

DEMOLITION & ASBESTOS REMOVAL LAWRENCE CENTRAL HIGH SCHOOL

7300 EAST 56th STREET
INDIANAPOLIS, INDIANA


for the
METROPOLITAN SCHOOL DISTRICT OF LAWRENCE TOWNSHIP

PROJECT DESIGNER:

ALLIANCE INDIANA, INC.
6330 EAST 75th STREET, SUITE 170
INDIANAPOLIS, INDIANA 46250



AREA LOCATION MAP

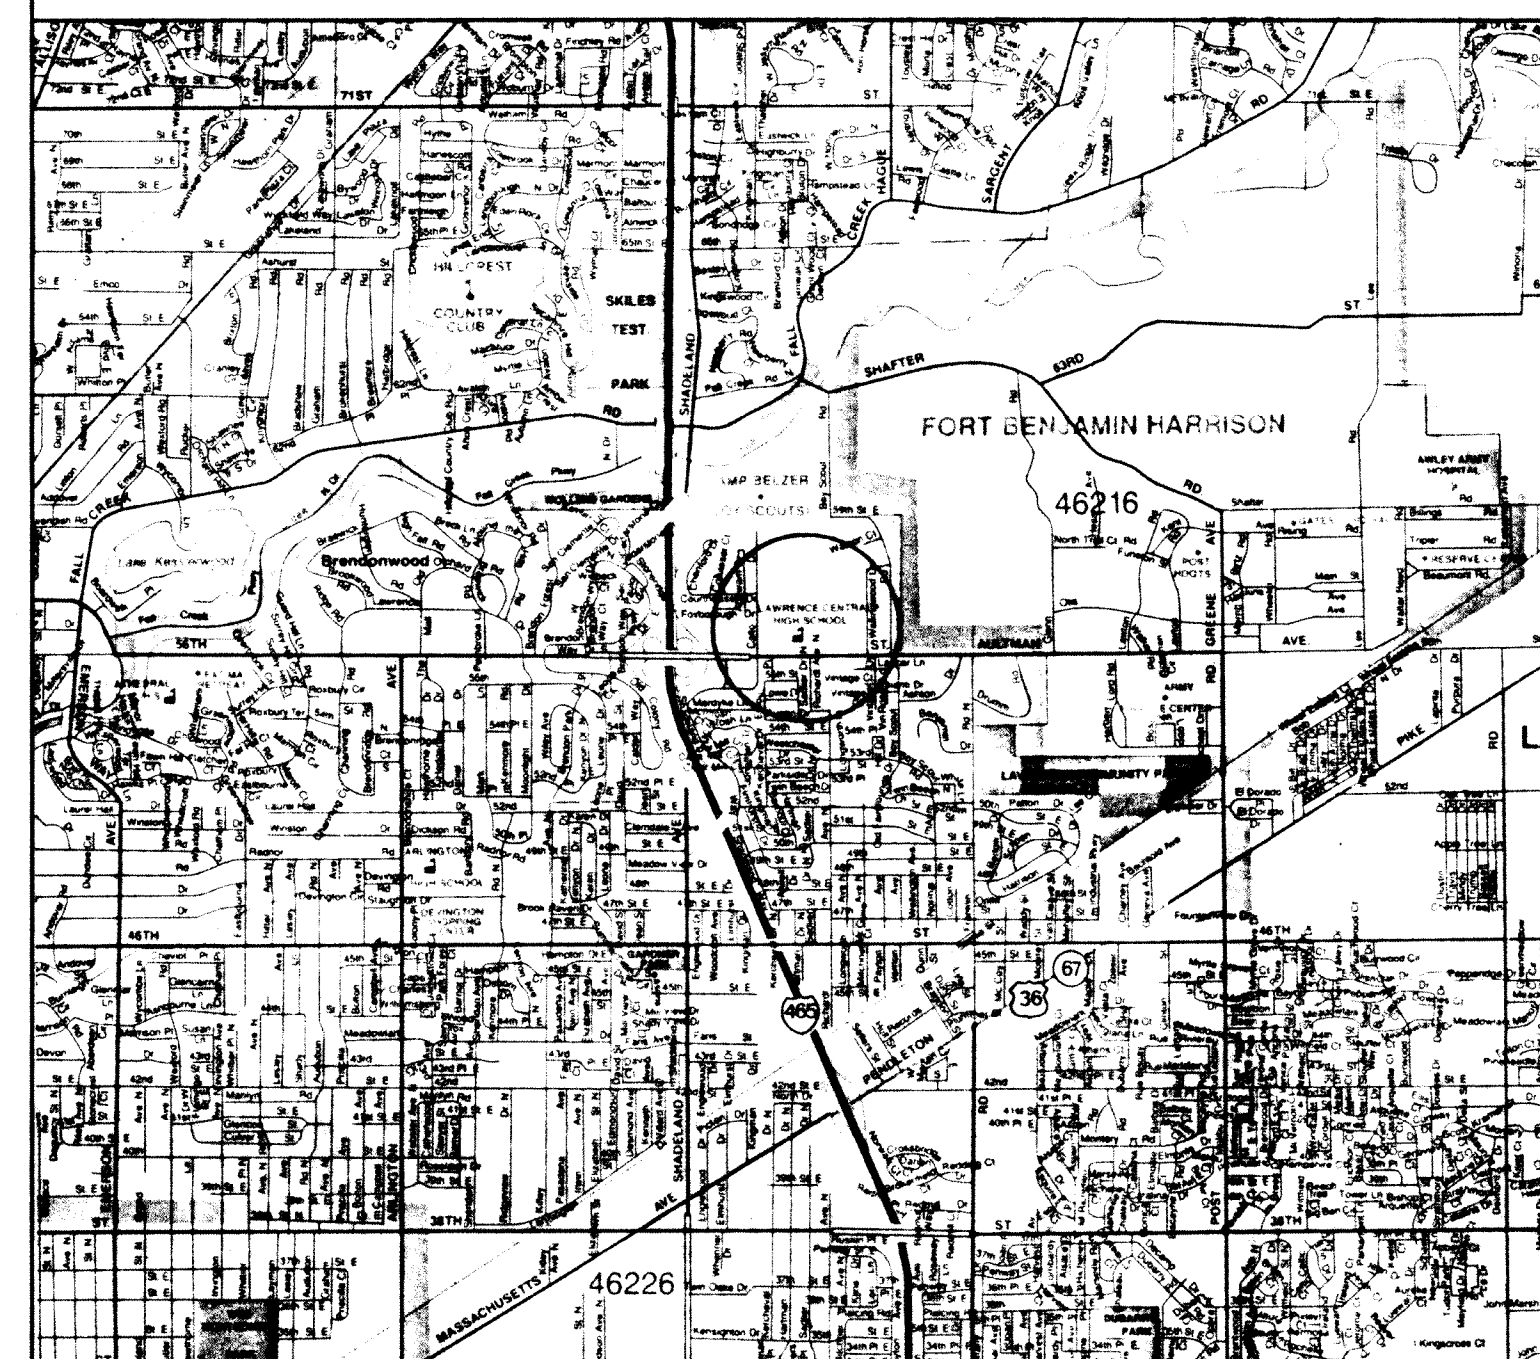

SHEET INDEX

ASB-1	TITLE SHEET
ASB-2	EXISTING COMPOSITE FLOOR PLAN
ASB-3	FLOOR PLAN WORK AREAS 1, 2, AND PART OF 5 THERMAL SYSTEM INSULATION AND MISC. MATERIALS
ASB-4	FLOOR PLAN WORK AREAS 1, 2 AND PART OF 5 REMOVEABLE WALLS
ASB-5	FLOOR PLAN WORK AREAS 1, 2 AND PART OF 5 VINYL ASBESTOS FLOOR TILE
ASB-6	FLOOR PLAN WORK AREA 3 AND PARTS OF 4 AND 5 REMOVEABLE WALLS AND THERMAL INSULATION
ASB-7	FLOOR PLAN WORK AREA 3 AND PARTS OF 4 AND 5 VINYL ASBESTOS FLOOR TILE
ASB-8	FLOOR PLAN WORK AREA 7 AND PARTS OF 4 AND 9 REMOVEABLE WALLS AND THERMAL SYSTEM INSULATION
ASB-9	FLOOR PLAN WORK AREA 7 AND PARTS OF 4 AND 9 VINYL ASBESTOS FLOOR TILE
ASB-10	FLOOR PLAN WORK AREA 8 AND PARTS OF 5 AND 9 THERMAL SYSTEM INSULATION
ASB-11	FLOOR PLAN WORK AREA 8 AND PARTS OF 5 AND 9 REMOVEABLE WALLS
ASB-12	FLOOR PLAN WORK AREA 8 AND PARTS OF 5 AND 9 VINYL ASBESTOS FLOOR TILE
ASB-13	FLOOR PLAN WORK AREA 6 THERMAL SYSTEM INSULATION

SEE SHEETS
ASB-10, 11
& 12

SEE SHEETS
ASB-8 & 9

SEE SHEETS
ASB-10, 11
& 12

SEE SHEETS
ASB-3, 4 & 5

SEE SHEETS
ASB-3, 4 & 5

SEE SHEET
ASB-13

SEE SHEETS
ASB-6 & 7


SEE SHEET
ASB-13

SEE SHEETS
ASB-8 & 9

SEE SHEETS
ASB-6 & 7

EXISTING COMPOSITE FLOOR PLAN

SCALE 1/32" = 1'-0"

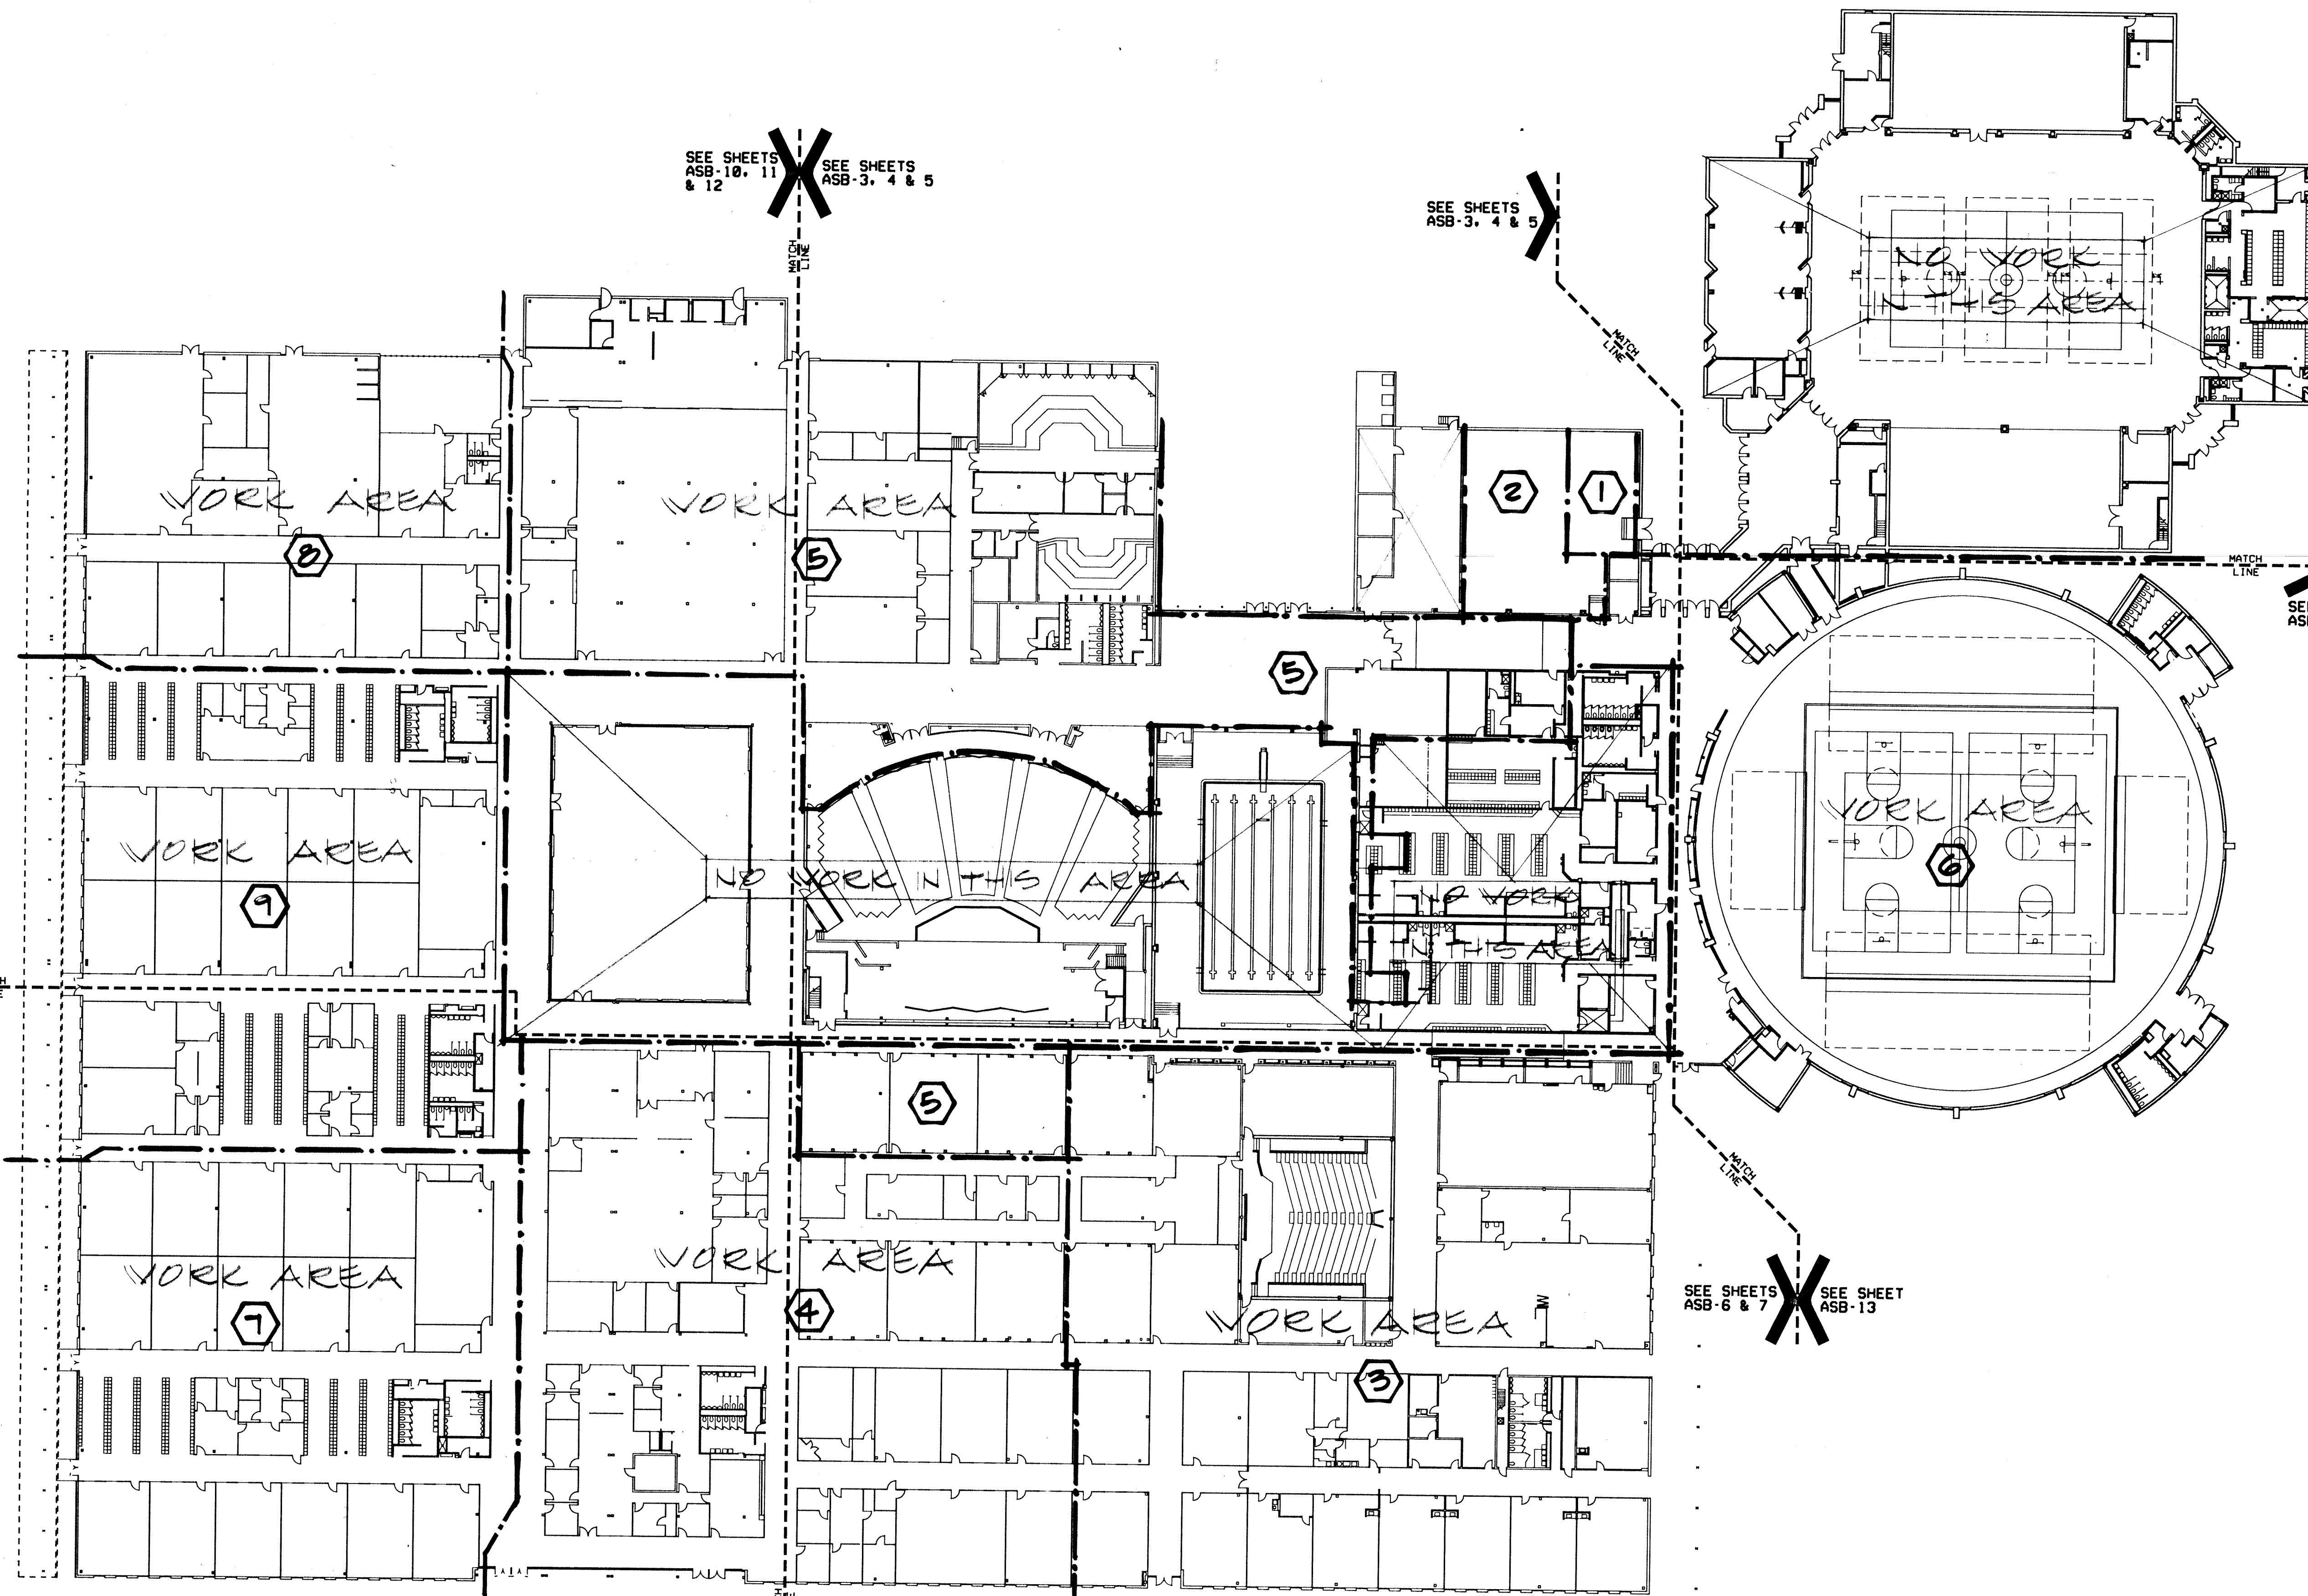

ALLIANCE INDIANA, INC.
6330 E. 75TH STREET SUITE 170
INDIANAPOLIS IN 46250

DEMOLITION & ASBESTOS REMOVAL
LAWRENCE CENTRAL HIGH SCHOOL
METROPOLITAN SCHOOL DISTRICT
OF LAWRENCE TOWNSHIP
INDIANAPOLIS, INDIANA

ALLIANCE
INDIANA, INC.

PROJECT
NL01A01

DATE
NOV. 26, 1990

NORMAN E. CATES, AIA
PROJECT DESIGNER

INDIANA DEPT. OF ENVIRONMENTAL MANAGEMENT
ASBESTOS CERTIFICATE OF ACCREDITATION NO. 152010001
EXPIRATION DATE: AUGUST 16, 1991

SHEET NO.
ASB-2

OF 13 SHEETS

THE ENVIRONMENTAL SOLUTION

TEL: (317) 577-9700

FAX: (317) 577-9900

SEE SHEETS
ASB-10, 11
& 12


SEE SHEETS
ASB-3, 4 & 5

SEE SHEETS
ASB-3, 4 & 5

NOTES

ELECTRICAL POWER-
A SOURCE OF 120/240 V, 1 Ø POWER
WILL BE AVAILABLE FOR THE
VARIOUS WORK AREAS WHERE SHOWN

WATER AND WASTE-
COLD WATER AND SANITARY WASTE
WILL BE AVAILABLE FOR THE
VARIOUS WORK AREAS WHERE SHOWN

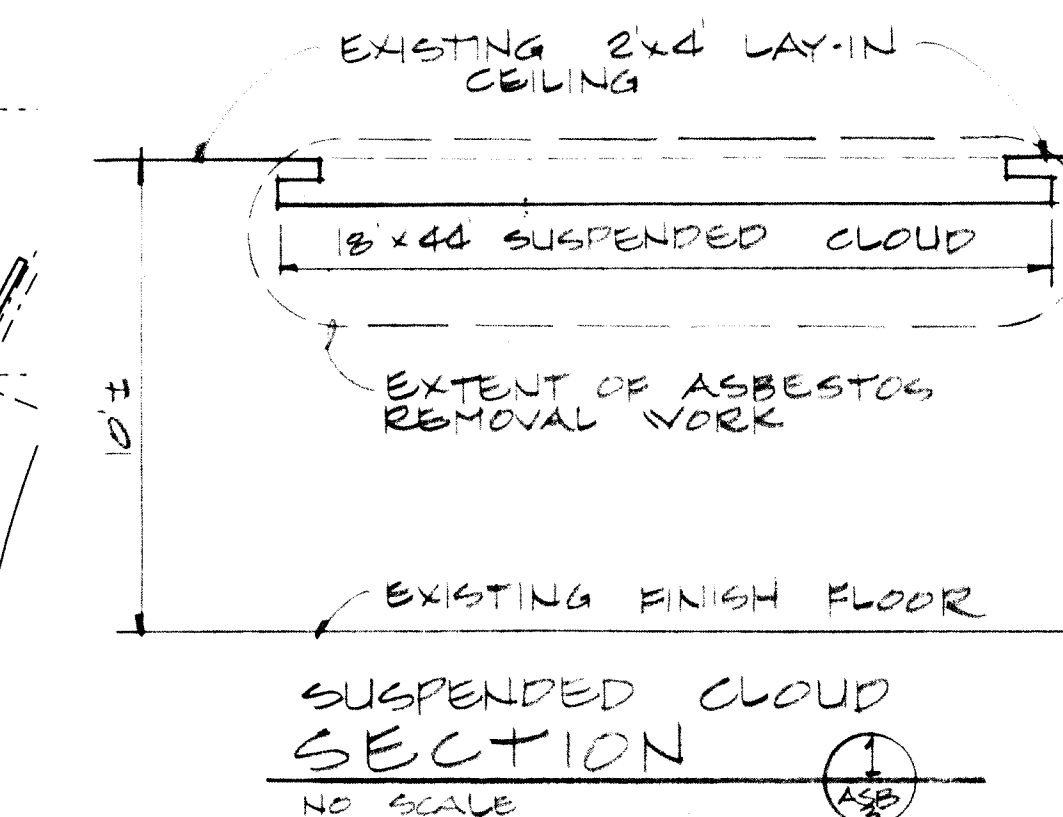

NOTES

◇ **MISC. MATERIALS-**
18'x44' SUSPENDED GYPSUM BOARD
CEILING "CLOUD" WITH ACM FINISH
CLOUD AND SUPPORTING FRAME TO
BE REMOVED.

② **FOR WORK AREA BARRIER SEE
SHEET ASB-4.**

LEGEND

- SHEET MATCH LINE
- WORK AREA DESIGNATION
- WORK AREA BARRIER
- ////// CONSTRUCTION BARRIER BY OTHERS
- ////// ACM TSI (THERMAL SYSTEM INSULATION)
- ////// ACM REMOVABLE WALL PANELS
- XXXXXX ACM VINYL ASBESTOS TILE
- ACM TSI ON RISERS FROM FIN TUBES CONVECTORS UP TO CEILING ONLY NON-ACM TSI ABOVE CEILING WILL NOT BE REMOVED AS PART OF THIS WORK

**FLOOR PLAN - WORK AREAS ① ② AND PART OF ⑤
THERMAL INSULATION AND MISC. MATERIALS**
SCALE 1/4" = 1'-0"

SEE SHEETS
ASB-10, 11
& 12

SEE SHEETS
ASB-8 & 9

SEE SHEETS
ASB-8 & 9

SEE SHEETS
ASB-6 & 7

SEE SHEETS
ASB-6 & 7

SEE SHEET
ASB-13

SHEET NO.
ASB-3

OF 13 SHEETS

ALLIANCE INDIANA, INC.
6330 E. 75TH STREET SUITE 170
INDIANAPOLIS IN 46250

TEL: (317) 577-3978
FAX: (317) 577-3988

DEMOLITION & ASBESTOS REMOVAL
LAWRENCE CENTRAL HIGH SCHOOL
METROPOLITAN SCHOOL DISTRICT
OF LAWRENCE TOWNSHIP
INDIANAPOLIS, INDIANA

ALLIANCE INDIANA, INC.

PROJECT
NL01A01

DATE
NOV. 26, 1990

NORMAN E. CATES, AIA
PROJECT DESIGNER
INDIANA DEPT. OF ENVIRONMENTAL MANAGEMENT
ASBESTOS CERTIFICATE OF ACCREDITATION NO. 19201881
EXPIRATION DATE: AUGUST 18, 1991

SEE SHEETS
ASB-10, 11
& 12

SEE SHEETS
ASB-3, 4 & 5

SEE SHEETS
ASB-3, 4 & 5

LEGEND

- SHEET MATCH LINE
- WORK AREA DESIGNATION
- WORK AREA BARRIER
- ////// CONSTRUCTION BARRIER BY OTHERS
- ////// ACM TSI (THERMAL SYSTEM INSULATION)
- ////// ACM REMOVEABLE WALL PANELS
- XXXXX ACM VINYL ASBESTOS TILE
- ACM TSI ON RISERS FROM FIN TUBES CONVECTORS UP TO CEILING ONLY NON-ACM TSI ABOVE CEILING WILL NOT BE REMOVED AS PART OF THIS WORK

2x4 PLATE ANCHOR TO ROOF STRUCTURE
EXISTING ROOF STRUCTURE
DOUBLE 2x4 STUDS @ 4'-0" OC UP TO BUILDING STRUCTURES
2x4 BLOCKING BETWEEN DOUBLE STUDS
LINE OF EXISTING LAY-IN CEILING - REMOVED BY OTHERS
5/8" PLYWOOD OR STRAND BOARD 1/2" 20 NAILS @ 12" O.C. ALL BEARING STRIPER SHEETS SEE ITEM (D) SPECIFICATION 2300-3
2x4 PLATE ANCHOR TO FLOOR 1/2" POWER DRIVEN STUDS
EXISTING FINISH FLOOR

CONTAINMENT SIDE OF BARRIER

DOUBLE LAYER 5/8" MIL POLY ANCHOR AND SEAL TO STUDS ROOF STRUCTURE AND FLOOR
NOTE: EQUIVALENT STRENGTH METAL STUDS MAY BE USED IN LIEU OF WOOD

WORK AREA BARRIER SECTION NO SCALE

NOTE
ALL WORK AREA BARRIER CONSTRUCTION BY DEMOLITION CONTRACTOR

NOTES

- FOR GENERAL DEMOLITION WORK UNDER THIS CONTRACT SEE SCOPE OF WORK IN SECTION 0500 OF PROJECT MANUAL.
- FOR WORK AREA BARRIER SEE SECTION 1 ABOVE
- EXCEPT WHERE SHADED NO OTHER ACM WALL PANELS TO BE REMOVED IN THIS WORK AREA.
- FOR TYPICAL REMOVEABLE WALL PANELS SEE SECT 1 ON ASB-8

SEE SHT. ASB-3 FOR NOTES AND LOCATIONS OF ELECTRICAL POWER AND WATER AND WASTE.

FLOOR PLAN - WORK AREAS ①, ② AND PART OF ⑤ REMOVEABLE WALLS SCALE: 1/16" = 1'-0"

SEE SHEETS
ASB-10, 11
& 12

SEE SHEETS
ASB-8 & 9

SEE SHEETS
ASB-8 & 9

SEE SHEETS
ASB-6 & 7

SEE SHEETS
ASB-6 & 7

SEE SHEET
ASB-13

ALLIANCE INDIANA, INC.
6330 E. 75TH STREET SUITE 170
INDIANAPOLIS IN 46250

DEMOLITION & ASBESTOS REMOVAL
LAWRENCE CENTRAL HIGH SCHOOL
METROPOLITAN SCHOOL DISTRICT
OF LAWRENCE, INDIANA

ALLIANCE INDIANA, INC.

PROJECT
NL01A01

DATE
NOV. 26, 1990

NORMAN E. CATES, AIA
PROJECT DESIGNER

INDIANA DEPT. OF ENVIRONMENTAL MANAGEMENT
ASBESTOS CERTIFICATE OF ACCREDITATION NO. 15210081
EXPIRATION DATE: AUGUST 18, 1991

SHEET NO.
ASB-4

OF 13 SHEETS

TEL: (317) 577-3718

THE ENVIRONMENTAL SOLUTION

ALLIANCE INDIANA, INC.

PROJECT
NL01A01

DATE
NOV. 26, 1990

NORMAN E. CATES, AIA
PROJECT DESIGNER

INDIANA DEPT. OF ENVIRONMENTAL MANAGEMENT
ASBESTOS CERTIFICATE OF ACCREDITATION NO. 15210081
EXPIRATION DATE: AUGUST 18, 1991

SHEET NO.
ASB-4

OF 13 SHEETS

SEE SHEETS
ASB-10, 11
& 12

SEE SHEETS
ASB-3, 4 & 5

SEE SHEETS
ASB-3, 4 & 5

SEE SHEETS
ASB-10, 11
& 12

SEE SHEETS
ASB-8 & 9

SEE SHEETS
ASB-8 & 9

SEE SHEETS
ASB-6 & 7

SEE SHEETS
ASB-6 & 7

SEE SHEET
ASB-13

FLOOR PLAN WORK AREAS ①, ② AND PART OF ⑤
VINYL ASBESTOS FLOOR TILE
SCALE 1/4" = 1'-0"

NOTES

- ① FOR GENERAL DEMOLITION WORK UNDER THIS CONTRACT SEE SCOPE OF WORK IN SECTION 0500 OF PROJECT MANUAL.
- ② FOR WORK AREA BARRIER SEE SHEET ASB-4.
- ③ EXCEPT WHERE SHADED NO OTHER FLOOR TILE IN THIS WORK AREA.

SEE SHT. ASB-3 FOR NOTES AND LOCATIONS OF ELECTRICAL POWER AND WATER AND WASTE.

LEGEND

- SHEET MATCH LINE
- WORK AREA DESIGNATION
- WORK AREA BARRIER
- ////// CONSTRUCTION BARRIER BY OTHERS
- ////// ACM TSI (THERMAL INSULATION)
- ////// ACM REMOVABLE WALL PANELS
- XXXXX ACM VINYL ASBESTOS TILE
- ACM TSI ON RISERS FROM FIN TUBES CONVECTORS UP TO CEILING ONLY. NON-ACM TSI ABOVE CEILING WILL NOT BE REMOVED AS PART OF THIS WORK.

ALLIANCE INDIANA, INC.
6330 E. 75TH STREET SUITE 170
INDIANAPOLIS IN 46250

DEMOLITION & ASBESTOS REMOVAL
LAWRENCE CENTRAL HIGH SCHOOL
METROPOLITAN SCHOOL DISTRICT
INDIANAPOLIS, INDIANA

ALLIANCE INDIANA, INC.

PROJECT
NLT01A01

DATE
NOV. 26, 1990

NORMAN E. CATES, AIA
PROJECT DESIGNER


INDIANA DEPT. OF ENVIRONMENTAL MANAGEMENT
ASBESTOS CERTIFICATE OF ACCREDITATION NO. 19200001
EXPIRATION DATE: AUGUST 16, 1991

SHEET NO.
ASB-5

OF 13 SHEETS

TEL (317) 577-3978

FAX (317) 577-3980

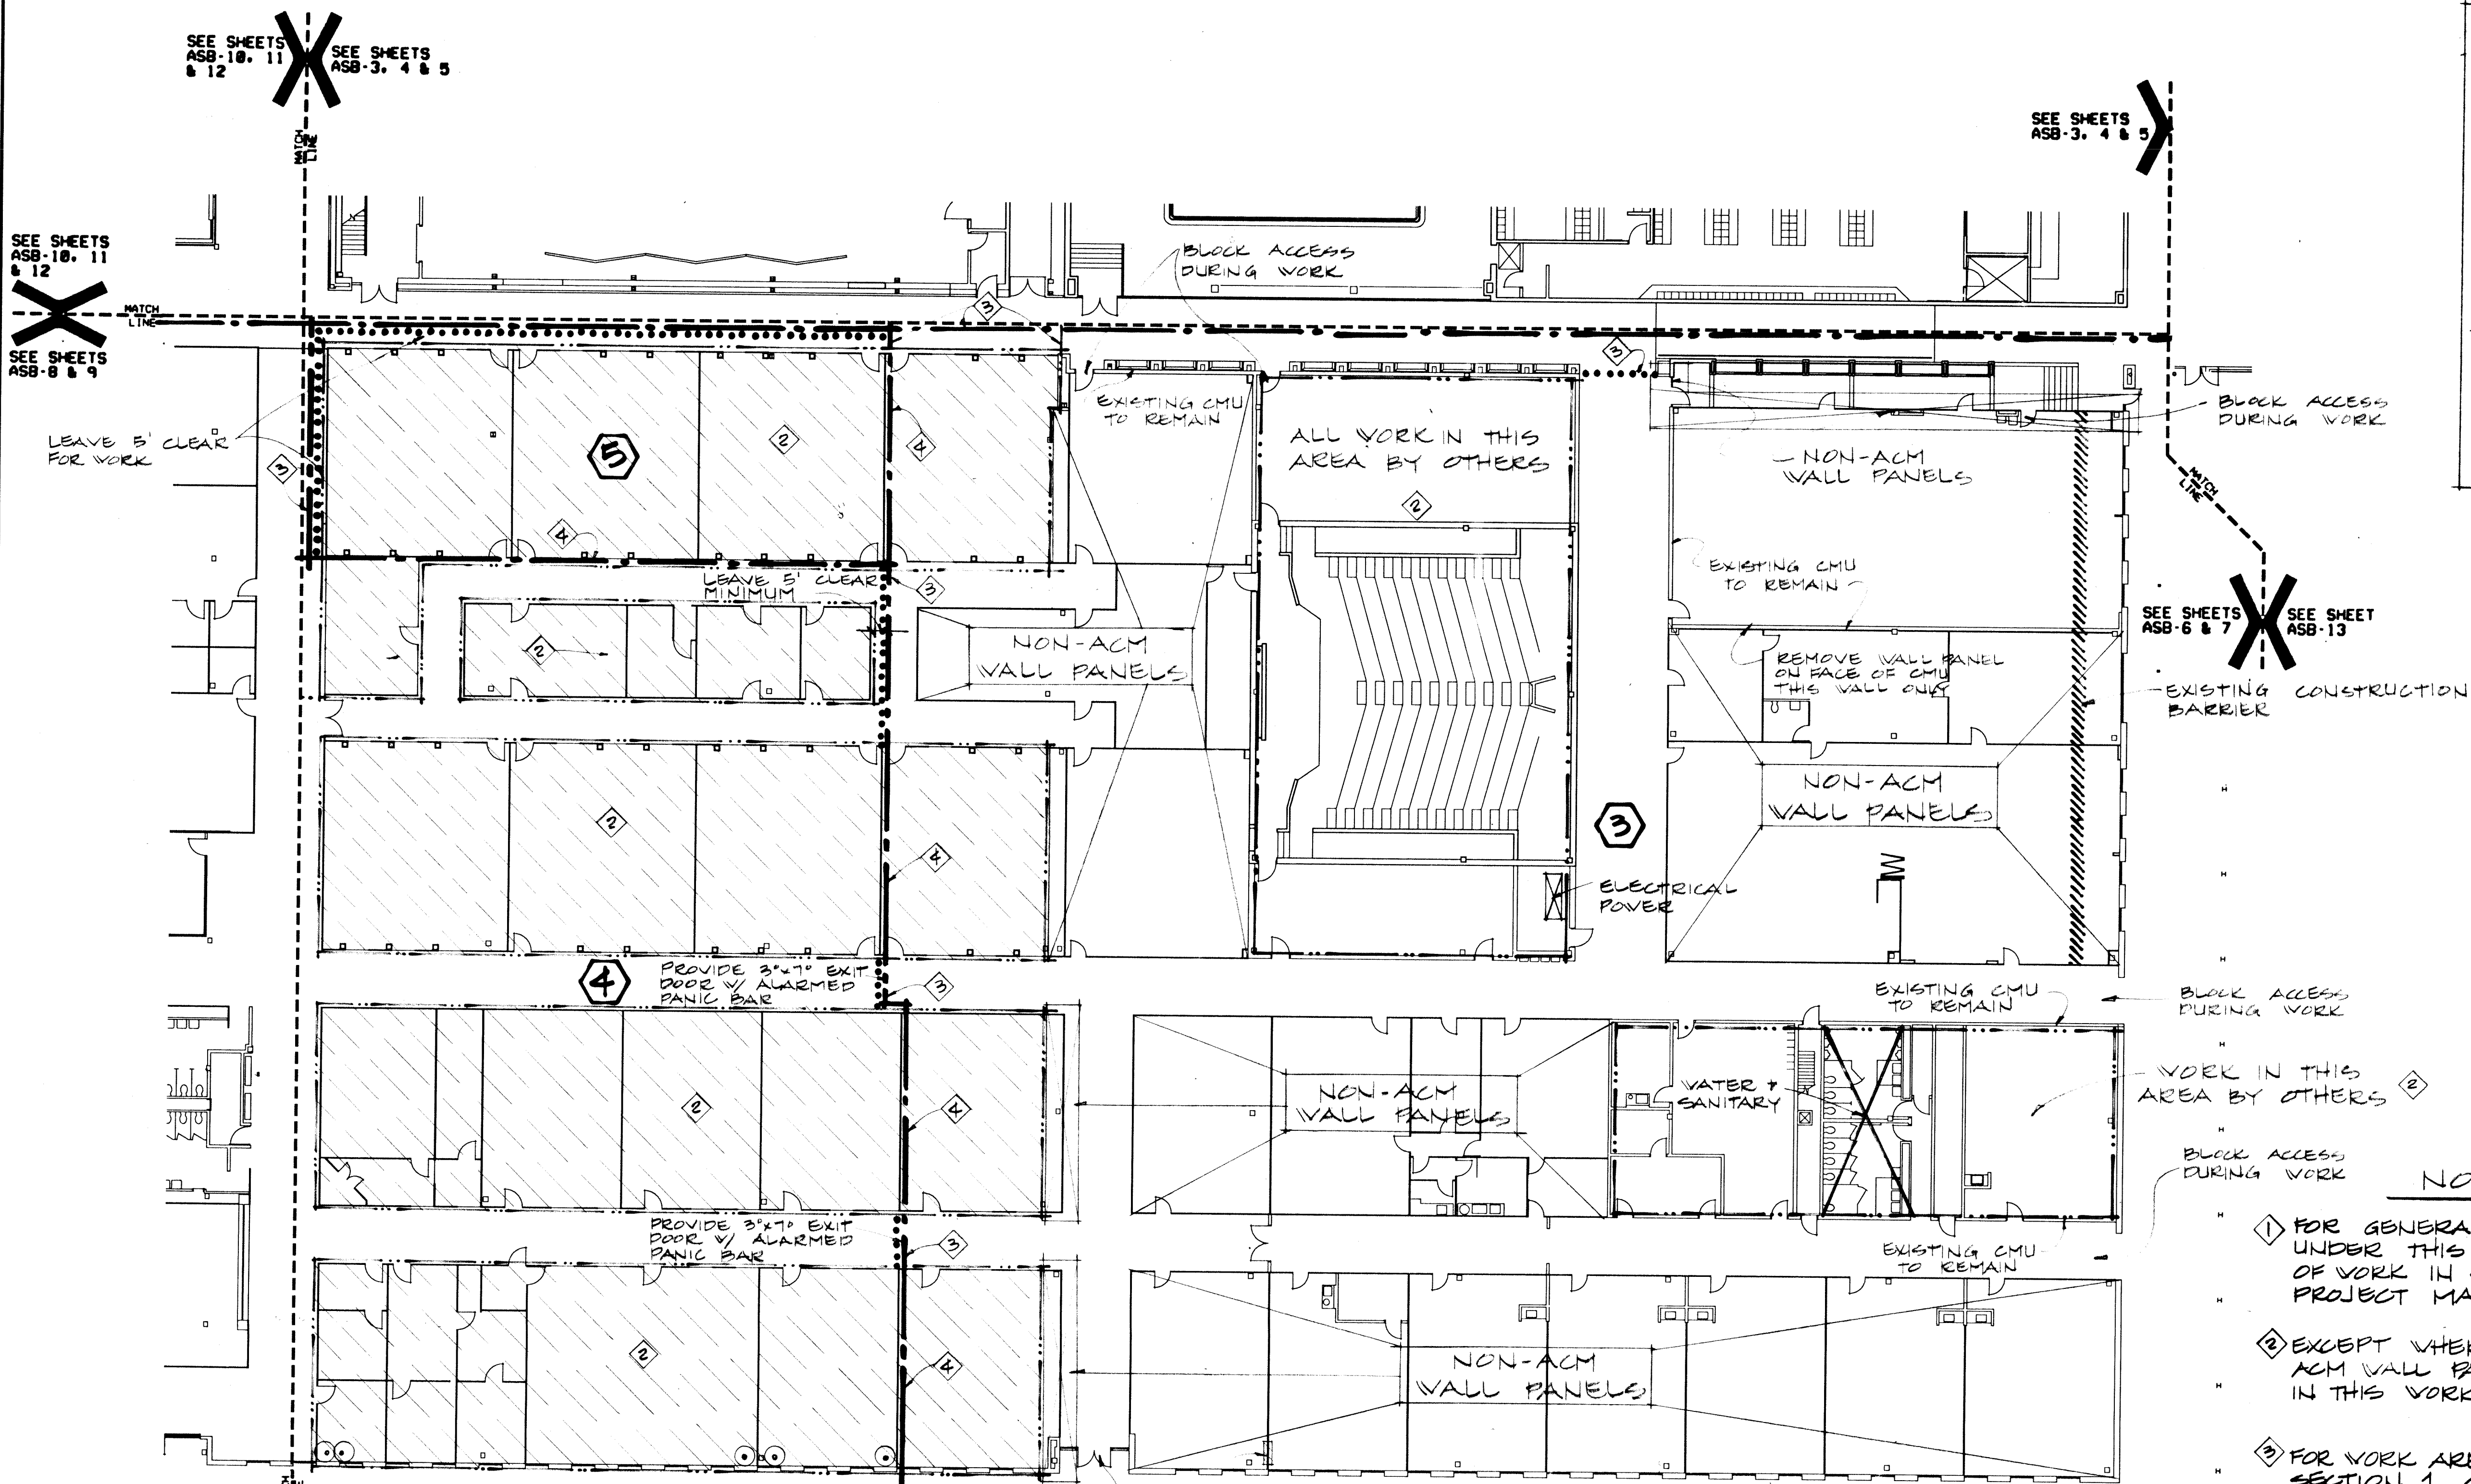

LEGEND	
---	SHEET MATCH LINE
---	WORK AREA DESIGNATION
.....	WORK AREA BARRIER
	CONSTRUCTION BARRIER BY OTHERS
	ACM TSI (THERMAL SYSTEM INSULATION)
	ACM REMOVEABLE WALL PANELS
	ACM VINYL ASBESTOS TILE
○	ACM TSI ON RISERS FROM FLOOR TO CEILING ONLY. NON-ACM TSI ABOVE CEILING WILL NOT BE REMOVED AS PART OF THIS WORK

NOTES

- ① FOR GENERAL DEMOLITION WORK UNDER THIS CONTRACT SEE SCOPE OF WORK IN SECTION 0500 OF PROJECT MANUAL.
- ② EXCEPT WHERE SHADED NO OTHER ACM WALL PANELS TO BE REMOVED IN THIS WORK AREA.
- ③ FOR WORK AREA BARRIER SEE SECTION 1 ON ASB-4.
- ④ EXISTING WALL TO BE USED AS WORK AREA BARRIER FOR WORK AREAS ③, ④ & ⑤ AS NOTED
- ⑤ FOR TYPICAL REMOVEABLE WALL PANELS SEE SECT. 1 ON ASB-3

ELECTRICAL POWER-
A SOURCE OF 120/240 V, 1 Ø POWER WILL BE AVAILABLE FOR THE VARIOUS WORK AREAS WHERE SHOWN

WATER AND WASTE-
COLD WATER AND SANITARY WASTE WILL BE AVAILABLE FOR THE VARIOUS WORK AREAS WHERE SHOWN

NOTE:
1-4" ACM WALL PANEL

NOTE:
ALL CMU WALLS TO REMAIN (REMOVED BY OTHERS). CMU = CONCRETE MASONRY UNITS OR CONCRETE BLOCK

NOTE:
ALL WALL PANELS NOT IN SHADED AREA ARE NON-ACM BUT WILL ALSO BE REMOVED (THIS WORK AREA ONLY) BY DEMOLITION CONTRACTOR

FLOOR PLAN-WORK AREA ③ AND PARTS OF ④, ⑤
REMOVEABLE WALLS AND THERMAL INSULATION
SCALE 1/16" = 1'-0"

ALLIANCE INDIANA, INC.
6330 E. 75TH STREET SUITE 170
INDIANAPOLIS IN 46250

DEMOLITION & ASBESTOS REMOVAL
LAWRENCE CENTRAL HIGH SCHOOL
METROPOLITAN SCHOOL DISTRICT
OF LAWRENCE TOWNSHIP
INDIANAPOLIS, INDIANA


ALLIANCE INDIANA, INC.

PROJECT
NLT01A01
DATE
NOV. 26, 1990

NORMAN E. GATES, AIA
PROJECT DESIGNER

INDIANA DEPT. OF ENVIRONMENTAL MANAGEMENT
ASBESTOS REMOVAL CONTRACT REGISTRATION NO. 192810001
EXPIRATION DATE: AUGUST 18, 1991

SHEET NO.
ASB-6

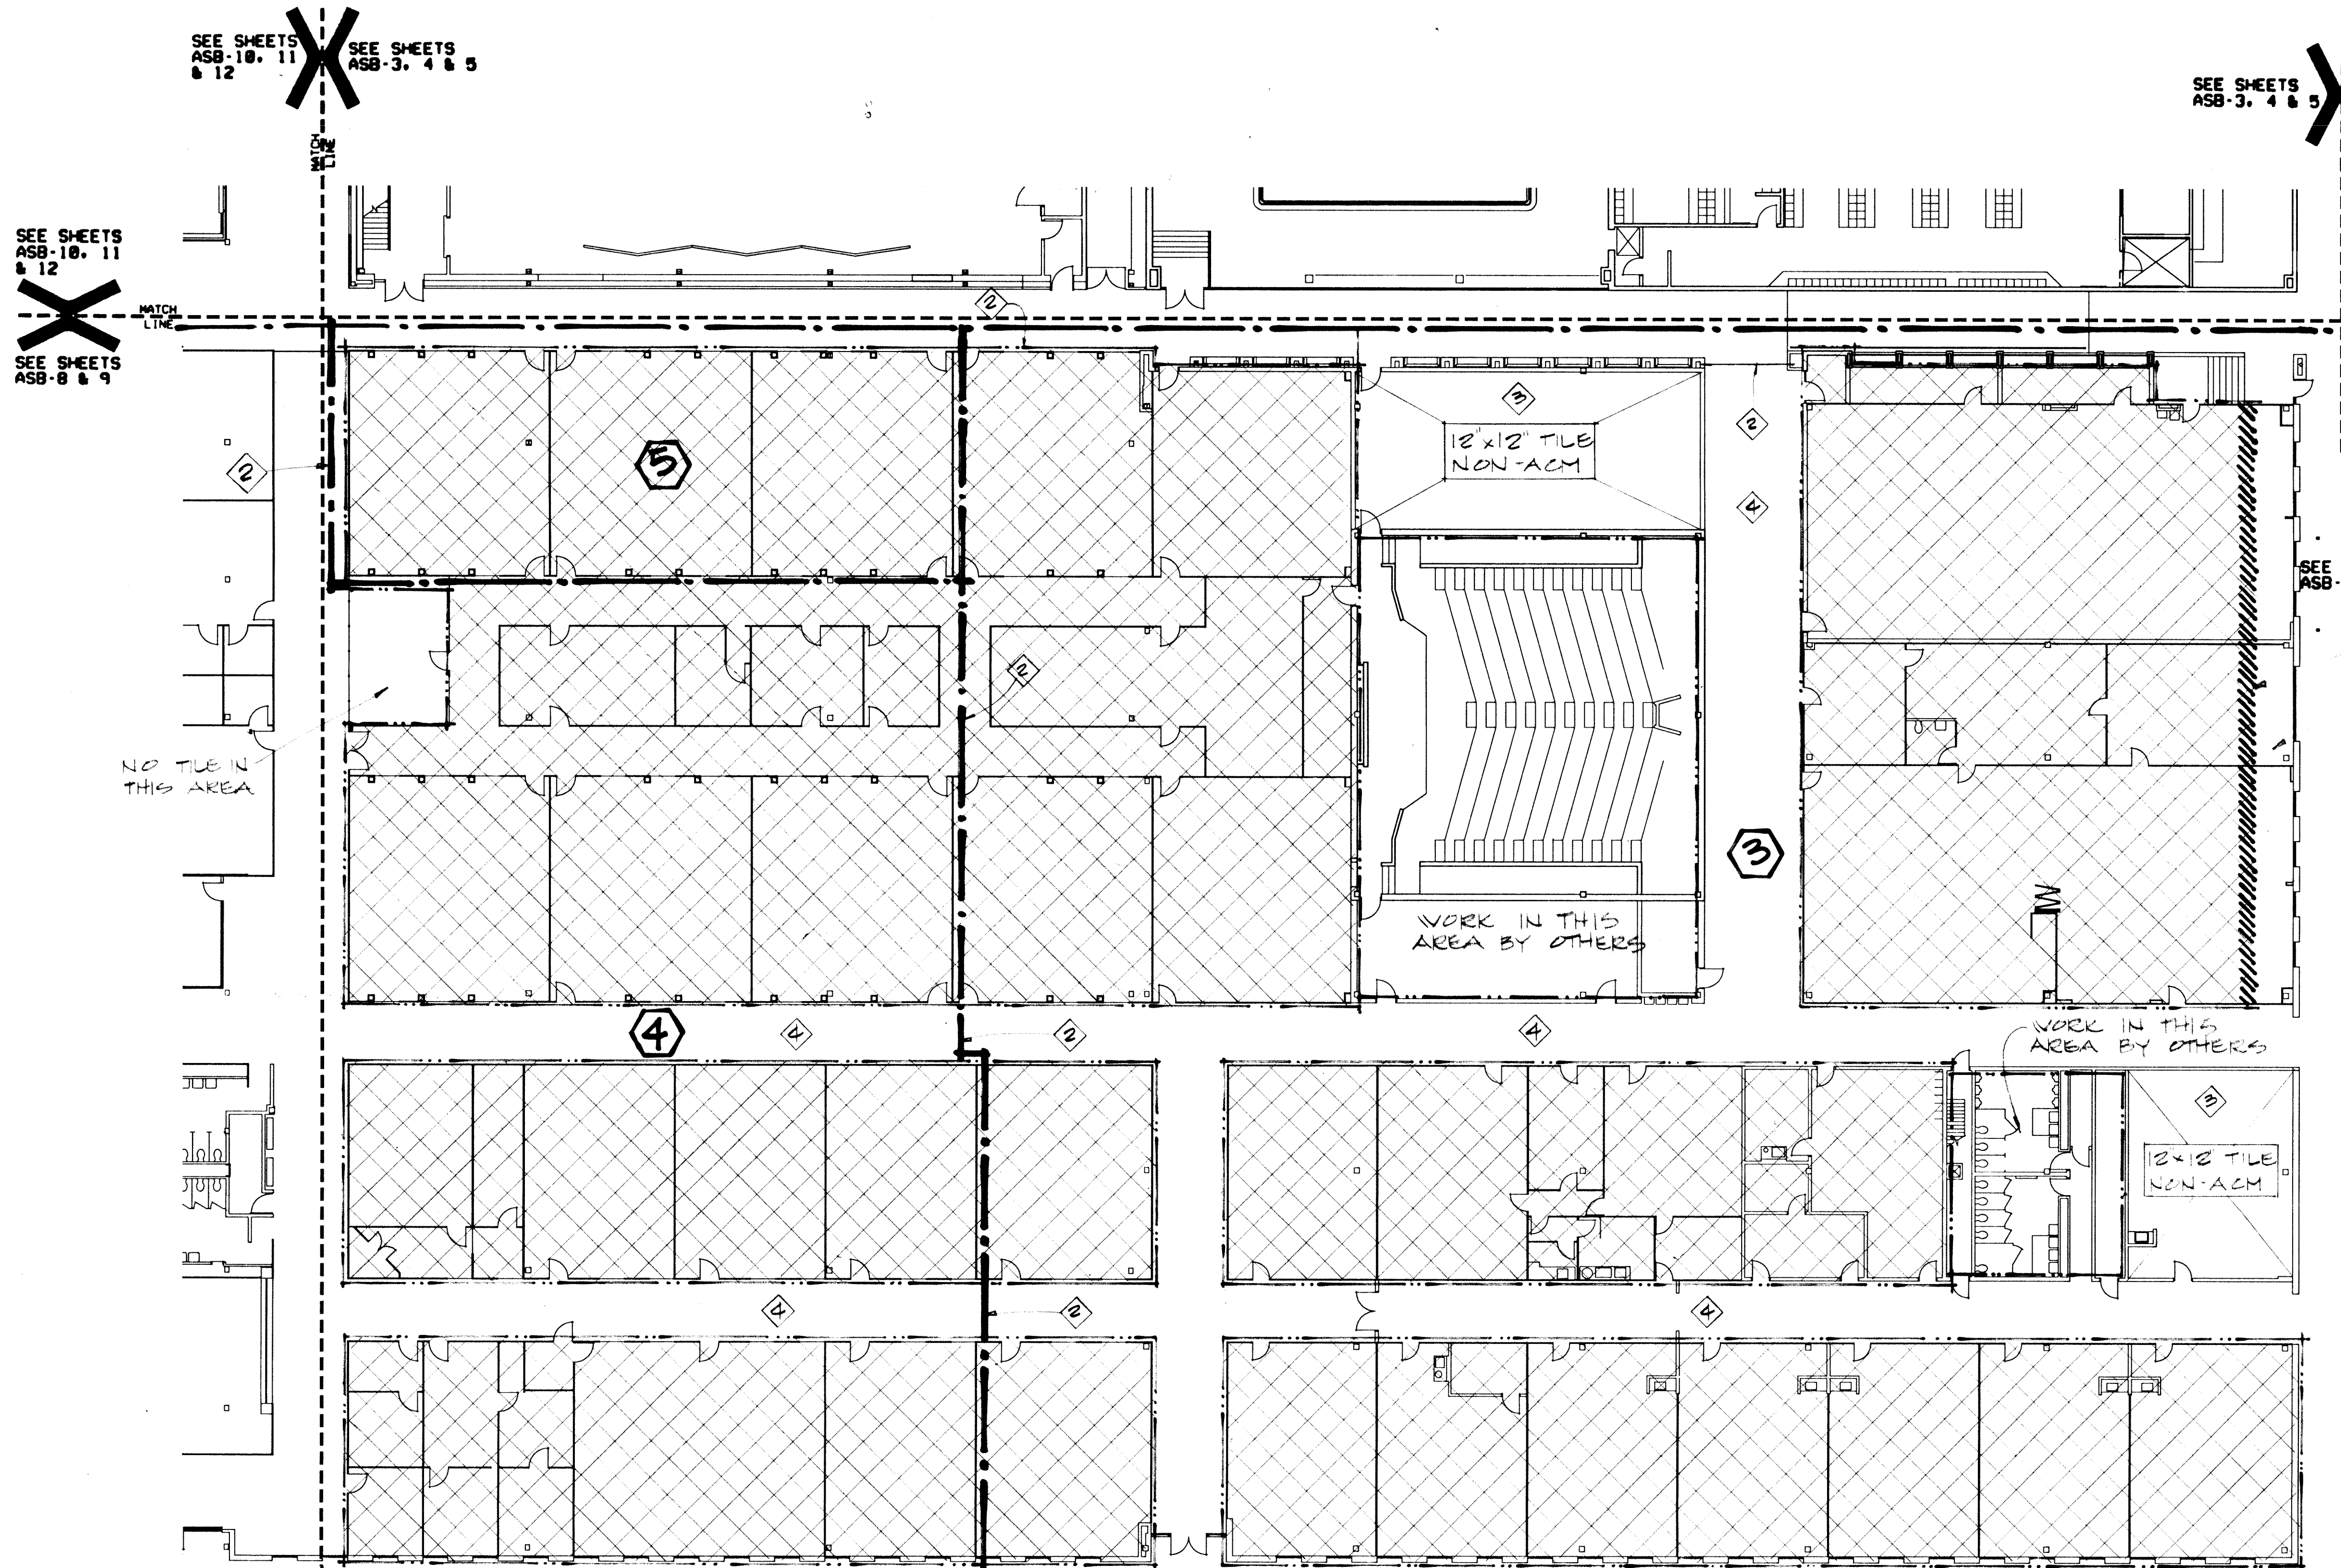

SEE SHEETS
ASB-10, 11
& 12

SEE SHEETS
ASB-10, 11
& 12

SEE SHEETS
ASB-3, 4 & 5

SEE SHEETS
ASB-6 & 7

SEE SHEET
ASB-13

EXISTING CONSTRUCTION
BARRIER
(NO TILE IN THIS AREA)

NOTES

- 1. FOR GENERAL DEMOLITION WORK UNDER THIS CONTRACT SEE SCOPE OF WORK IN SECTION 0500 OF PROJECT MANUAL.
- 2. FOR EXTENT OF WORK AREA BARRIER SEE SHEET ASB-0 NOTES 3, & 4.
- 3. EXISTING NON-ACM FLOOR TILE TO BE REMOVED BY THE DEMOLITION CONTRACTOR.
- 4. EXCEPT WHERE SHADED NO OTHER FLOOR TILE IN THIS WORK AREA.

SEE SHT ASB-0 FOR NOTES AND LOCATIONS OF ELECTRICAL POWER AND WATER AND WASTE.

LEGEND

- SHEET MATCH LINE
- WORK AREA DESIGNATION
- WORK AREA BARRIER
- //////// CONSTRUCTION BARRIER BY OTHERS
- ////// ACM TSI (THERMAL SYSTEM INSULATION)
- ////// ACM REMOVABLE WALL PANELS
- XXXXX ACM VINYL ASBESTOS TILE
- ACM TSI ON RISERS FROM FIN TUBE CONVECTORS UP TO CEILING ONLY. NON-ACM TSI ABOVE CEILING WILL NOT BE REMOVED AS PART OF THIS WORK.

FLOOR PLAN-WORK AREA 3 AND PARTS OF 4, 5
VINYL ASBESTOS FLOOR TILE
SCALE 1/16" = 1'-0"

ALLIANCE INDIANA, INC.
6330 E. 75TH STREET SUITE 170
INDIANAPOLIS IN 46250

DEMOLITION & ASBESTOS REMOVAL
LAWRENCE CENTRAL HIGH SCHOOL
METROPOLITAN SCHOOL DISTRICT
OF LAWRENCE, INDIANA

ALLIANCE INDIANA, INC.

PROJECT
NL01A01

DATE
NOV. 26, 1990

NORMAN E. CATES, AIA
PROJECT DESIGNER

INDIANA DEPT. OF ENVIRONMENTAL MANAGEMENT
ASBESTOS CERTIFICATE OF ACCREDITATION NO. 45200881
EXPIRATION DATE: AUGUST 18, 1991

SHEET NO.
ASB-7

OF 13 SHEETS

TEL. (317) 577-3970

THE ENVIRONMENTAL SOLUTION

FAX (317) 577-9980

SEE SHEETS
ASB-10, 11
& 12

SEE SHEETS
ASB-8 & 9

SHEET WORK BARRIER
FOR WORK AREA (9)



BLOCK ACCESS
DURING WORK

SEE SHEETS
ASB-10, 11
& 12

SEE SHEETS
ASB-3, 4 & 5

SEE SHEETS
ASB-8 & 9

SEE SHEETS
ASB-6 & 7

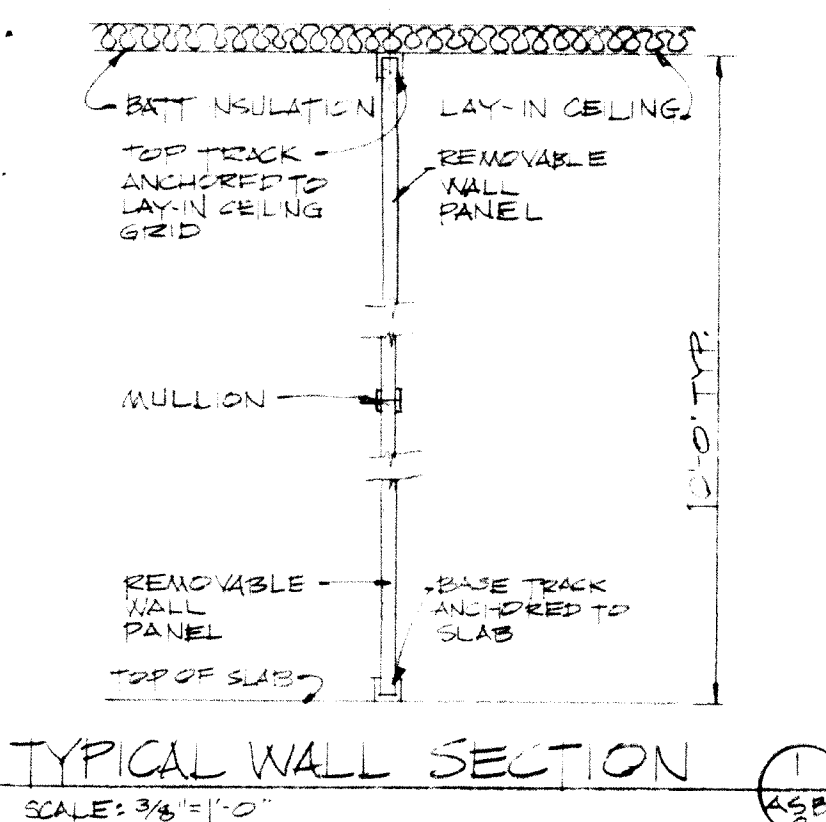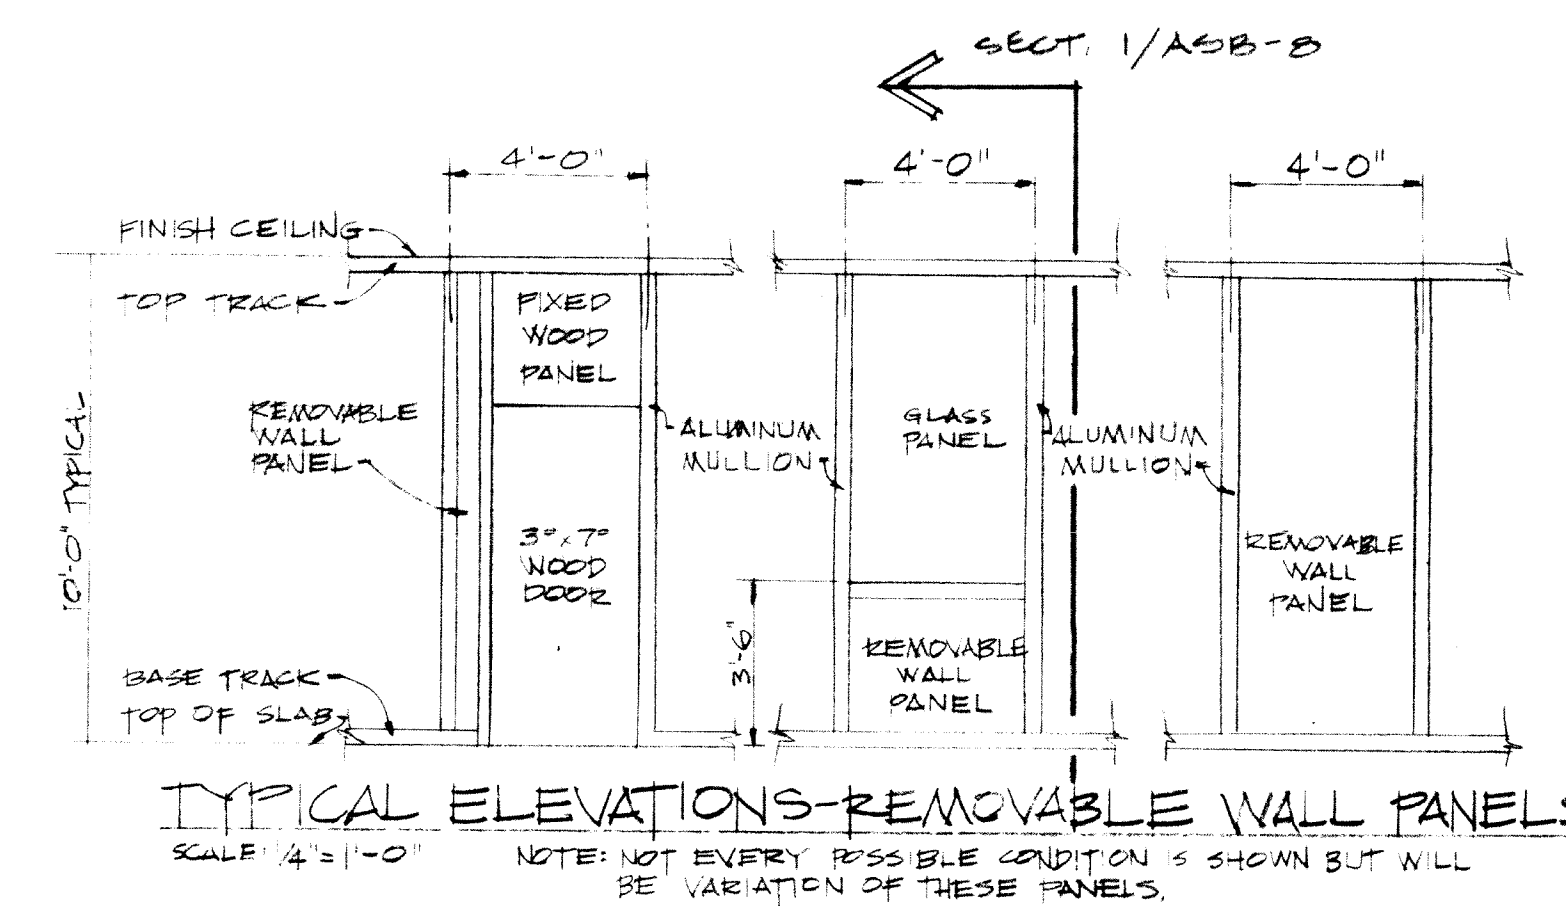

NOTES:

1. 8'-0" WIDE BATT INSULATION OVER ALL REMOVABLE WALL PANELS.
2. CHALKBOARDS AND TACKBOARDS (TYPICAL) ANCHORED INTO VERTICAL MULLIONS ONLY.
3. VERTICAL MULLIONS REINFORCED WHENEVER UPPER CABINETS ARE MOUNTED ON REMOVABLE WALL PANELS.

NOTES

1. FOR GENERAL DEMOLITION WORK UNDER THIS CONTRACT SEE SCOPE OF WORK IN SECTION 0500 OF PROJECT MANUAL.
2. EXCEPT WHERE SHADED NO OTHER ACM WALL PANELS TO BE REMOVED IN THIS WORK AREA.
3. FOR TYPICAL REMOVABLE WALL PANELS SEE SECT 1 ABOVE.
4. FOR WORK AREA BARRIER SEE SECTION 1 ON ASB-4.

ELECTRICAL POWER - A SOURCE OF 120/240 V, 1Ø POWER WILL BE AVAILABLE FOR THE VARIOUS WORK AREAS WHERE SHOWN

WATER AND WASTE - COLD WATER AND SANITARY WASTE WILL BE AVAILABLE FOR THE VARIOUS WORK AREAS WHERE SHOWN

LEGEND

- SHEET MATCH LINE
- WORK AREA DESIGNATION
- WORK AREA BARRIER
- ////// CONSTRUCTION BARRIER BY OTHERS
- ////// ACM TSI (THERMAL INSULATION)
- ////// ACM REMOVABLE WALL PANELS
- XXXX ACM VINYL ASBESTOS TILE
- ACM TSI ON RISERS FROM FIN TUBES CONVECTORS UP TO CEILING ONLY. NON-ACM TSI ABOVE CEILING WILL NOT BE REMOVED AS PART OF THIS WORK.

FLOOR PLAN- WORK AREA 7 AND PARTS OF 4 & 9
REMOVABLE WALLS AND THERMAL INSULATION
SCALE 1/16"=1'-0"

ALLIANCE INDIANA, INC.
6330 E. 75TH STREET SUITE 170
INDIANAPOLIS IN 46250

DEMOLITION & ASBESTOS REMOVAL
LAWRENCE CENTRAL HIGH SCHOOL
METROPOLITAN SCHOOL DISTRICT
OF LAWRENCE TOWNSHIP
INDIANAPOLIS, INDIANA

ALLIANCE
INDIANA, INC.

PROJECT
NLT01A01

DATE
NOV. 26, 1990

NORMAN E. CATES, AIA
PROJECT DESIGNER


INDIANA DEPT. OF ENVIRONMENTAL MANAGEMENT
ASBESTOS CERTIFICATE OF ACCREDITATION NO. 132810001
EXPIRATION DATE: AUGUST 16, 1991

SHEET NO.
ASB-8

SEE SHEETS
ASB-10, 11
& 12
X
SEE SHEETS
ASB-8 & 9

SEE SHEETS
ASB-10, 11
& 12
X
SEE SHEETS
ASB-3, 4 & 5

SEE SHEETS
ASB-8 & 9
X
SEE SHEETS
ASB-6 & 7

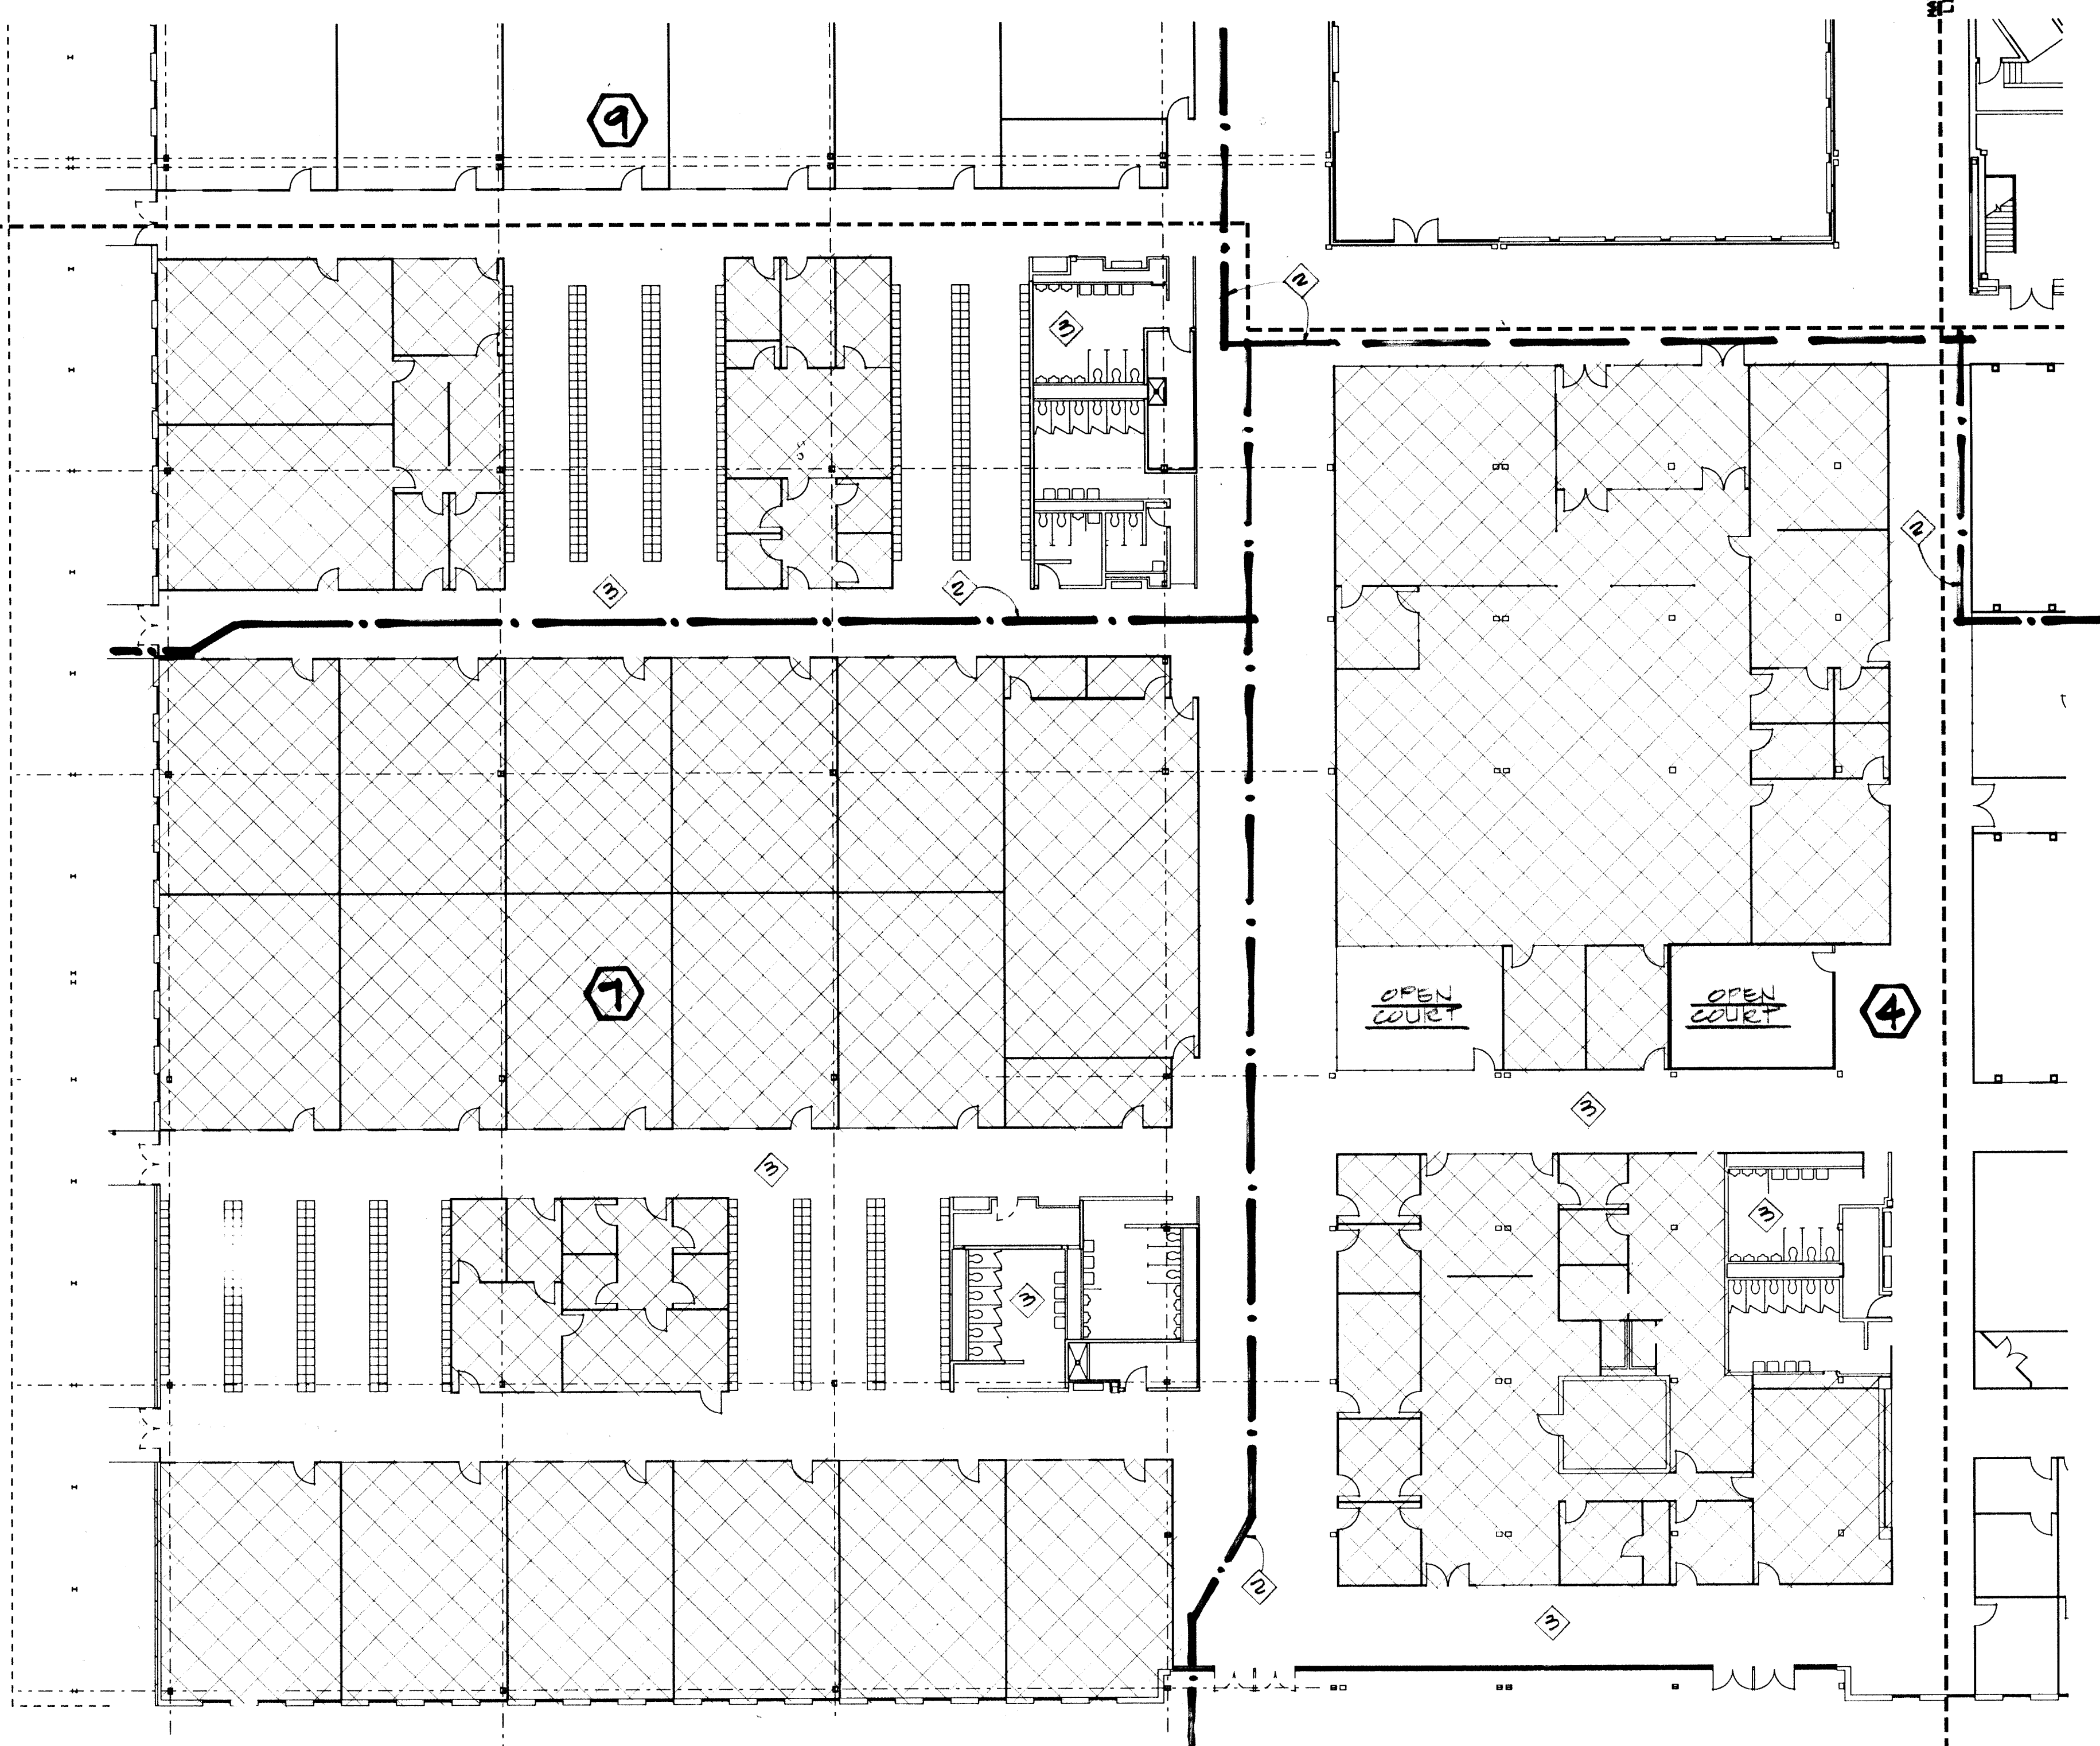

NOTES

- ① FOR GENERAL DEMOLITION WORK UNDER THIS CONTRACT SEE SCOPE OF WORK IN SECTION 0500 OF PROJECT MANUAL.
- ② FOR EXTENT OF WORK AREA BARRIER SEE SHEET ASB-8
- ③ EXCEPT WHERE SHADED NO OTHER FLOOR TILE IN THIS WORK AREA.

SEE SHT. ASB-8 FOR NOTES AND LOCATIONS OF ELECTRICAL POWER AND WATER AND WASTE.

LEGEND

- SHEET MATCH LINE
- WORK AREA DESIGNATION
- WORK AREA BARRIER
- ////// CONSTRUCTION BARRIER BY OTHERS
- ////// ACM TSI (THERMAL SYSTEM INSULATION)
- ////// ACM REMOVABLE WALL PANELS
- XXXXX ACM VINYL ASBESTOS TILE
- ACM TSI ON RISERS FROM FIN TUBES CONVECTORS UP TO CEILING ONLY NON-ACM TSI ABOVE CEILING WILL NOT BE REMOVED AS PART OF THIS WORK

FLOOR PLAN-WORK AREA 7 AND PARTS OF 4, 9
VINYL ASBESTOS FLOOR TILE
SCALE 1/16" = 1'-0"

ALLIANCE INDIANA, INC.
6330 E. 75TH STREET SUITE 170
INDIANAPOLIS IN 46250
TEL: (317) 577-3978 FAX: (317) 577-3988

DEMOLITION & ASBESTOS REMOVAL
LAWRENCE CENTRAL HIGH SCHOOL
METROPOLITAN SCHOOL DISTRICT
PELHAM, INDIANA 46155
INDIANAPOLIS, INDIANA

ALLIANCE INDIANA, INC.

PROJECT
NLT01A01

DATE
NOV. 26, 1990

NORMAN E. GATES, RIA
PROJECT DESIGNER

INDIANA DEPT. OF ENVIRONMENTAL MANAGEMENT
ASBESTOS CERTIFICATE OF ACCREDITATION NO. 192810001
EXPIRATION DATE: AUGUST 18, 1991

SHEET NO.
ASB-9

OF 13 SHEETS

SEE SHEETS
ASB-10, 11
& 12

SEE SHEETS
ASB-3, 4 & 5

LEGEND

- SHEET MATCH LINE
- WORK AREA DESIGNATION
- WORK AREA BARRIER
- ////// CONSTRUCTION BARRIER BY OTHERS
- ////// ACM TSI (THERMAL SYSTEM INSULATION)
- ////// ACM REMOVABLE WALL PANELS
- XXXXX ACM VINYL ASBESTOS TILE
- ACM TSI ON RISERS FROM FIN TUBE CONVECTORS UP TO CEILING ONLY. NON-ACM TSI ABOVE CEILING WILL NOT BE REMOVED AS PART OF THIS WORK

NOTE

4" STEAM & 1 1/2" CONDENSATE RETURN IN PENTHOUSE #3 OVER CAFETERIA TO BE INCLUDED IN WORK AREA (5)

NOTES

- ◇ FOR GENERAL DEMOLITION WORK UNDER THIS CONTRACT SEE SCOPE OF WORK IN SECTION 0500 OF PROJECT MANUAL.
- ◇ FOR EXTENT OF WORK AREA BARRIER SEE SHEET ASB-11

ELECTRICAL POWER - A SOURCE OF 120/240 V, 1 Ø POWER WILL BE AVAILABLE FOR THE VARIOUS WORK AREAS WHERE SHOWN

WATER AND WASTE - COLD WATER AND SANITARY WASTE WILL BE AVAILABLE FOR THE VARIOUS WORK AREAS WHERE SHOWN

FLOOR PLAN - WORK AREA (8) AND PARTS OF (5) & (9)
THERMAL SYSTEM INSULATION
SCALE 1/16" = 1'-0"

ALLIANCE INDIANA, INC.
6330 E. 75TH STREET SUITE 170
INDIANAPOLIS IN 46250

FAX (317) 577-3988

TEL (317) 577-3978

DEMOLITION & ASBESTOS REMOVAL
LAWRENCE CENTRAL HIGH SCHOOL
METROPOLITAN SCHOOL DISTRICT
OF LAWRENCE, INDIANA
INDIANAPOLIS, INDIANA

THE ENVIRONMENTAL SOLUTION

ALLIANCE
INDIANA, INC.

PROJECT
NLT01A01

DATE
NOV. 26, 1990

Norman E. Davies, AIA
PROJECT DESIGNER

NORMAN E. DAVIES, AIA
PROJECT DESIGNER

INDIANA DEPT. OF ENVIRONMENTAL MANAGEMENT
ASSESSING CERTIFICATE OF ACCREDITATION NO. 192810001
EXPIRATION DATE: AUGUST 16, 1991

SHEET NO.

ASB-10

OF 13 SHEETS

SEE SHEETS
ASB-10, 11
& 12


SEE SHEETS
ASB-3, 4 & 5

SEE SHEETS
ASB-8 & 9

SEE SHEETS
ASB-6 & 7

SEE SHEETS
ASB-10, 11
& 12

SEE SHEETS
ASB-8 & 9

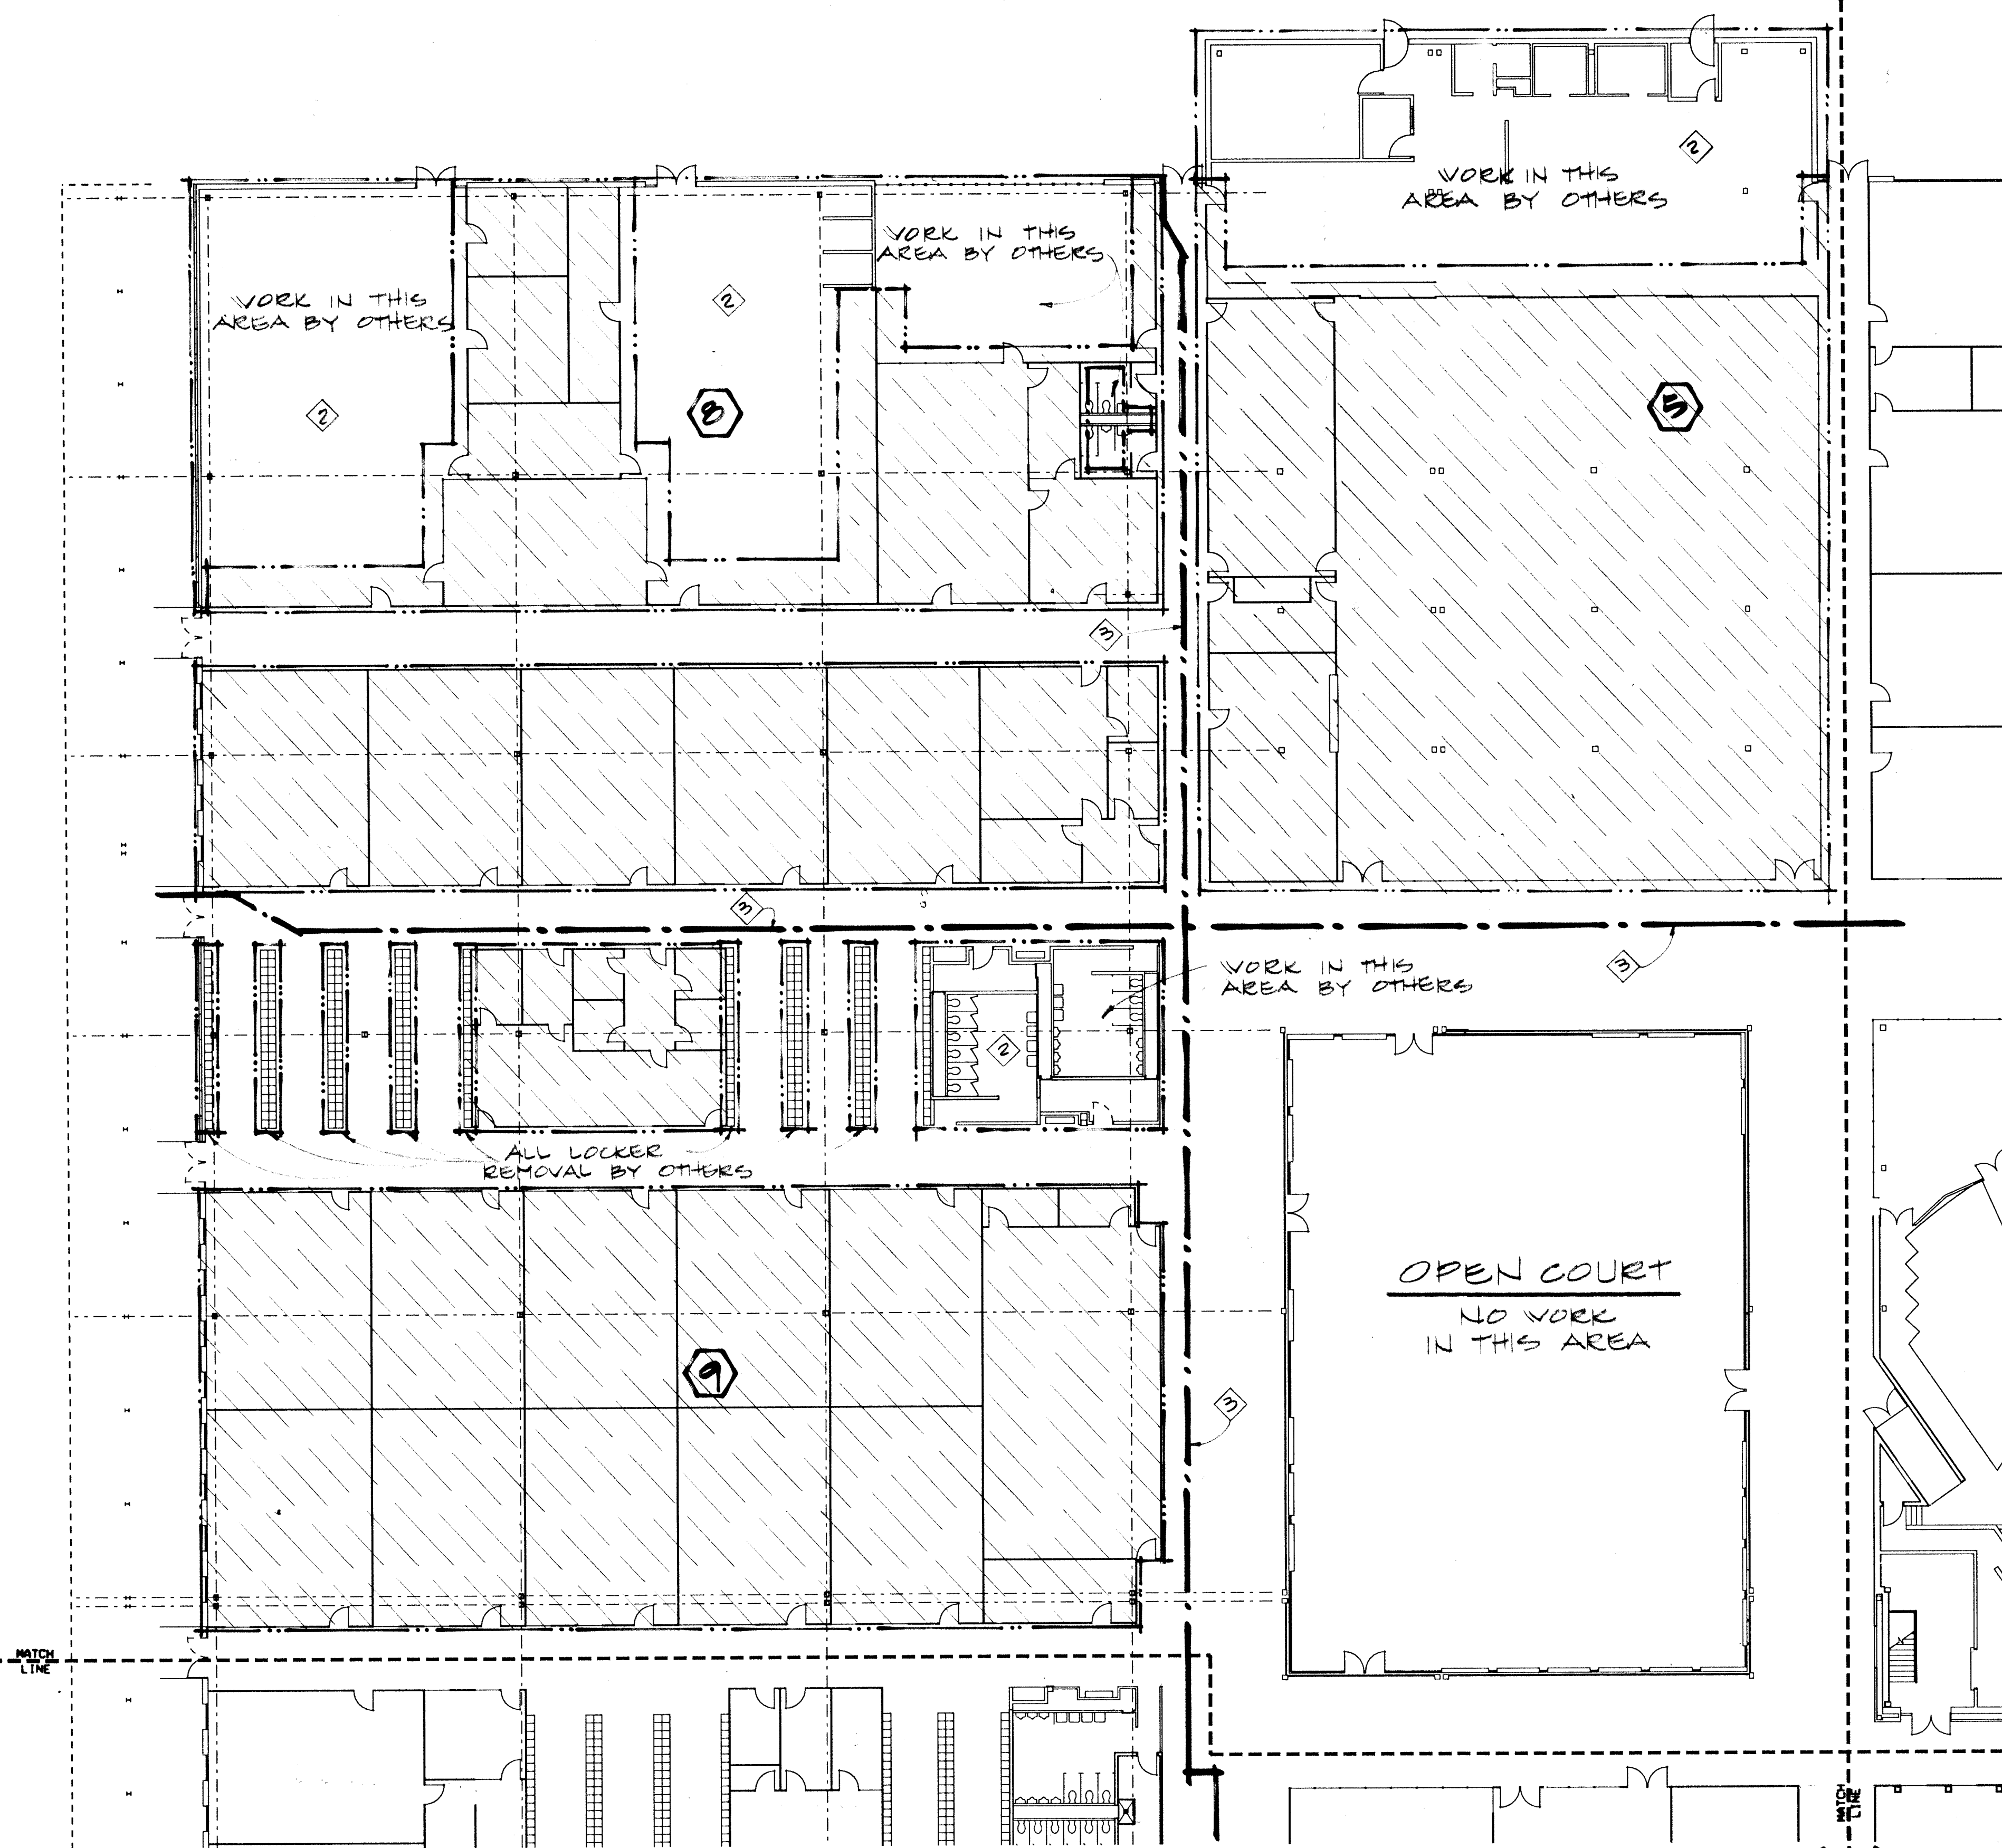

FLOOR PLAN - WORK AREA ② AND PARTS OF ⑤ & ⑨
SCALE 1/4" = 1'-0"

NOTES

- ① FOR GENERAL DEMOLITION WORK UNDER THIS CONTRACT SEE SCOPE OF WORK IN SECTION 0900 OF PROJECT MANUAL.
 - ② EXCEPT WHERE SHADED NO OTHER ACM WALL PANELS TO BE REMOVED IN THIS WORK AREA.
 - ③ FOR EXTENT OF WORK AREA BARRIER SEE SHEET ASB-8
 - ④ FOR TYPICAL REMOVEABLE WALL PANELS SEE SECT 1 ON ASB-8
- SEE SHT. ASB-10 FOR NOTES AND LOCATIONS OF ELECTRICAL POWER AND WATER AND WASTE.

LEGEND

- SHEET MATCH LINE
- WORK AREA DESIGNATION
- WORK AREA BARRIER
- ////// CONSTRUCTION BARRIER BY OTHERS
- ////// ACM TSI (THERMAL SYSTEM INSULATION)
- ////// ACM REMOVEABLE WALL PANELS
- XXXXXX ACM VINYL ASBESTOS TILE
- ACM TSI ON RISERS FROM FIN TUBES CONVECTORS UP TO CEILING ONLY. NON-ACM TSI ABOVE CEILING WILL NOT BE REMOVED AS PART OF THIS WORK

ALLIANCE INDIANA, INC.
6330 E. 75TH STREET SUITE 170
INDIANAPOLIS IN 46250

DEMOLITION & ASBESTOS REMOVAL
LAWRENCE CENTRAL HIGH SCHOOL
METROPOLITAN SCHOOL DISTRICT
OF LAWRENCE TOWNSHIP
INDIANAPOLIS, INDIANA

ALLIANCE
INDIANA, INC.

PROJECT
NLT01A01

DATE
NOV. 26, 1990

NORMAN E. GATES, AIA
PROJECT DESIGNER

INDIANA DEPT. OF ENVIRONMENTAL MANAGEMENT
ASBESTOS CERTIFICATE OF ACCREDITATION NO. 192810001
EXPIRATION DATE: AUGUST 10, 1991

SHEET NO.
ASB-11

OF 13 SHEETS

TEL: (317) 577-3978 FAX: (317) 577-3988

THE ENVIRONMENTAL SOLUTION

SEE SHEETS
ASB-10, 11
& 12


SEE SHEETS
ASB-3, 4 & 5

SEE SHEETS
ASB-8 & 9

SEE SHEETS
ASB-6 & 7

SEE SHEETS
ASB-10, 11
& 12

SEE SHEETS
ASB-8 & 9

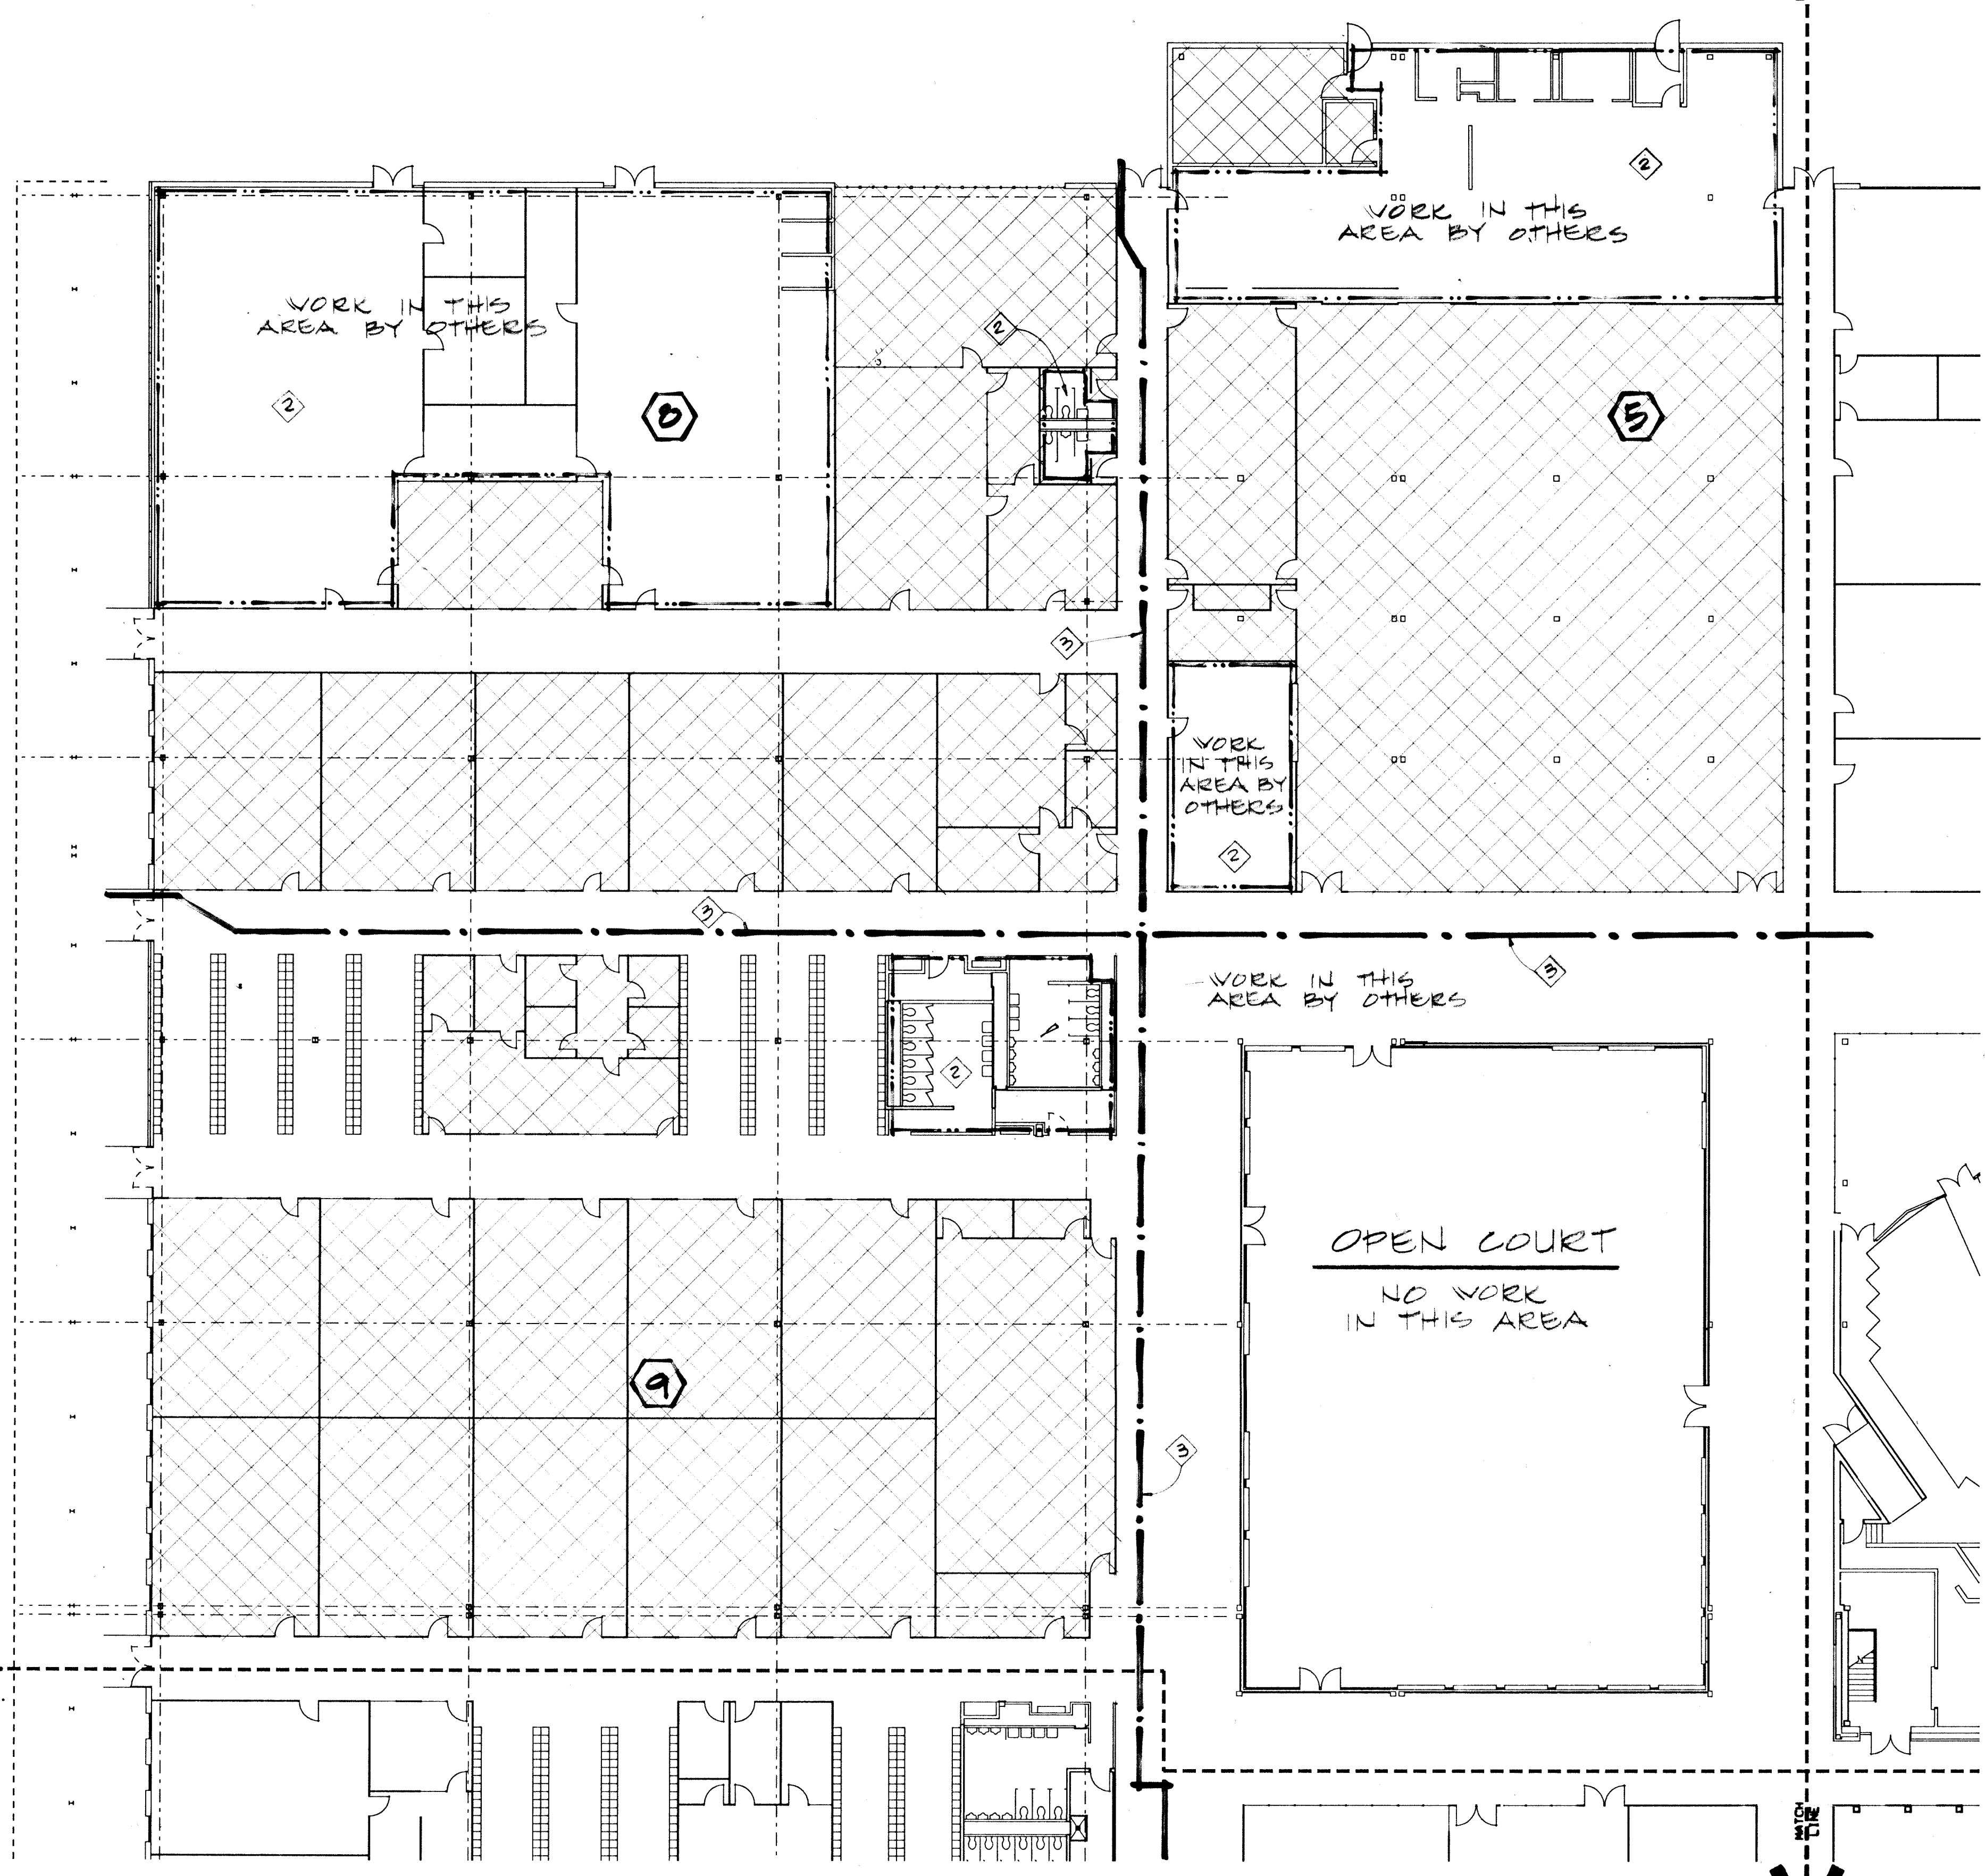

FLOOR PLAN-WORK AREA 2 AND PARTS OF 5 & 9
VINYL ASBESTOS FLOOR TILE
SCALE 1/8" = 1'-0"

NOTES

- 1 FOR GENERAL DEMOLITION WORK UNDER THIS CONTRACT SEE SCOPE OF WORK IN SECTION 0720 OF PROJECT MANUAL.
- 2 EXCEPT WHERE SHADED NO OTHER FLOOR TILE IN THIS WORK AREA.
- 3 FOR EXTENT OF WORK AREA BARRIER SEE SHEET ASB-10

SEE SHT. ASB-10 FOR NOTES AND LOCATIONS OF ELECTRICAL POWER AND WATER AND WASTE.

LEGEND

- SHEET MATCH LINE
- WORK AREA DESIGNATION
- WORK AREA BARRIER
- ////// CONSTRUCTION BARRIER BY OTHERS
- ////// ACM TSI (THERMAL SYSTEM INSULATION)
- ////// ACM REMOVABLE WALL PANELS
- XXXXXX ACM VINYL ASBESTOS TILE
- ACM TSI ON RISERS FROM FIN TUBES CONVECTORS UP TO CEILING ONLY NON-ACM TSI ABOVE CEILING WILL NOT BE REMOVED AS PART OF THIS WORK

ALLIANCE INDIANA, INC.
6330 E. 75TH STREET SUITE 170
INDIANAPOLIS IN 46250

DEMOLITION & ASBESTOS REMOVAL
LAWRENCE CENTRAL HIGH SCHOOL
METROPOLITAN SCHOOL DISTRICT
OF LAWRENCE, INDIANA
INDIANAPOLIS, INDIANA

PROJECT
NL01A01

DATE
NOV. 26, 1990

SHEET NO.
ASB-12


OF 13 SHEETS

NORMAN E. CATES, AIA
PROJECT DESIGNER

INDIANA DEPT. OF ENVIRONMENTAL MANAGEMENT
ASBESTOS CERTIFICATE OF ACCREDITATION NO. 192010001
EXPIRATION DATE: AUGUST 18, 1991

THE ENVIRONMENTAL SOLUTION

TEL: (317) 577-3798
FAX: (317) 577-3988

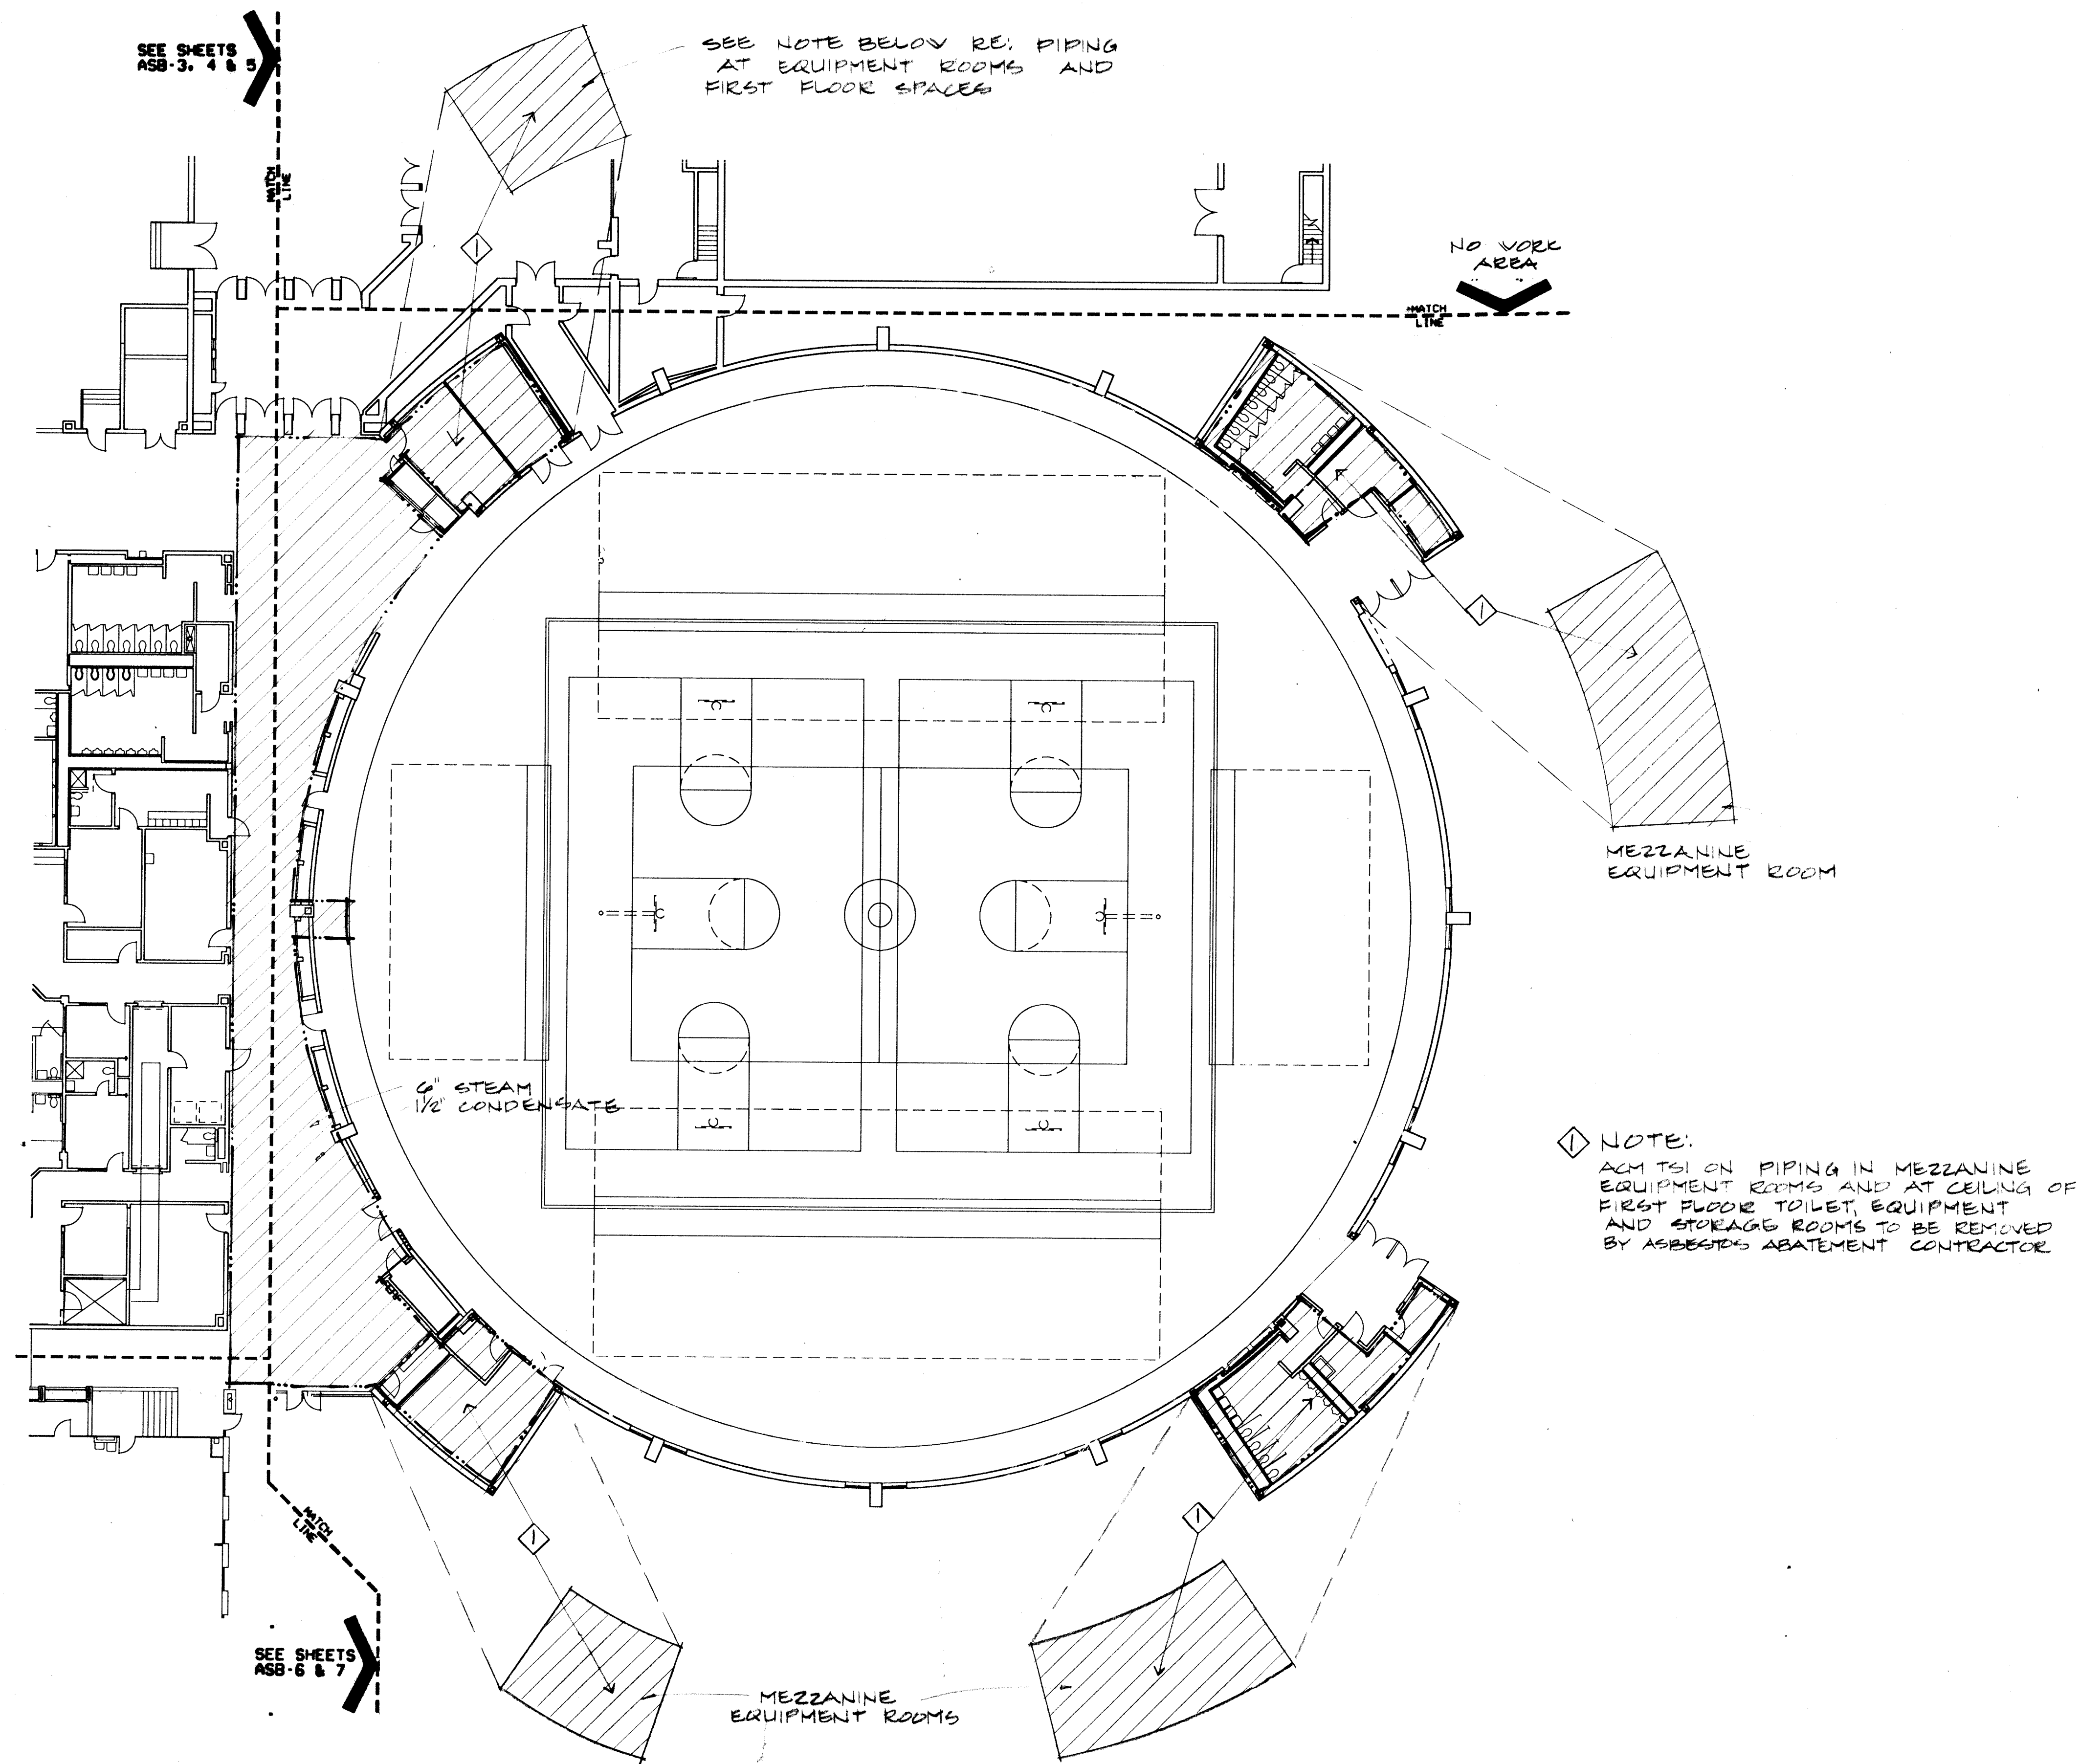

FLOOR PLAN - WORK AREA ⑥
THERMAL SYSTEM INSULATION
SCALE 1/16" = 1'-0"

LEGEND	
----	SHEET MATCH LINE
----	WORK AREA DESIGNATION
.....	WORK AREA BARRIER
////	CONSTRUCTION BARRIER BY OTHERS
////	ACM TSI (THERMAL SYSTEM INSULATION)
////	ACM REMOVABLE WALL PANELS
XXXX	ACM VINYL ASBESTOS TILE
○	ACM TSI ON RISERS FROM FIN TIES TO COLLECTORS UP TO CEILING ONLY. NON-ACM TSI ABOVE CEILING WILL NOT BE REMOVED AS PART OF THE WORK