

NUMBER	FLOOR	BASE	WAINSCOTT	WALL	CEILING	REMARKS
1-20	VINYL ASBESTOS	VINYL ASBESTOS	-	BLOCK	EXPOSED	
21-24	VINYL ASBESTOS	VINYL ASBESTOS	-	BLOCK	EXPOSED	
25	VINYL ASBESTOS	VINYL ASBESTOS	-	BLOCK	EXPOSED	
26	VINYL ASBESTOS	VINYL ASBESTOS	-	BLOCK	EXPOSED	
27	CONC	-	-	BLOCK	EXPOSED	
28	VINYL ASBESTOS	GLAZED BLOCK	GLAZED BLOCK	BLOCK	EXPOSED	
29	VINYL ASBESTOS	VINYL ASBESTOS	-	BLOCK	EXPOSED	
30	VINYL ASBESTOS	VINYL ASBESTOS	-	BLOCK & MILLWORK	EXPOSED	
31	TERRAZZO	GLAZED BLOCK	GLAZED BLOCK	BLOCK	EXPOSED	
32	TERRAZZO	GLAZED BLOCK	GLAZED BLOCK	BLOCK	EXPOSED	
33	VINYL ASBESTOS	VINYL ASBESTOS	-	BLOCK	EXPOSED	
34	VINYL ASBESTOS	VINYL ASBESTOS	-	BLOCK	EXPOSED	
35	TERRAZZO	GLAZED BLOCK	GLAZED BLOCK	BLOCK	EXPOSED	
36	TERRAZZO	GLAZED BLOCK	GLAZED BLOCK	BLOCK	EXPOSED	
37	TERRAZZO	GLAZED BLOCK	GLAZED BLOCK	BLOCK	EXPOSED	
38	VINYL ASBESTOS	VINYL ASBESTOS	-	BLOCK	EXPOSED	
39	WOOD FLOOR	VINYL ASBESTOS	-	BLOCK	EXPOSED	
40	VINYL ASBESTOS	VINYL ASBESTOS	-	BLOCK	EXPOSED	
41	VINYL ASBESTOS	VINYL ASBESTOS	-	BLOCK	EXPOSED	
42	VINYL ASBESTOS	VINYL ASBESTOS	-	BLOCK	EXPOSED	
43	TERRAZZO	GLAZED BLOCK	GLAZED BLOCK	BLOCK	EXPOSED	
44	VINYL ASBESTOS	VINYL ASBESTOS	GLAZED BLOCK		EXPOSED	
45	VINYL ASBESTOS	VINYL ASBESTOS	GLAZED BLOCK		EXPOSED	
46	VINYL ASBESTOS	VINYL ASBESTOS	-	BLOCK	EXPOSED	
47	VINYL ASBESTOS	VINYL ASBESTOS	GLAZED BLOCK	BLOCK	EXPOSED	
48	VINYL ASBESTOS	GLAZED BLOCK	GLAZED BLOCK	BLOCK	EXPOSED	
49	VINYL ASBESTOS	GLAZED BLOCK	GLAZED BLOCK	BLOCK	EXPOSED	
50	TERRAZZO	TERRAZZO	GLAZED BLOCK	BLOCK	EXPOSED	

NOTES
EXPOSED - INSULATING DECK W/
BULB TEES AND
LAMINATED WOOD BEAMS-
PAINT DECK AND TEES
BLOCK - PAINT BLOCK


REVISIONS		
NO.	DATE	DESCRIPTION


PLAN			
BROOKLYN			
CERTIFIED	DATE	DRAWN BY	CHECKED BY

WRIGHT, PORTEOUS
& ASSOCIATES, INC.
ARCHITECTS • ENGINEERS
1537 CENTRAL AVE., INDIANAPOLIS 2, IND.


LAWRENCE SCHOOL #7

Which School
is this?

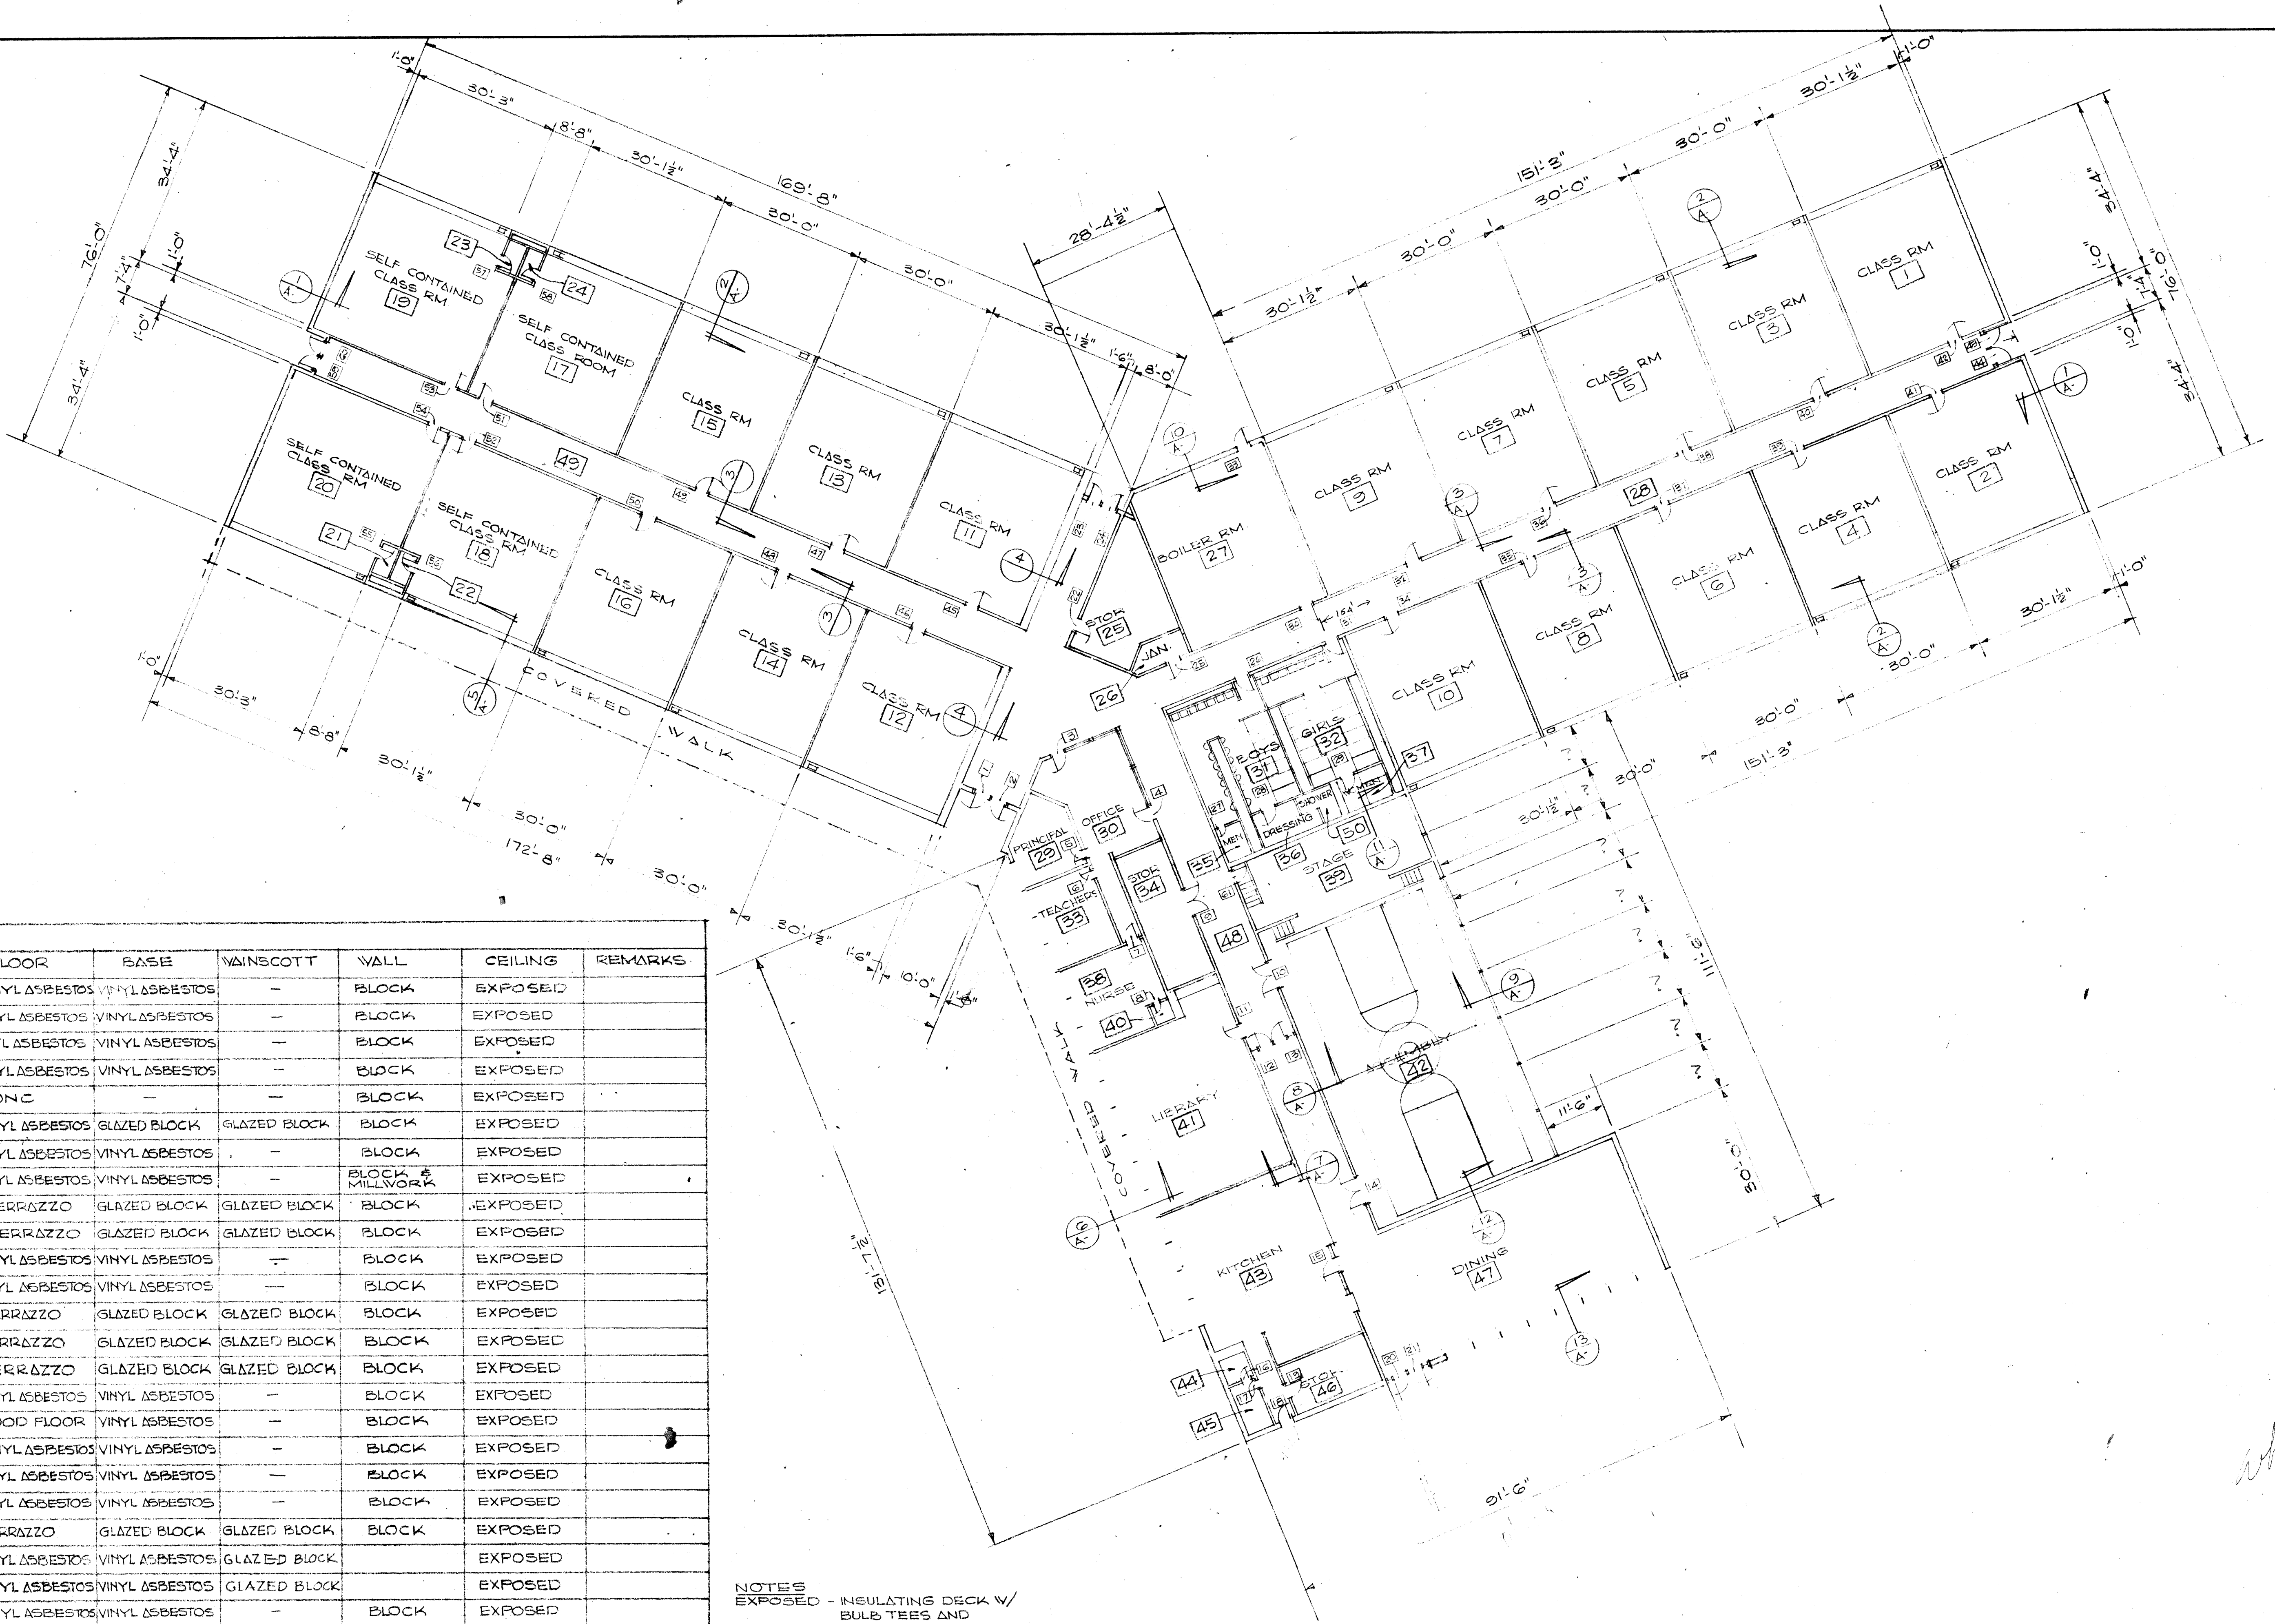


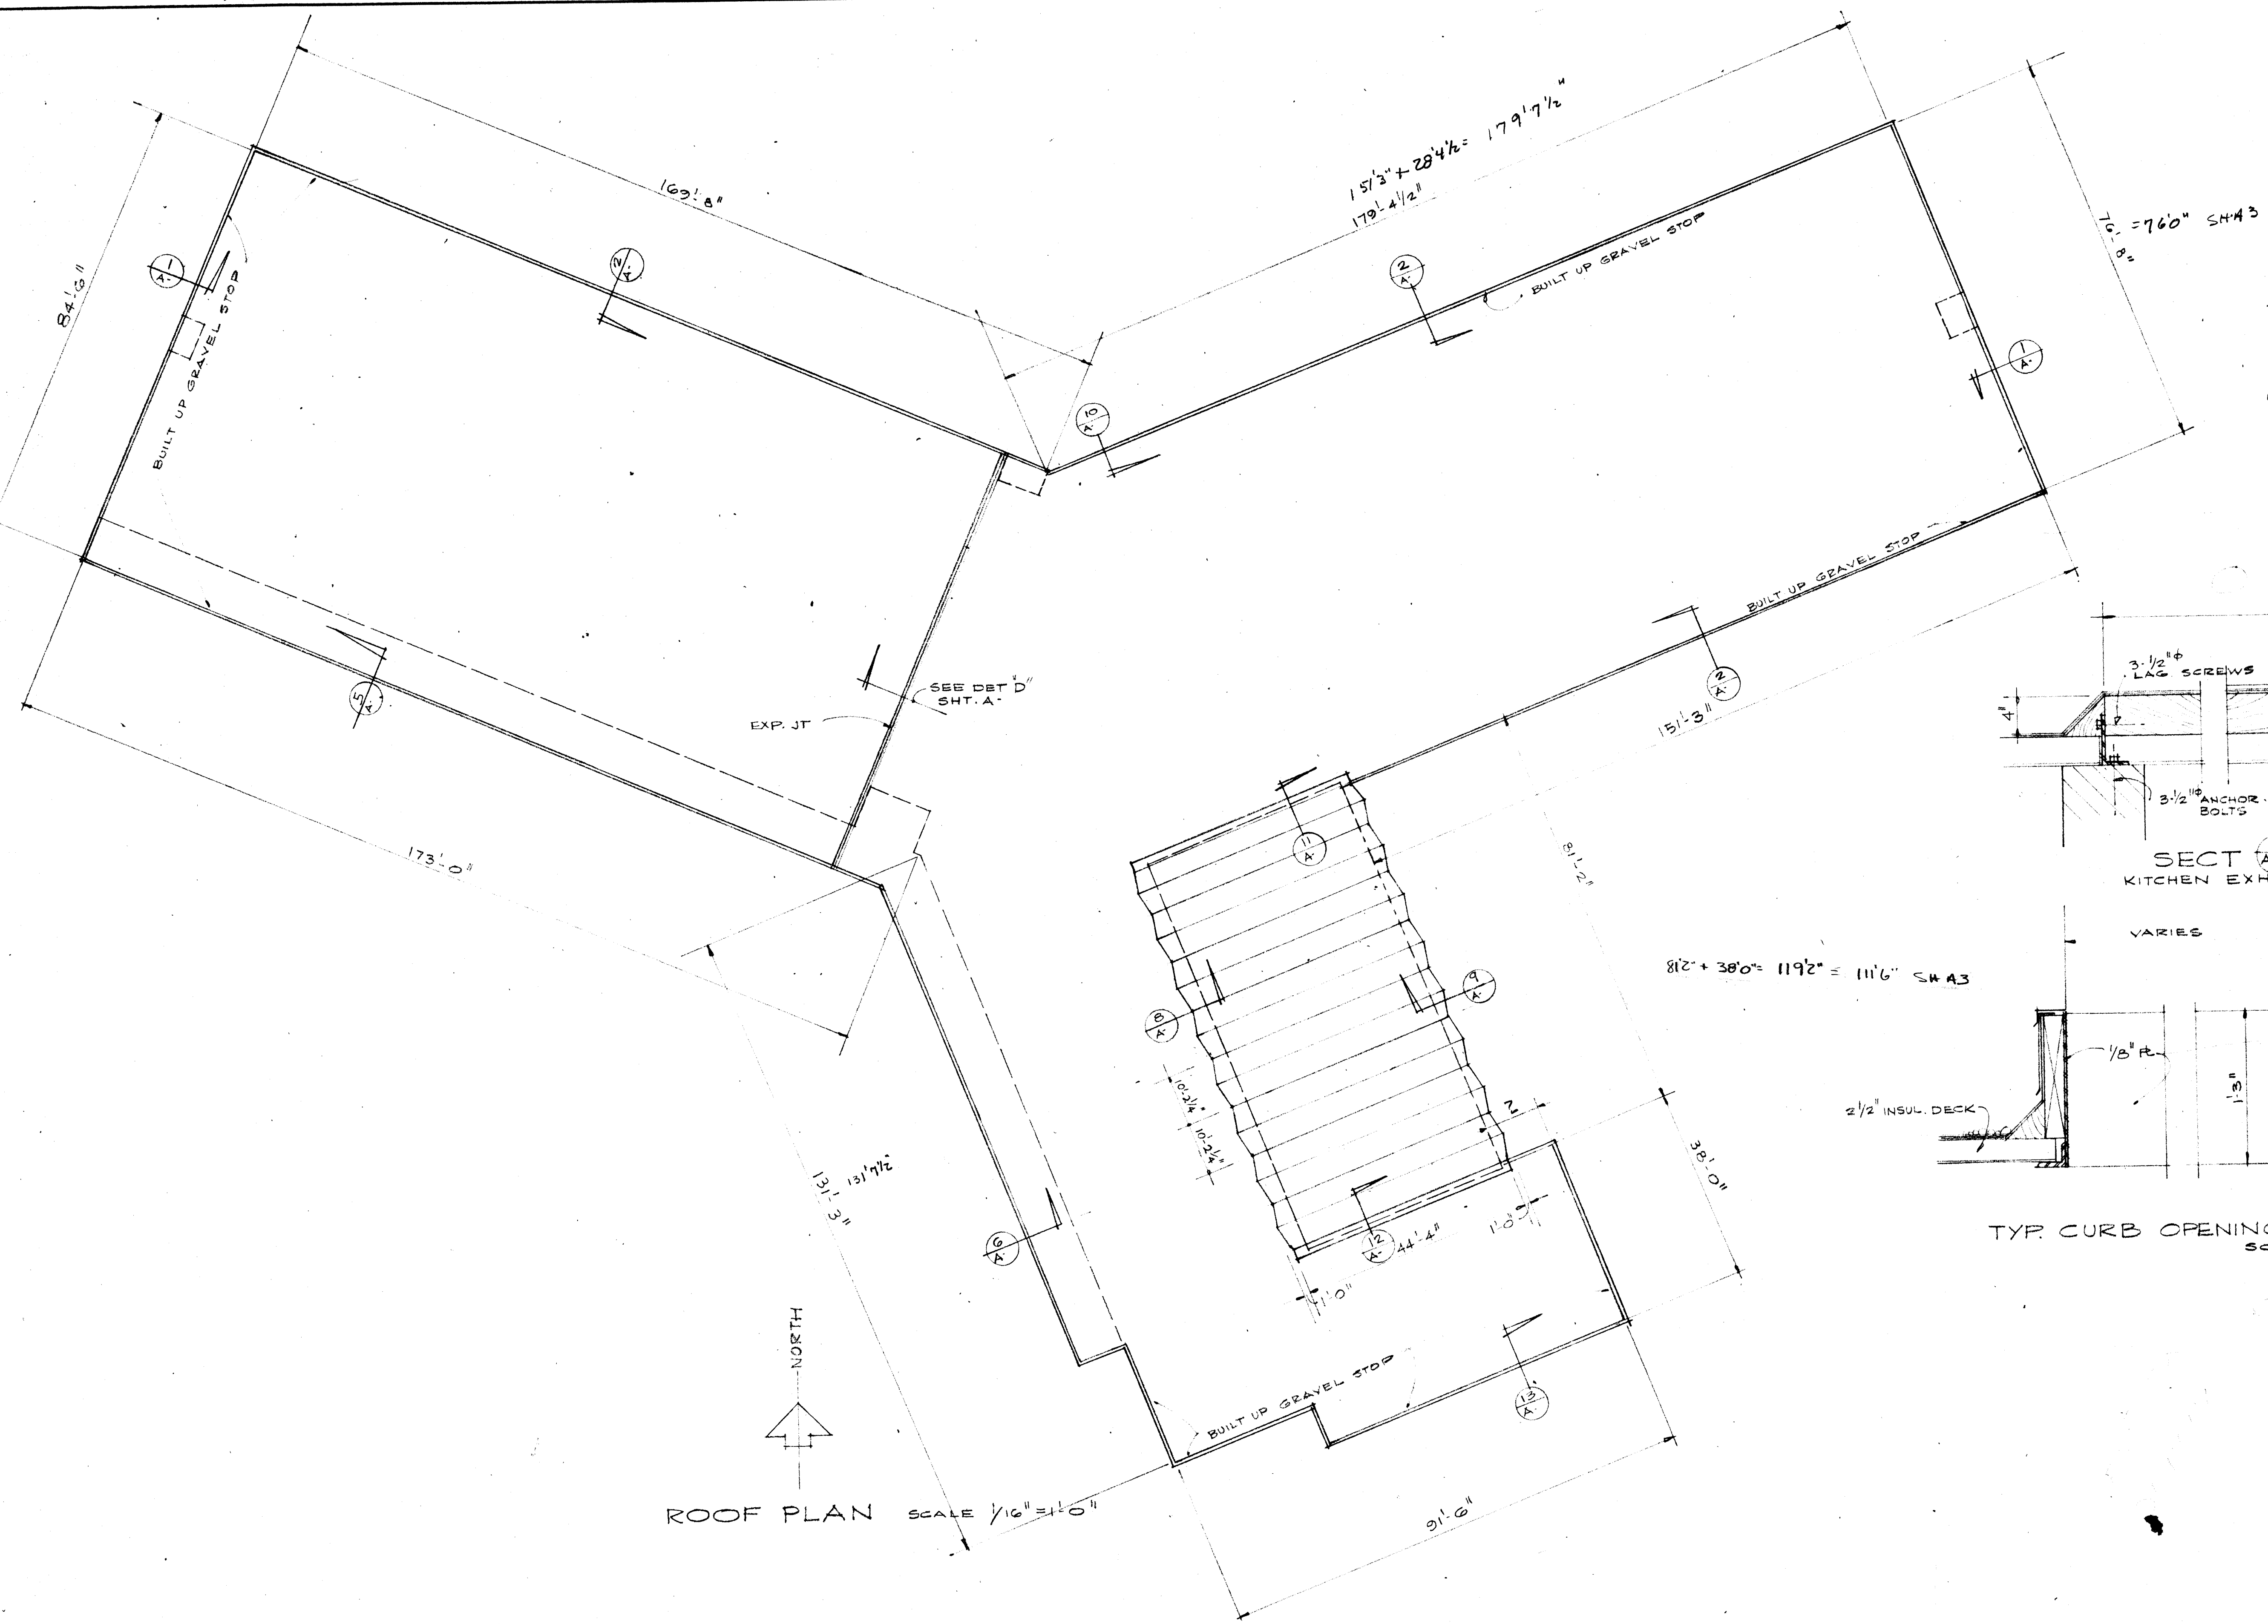

ROOF PLAN SCALE 1/16" = 1'-0"

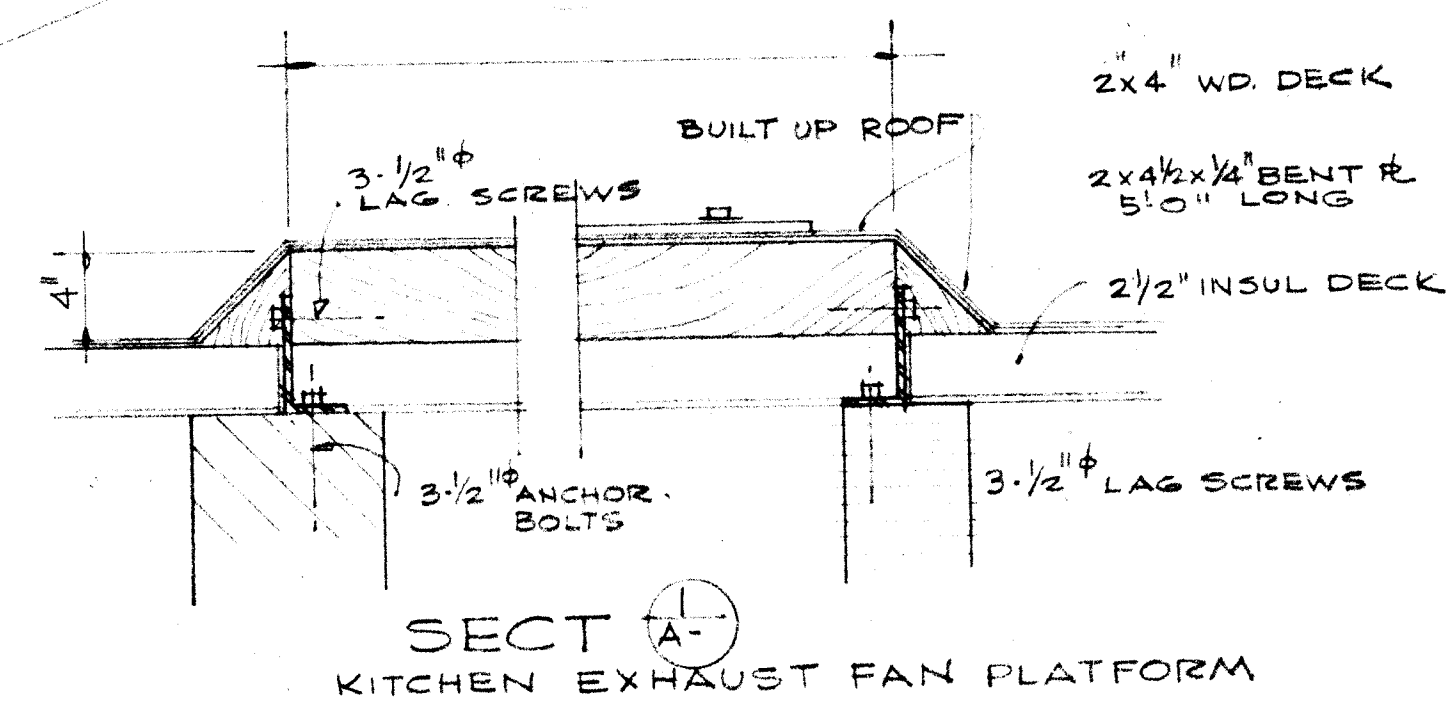

SECTION A-A
KITCHEN EXHAUST FAN PLATFORM

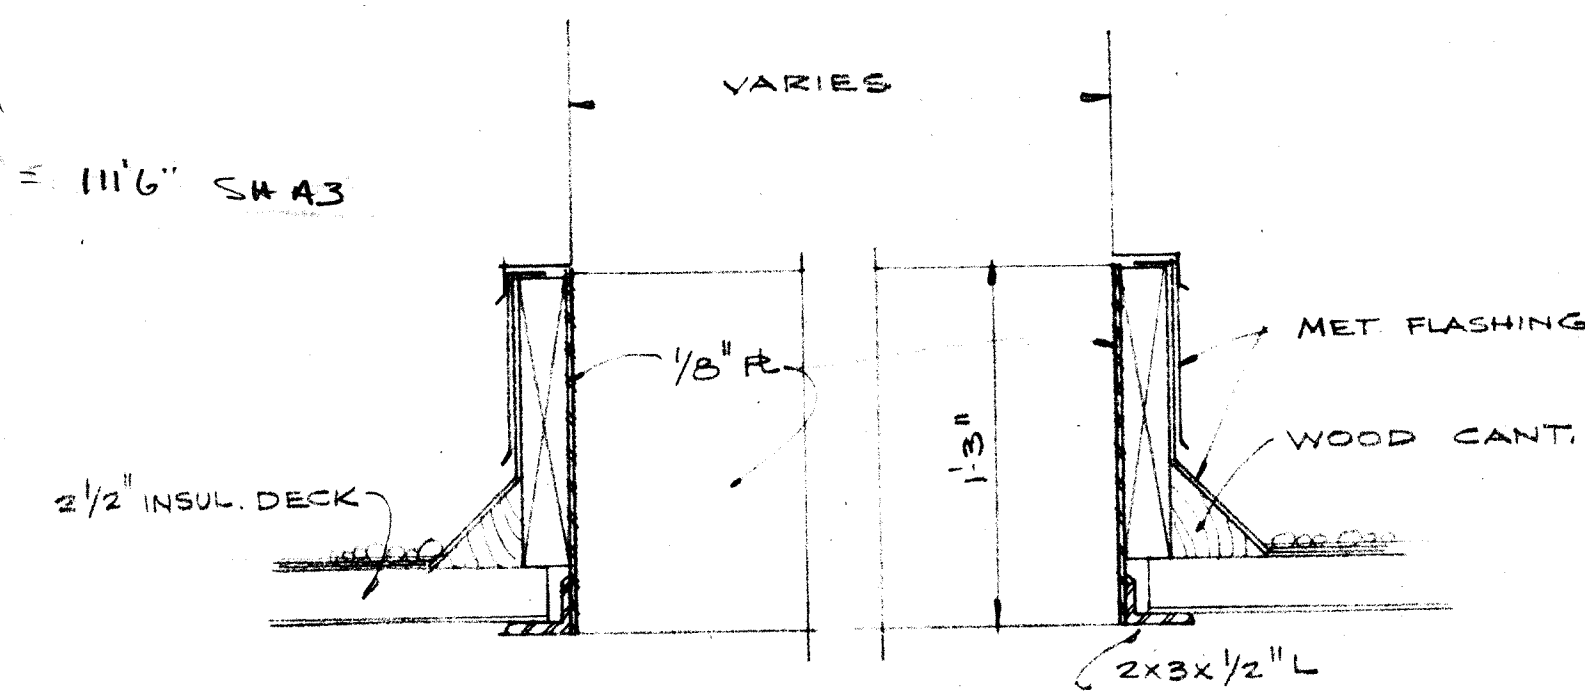

TYP. CURB OPENING DETAIL
SCALE 1 1/2" = 1'-0"

REVISIONS			DATE		DRAWN BY		CHECKED BY	
NO.	DATE	DESCRIPTION						

WRIGHT, PORTEOUS & ASSOCIATES, INC.


ARCHITECTS • ENGINEERS

1537 CENTRAL AVE., INDIANAPOLIS 2, IND.


COMM.

SHEET NO. A-4


OF

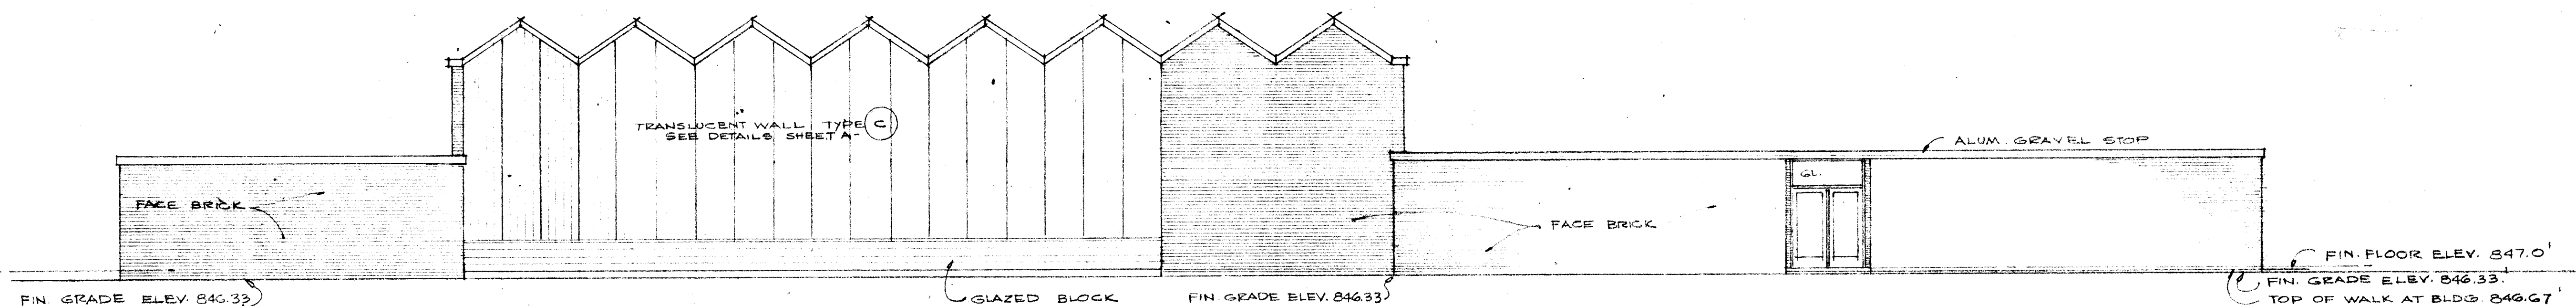


ELEVATION ① SCALE 1/8" = 1'-0"

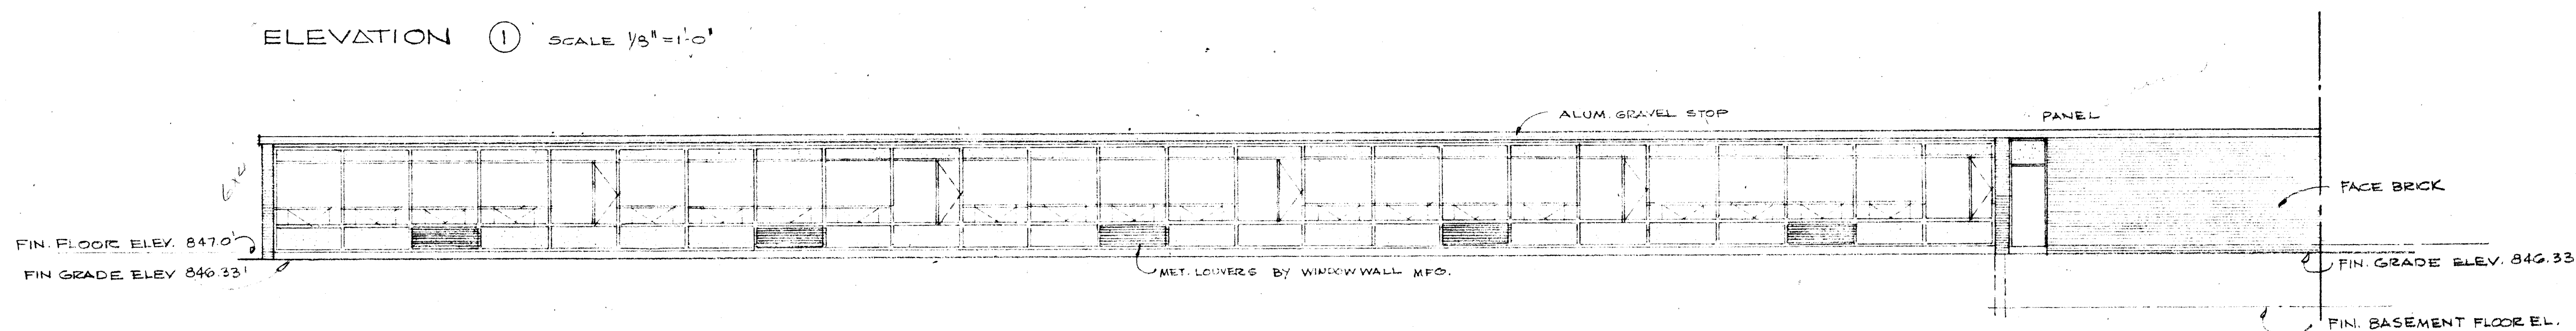


ELEVATION ② SCALE 1/8" = 1'-0"

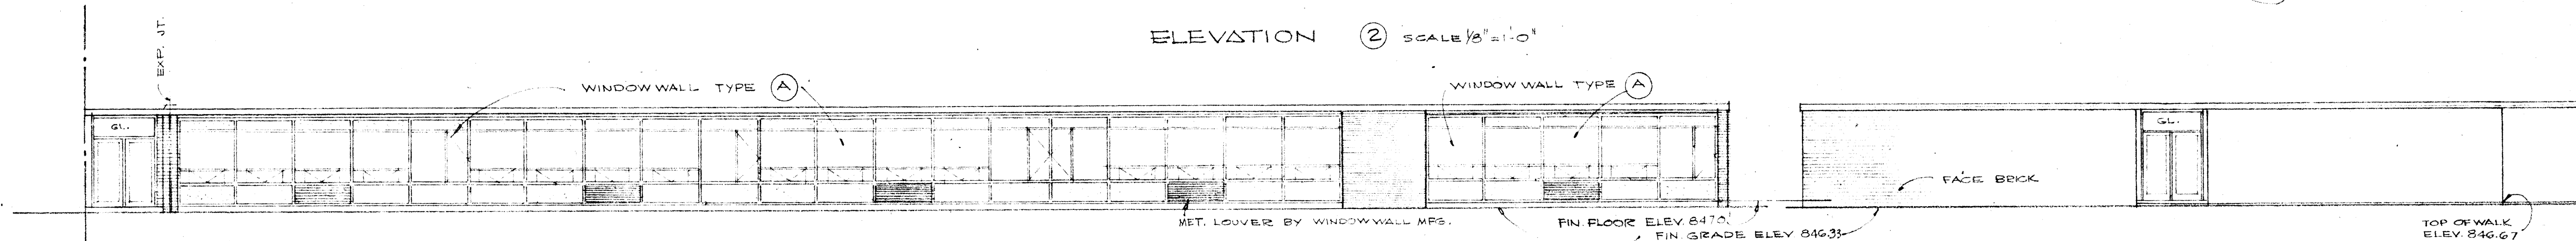


ELEVATION ③ SCALE 1/8" = 1'-0"

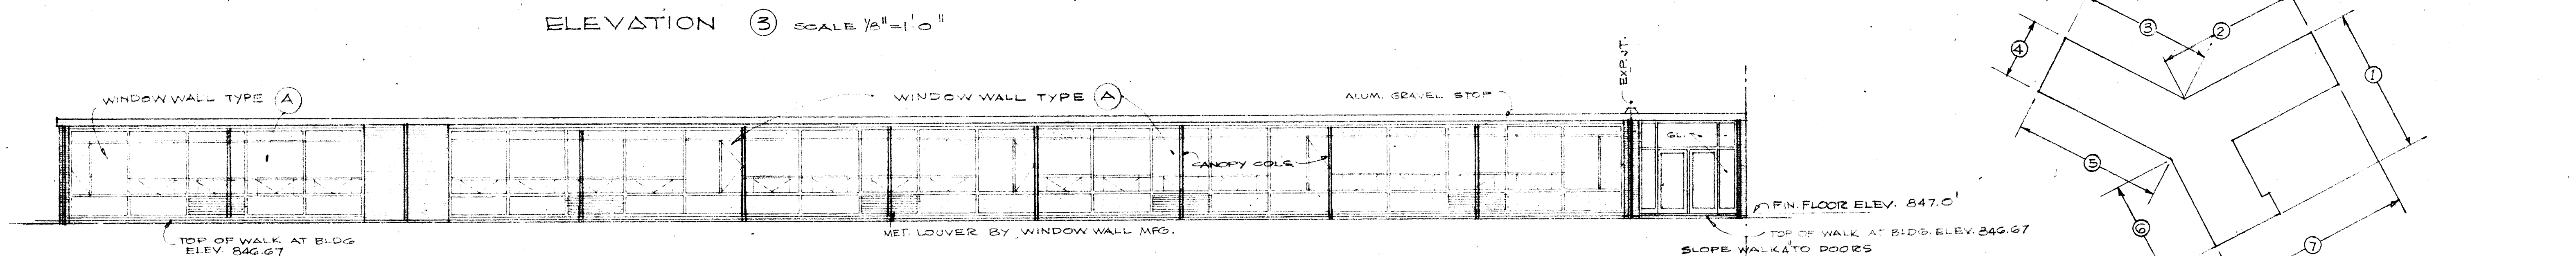


ELEVATION ④ SCALE 1/8" = 1'-0"

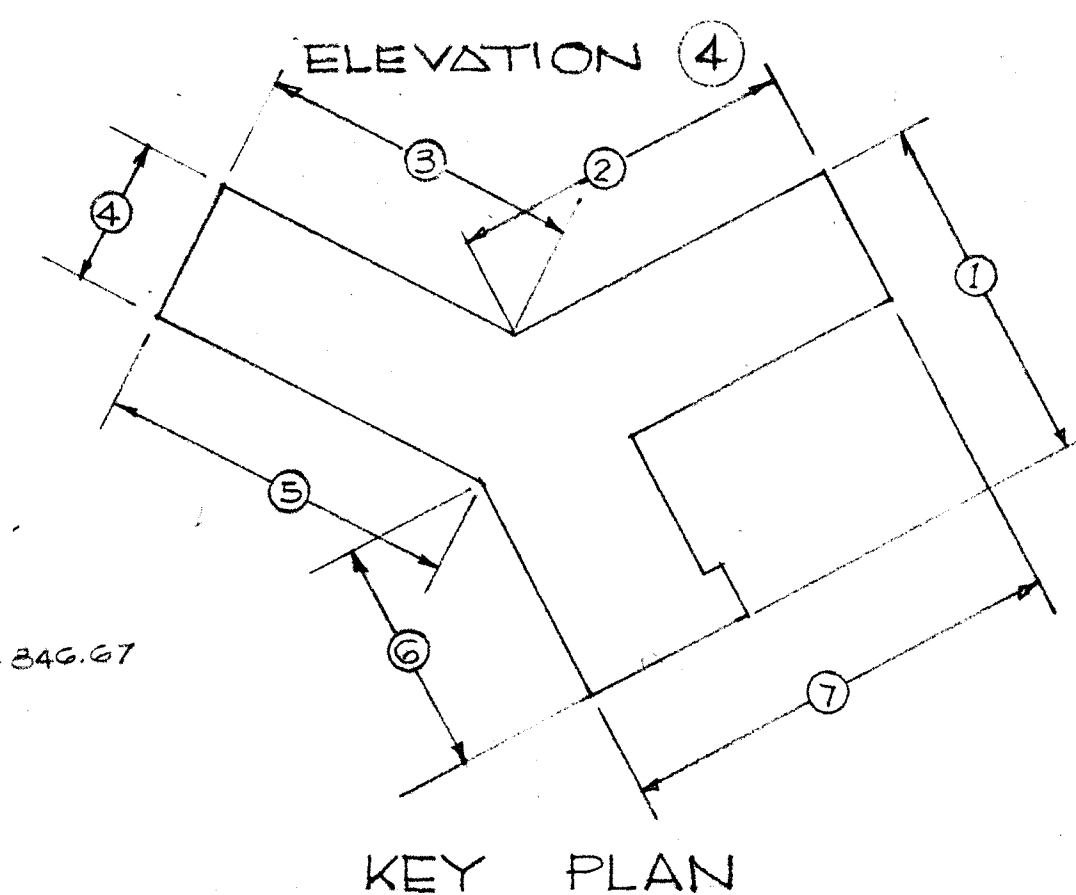

KEY PLAN

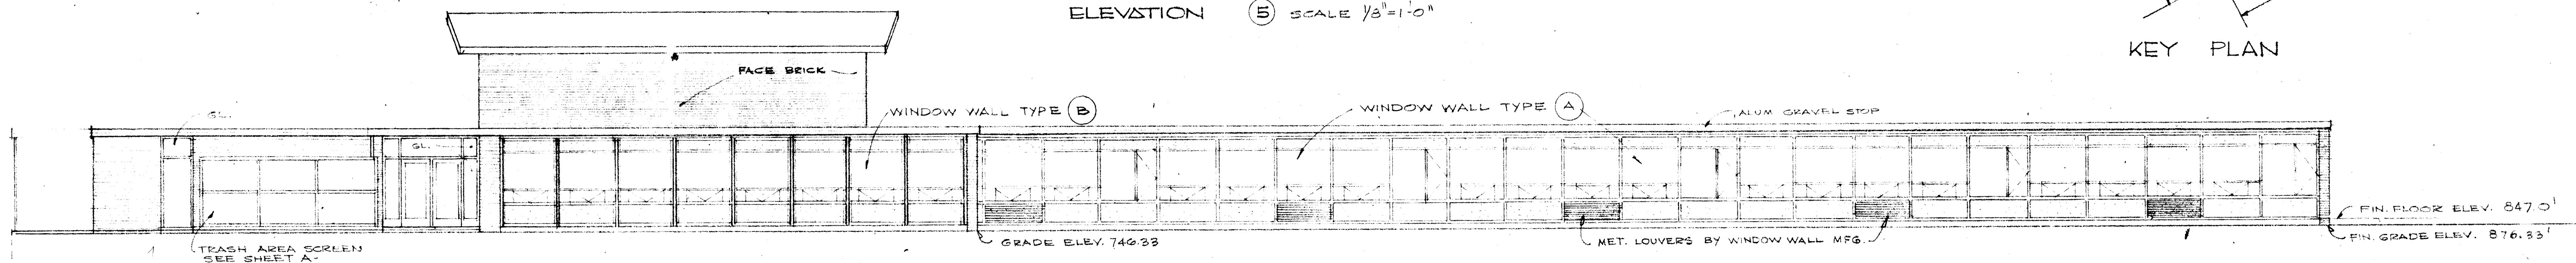

ELEVATION ⑤ SCALE 1/8" = 1'-0"

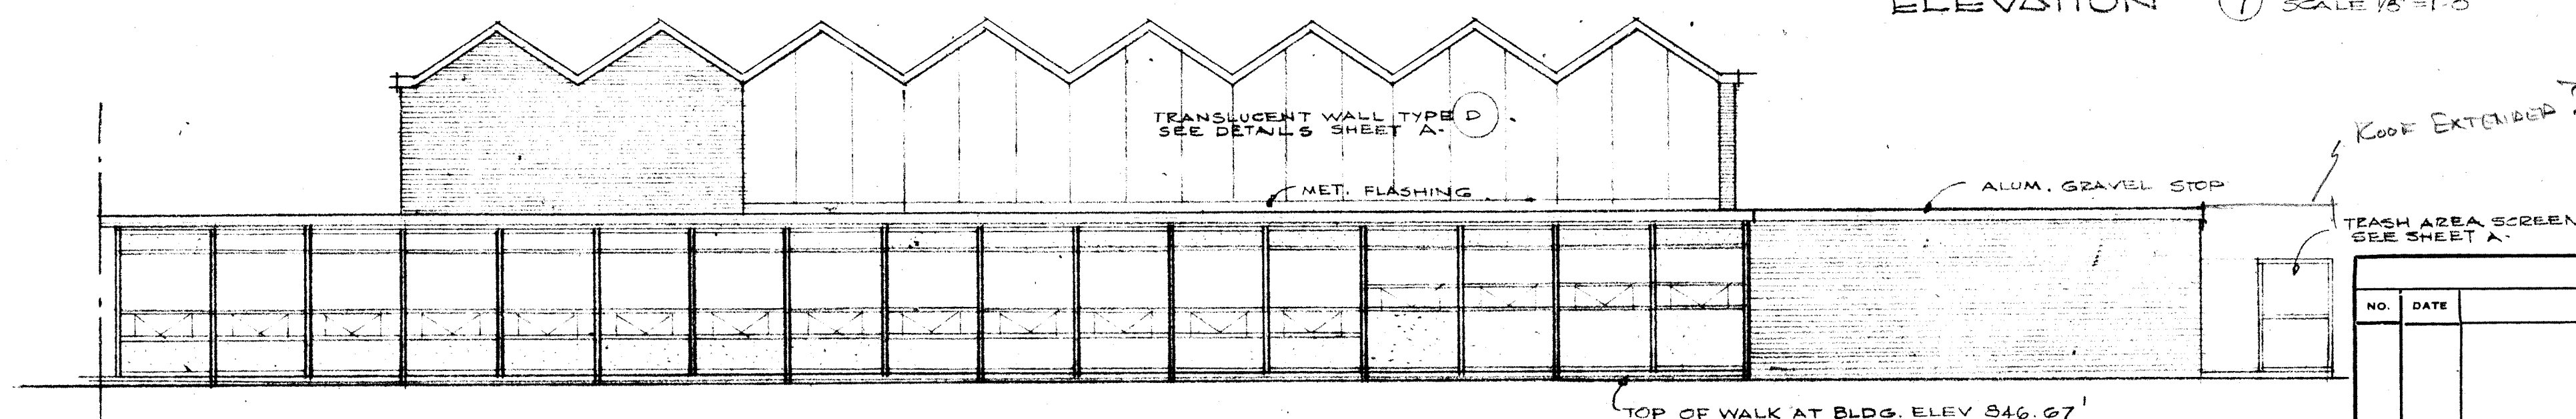

ELEVATION ⑥


REVISIONS	
NO.	DATE


ELEVATIONS

CERTIFIED DATE DRAWN BY CHECKED BY


WRIGHT, PORTEOUS
& ASSOCIATES, INC.
ARCHITECTS • ENGINEERS
1537 CENTRAL AVE., INDIANAPOLIS 2, IND.

COMM.
SHEET NO.
A-5
OF

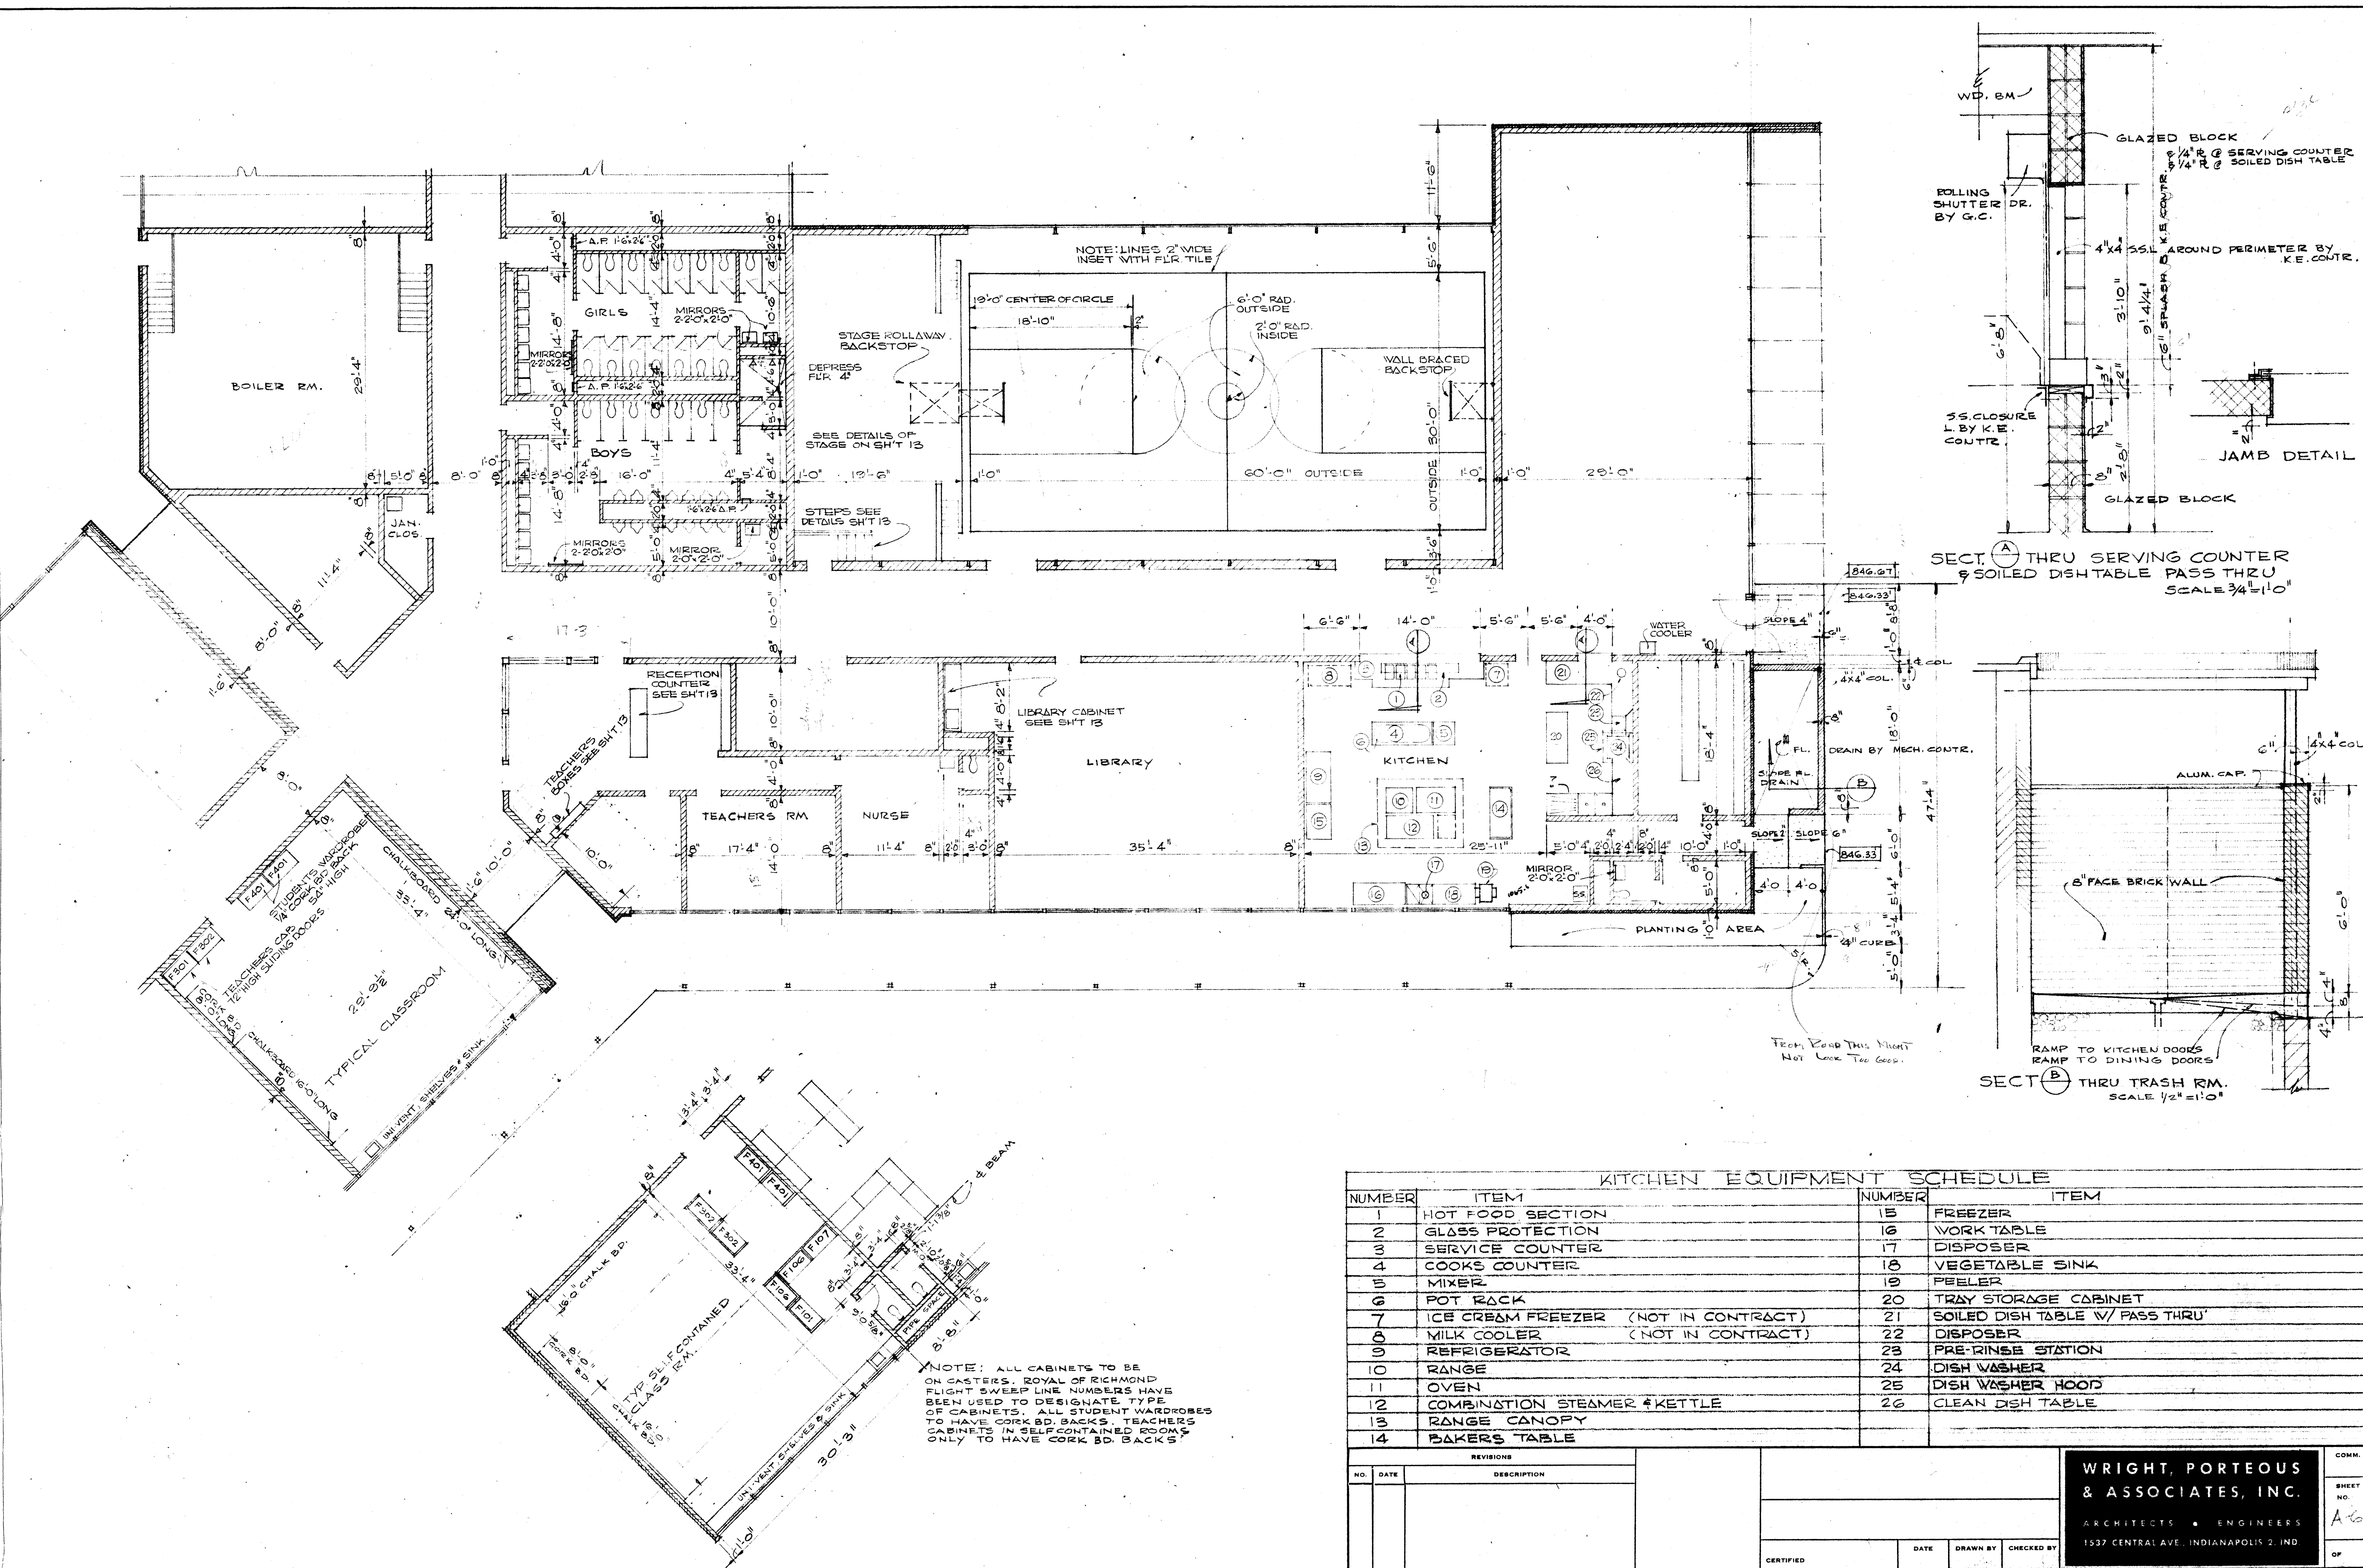

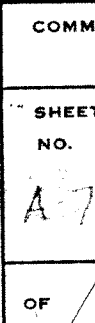

ARCHITECTS • ENGINEERS
1537 CENTRAL AVE., INDIANAPOLIS 2, IND.

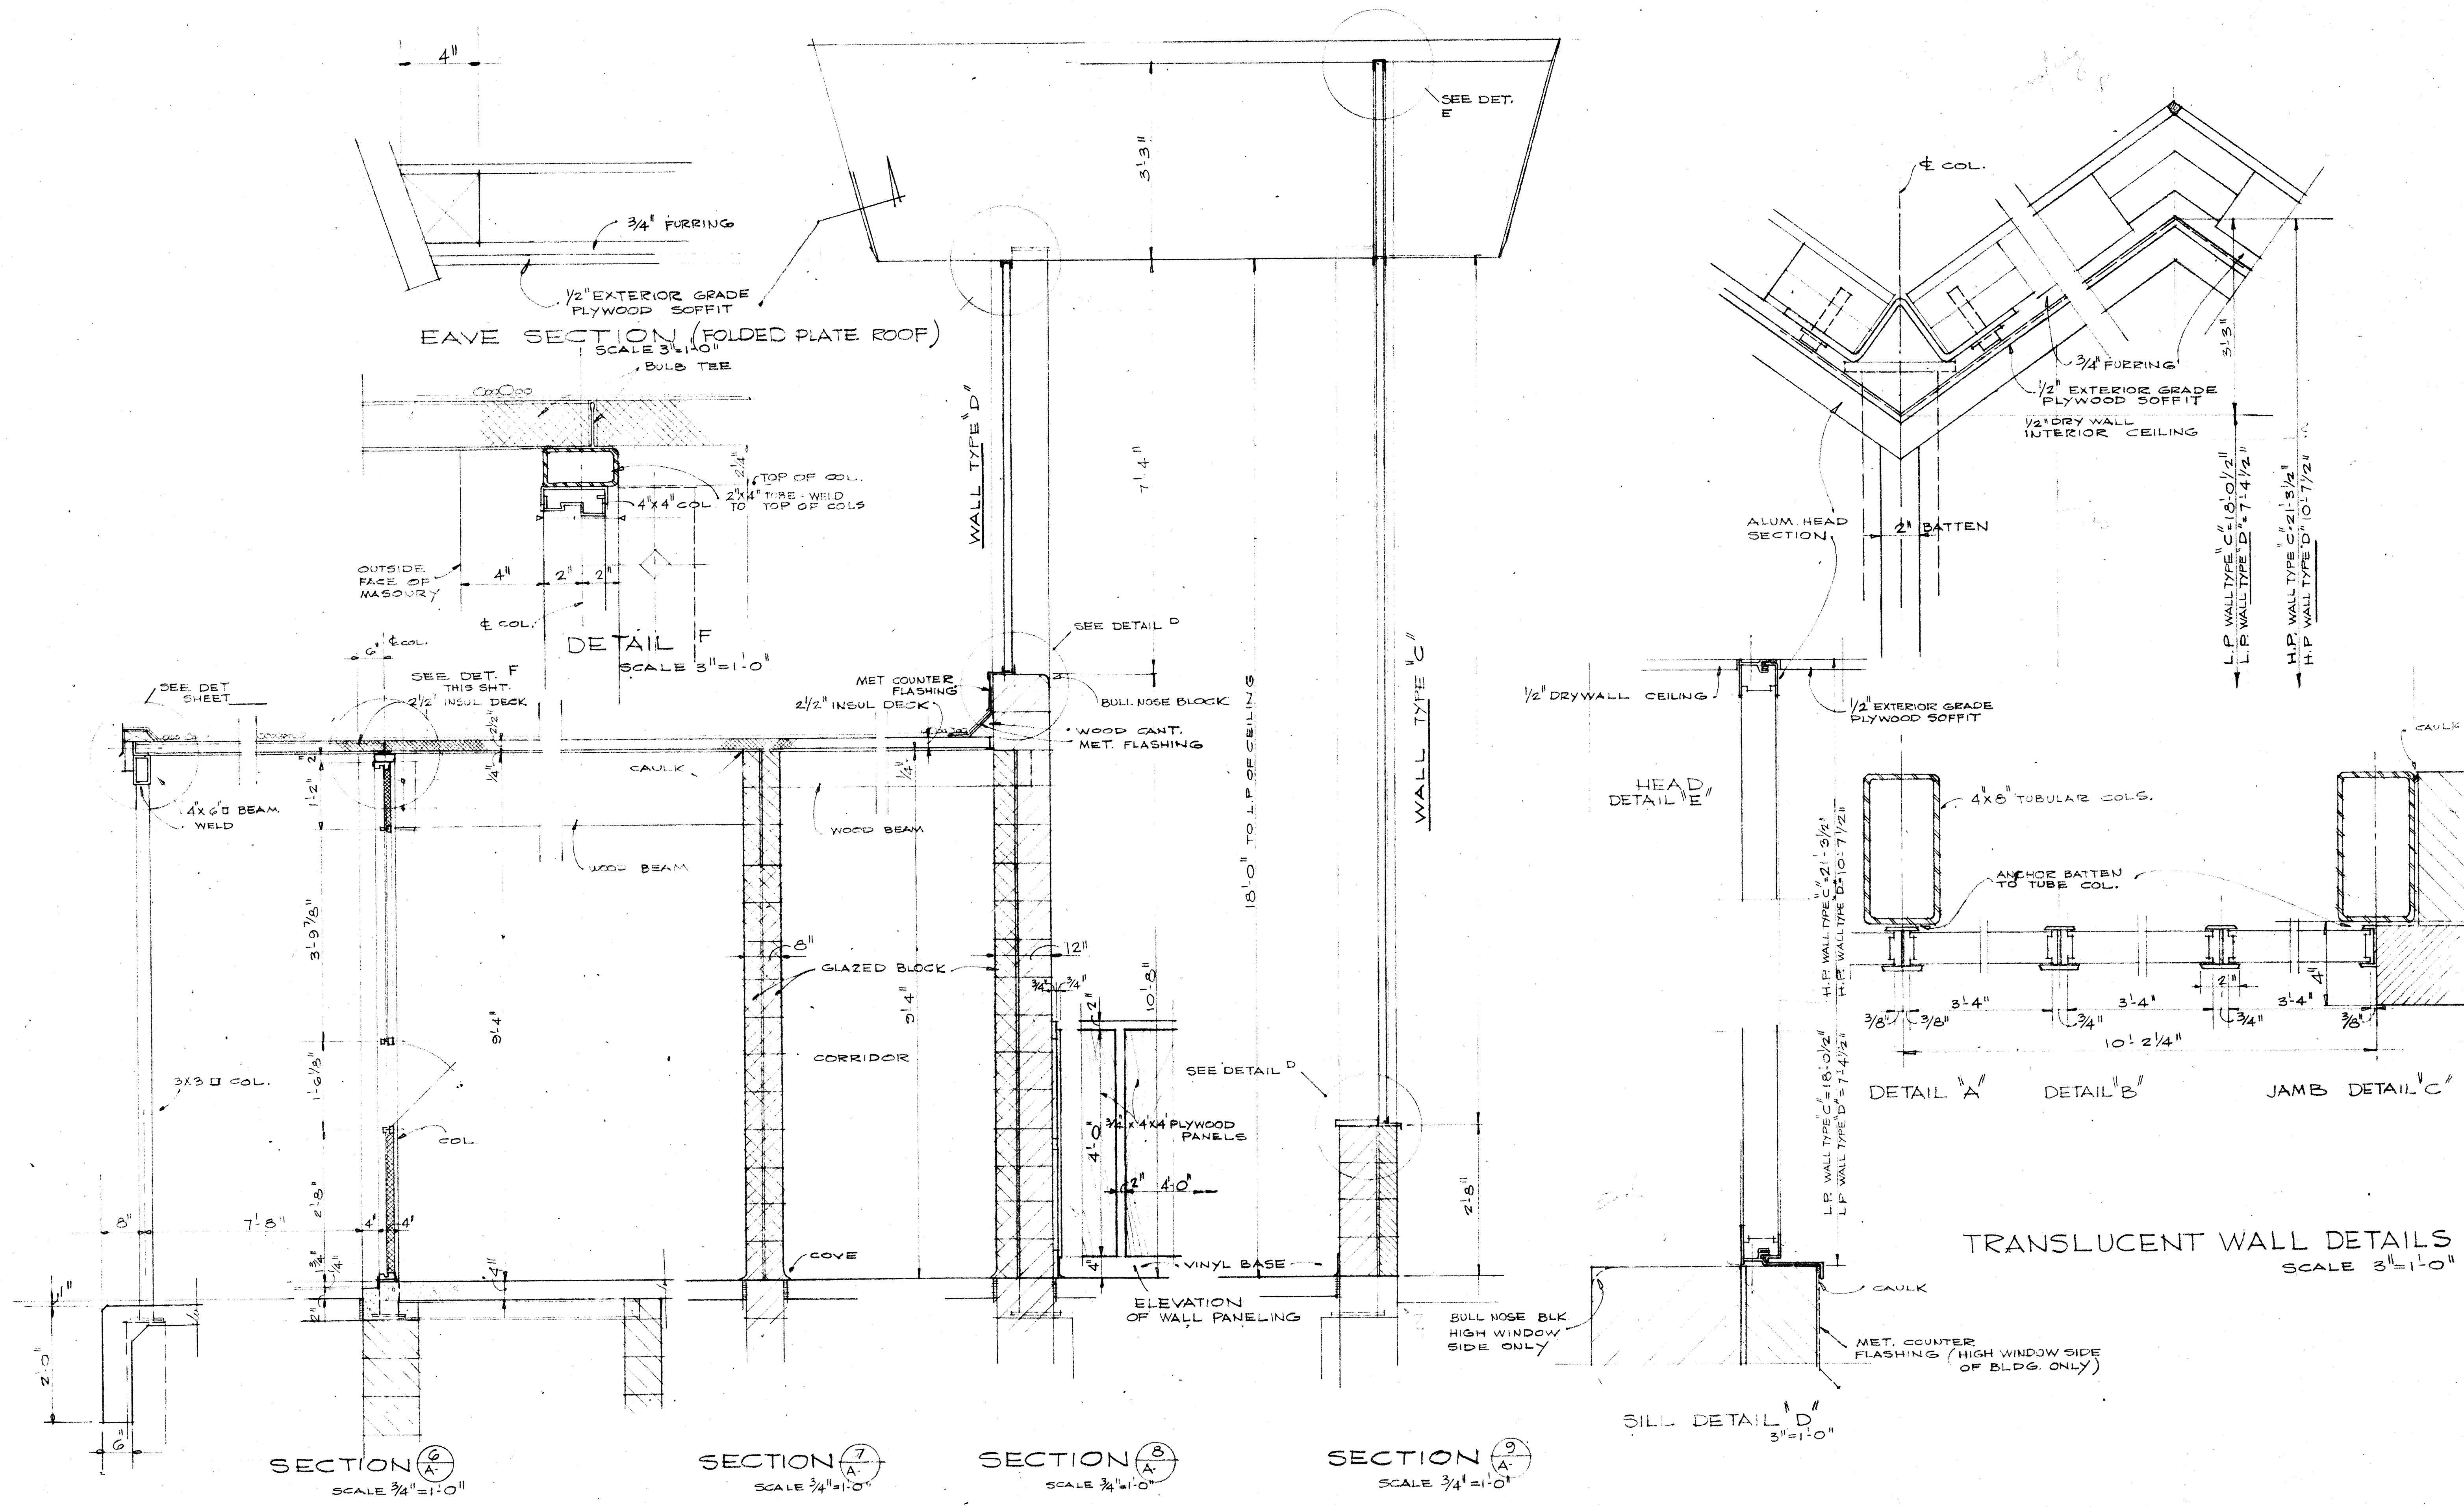


TRANSLUCENT WALL DETAILS
SCALE 3/4"=1'-0"


REVISIONS		DATE	DRAWN BY	CHECKED BY	COMM.
NO.	DESCRIPTION				

WRIGHT, PORTEOUS
& ASSOCIATES, INC.
ARCHITECTS • ENGINEERS
1537 CENTRAL AVE. INDIANAPOLIS 7, IND.


SHEET NO. A-4
OF

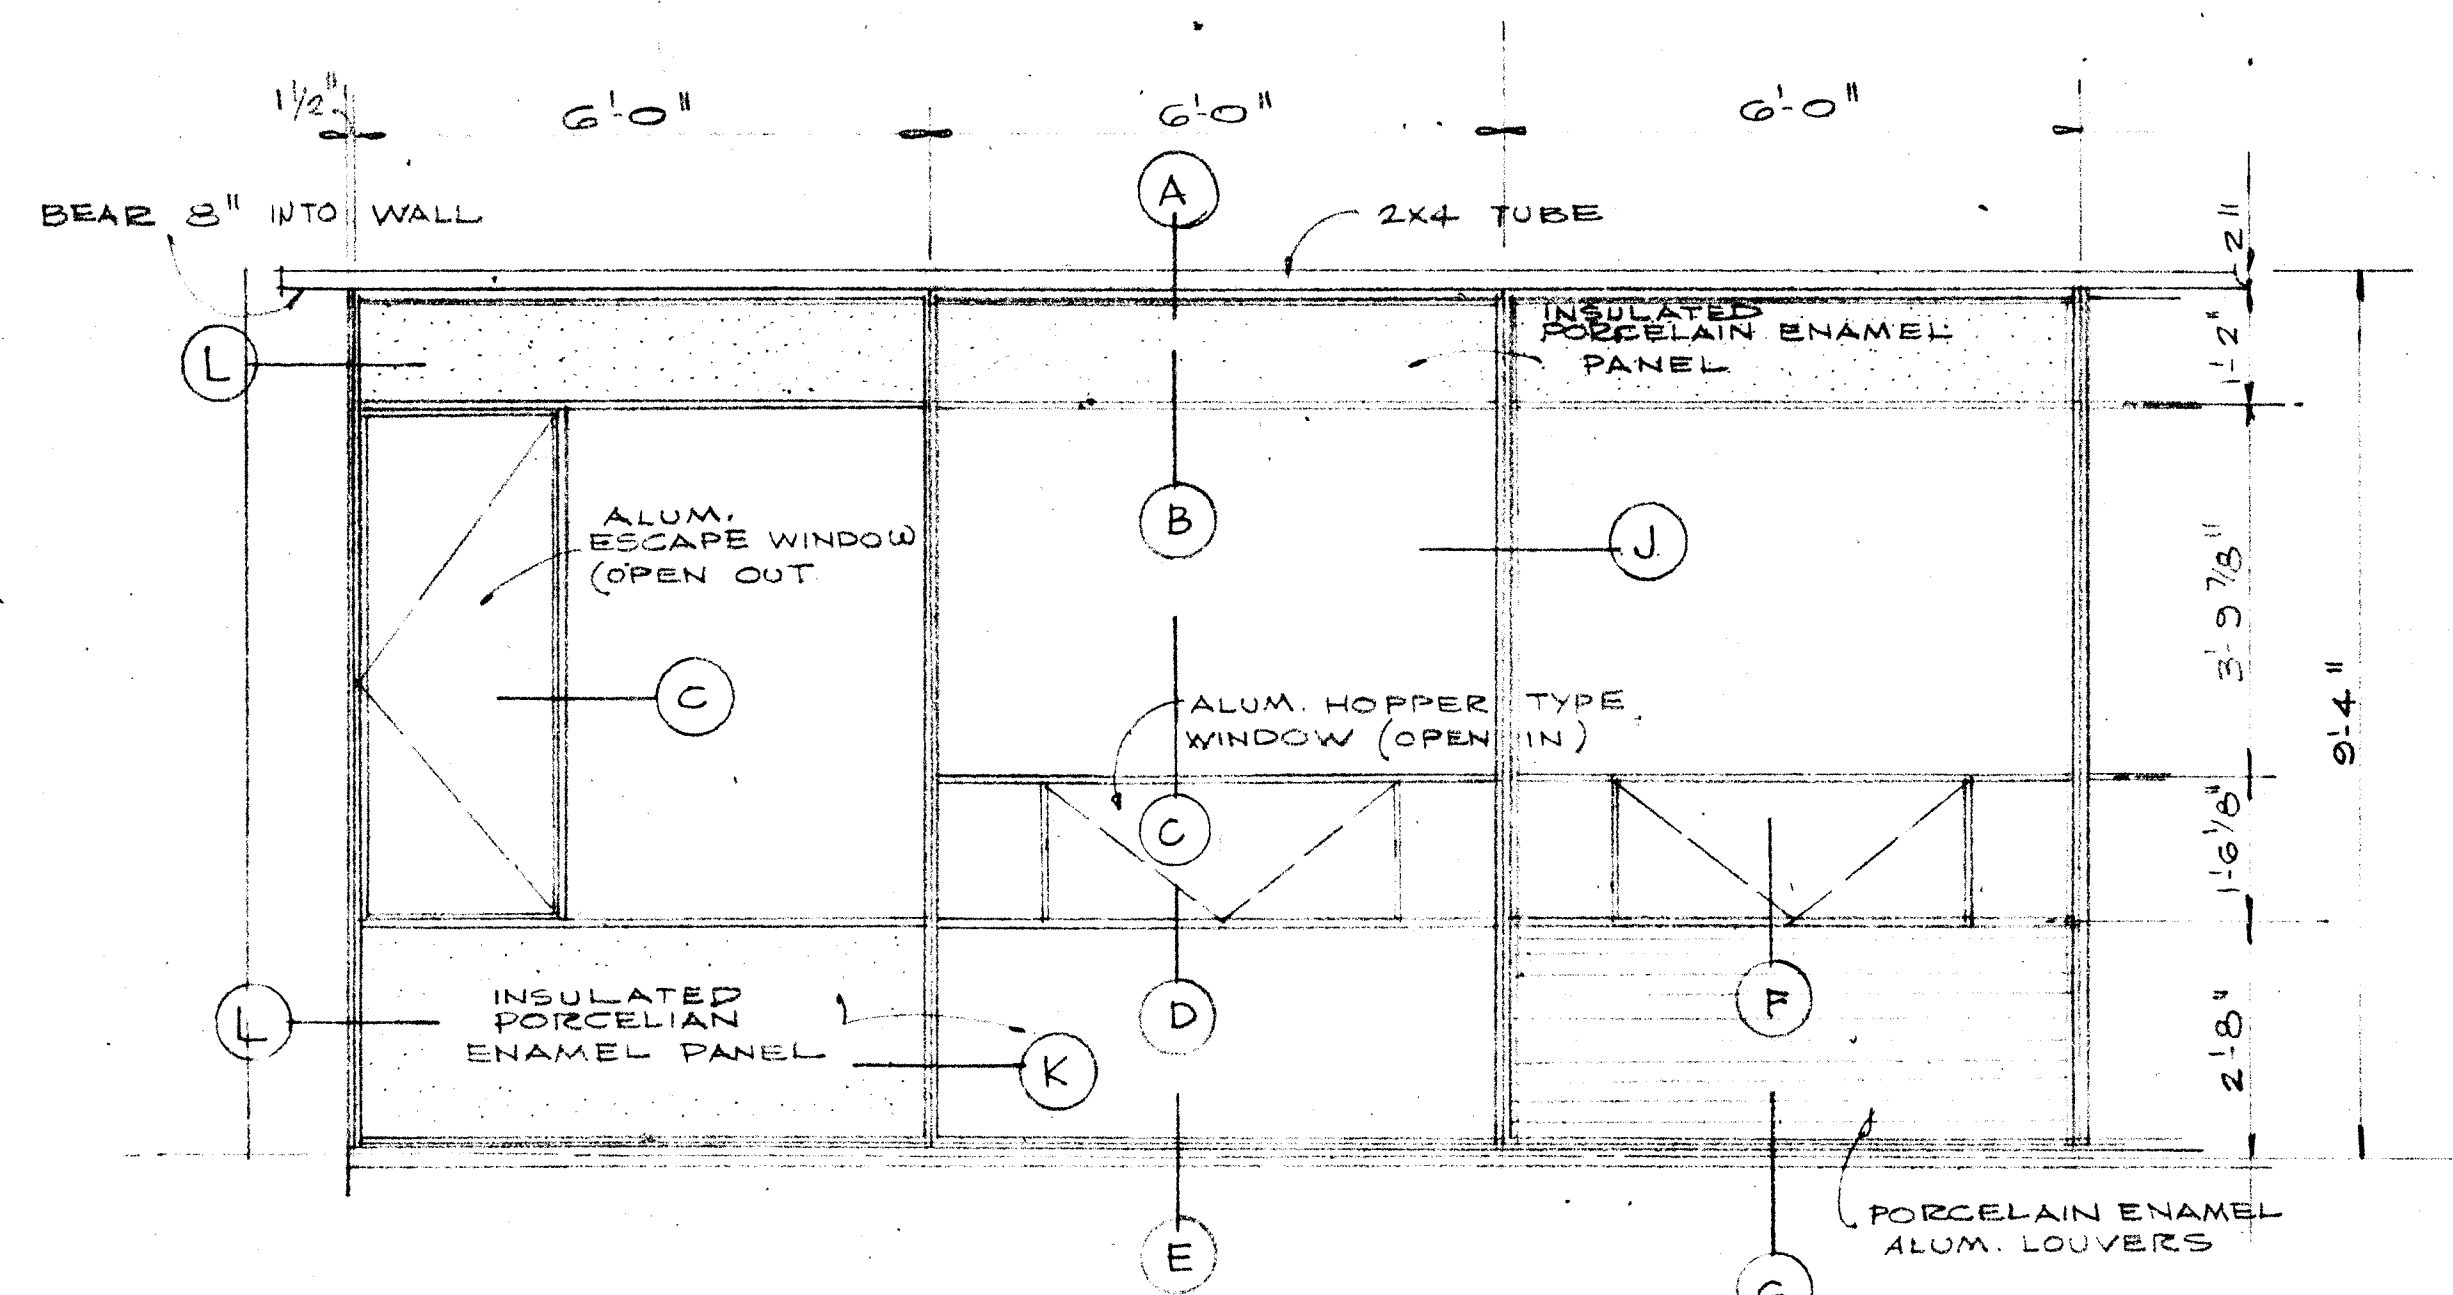


TYP. WINDOW WALL ELEVATION TYPE A
LOAD BEARING

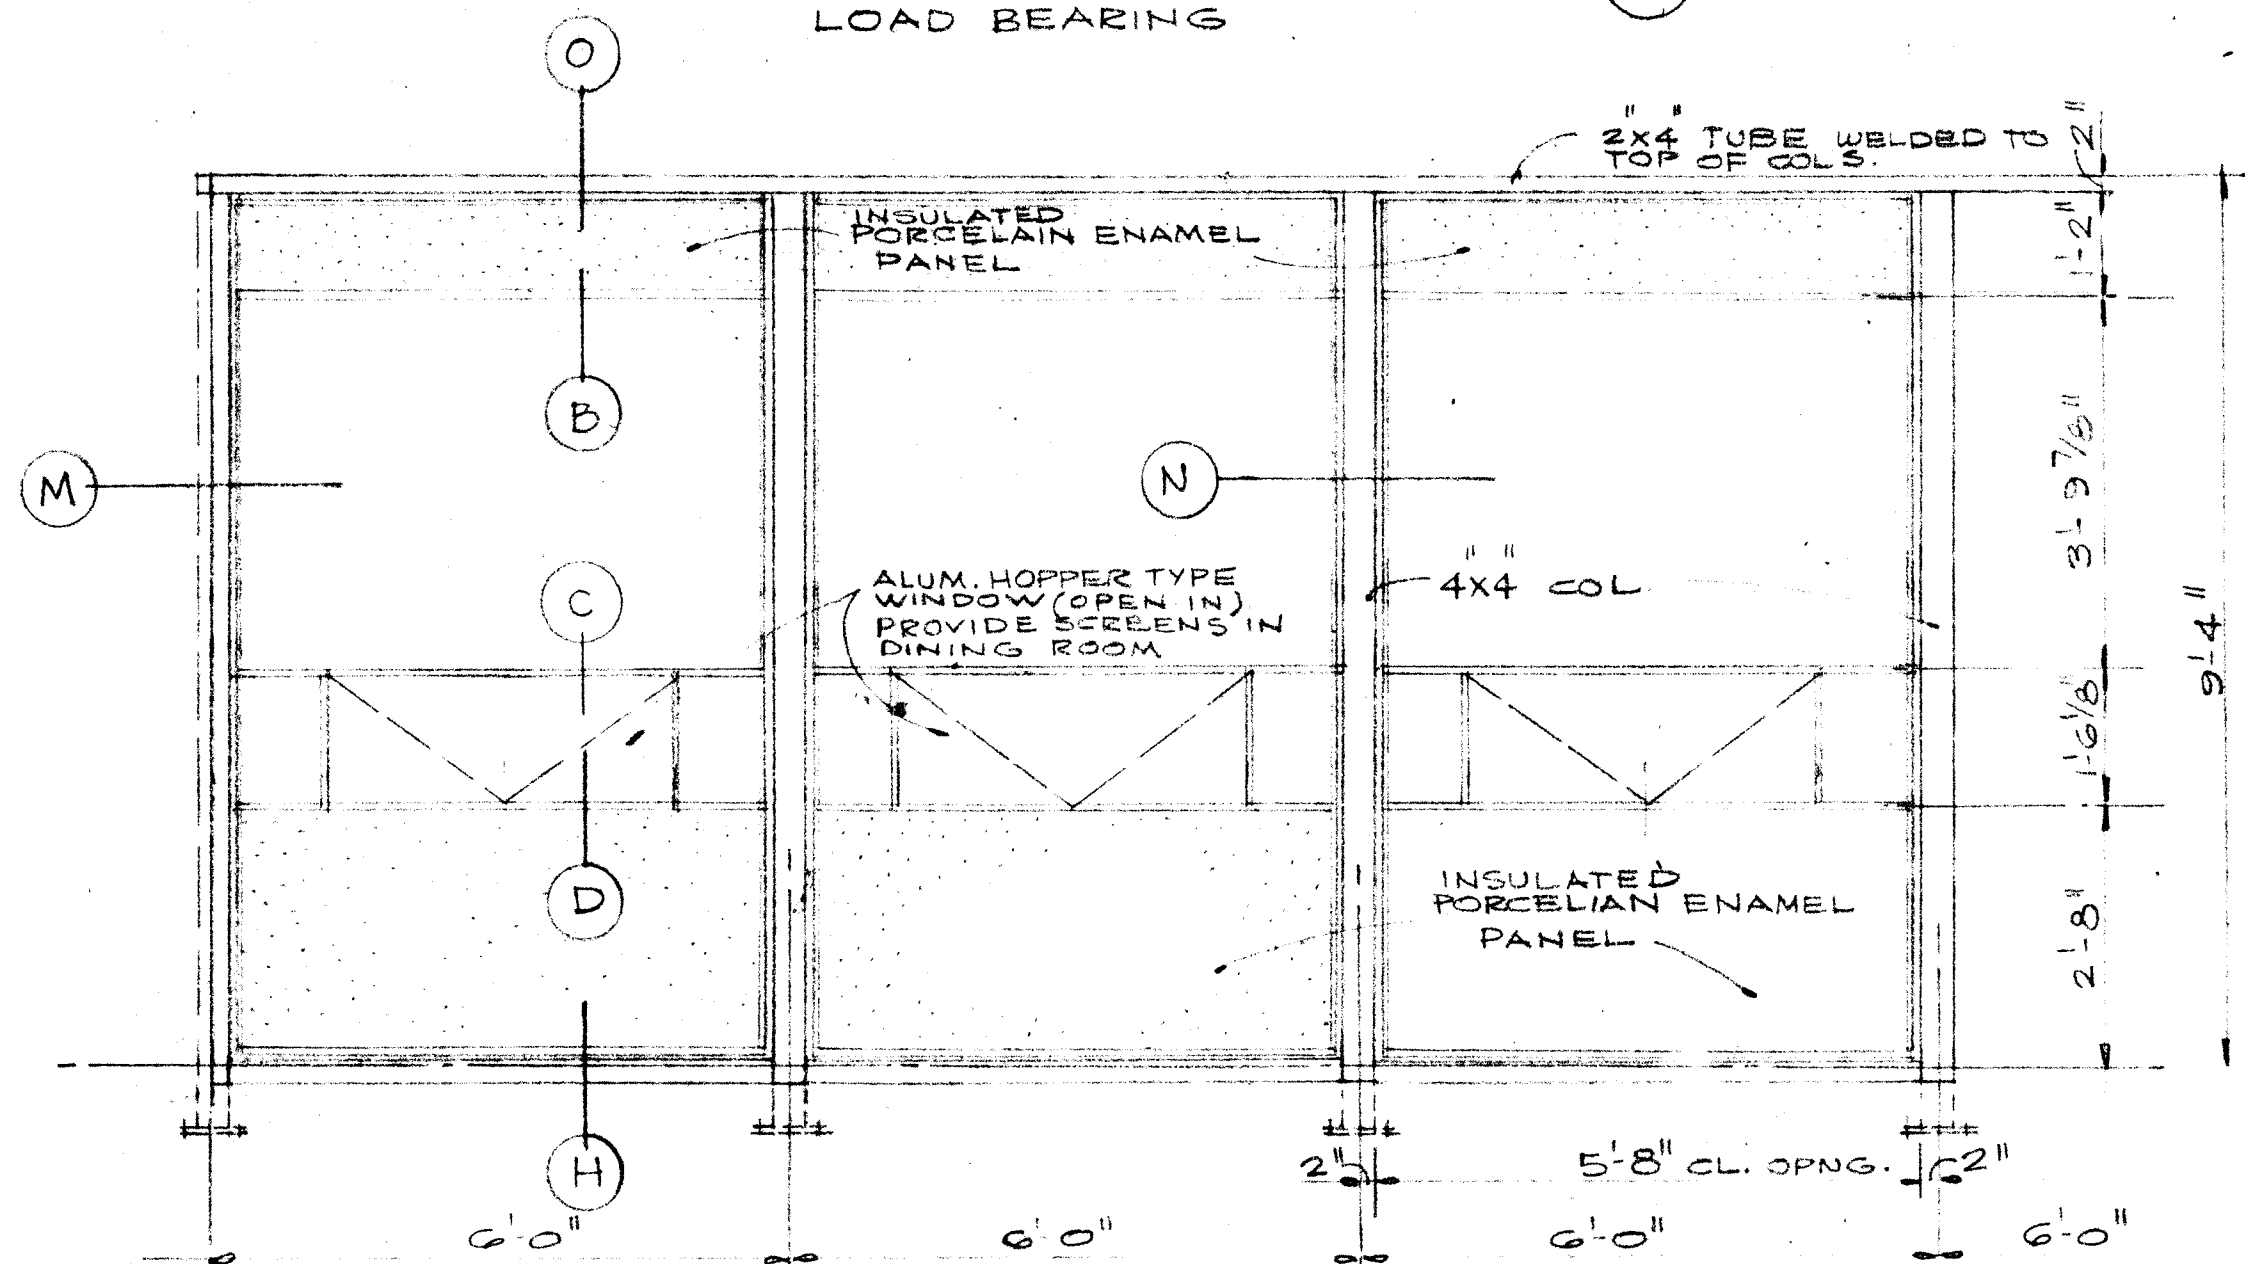




TYP. WINDOW WALL ELEVATION TYPE B
NON-LOAD BEARING

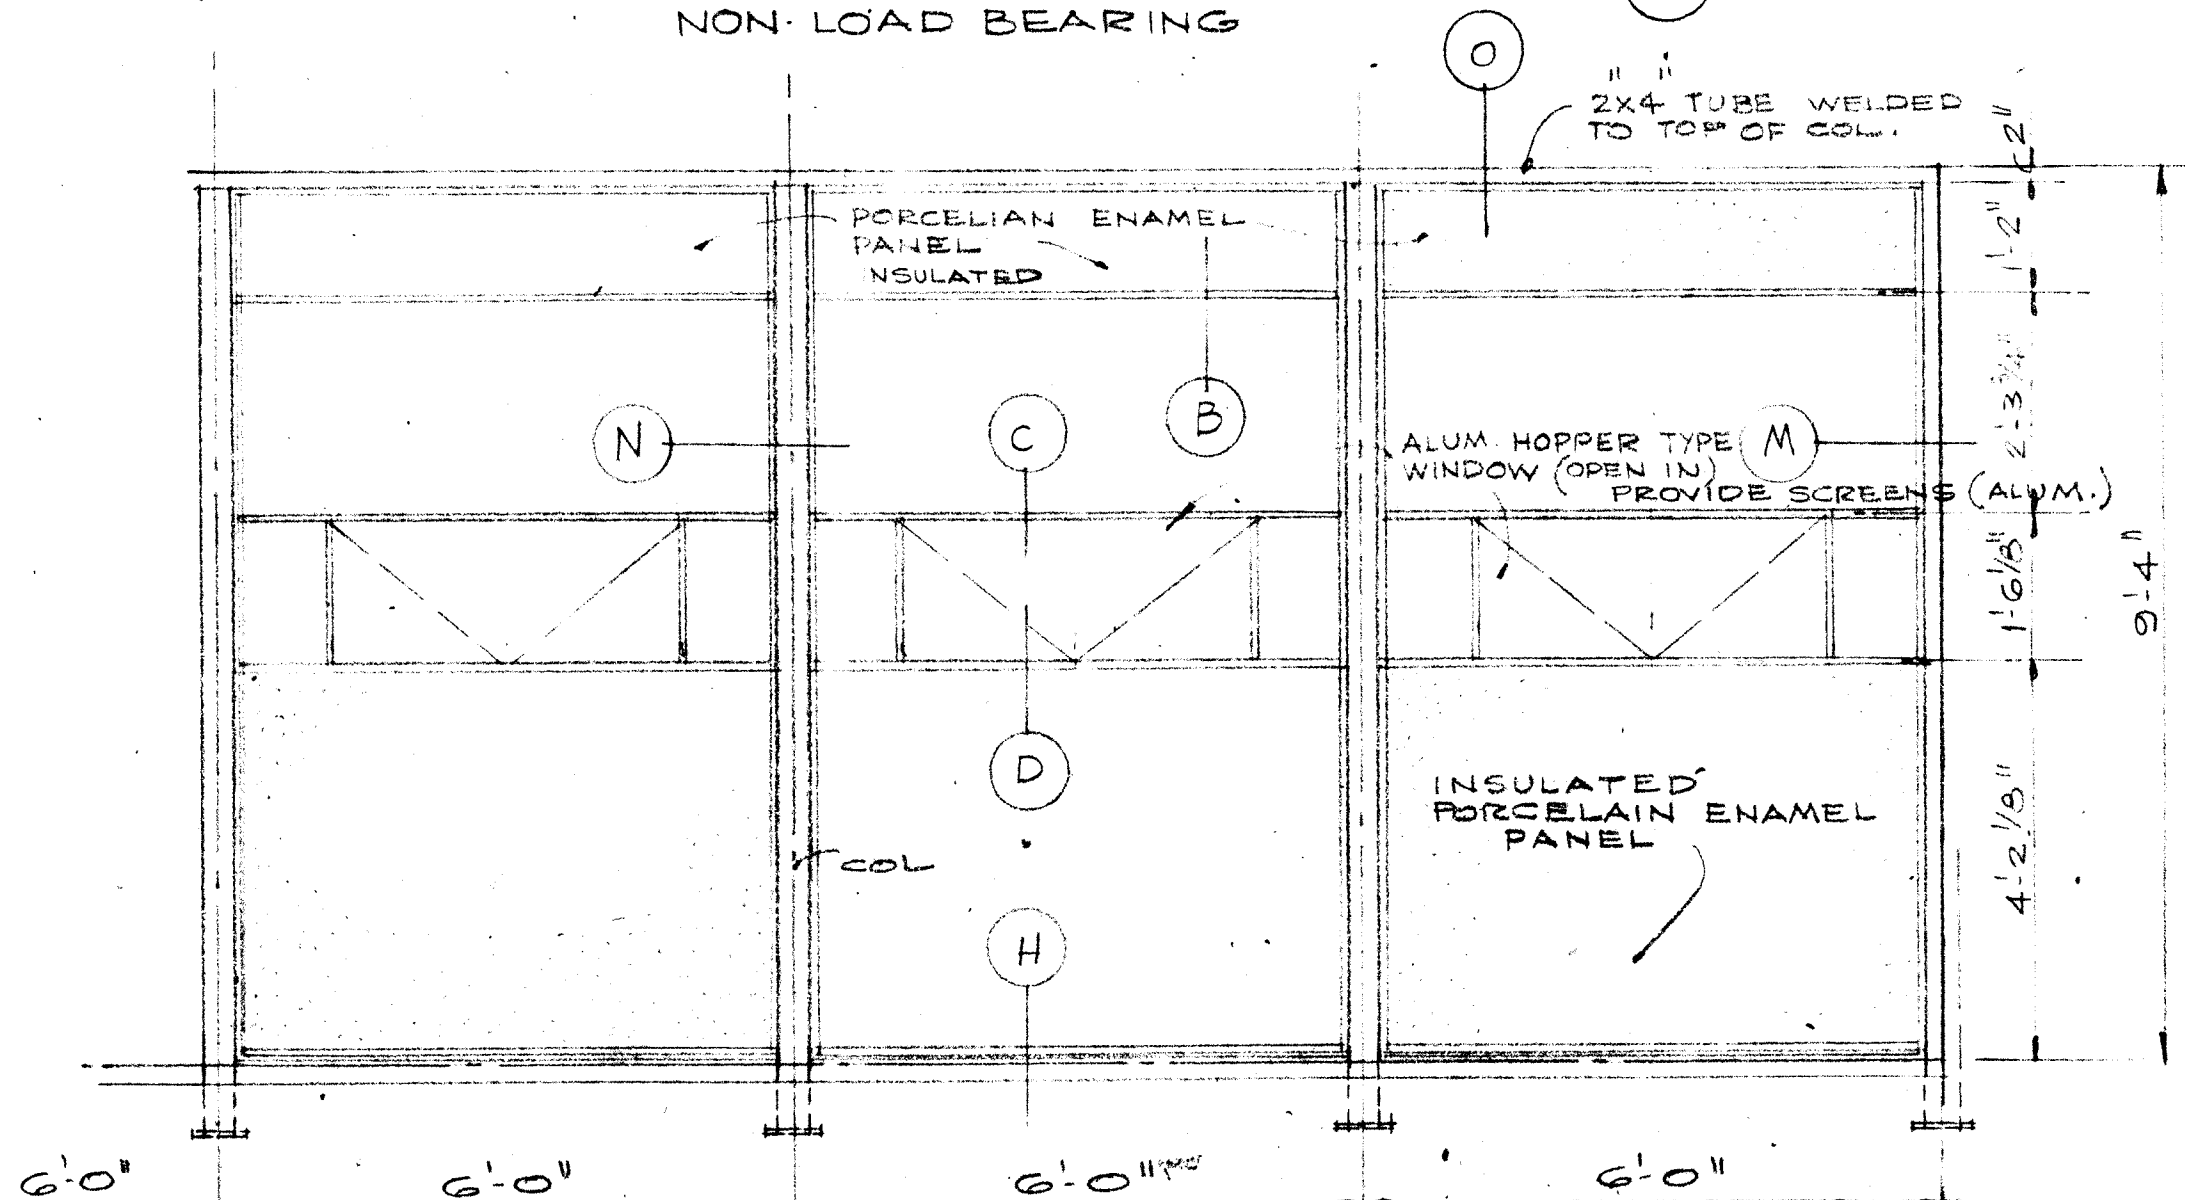

TYP. WINDOW WALL ELEVATION TYPE E
NON-LOAD BEARING

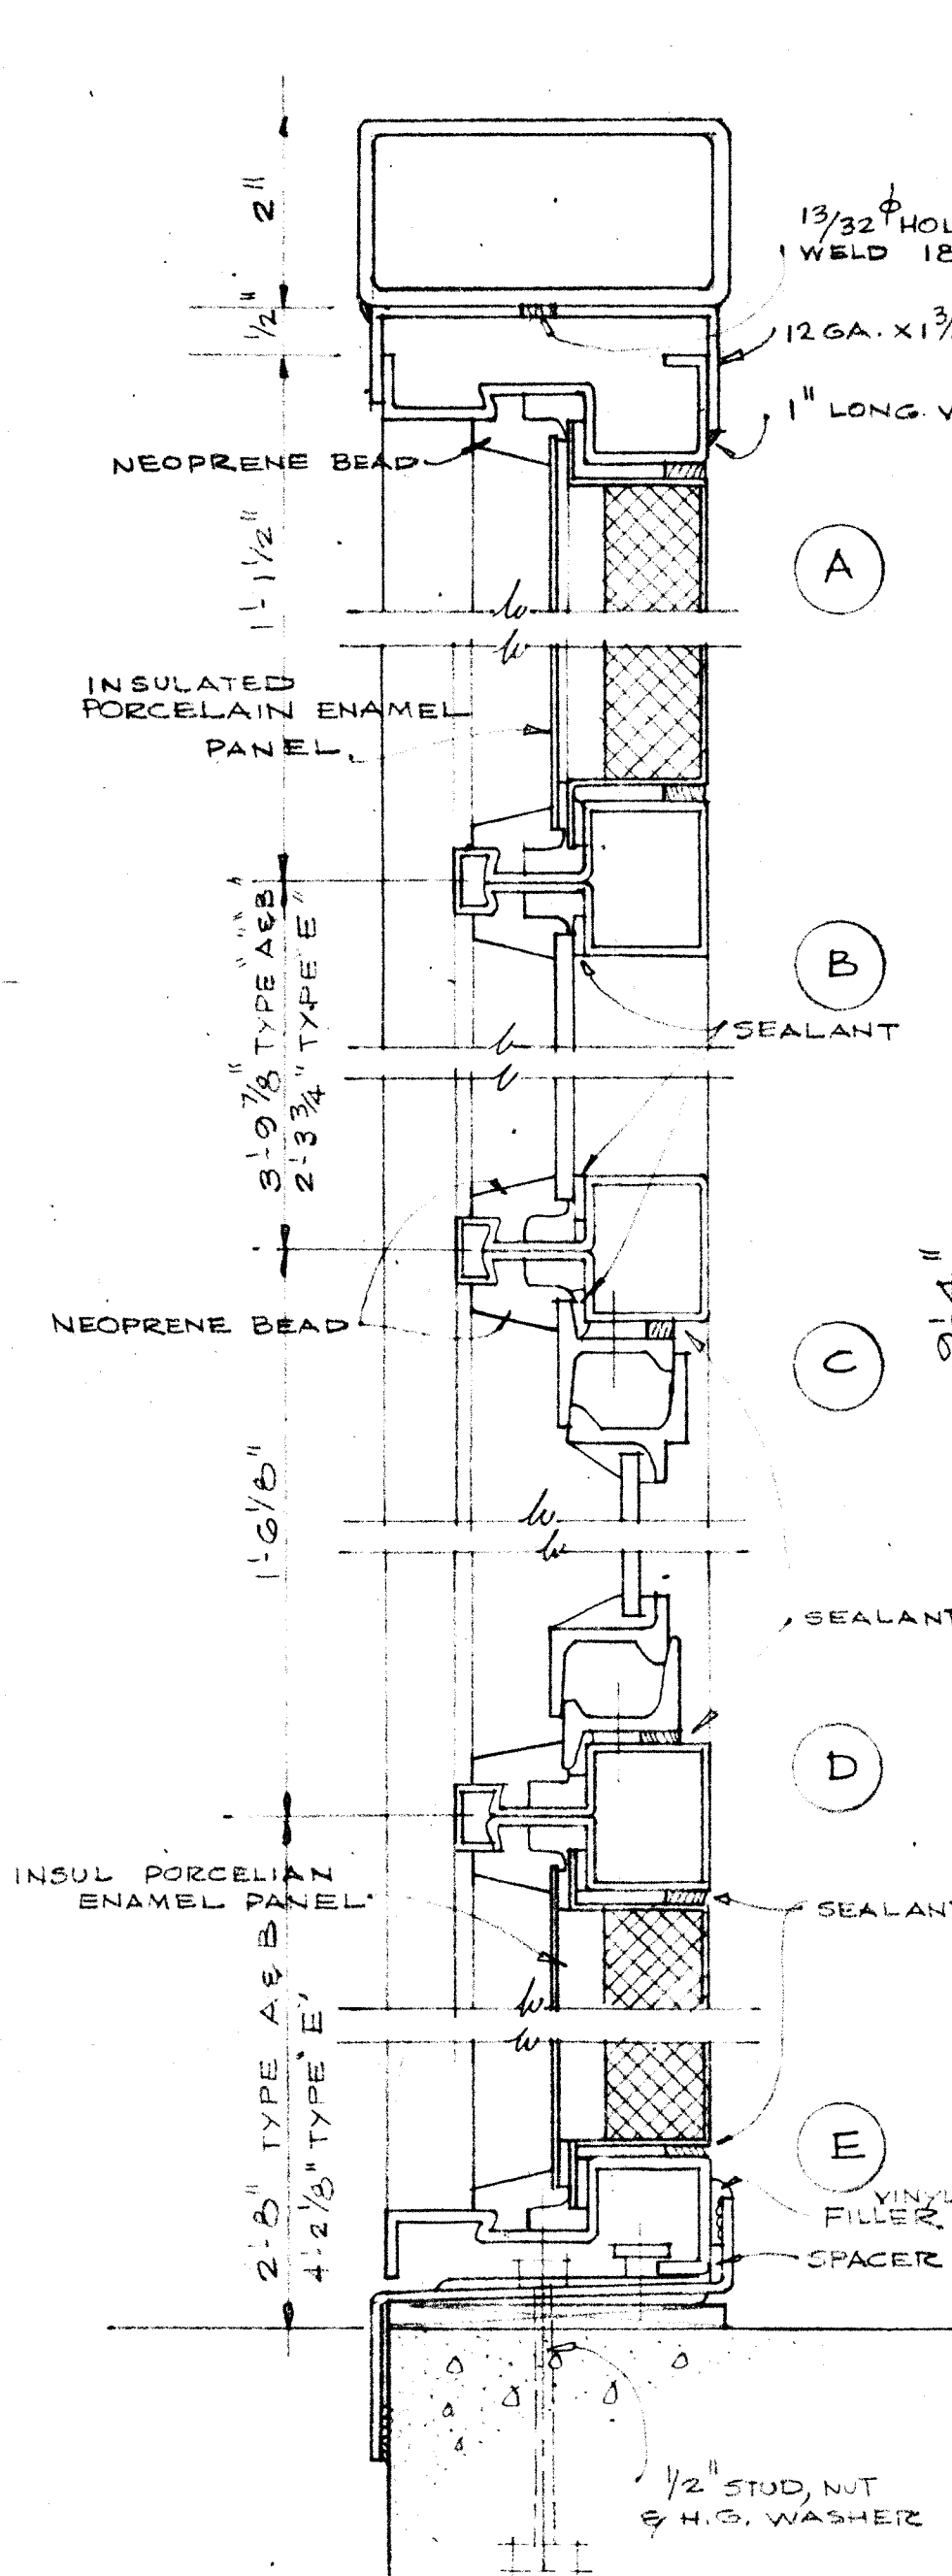

OUTSIDE FACE OF MASONRY WALL

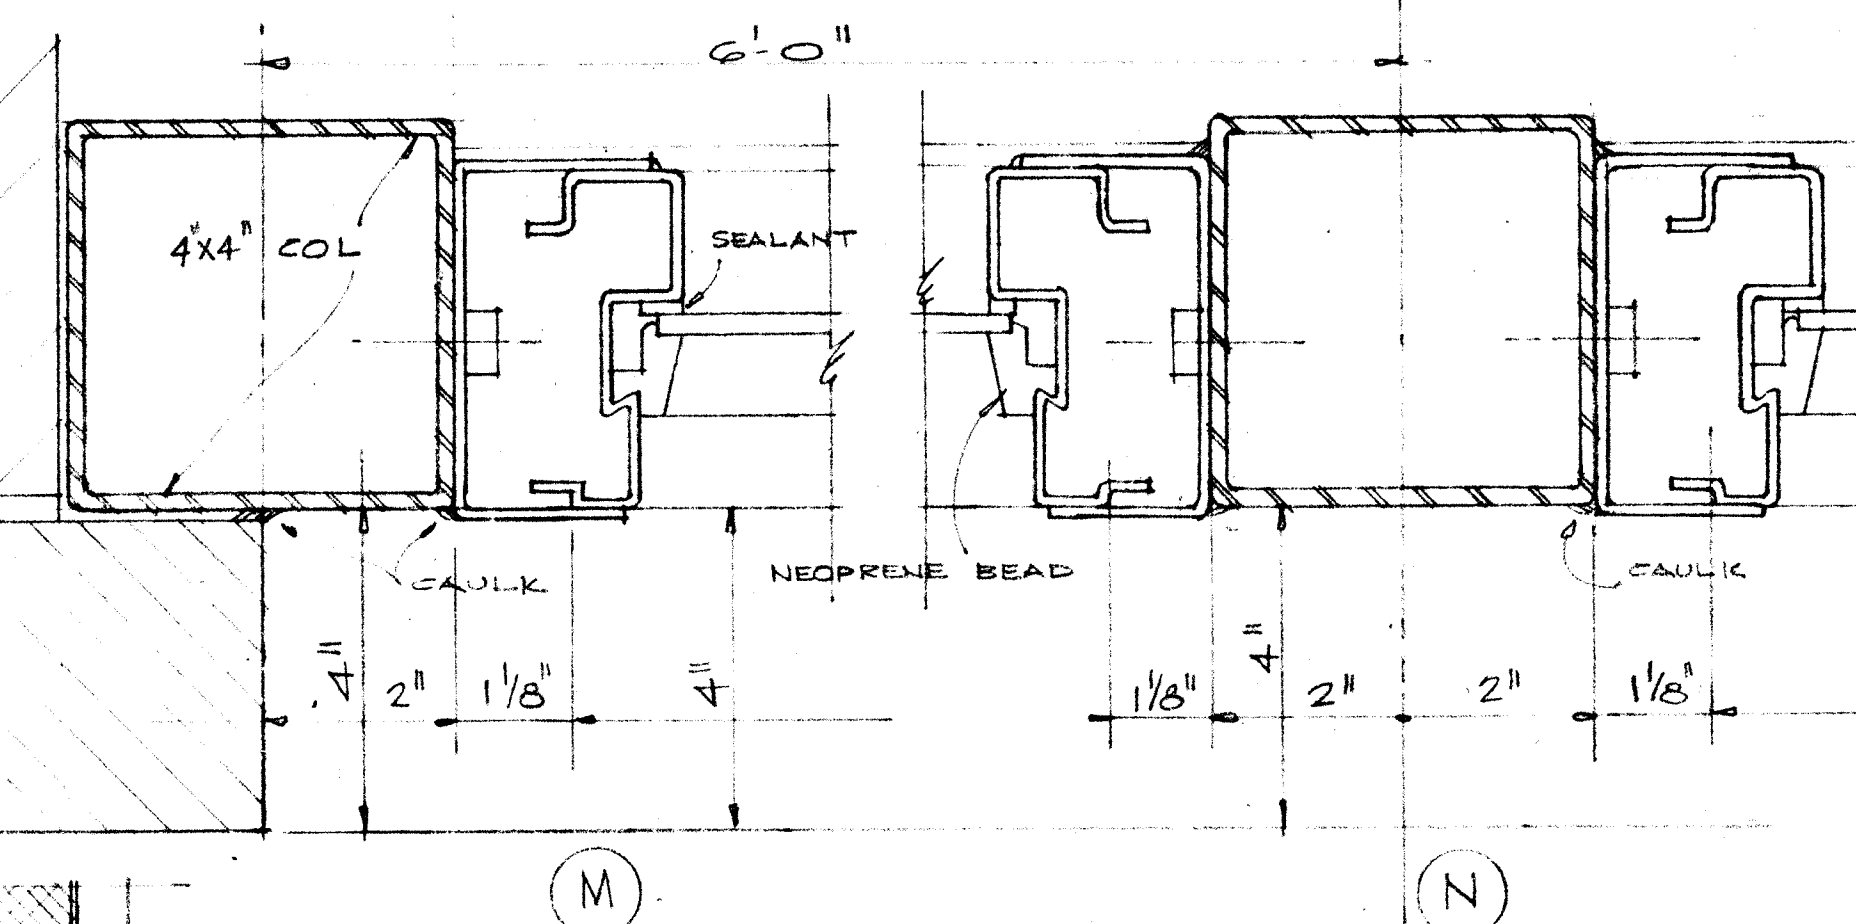
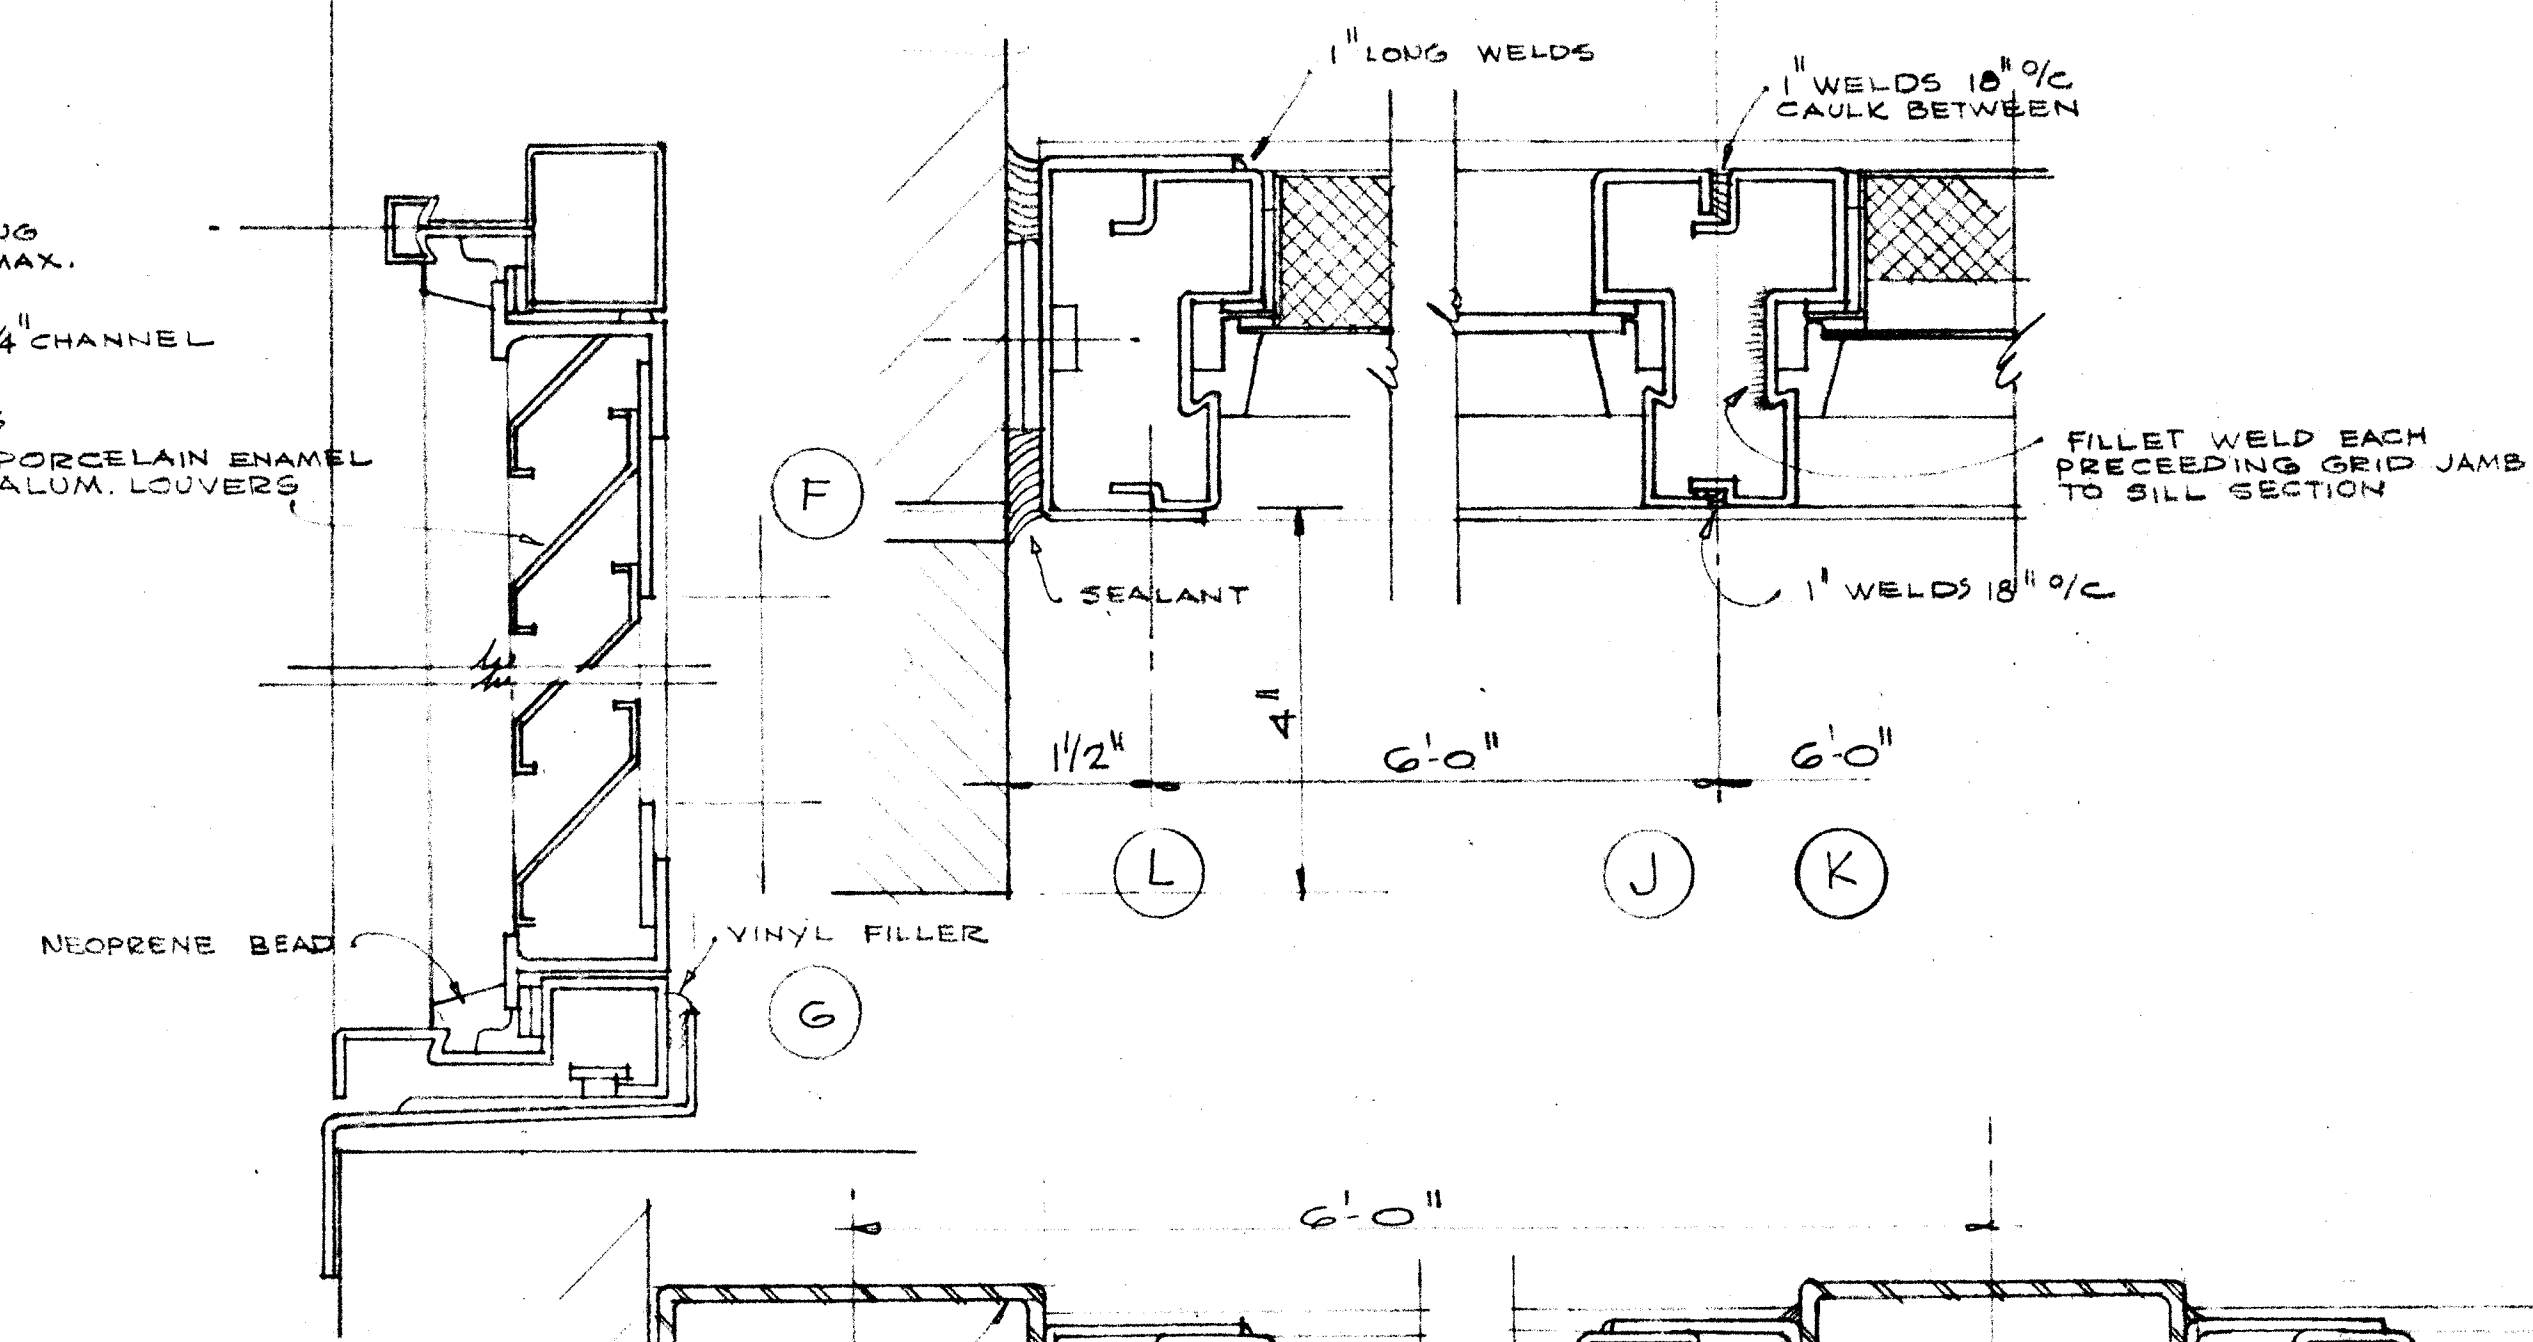
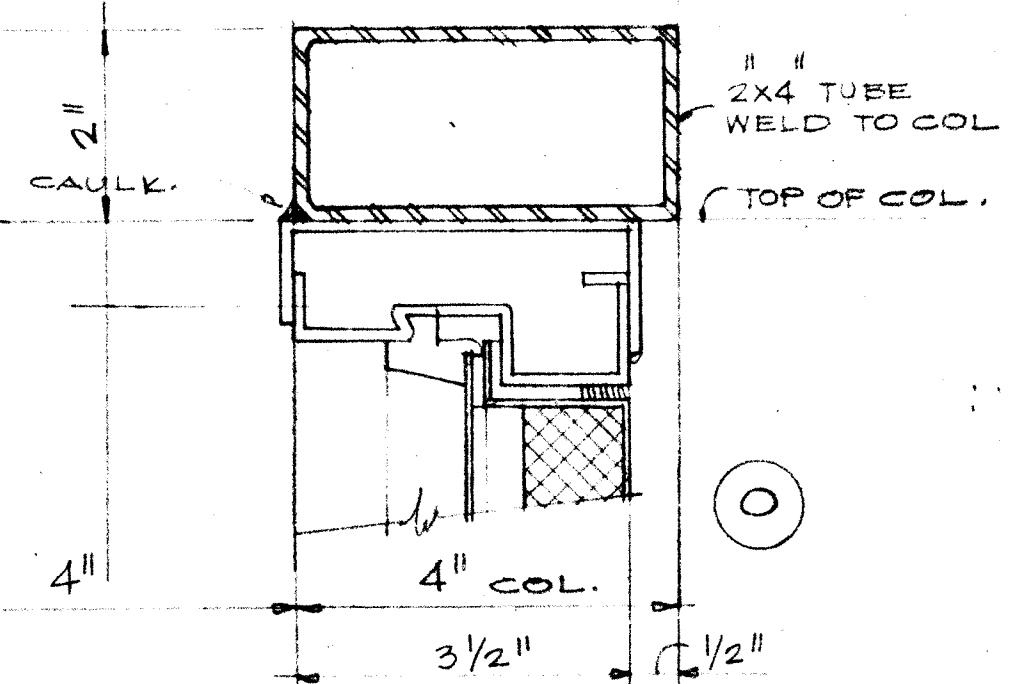


NOTE: TYP WINDOW WALL TYPE A ONLY, SHALL BE LOAD BEARING CONSTRUCTION & WELDED AS SHOWN

REVISIONS		
NO.	DATE	DESCRIPTION

CERTIFIED			
DATE	DRAWN BY	CHECKED BY	

WRIGHT, PORTEOUS & ASSOCIATES, INC.		COMM.
ARCHITECTS • ENGINEERS		SHEET NO.
1537 CENTRAL AVE., INDIANAPOLIS 2, IND.		A11
		OF

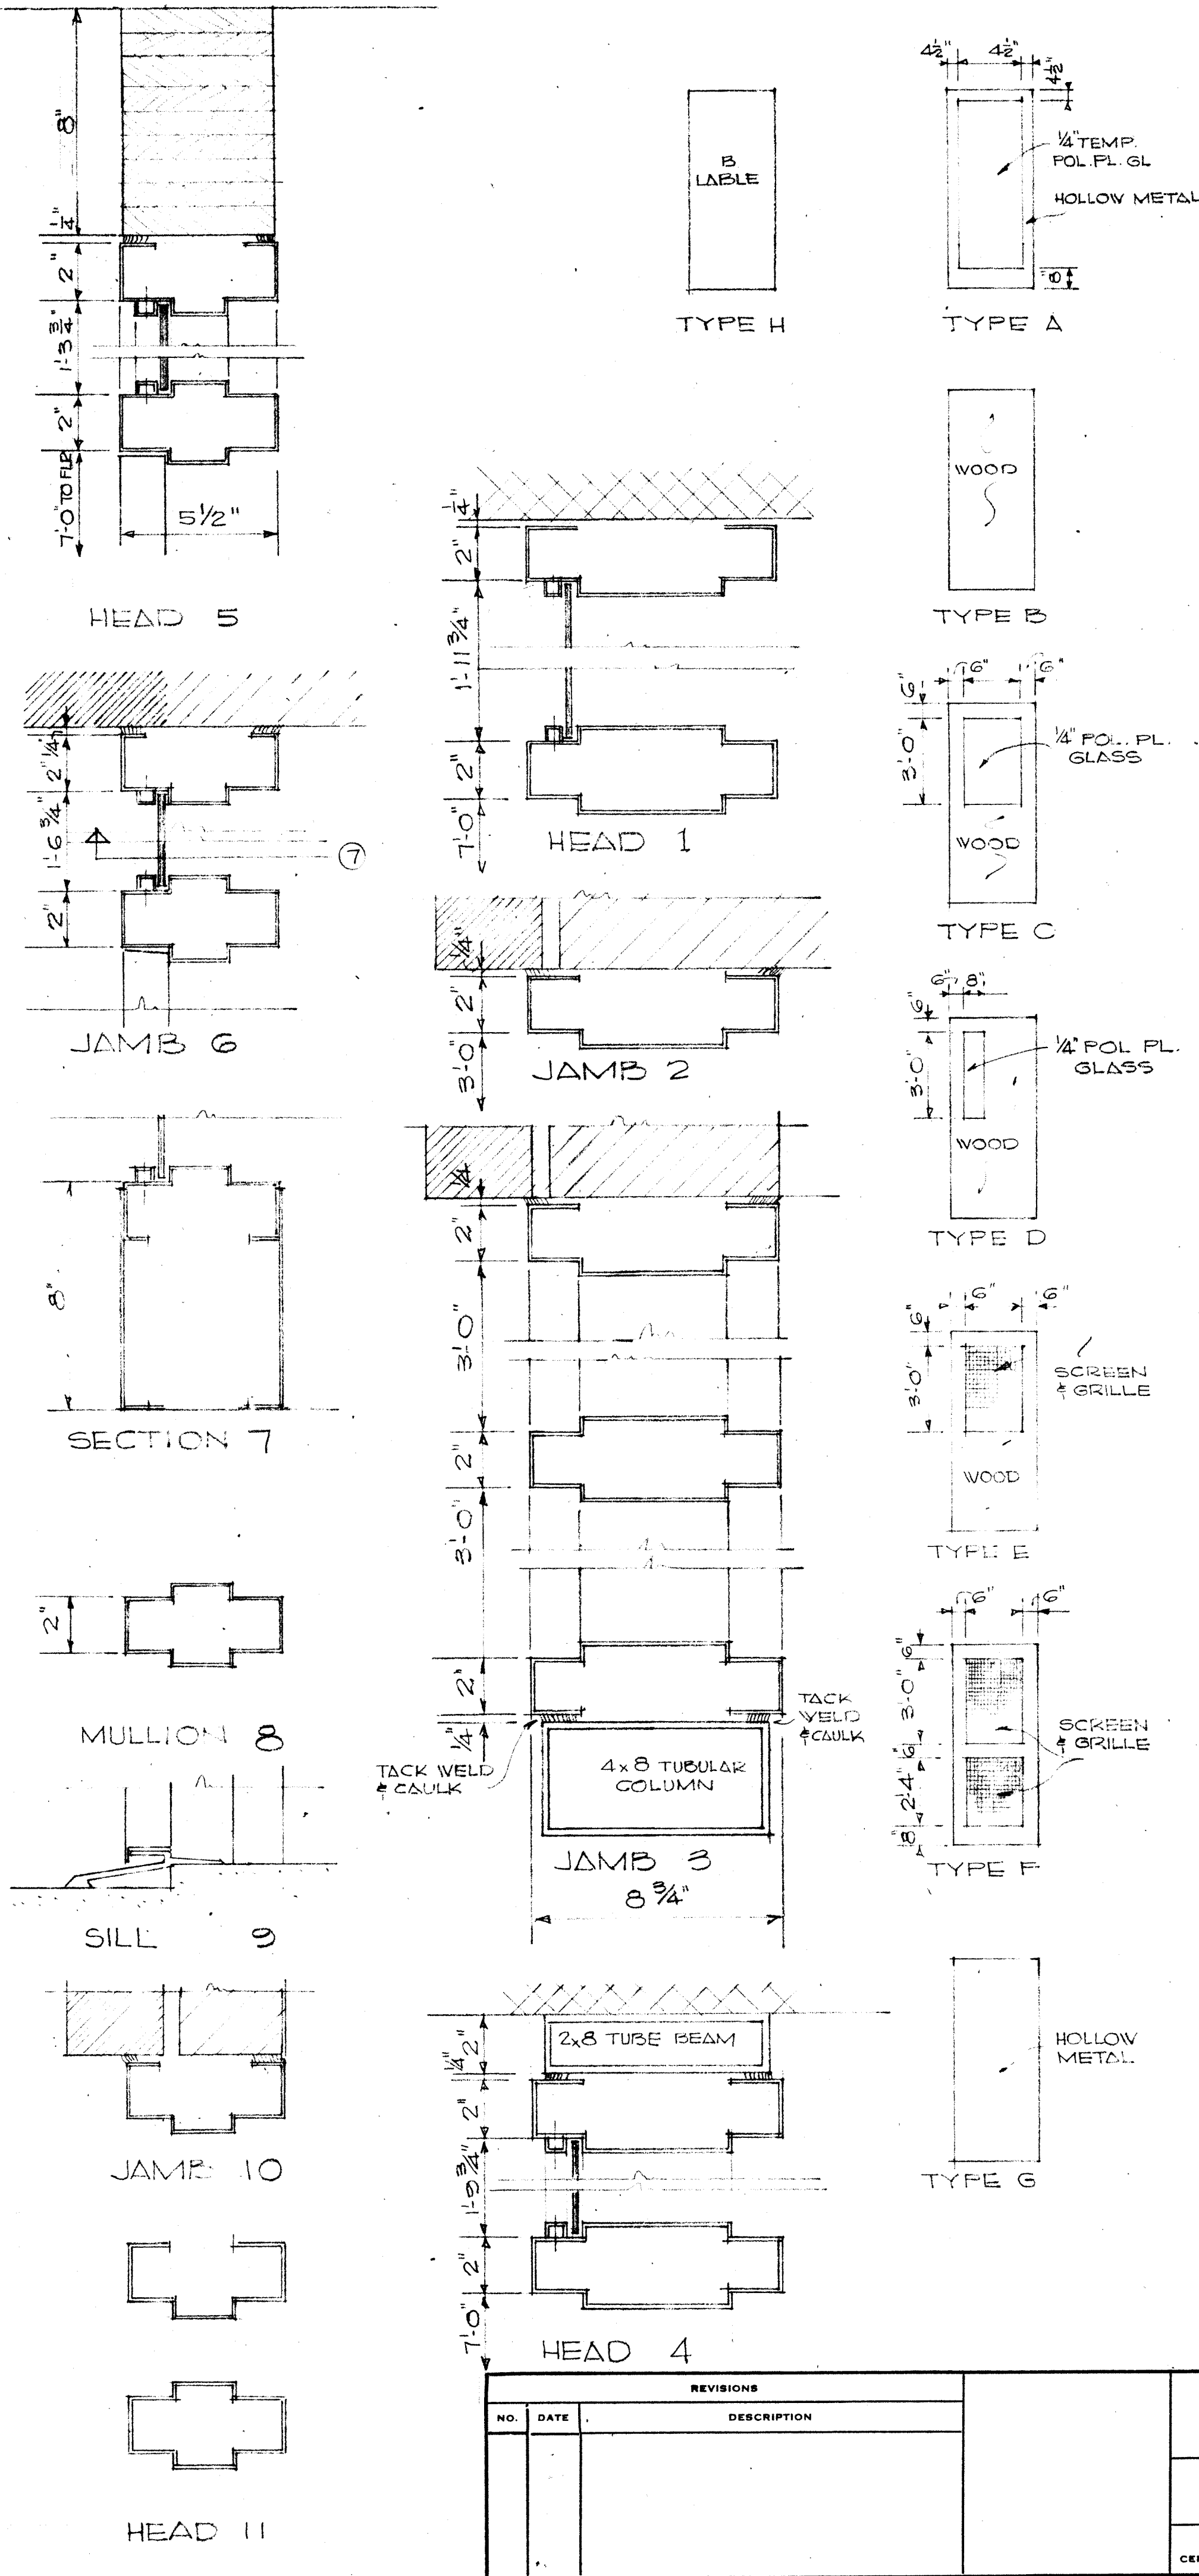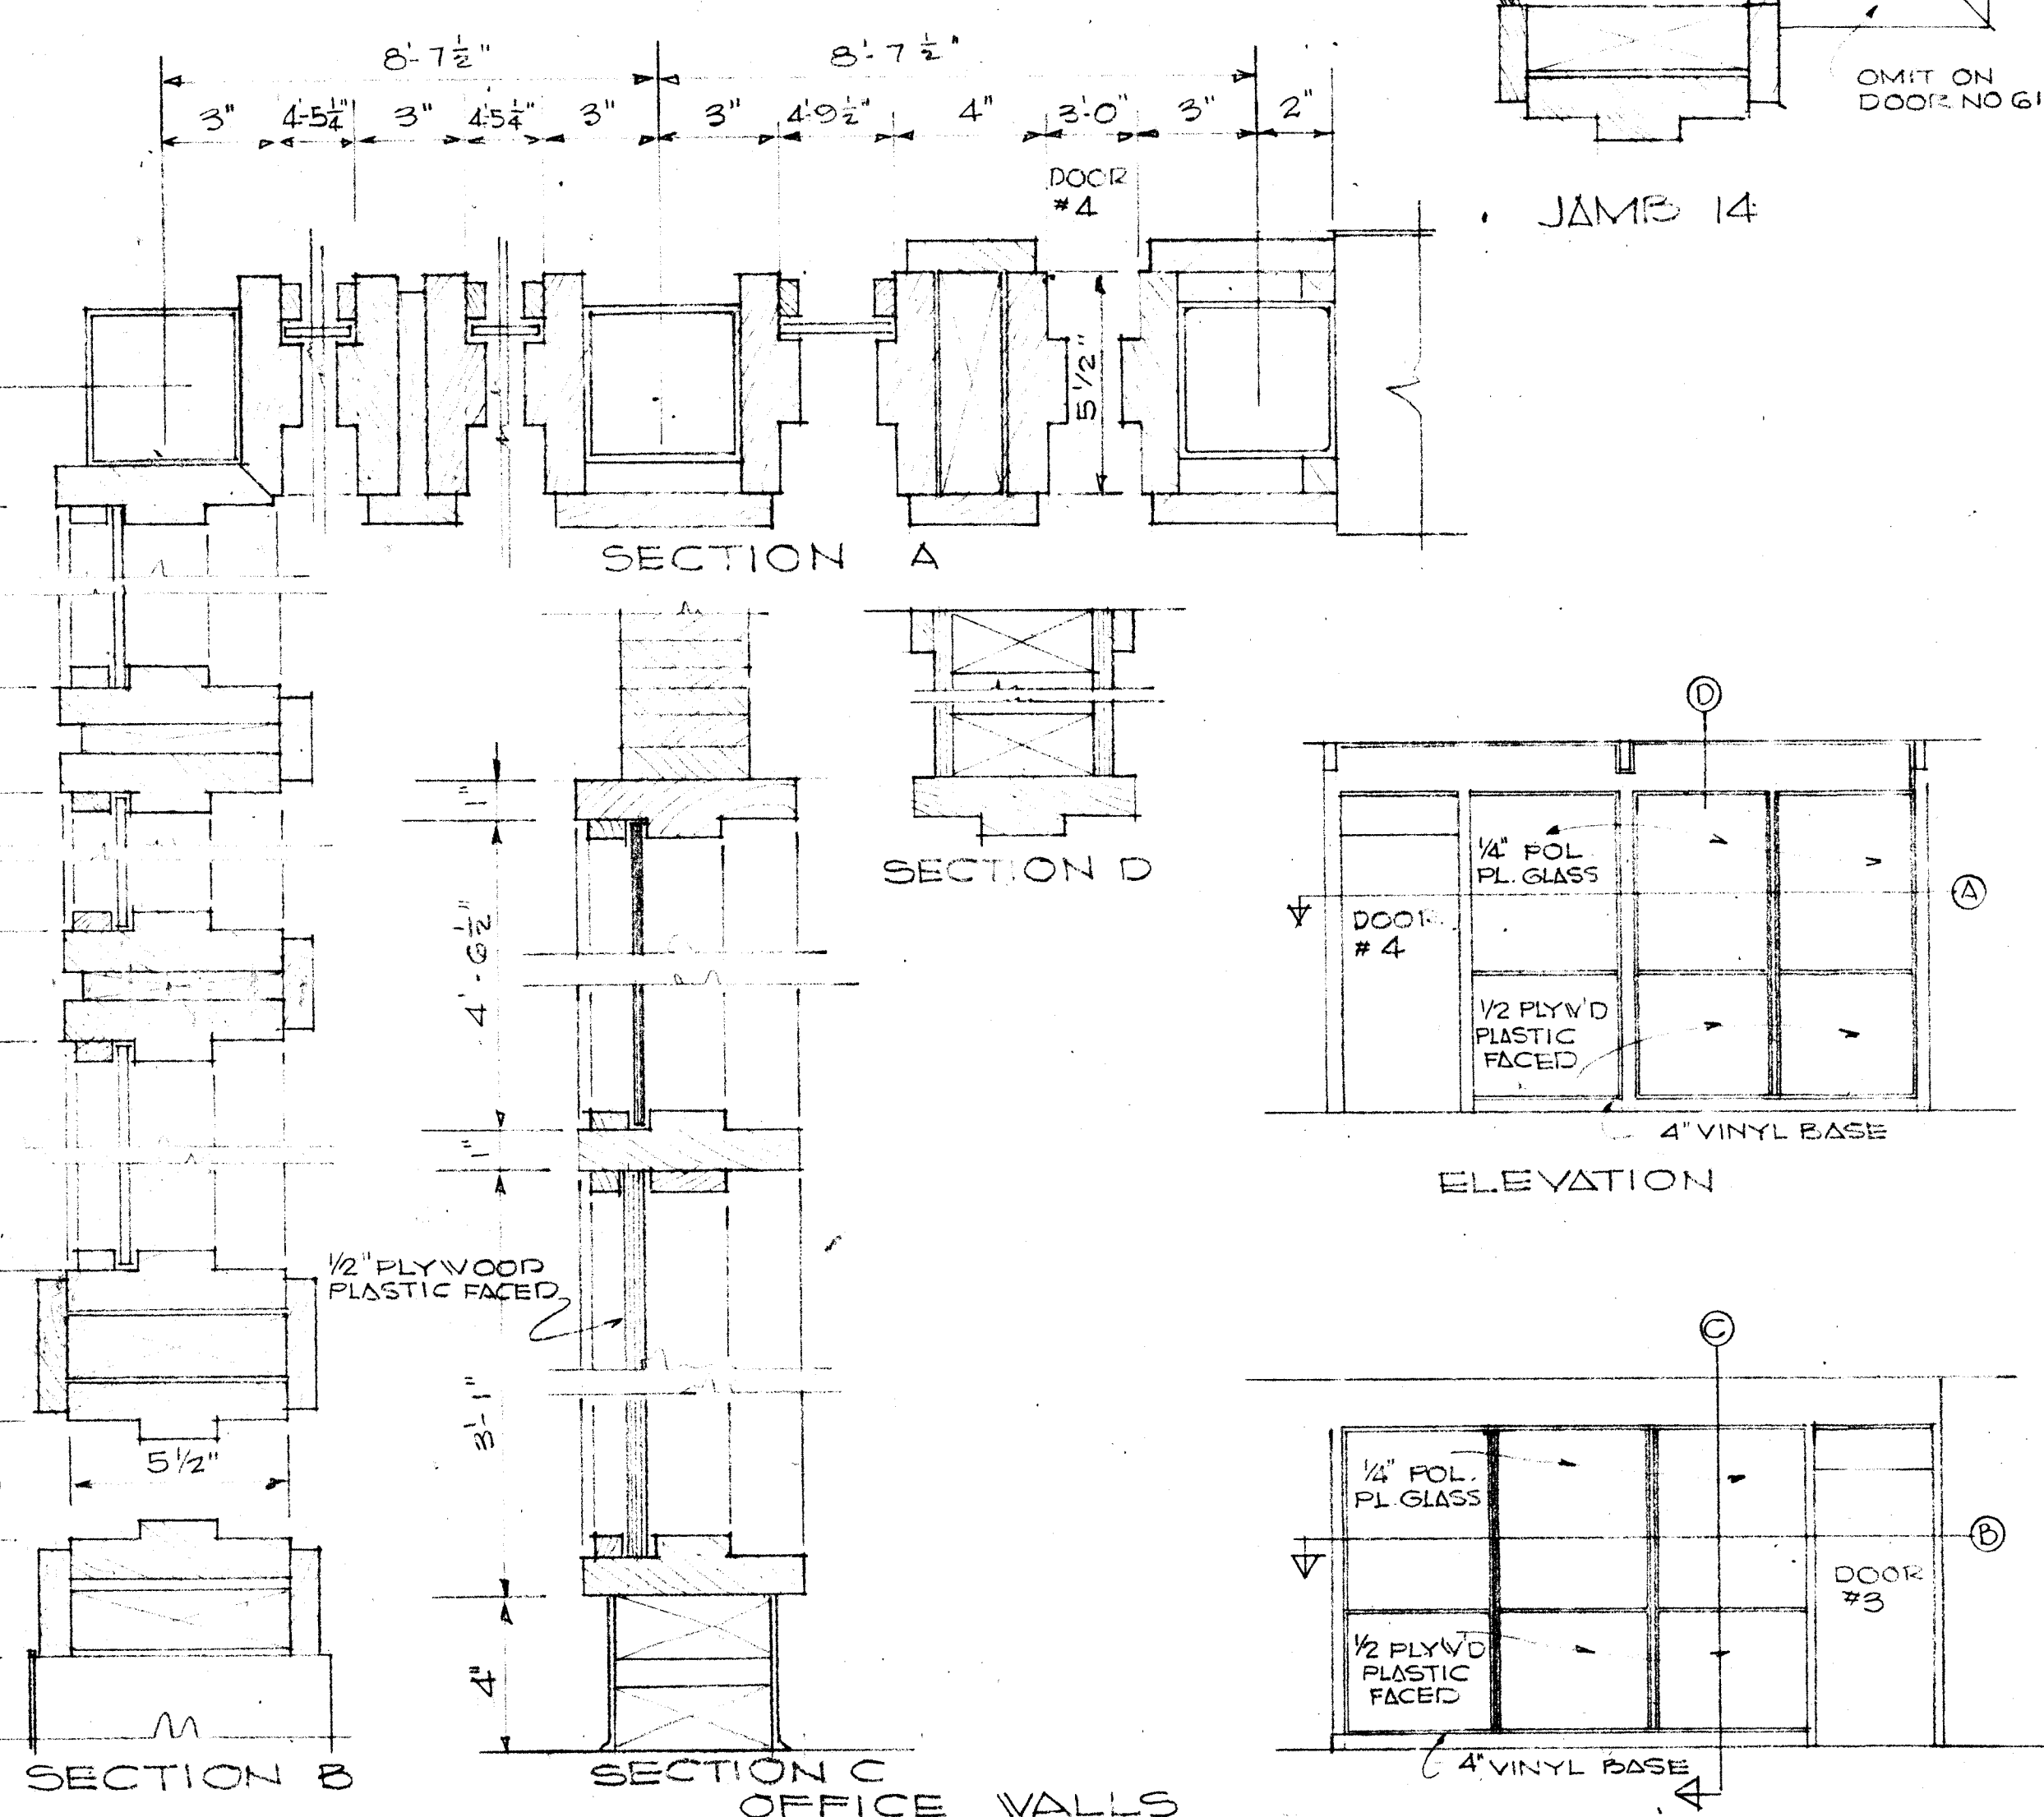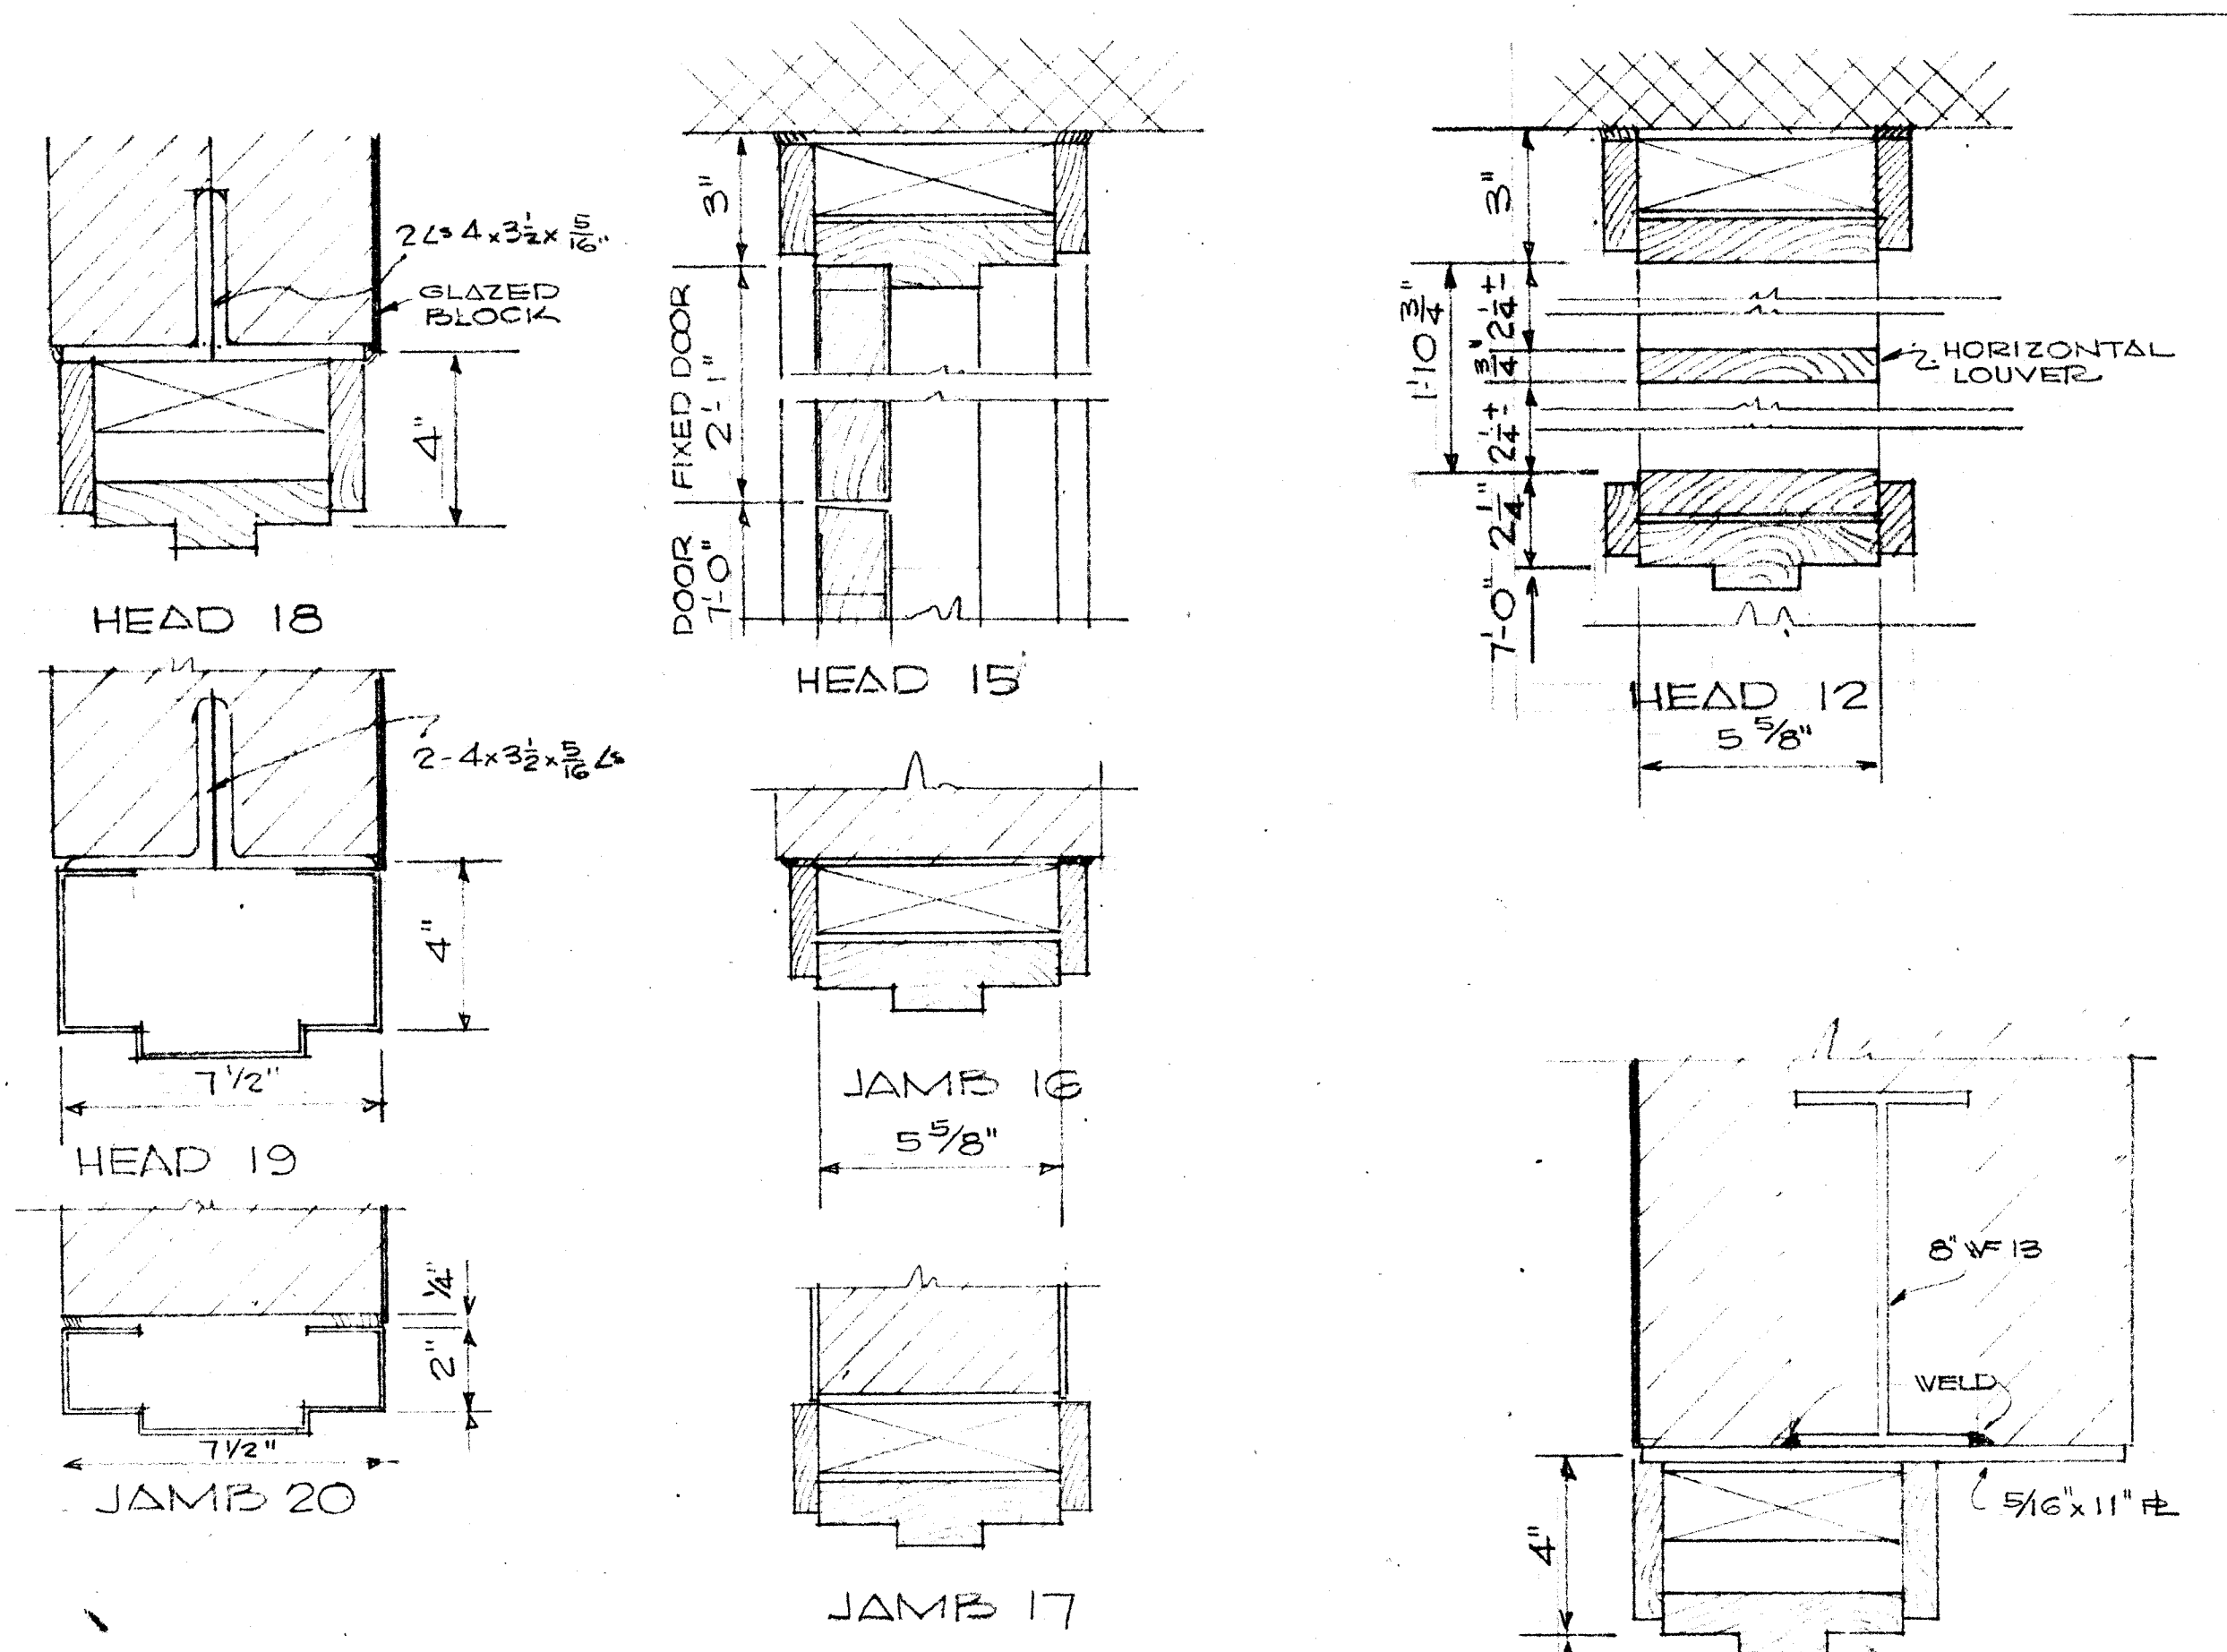

DOOR									
NO	SIZE	TYPE	HEAD	JAMB	MULL	SILL	REMARKS		
1	3'-0" x 7'-0" x 1/4"	A	5	6	8	9	SEE SECTION 3		
2	3'-0" x 7'-0" x 1/4"	A	5	6	8	9	SEE DETAILS THIS SHIT		
3	3'-0" x 7'-0" x 1/4"	B							
4	3'-0" x 7'-0" x 1/4"	B							
5	3'-0" x 7'-0" x 1/4"	B	15	16					
6	3'-0" x 7'-0" x 1/4"	B	15	16					
7	3'-0" x 7'-0" x 1/4"	B	15	16					
8	2'-0" x 7'-0" x 1/4"	B	15	17					
9	2'-3'-0" x 7'-0" x 1/4"	B	18	16					
10	2'-3'-0" x 7'-0" x 1/4"	D	13	14					
11	3'-0" x 7'-0" x 1/4"	D	12	16					
12	3'-0" x 7'-0" x 1/4"	E	5	6	8				
13	3'-0" x 7'-0" x 1/4"	E	5	6	8				
14	2'-3'-0" x 7'-0" x 1/4"	D	13	14					
15	3'-0" x 7'-0" x 1/4"	B	15	16					
16	2'-4" x 7'-0" x 1/4"	B	15	17					
17	2'-4" x 7'-0" x 1/4"	B	15	16					
18	3'-0" x 7'-0" x 1/4"	G	1	2		9			
18A	3'-0" x 7'-0" x 1/4"	F	1	2		9			
19	3'-0" x 7'-0" x 1/4"	B	15	16					
20	3'-0" x 7'-0" x 1/4"	A	4	3	4	9	REMOVABLE CENTER MULLION		
20A	3'-0" x 7'-0" x 1/4"	F	4	3	4	9			
21	3'-0" x 7'-0" x 1/4"	A	4	3	4	9			
21A	3'-0" x 7'-0" x 1/4"	F	4	3	4	9			
22	3'-0" x 7'-0" x 1/4"	B	15	16					
23	3'-0" x 7'-0" x 1/4"	A	11	10	8	9			
24	3'-0" x 7'-0" x 1/4"	A	11	10	8	9			
25	3'-0" x 7'-0" x 1/4"	B	15	16					
26	3'-0" x 7'-0" x 1/4"	B	12	16					
27	2'-4" x 7'-0" x 1/4"	B	12	17					
28	3'-0" x 7'-0" x 1/4"	B	12	17					
29	2'-4" x 7'-0" x 1/4"	B	12	17					
30	3'-0" x 7'-0" x 1/4"	H	19	20			B' LABLE DOOR & FRAME		
31	3'-0" x 7'-0" x 1/4"	B	12	16					
32	3'-0" x 7'-0" x 1/4"	D	12	16					
33	4'-0" x 7'-0" x 1/4"	G	11	10		9			
34	3'-0" x 7'-0" x 1/4"	D	12	16					
35	3'-0" x 7'-0" x 1/4"	D	12	16					
36	3'-0" x 7'-0" x 1/4"	D	12	16					
37	3'-0" x 7'-0" x 1/4"	D	12	16					
38	3'-0" x 7'-0" x 1/4"	D	12	16					
39	3'-0" x 7'-0" x 1/4"	D	12	16					
40	3'-0" x 7'-0" x 1/4"	D	12	16					
41	3'-0" x 7'-0" x 1/4"	D	12	16					
42	3'-0" x 7'-0" x 1/4"	D	12	16					
43	3'-0" x 7'-0" x 1/4"	A	11	10	8	9			
44	3'-0" x 7'-0" x 1/4"	A	11	10	8	9			
45	3'-0" x 7'-0" x 1/4"	D	12	16					
46	3'-0" x 7'-0" x 1/4"	D	12	16					
47	3'-0" x 7'-0" x 1/4"	D	12	16					
48	3'-0" x 7'-0" x 1/4"	D	12	16					
49	3'-0" x 7'-0" x 1/4"	D	12	16					
50	3'-0" x 7'-0" x 1/4"	D	12	16					
51	3'-0" x 7'-0" x 1/4"	D	12	16					
52	3'-0" x 7'-0" x 1/4"	D	12	16					
53	3'-0" x 7'-0" x 1/4"	D	12	16					
54	3'-0" x 7'-0" x 1/4"	D	12	16					
55	2'-4" x 7'-0" x 1/4"	B	15	16					
56	2'-4" x 7'-0" x 1/4"	B	15	16					
57	2'-4" x 7'-0" x 1/4"	B	15	16					
58	2'-4" x 7'-0" x 1/4"	B	15	16					
59	3'-0" x 7'-0" x 1/4"	A	11	10	8	9			
60	3'-0" x 7'-0" x 1/4"	A	11	10	8	9			
61	3'-0" x 7'-0" x 1/4"	B	13	14					

REVISIONS		DATE		DESCRIPTION	
NO.	DATE	DESCRIPTION			

CERTIFIED	DATE	DRAWN BY	CHECKED BY

WRIGHT, PORTEOUS & ASSOCIATES, INC.


ARCHITECTS • ENGINEERS

1537 CENTRAL AVE. INDIANAPOLIS 2 IND.

COMM.

SHEET NO. A-12

OF

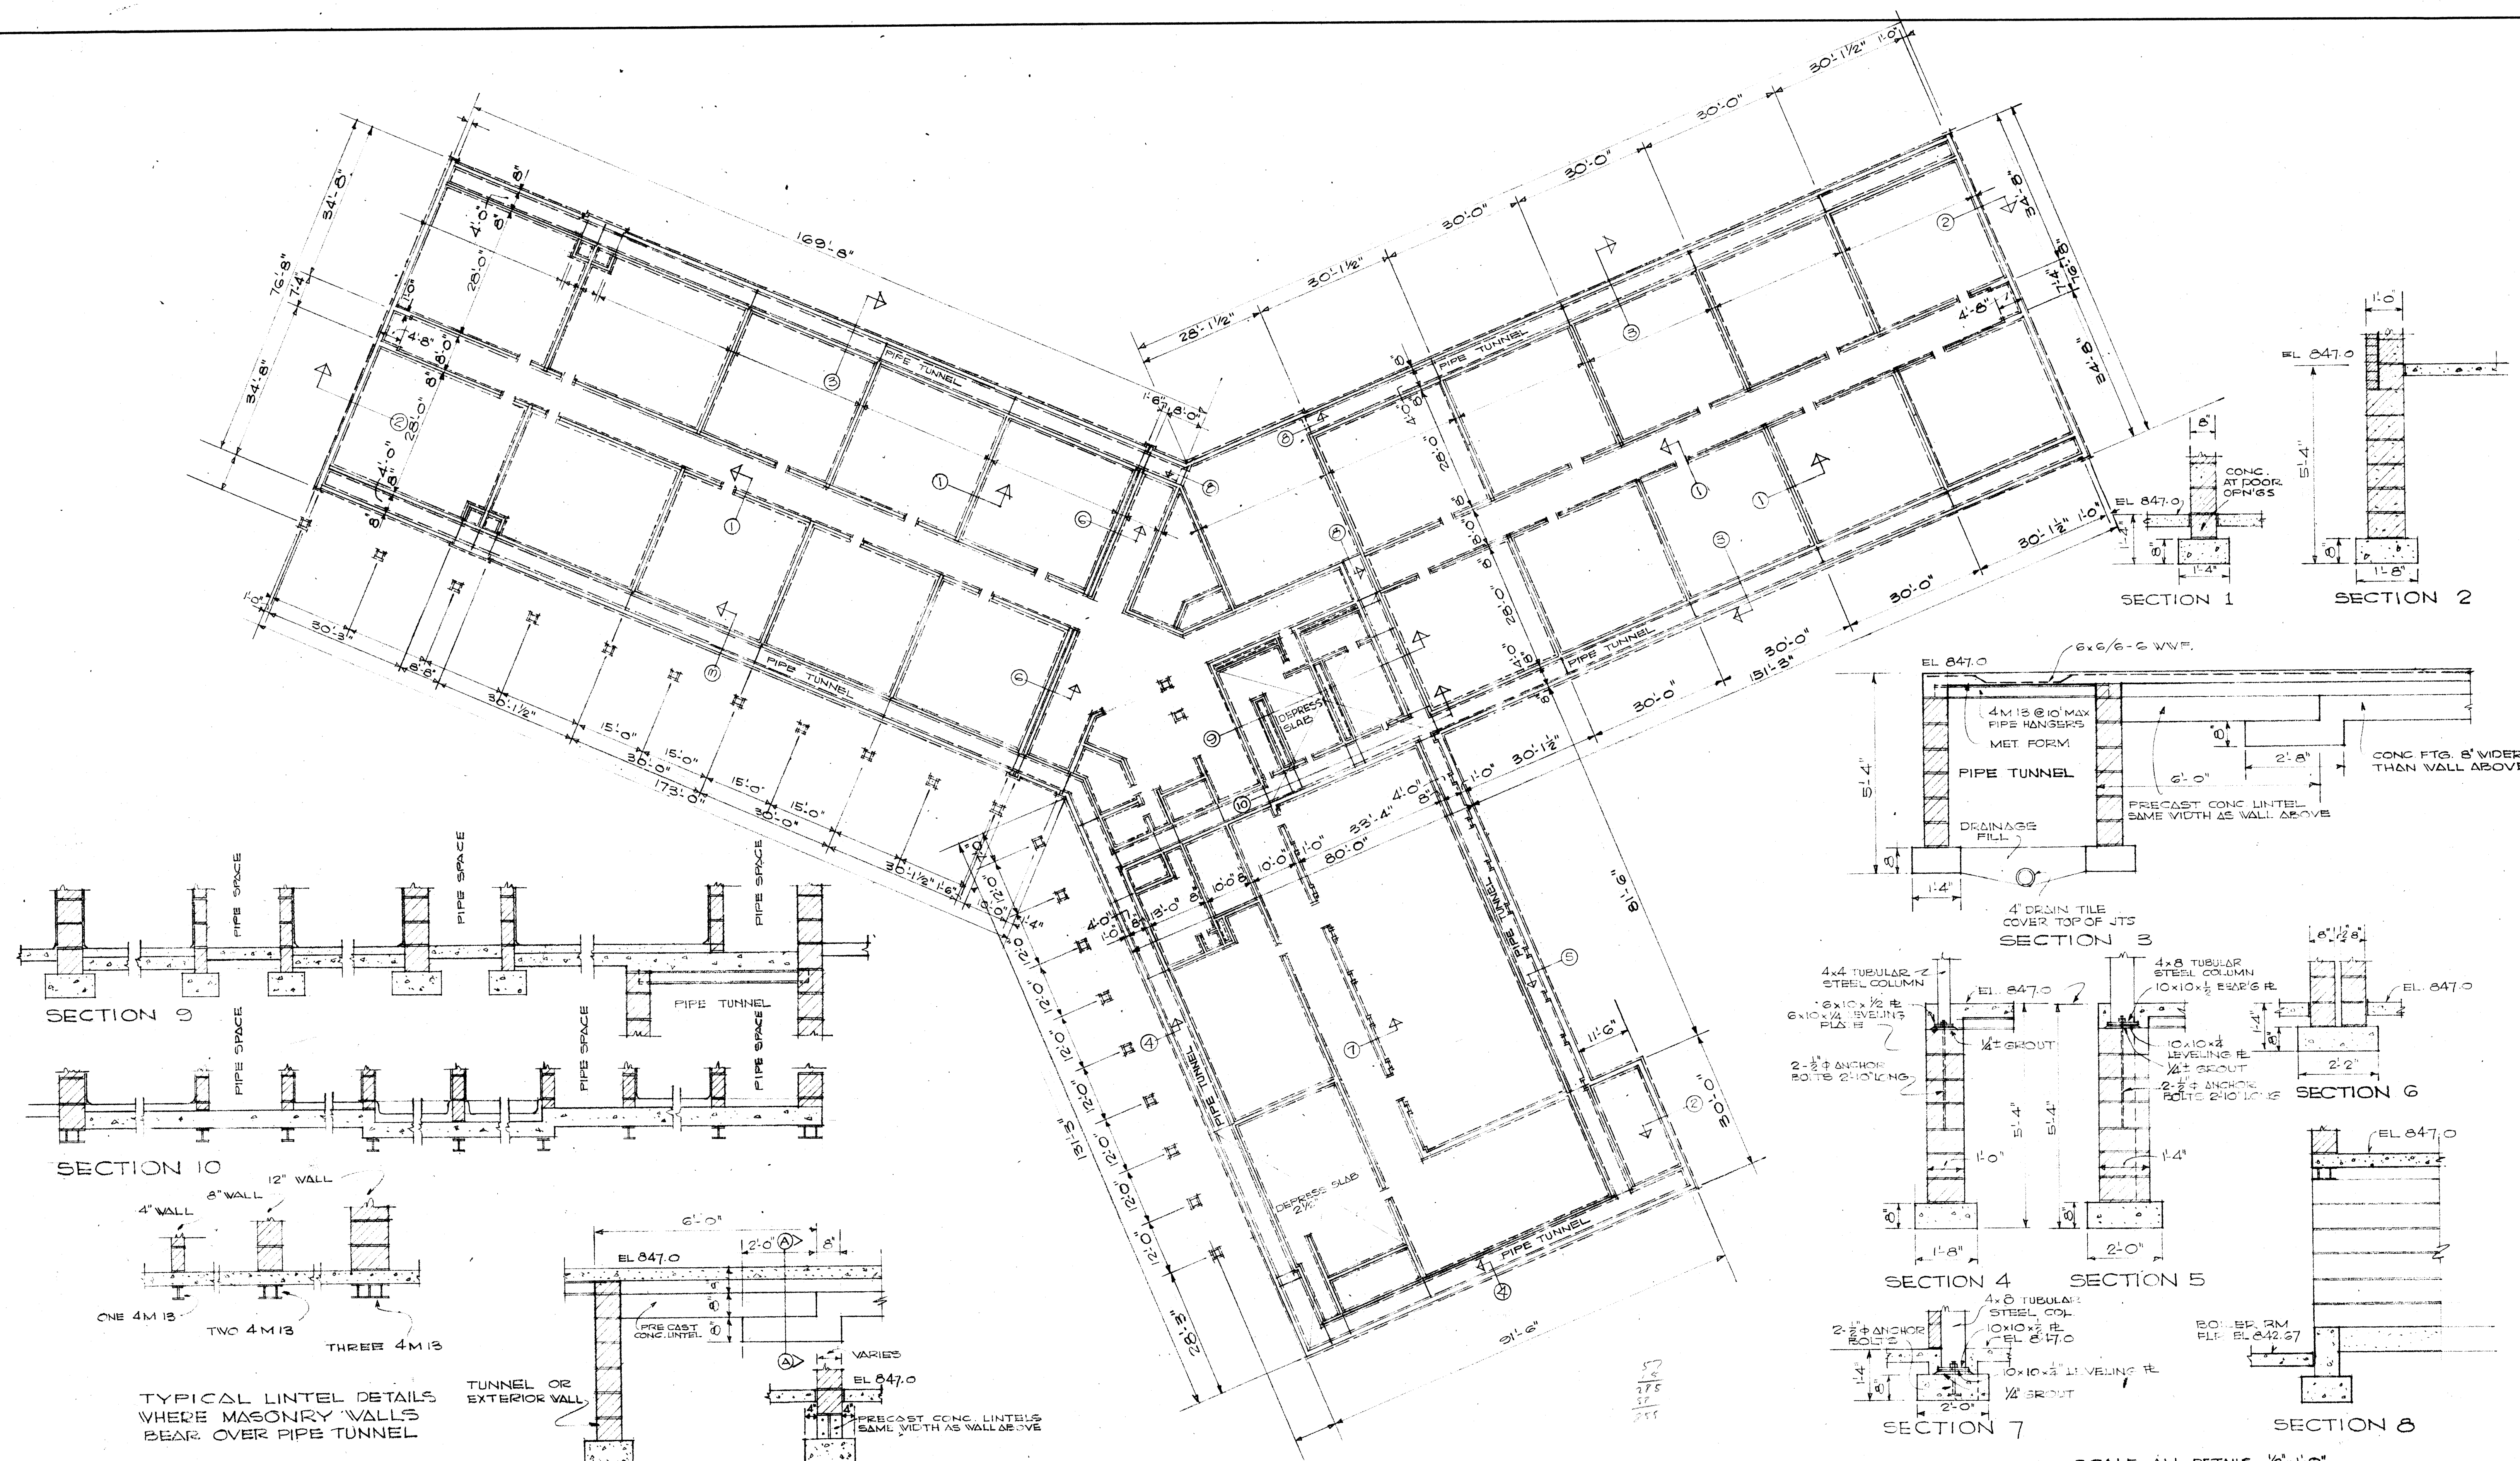


TYPICAL LINTEL DETAILS WHERE MASONRY WALLS BEAR OVER PIPE TUNNEL


TYPICAL DETAIL SHOWING FOOTINGS WHERE INTERIOR WALL MEETS A TUNNEL OR EXTERIOR WALL

SCALE ALL DETAILS 1/2" = 1'-0"


NO.		DATE	REVISIONS	DESCRIPTION		DATE		DRAWN BY	CHECKED BY	WRIGHT, PORTEOUS & ASSOCIATES, INC.		ARCHITECTS • ENGINEERS	1537 CENTRAL AVE., INDIANAPOLIS 2, IND.	COMM.	SHEET NO.	OF
															A-14	

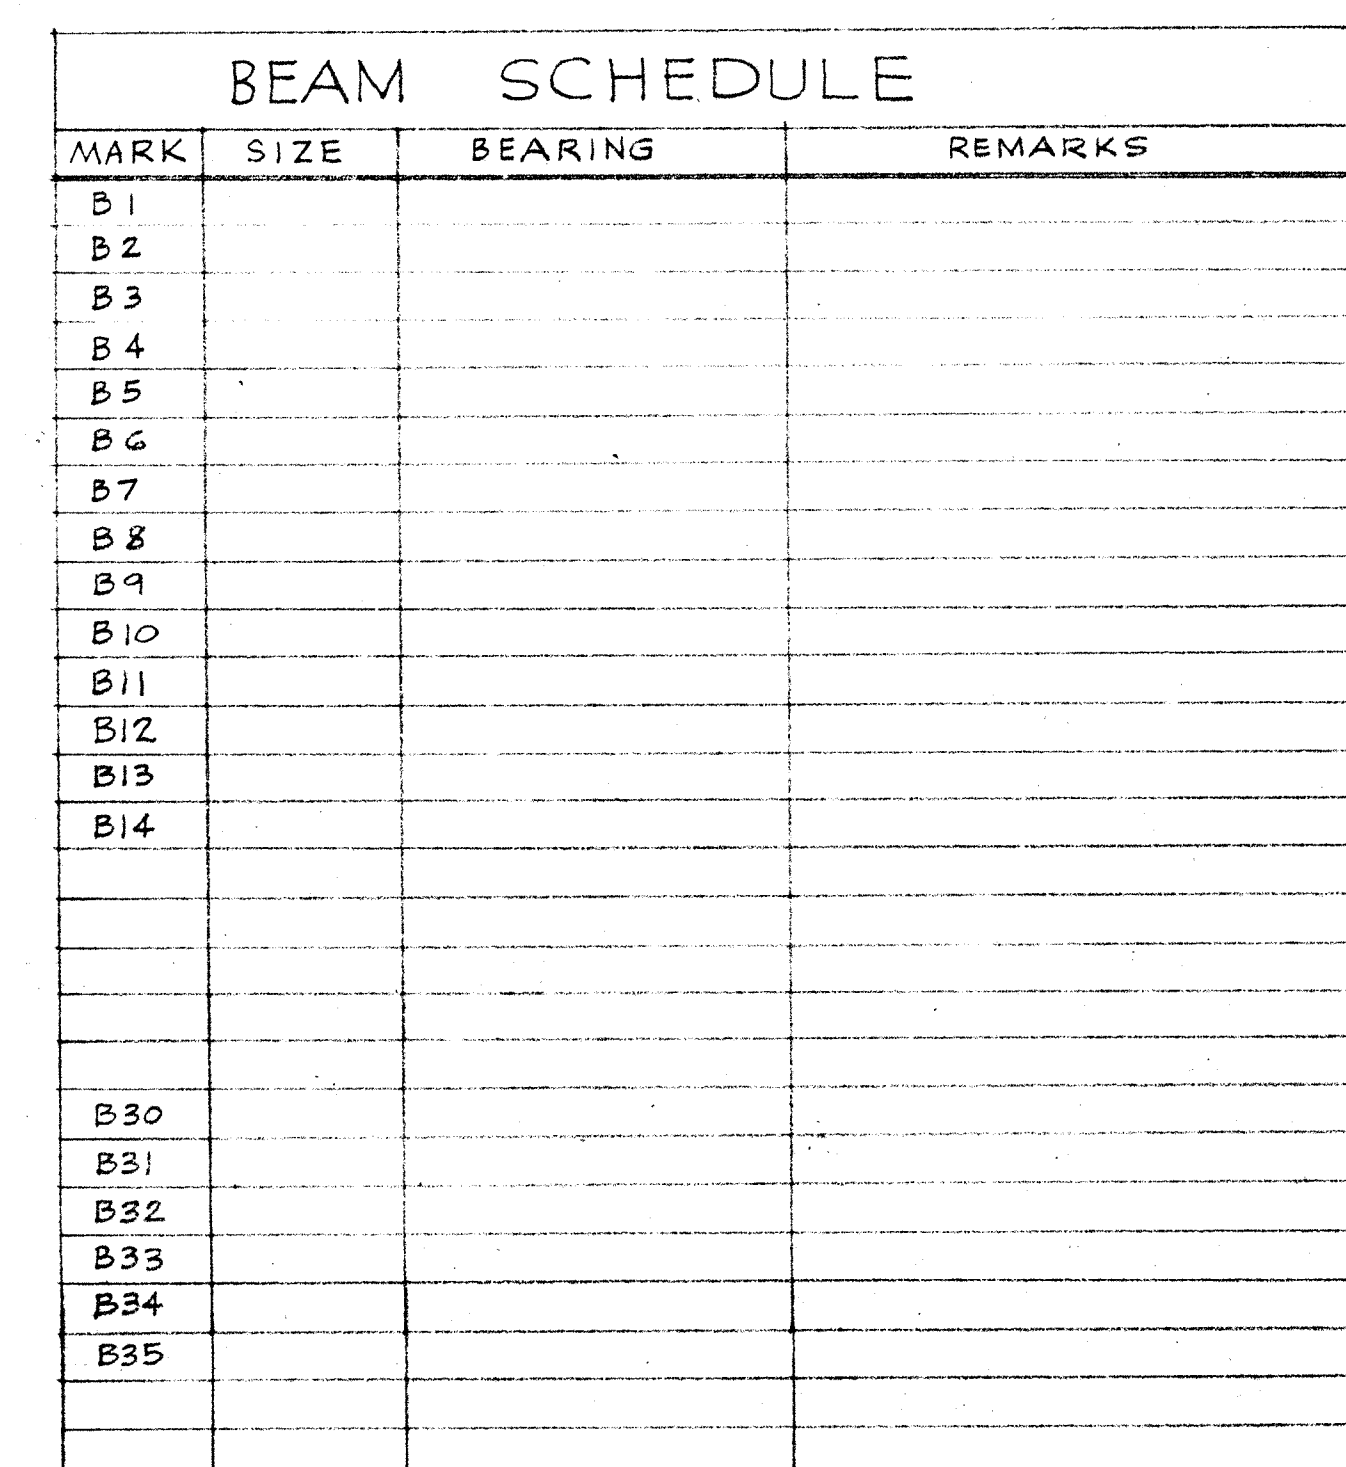









REVISIONS							WRIGHT, PORTEOUS & ASSOCIATES, INC. ARCHITECTS • ENGINEERS 1537 CENTRAL AVE., INDIANAPOLIS 2, IND.		COMM.
NO.	DATE	DESCRIPTION							SHEET NO.
									5
			CERTIFIED	DATE	DRAWN BY	CHECKED BY			OF

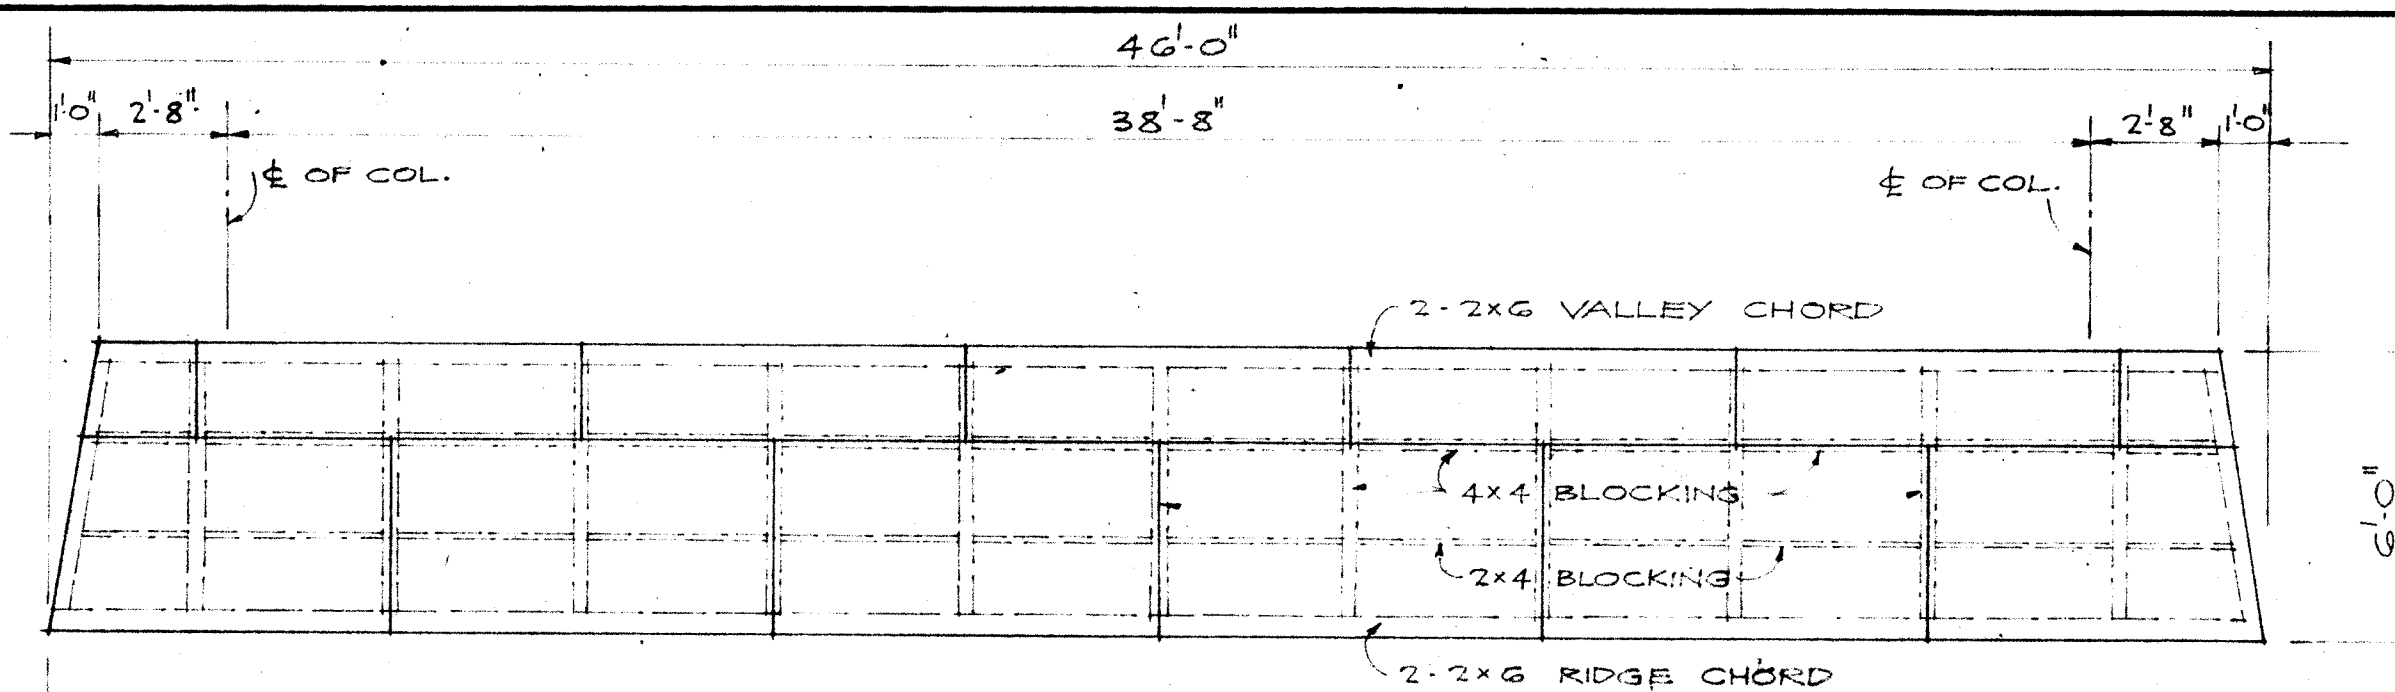

PLAN OF HALF PANEL
SCALE: 1/4" = 1'-0"

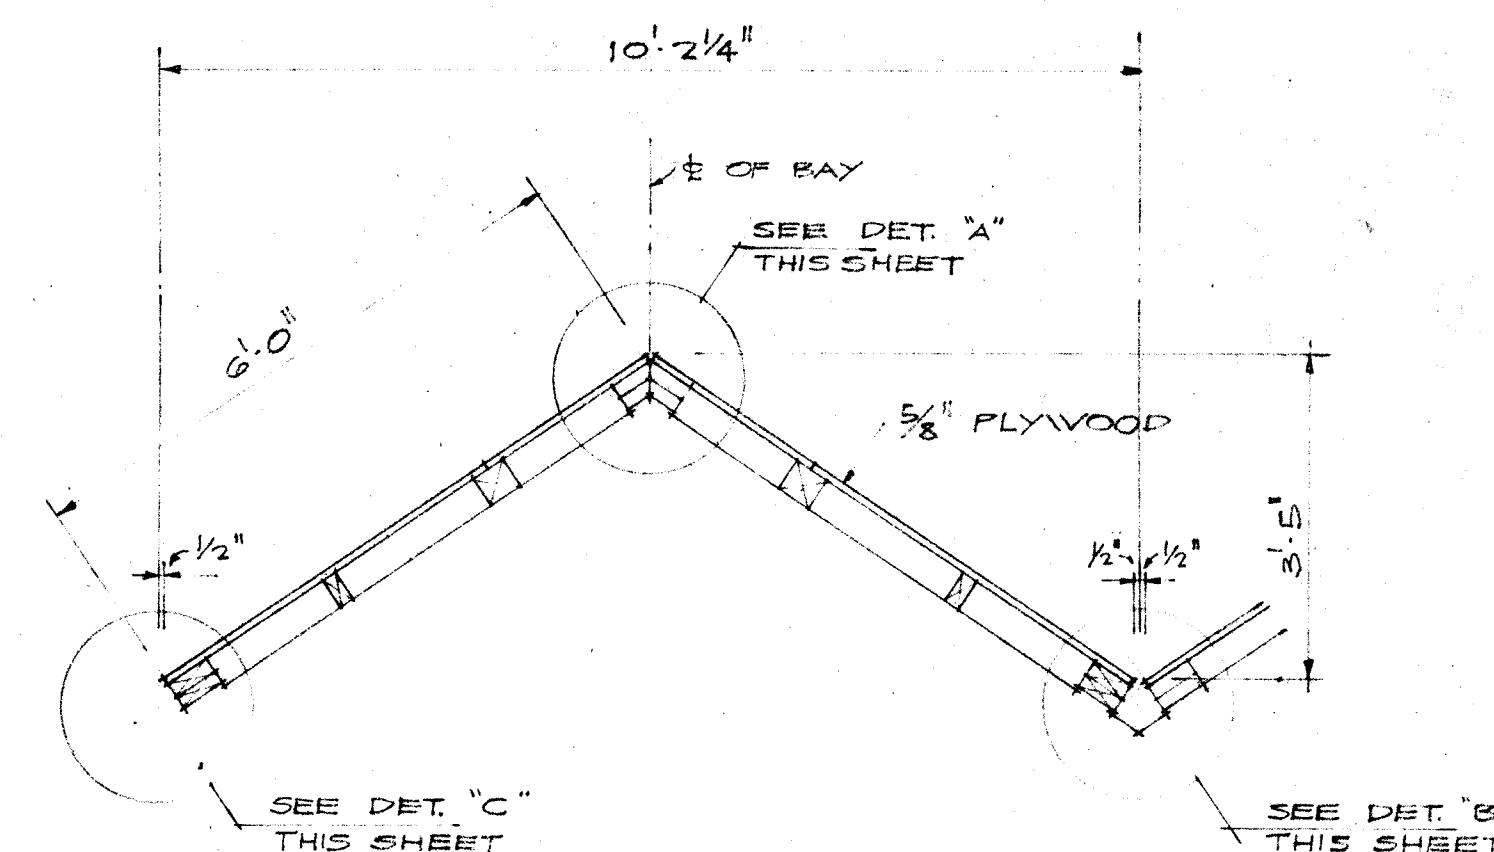

TYPICAL SECTION

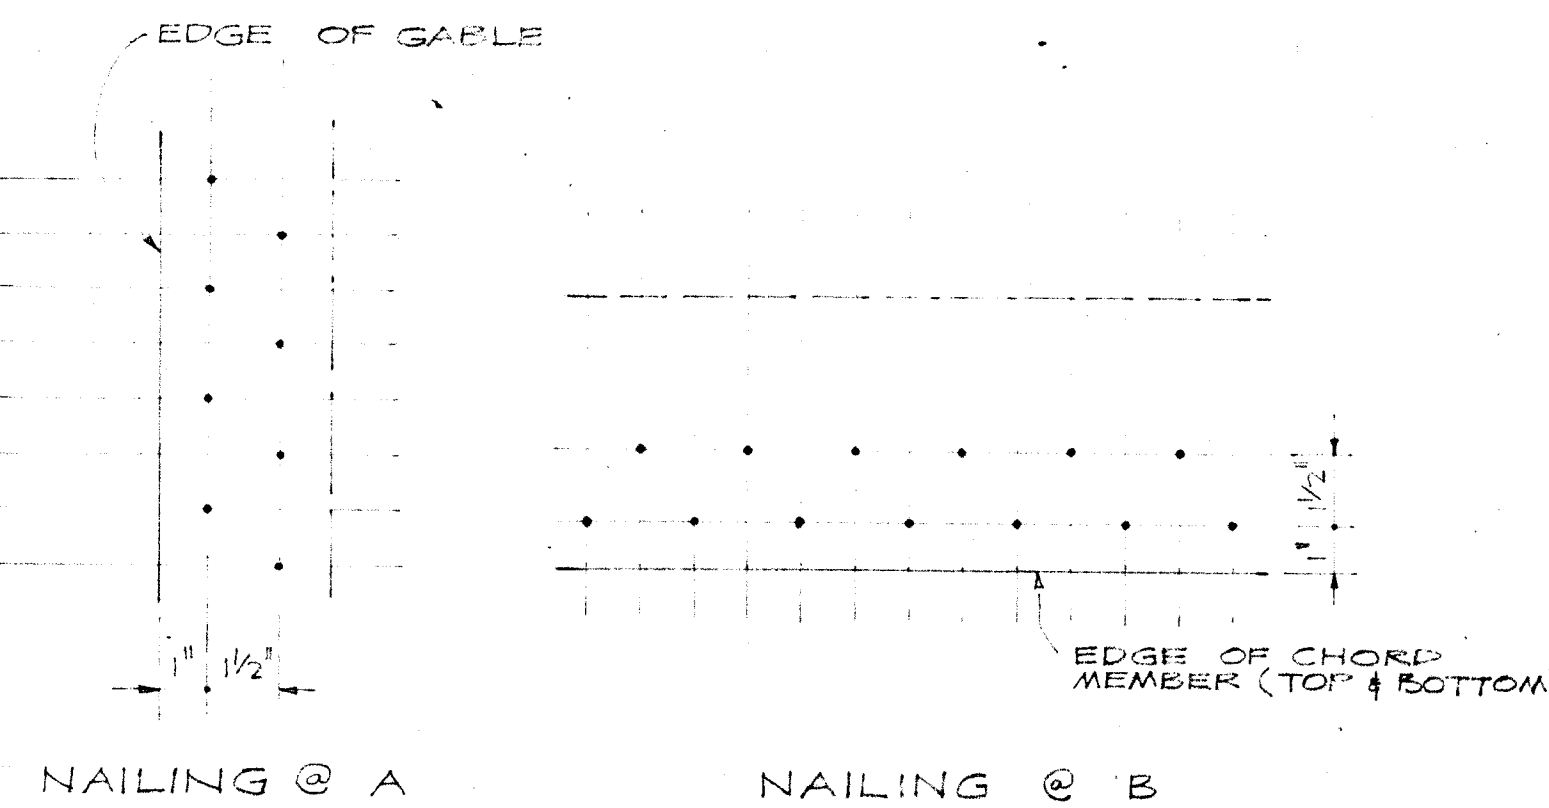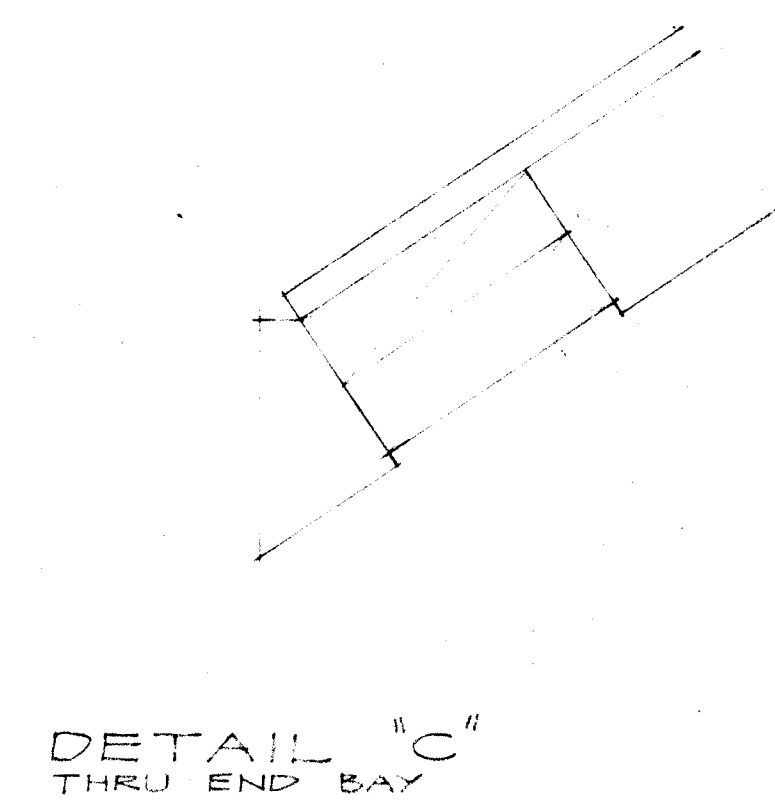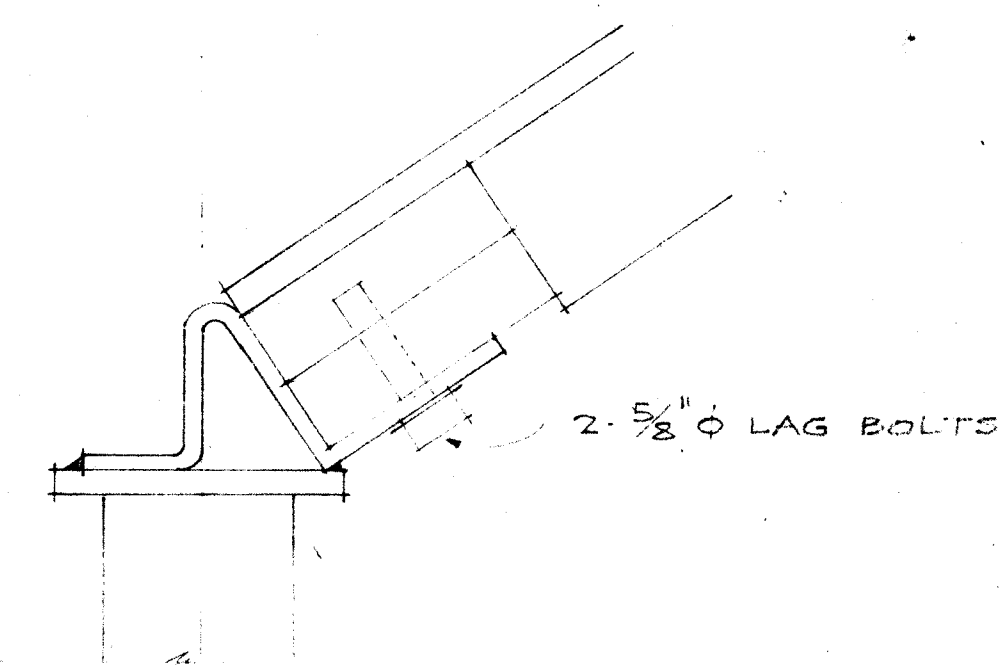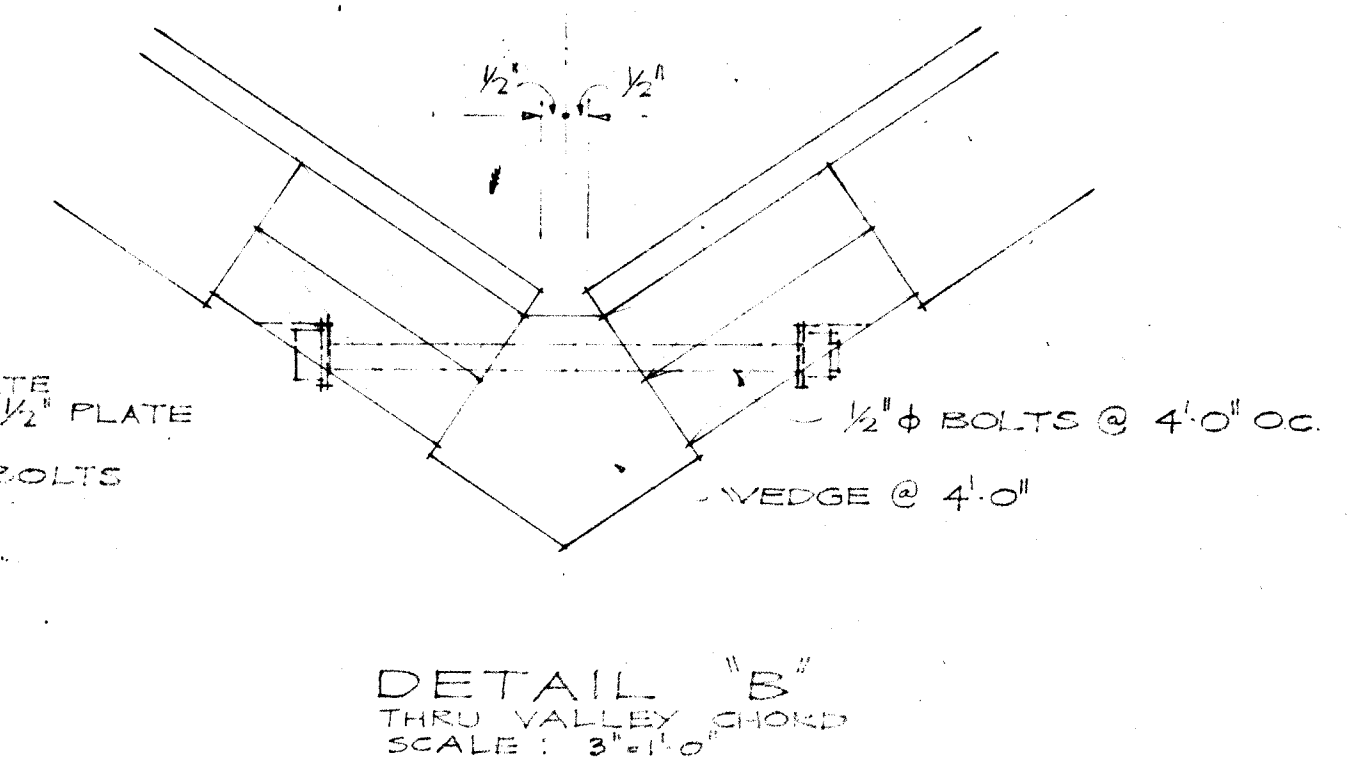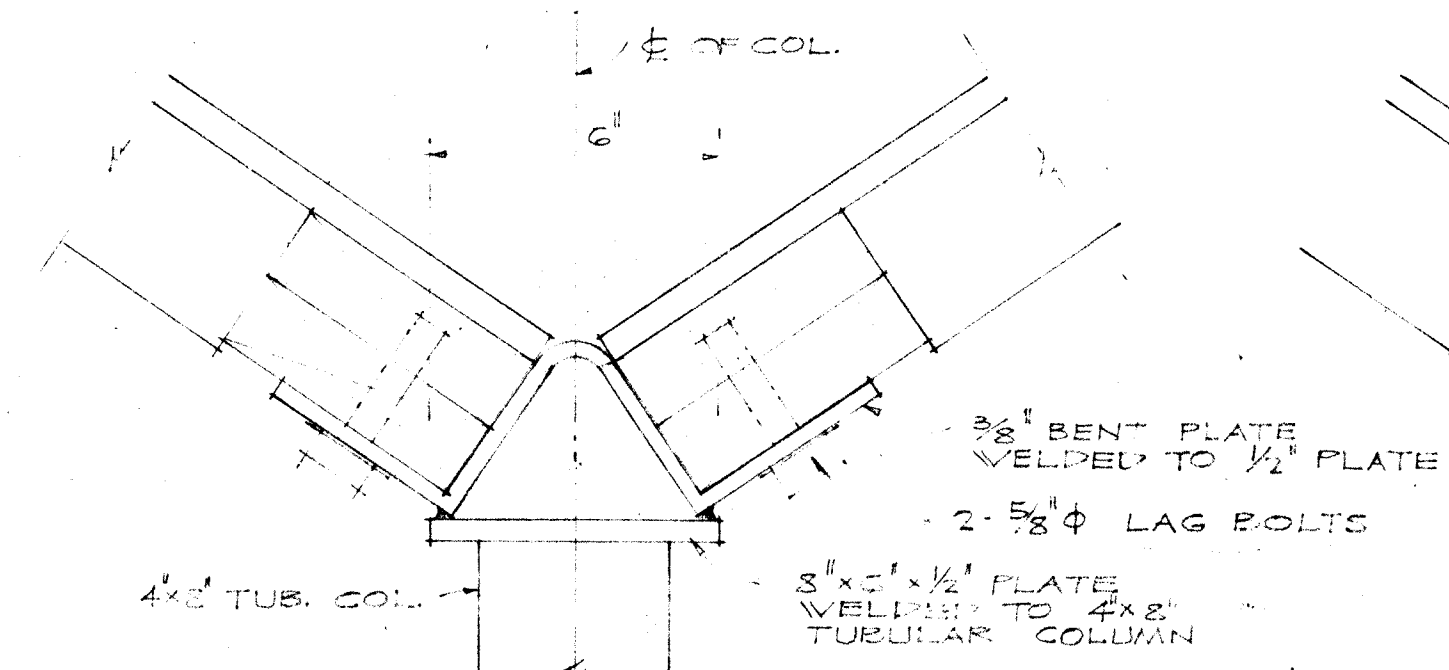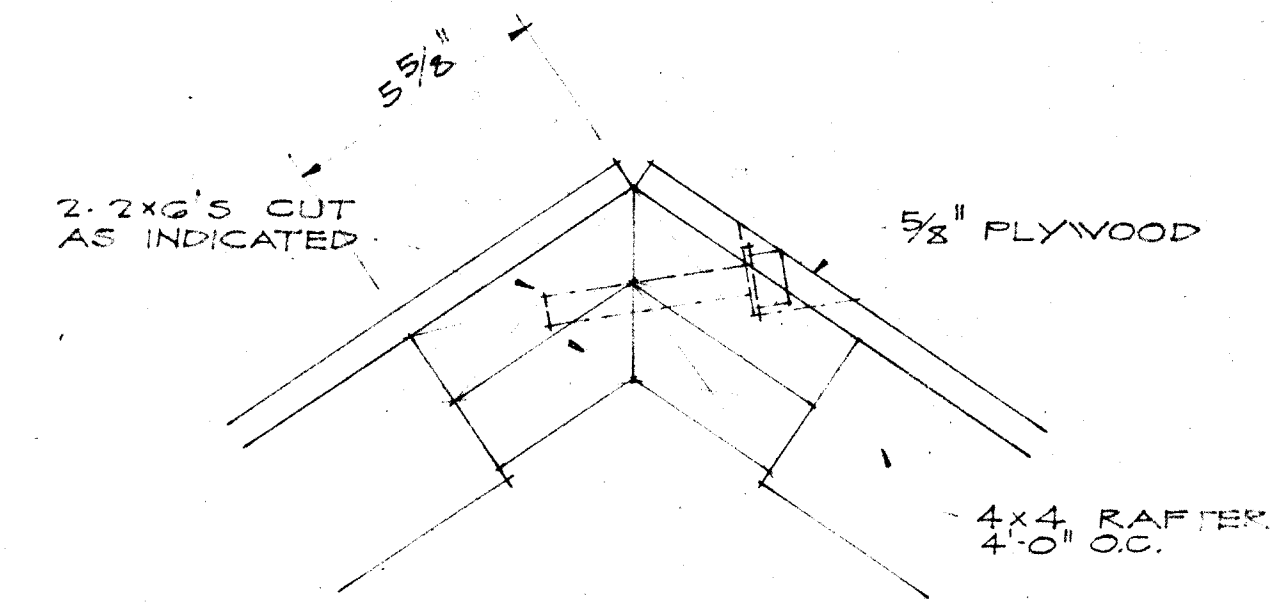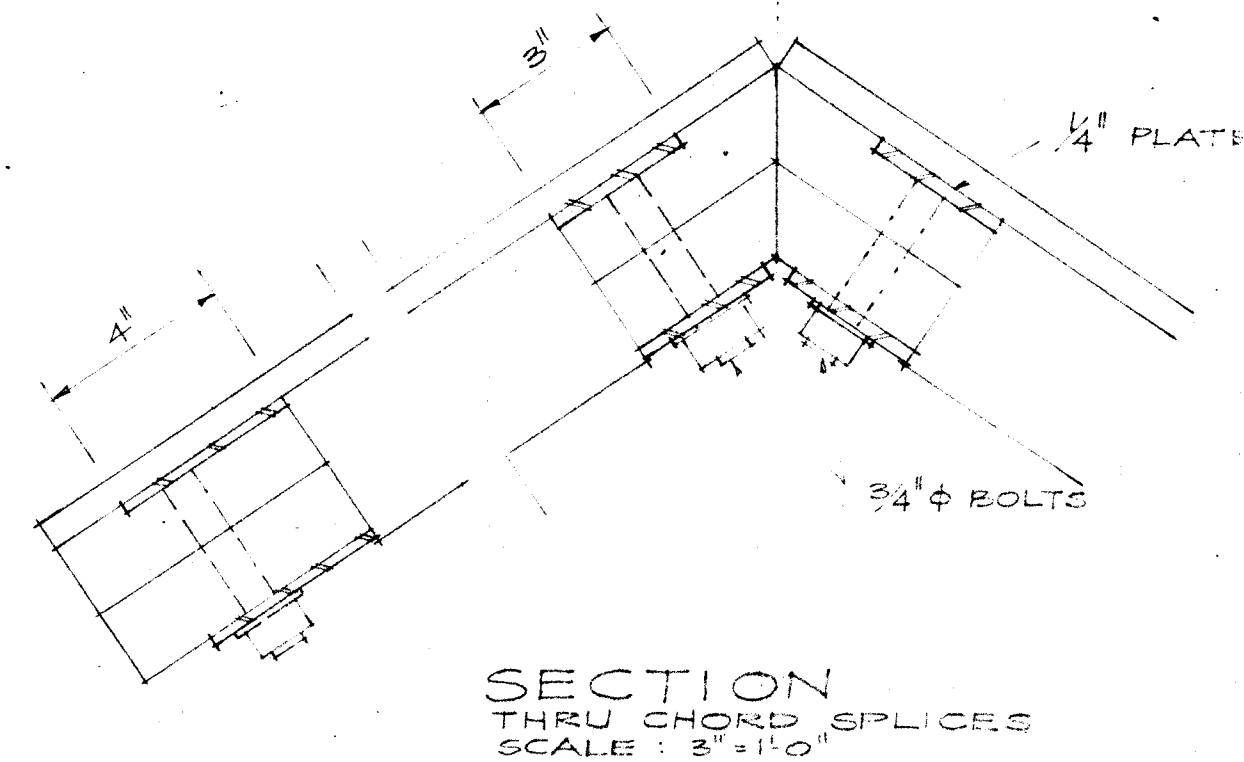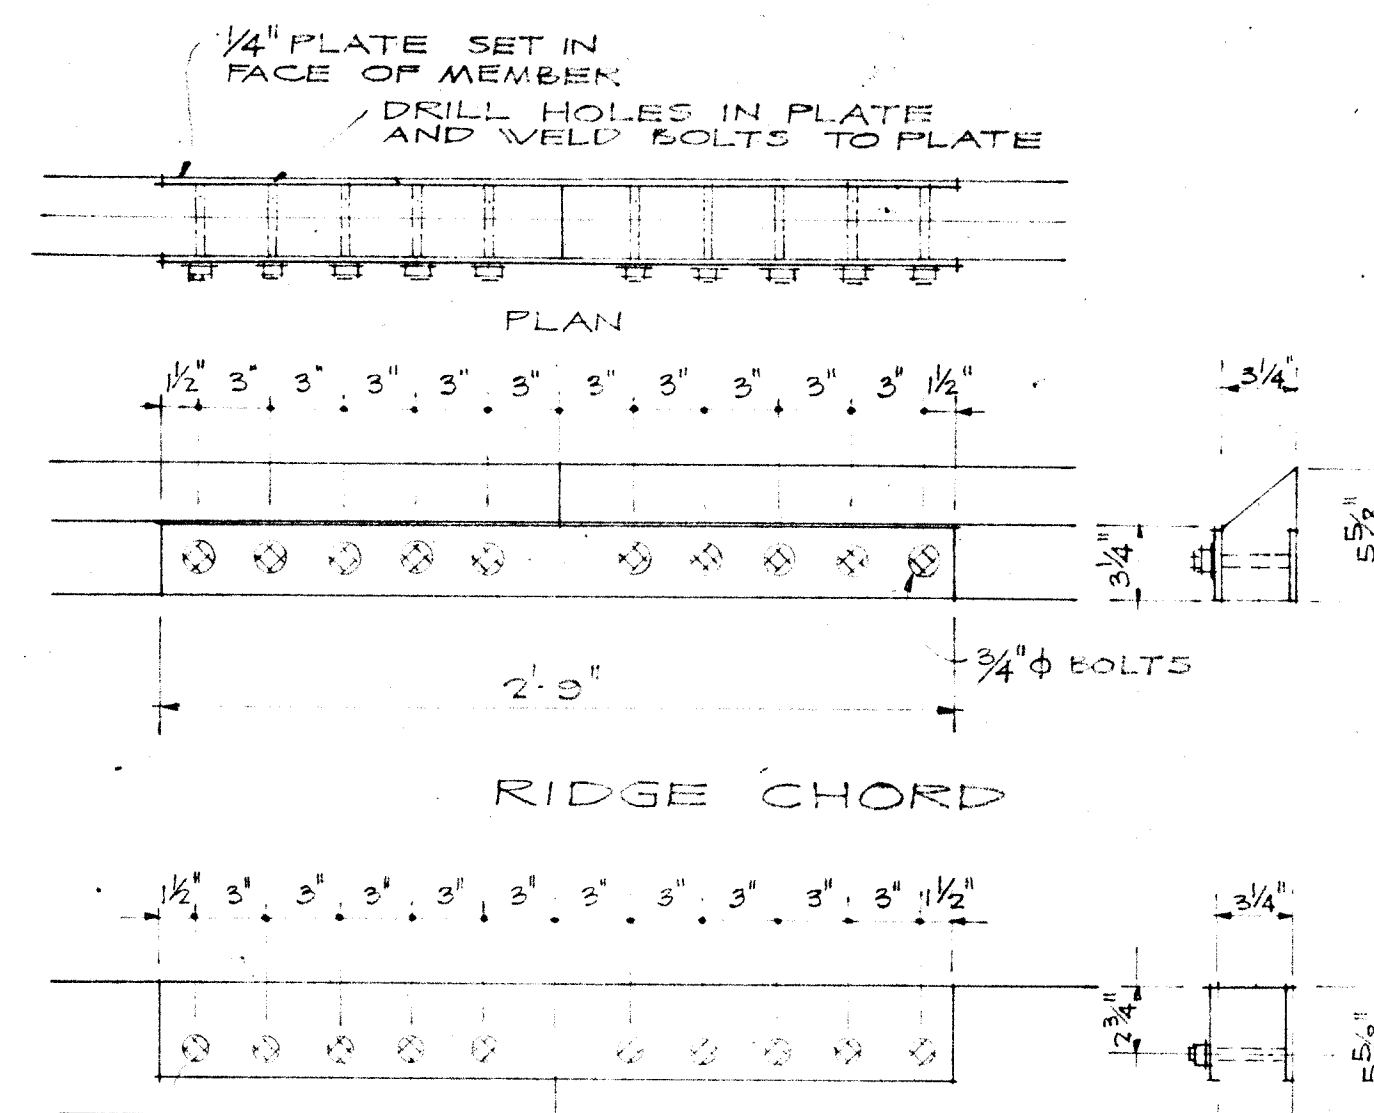

NO.		DATE	REVISIONS	DESCRIPTION

CERTIFIED	DATE	DRAWN BY	CHECKED BY

WRIGHT, PORTEOUS & ASSOCIATES, INC.

ARCHITECTS • ENGINEERS

1537 CENTRAL AVE. INDIANAPOLIS 2, IND.

COMM.	SHEET NO.	OF
	27	

10/13/54 W.P. 27

2. PARKING AREA

1. ENTRANCE DRIVE

3. SOUTH WALKWAY - WEST WING

4. NORTH WALKWAY - WEST WING

9. PLAY AREAS (16)

6. SERVICE DRIVE

5. SOUTHEAST ENTRANCE

7. PLAY AREA WALK

8. YARD DRAIN

NOTES:

1. ALL SHRUBS & TREES WITHIN CONSTRUCTION AREA WHICH ARE TO BE REMOVED SHALL BE RELOCATED AS DIRECTED BY OWNER
2. REMOVE EXISTING CONC. WALK & REPLACE WITH NEW 4" CONC. SLAB W/ 2" ASP. INDICATED
3. REMOVE EXIST. CONC. WALK & REPL. WITH NEW 4" CONC. SLAB W/ 2" ASP. INDICATED
SITE PLAN
SCALE 1"=40'



NEW GRADINGS
EXISTING CONTOURS

Site Improvement Plan

Brook Park Elementary School


August 26, 1993
REVISED: SEPTEMBER 7, 1993

1. EAST CONCRETE WALKWAY

3. NORTHEAST AREA DRAINAGE

PLAY AREAS
(BY OTHERS)


2. BASKETBALL COURT / CONCRETE APRONS

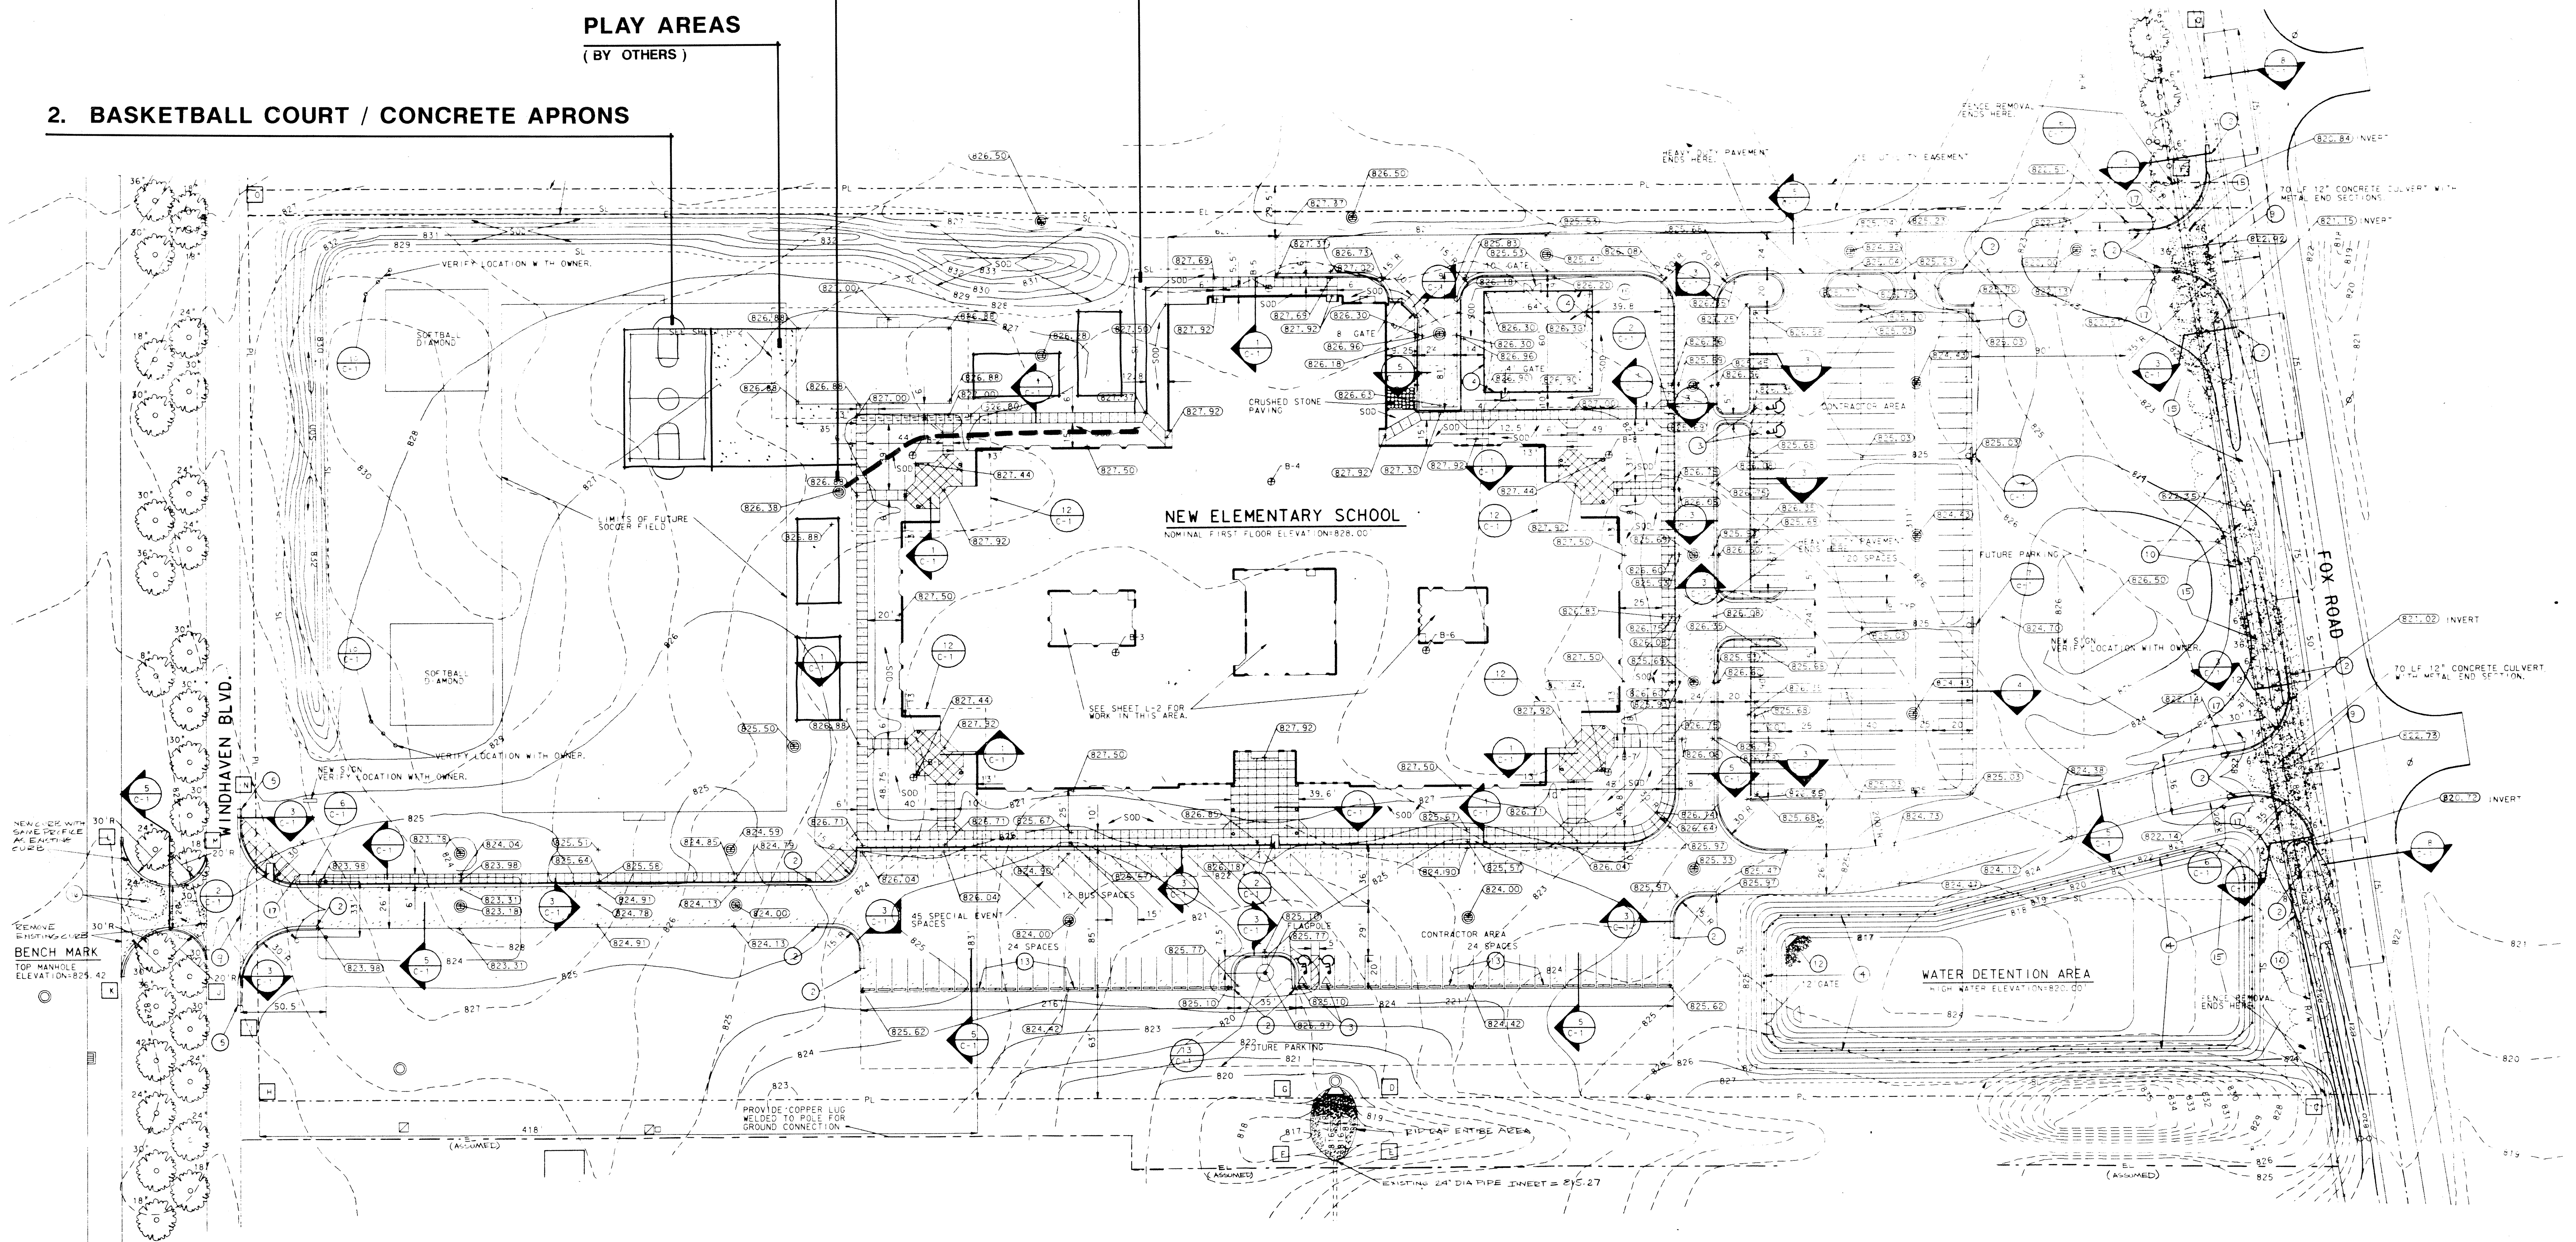


Site Improvement Plan

Amy Beverland Elementary School

August 26, 1993
REVISED: SEPTEMBER 7, 1993

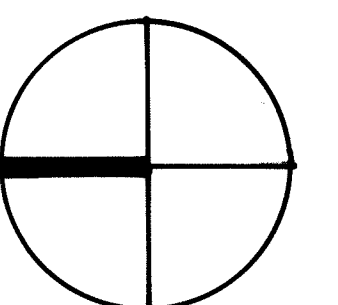

1"=40'

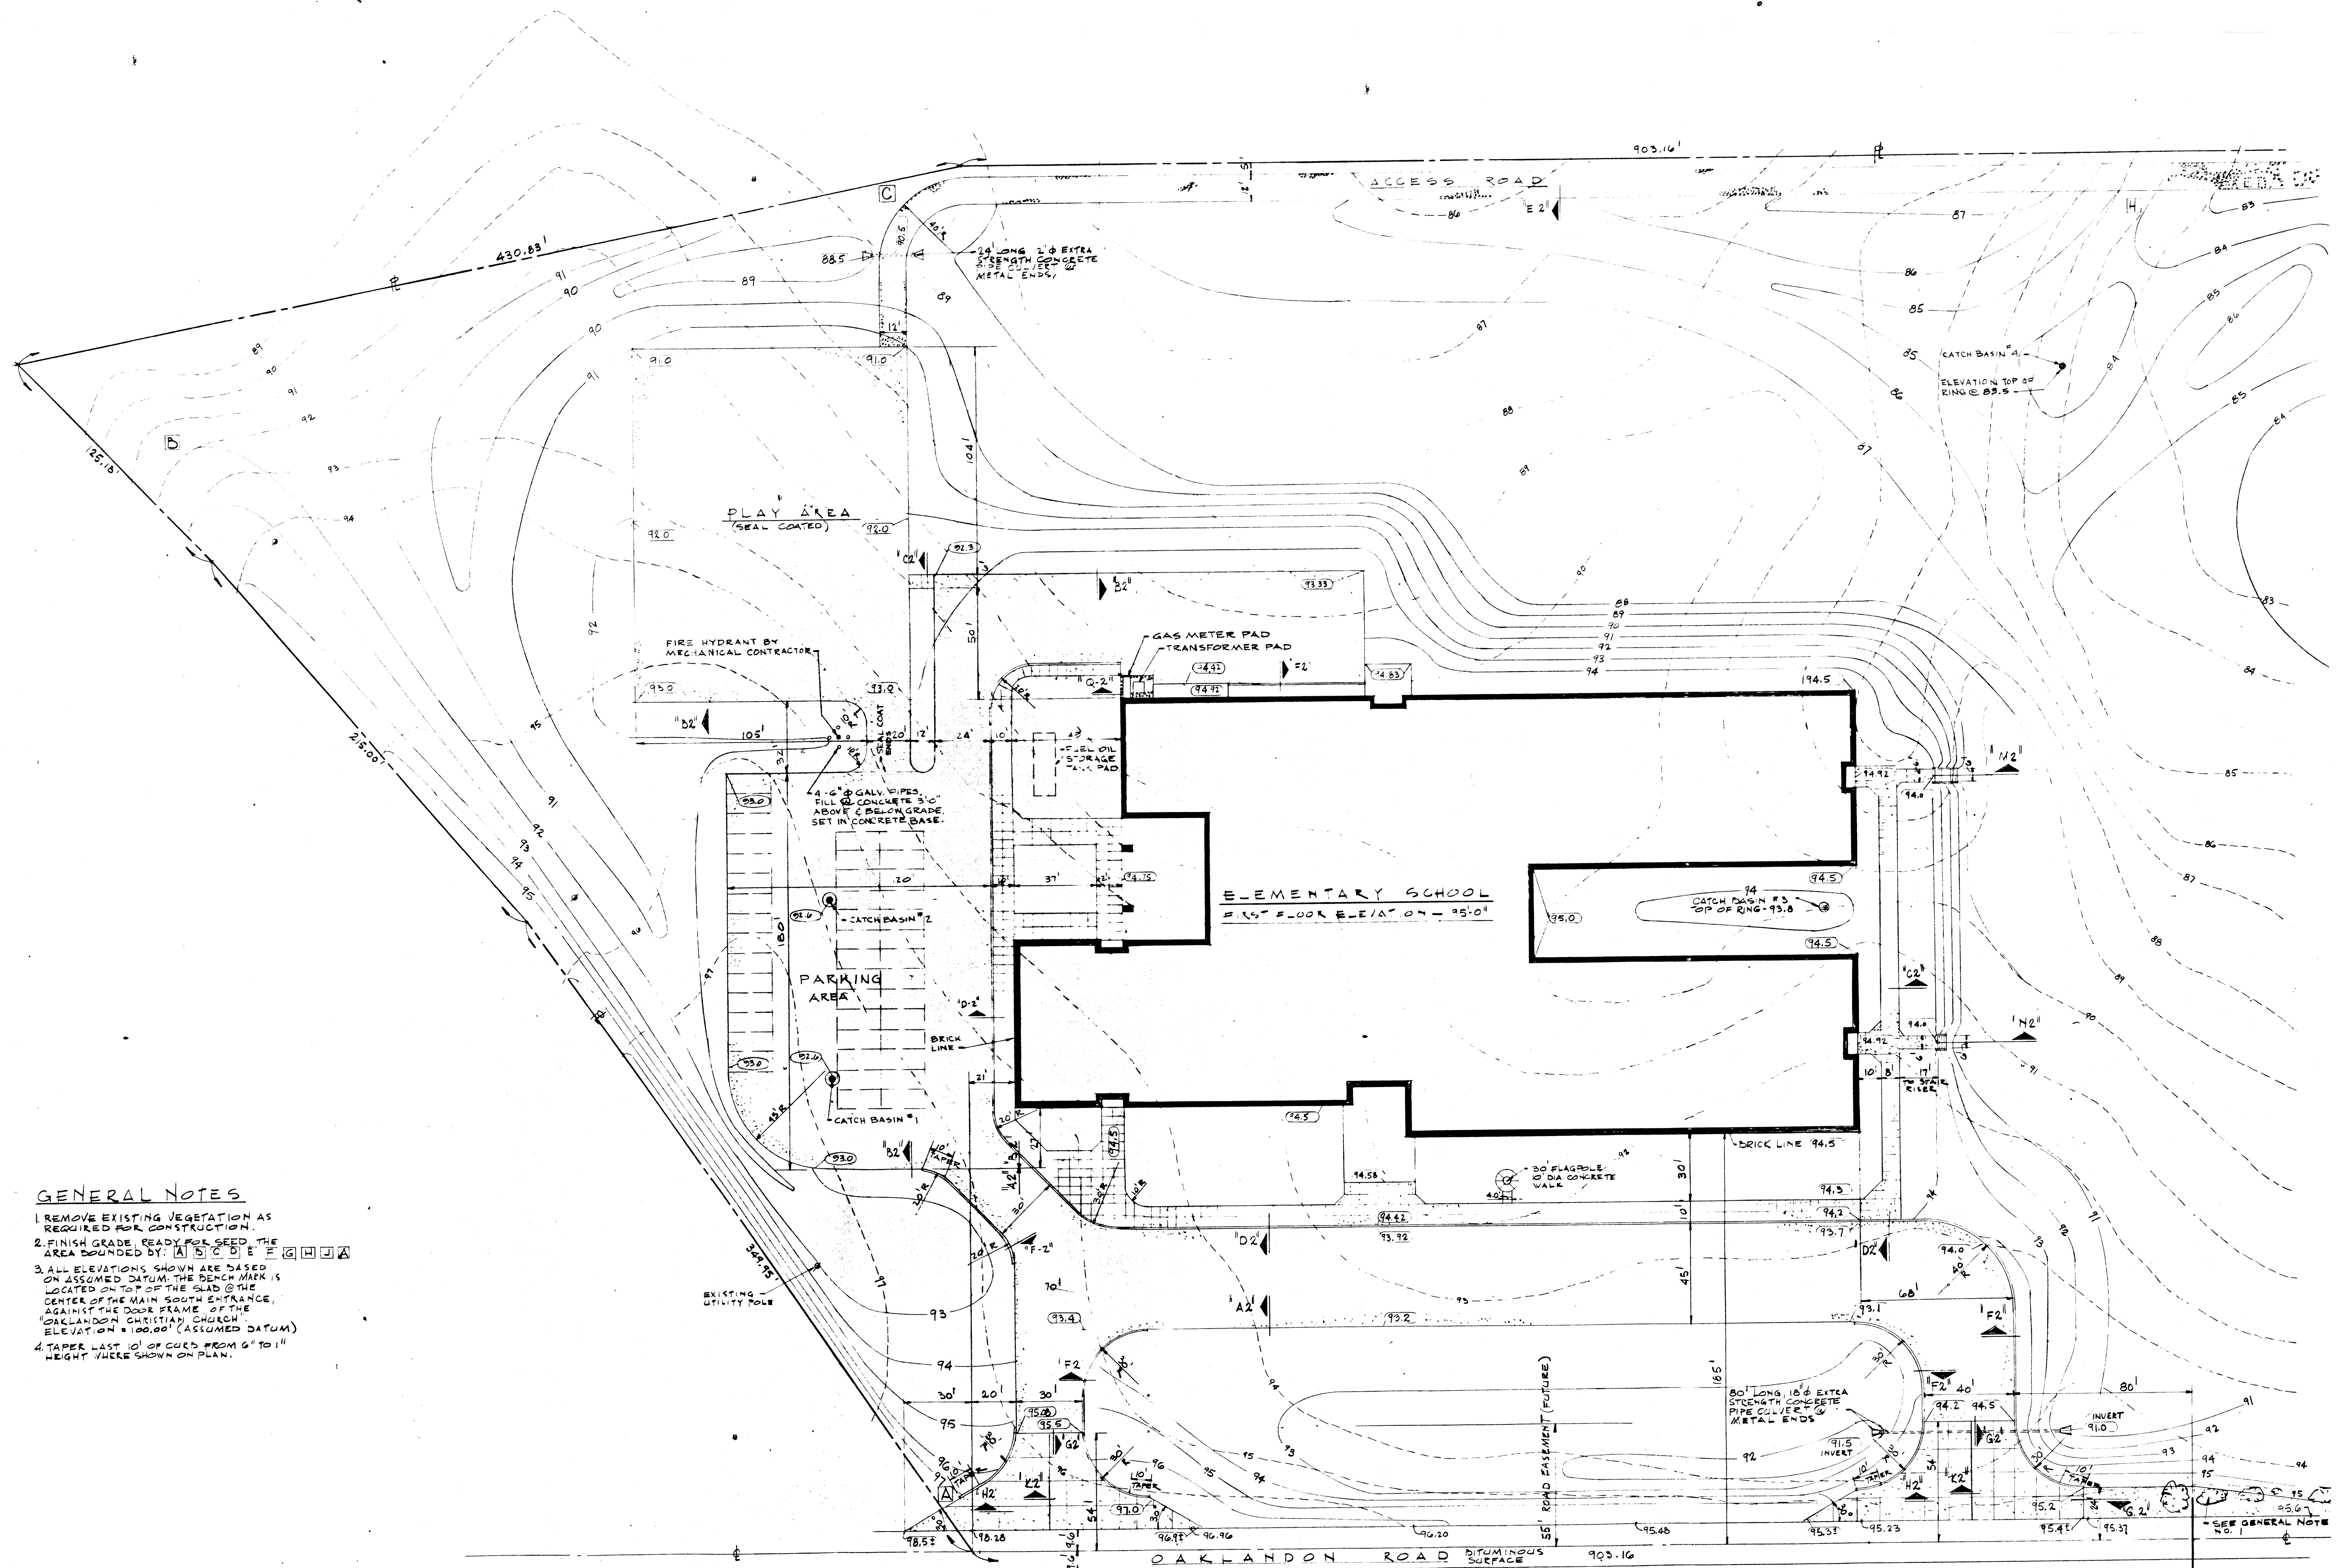


GENERAL NOTES

1. REMOVE EXISTING VEGETATION AS REQUIRED FOR CONSTRUCTION.
2. FINISH GRADE, READY FOR SEED, THE AREA BOUNDED BY A B C D E F G H I J K L M N O P Q R S T U V W X Y Z.
3. ALL ELEVATIONS SHOWN ARE BASED ON ASSUMED DATUM. THE BENCH MARK IS LOCATED ON TOP OF THE SLAB @ THE CENTER OF THE MAIN SOUTH ENTRANCE, AGAINST THE DOOR FRAME OF THE OAKLANDON CHRISTIAN CHURCH. ELEVATION = 100.00' (ASSUMED DATUM).
4. TAPER LAST 10' OF CURB FROM 6" TO 11" HEIGHT VULNER SHOWN ON PLAN.

MATCH LINE X SEE SHEET NR 92

Oaklandon Elementary School

P L O T P L A N
S C A L E 1" = 30'

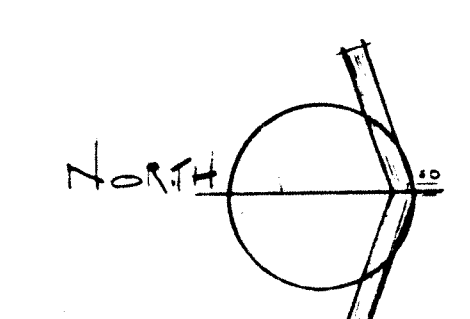

OAKLANDON CHRISTIAN CHURCH

BENCH MARK
ASSUMED
ELEVATION
OF 100.00'

1. ENTRANCE DRIVE

3. SOUTH WALKWAY - WEST WING

4. NORTH WALKWAY - WEST WING

9. PLAY AREAS (16)

6. SERVICE DRIVE

5. SOUTHEAST ENTRANCE

7. PLAY AREA WALK

8. YARD DRAIN

NOTES:

1. ALL SHRUBS & TREES WITHIN CONSTRUCTION AREA WHICH ARE TO BE REMOVED SHALL BE RELOCATED AS DIRECTED BY OWNER
2. REMOVE EXISTING CONC. WALK & REPAIRING ROAD WALK AS INDICATED.
3. REMOVE EXIST. CONC. WALK & REPAIR CONC. WALK

SITE PLAN

NORTH 



853.02 NEW GRADINGS
EXISTING CONTIG.


1. EAST CONCRETE WALKWAY

3. NORTHEAST AREA DRAINAGE

PLAY AREAS
(BY OTHERS)

2. BASKETBALL COURT / CONCRETE APRONS

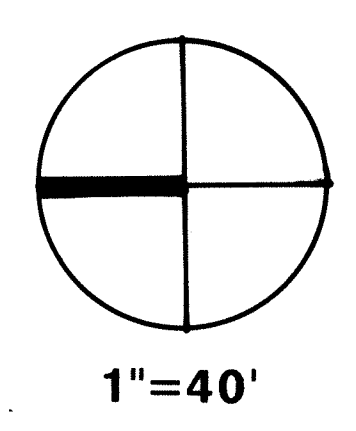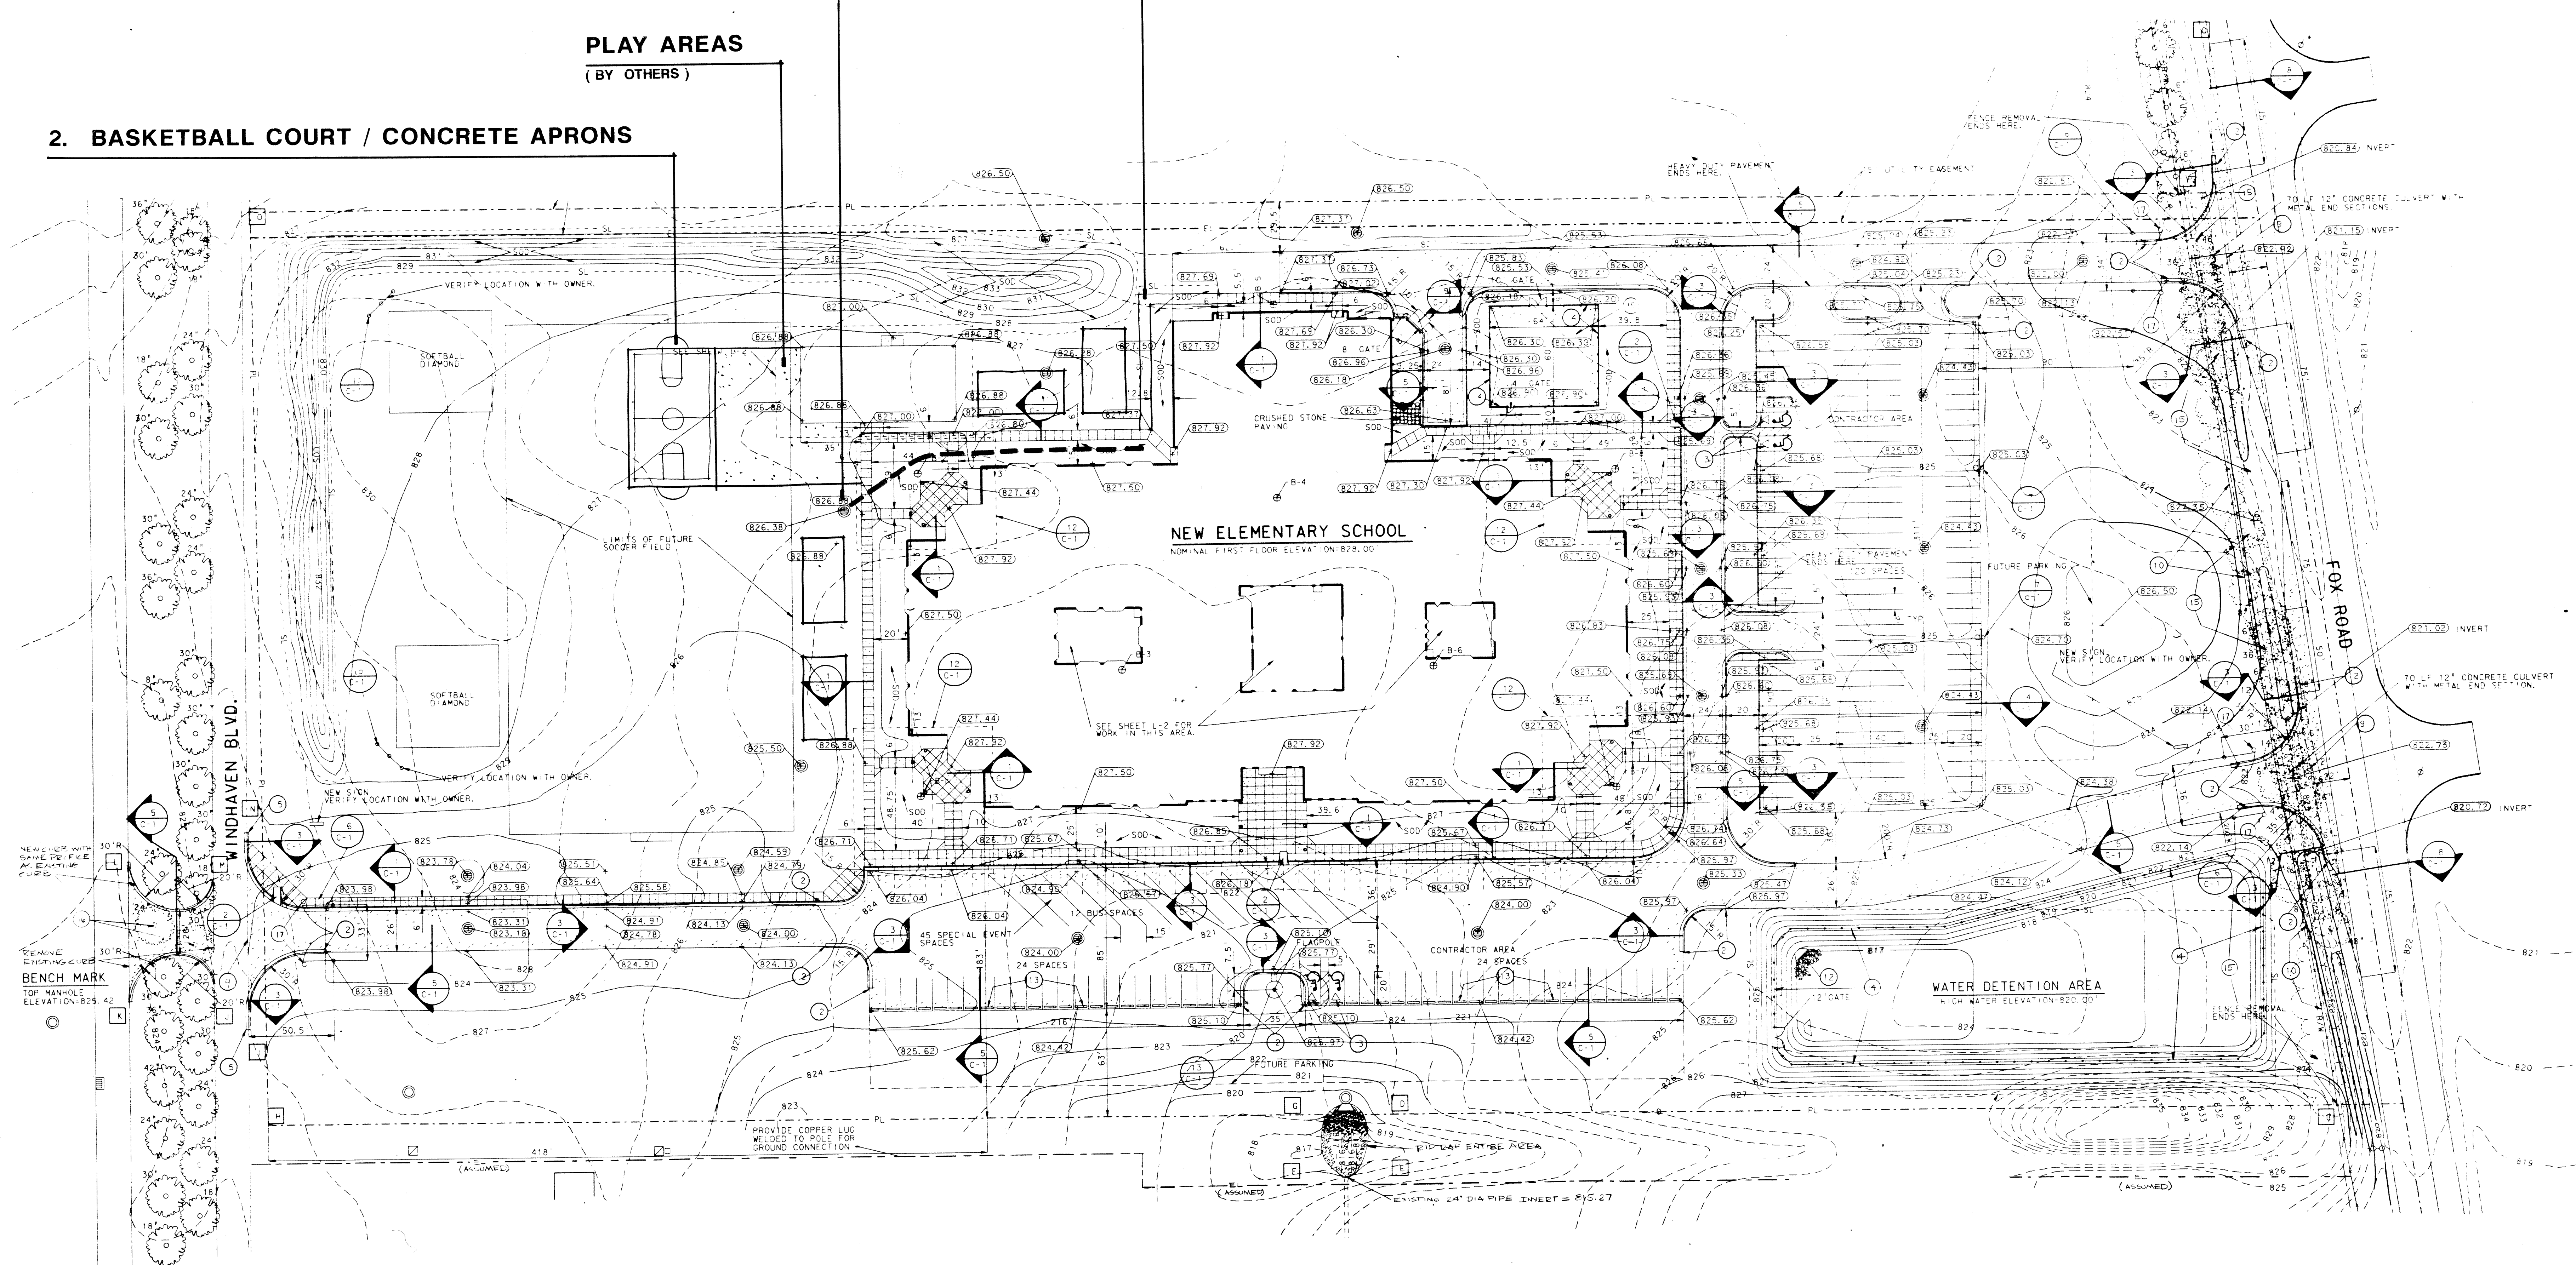

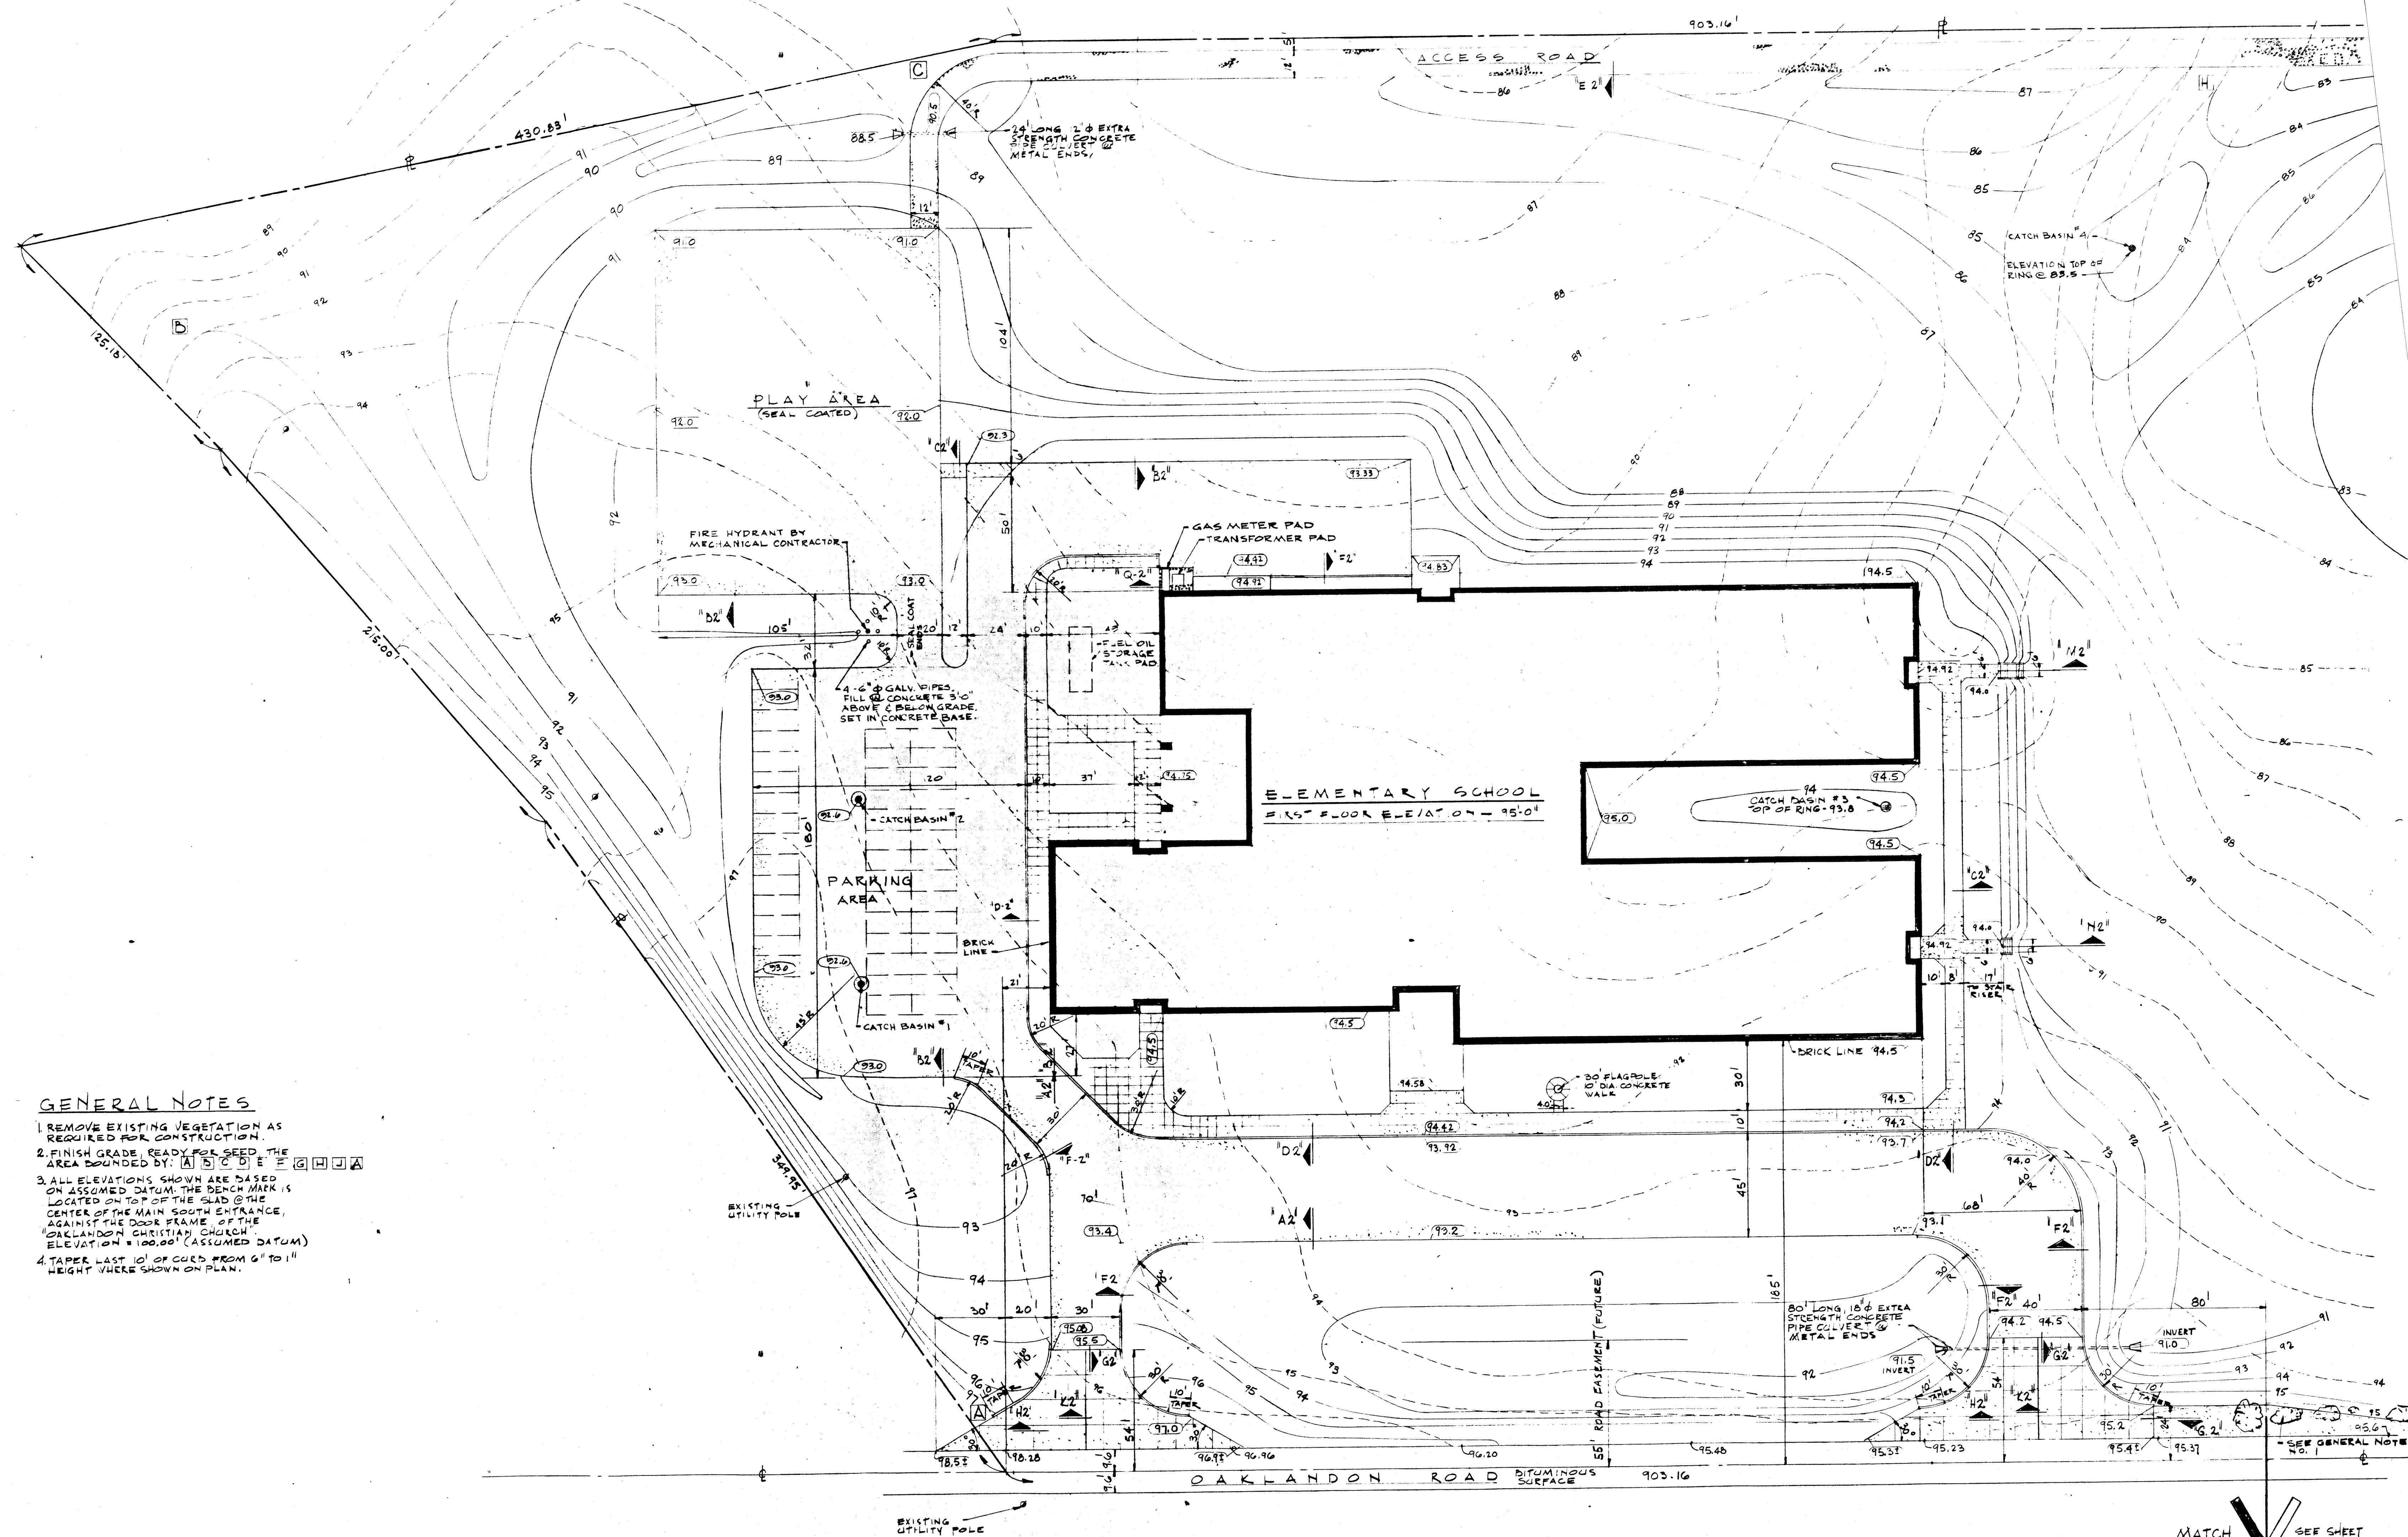


GENERAL NOTES

1. REMOVE EXISTING VEGETATION AS REQUIRED FOR CONSTRUCTION.
2. FINISH GRADE, READY FOR SEED, THE AREA BOUNDED BY: A B C D E F G H I J K L M N O P Q R S T U V W X Y Z
3. ALL ELEVATIONS SHOWN ARE BASED ON ASSUMED DATUM. THE BENCH MARK IS LOCATED ON TOP OF THE SLAB @ THE CENTER OF THE MAIN SOUTH ENTRANCE, AGAINST THE DOOR FRAME OF THE "OAKLANDON CHRISTIAN CHURCH" ELEVATION = 100.00' (ASSUMED DATUM)
4. TAPER LAST 10' OF CURB FROM 6" TO 1" HEIGHT WHERE SHOWN ON PLAN.

Oaklandon Elementary School

P L O T P L A N
SCALE 1" = 30'


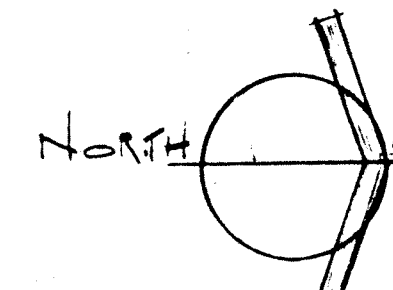


OAKLANDON
CHRISTIAN
CHURCH



BENCH-
MARK
ASSUMED
ELEVATION
SP 100.00

MATCH
LINE


SEE SHEET
NO. 92

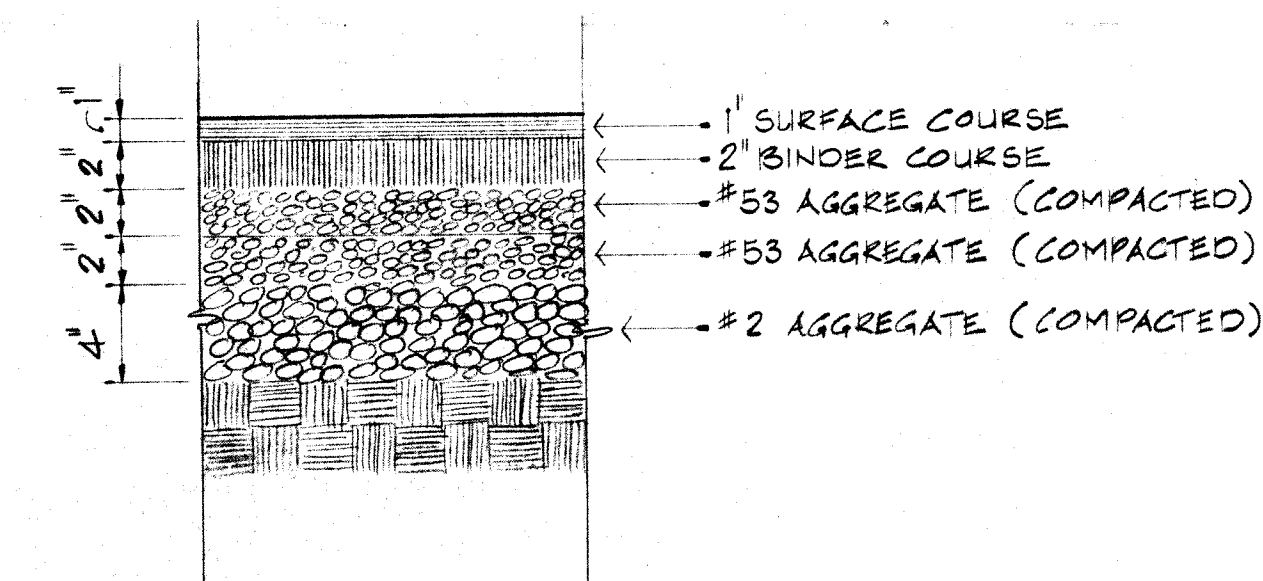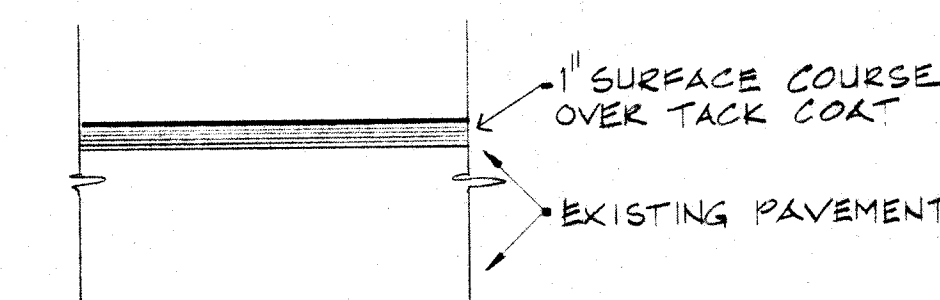
$$1\frac{1}{2}^n = 1 - 0$$


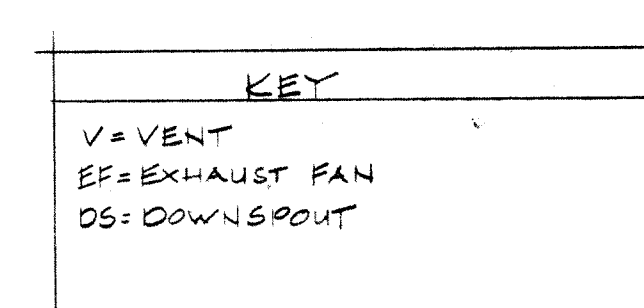
TYPICAL TOPPING DETAIL
1 1/2" = 1'-0"

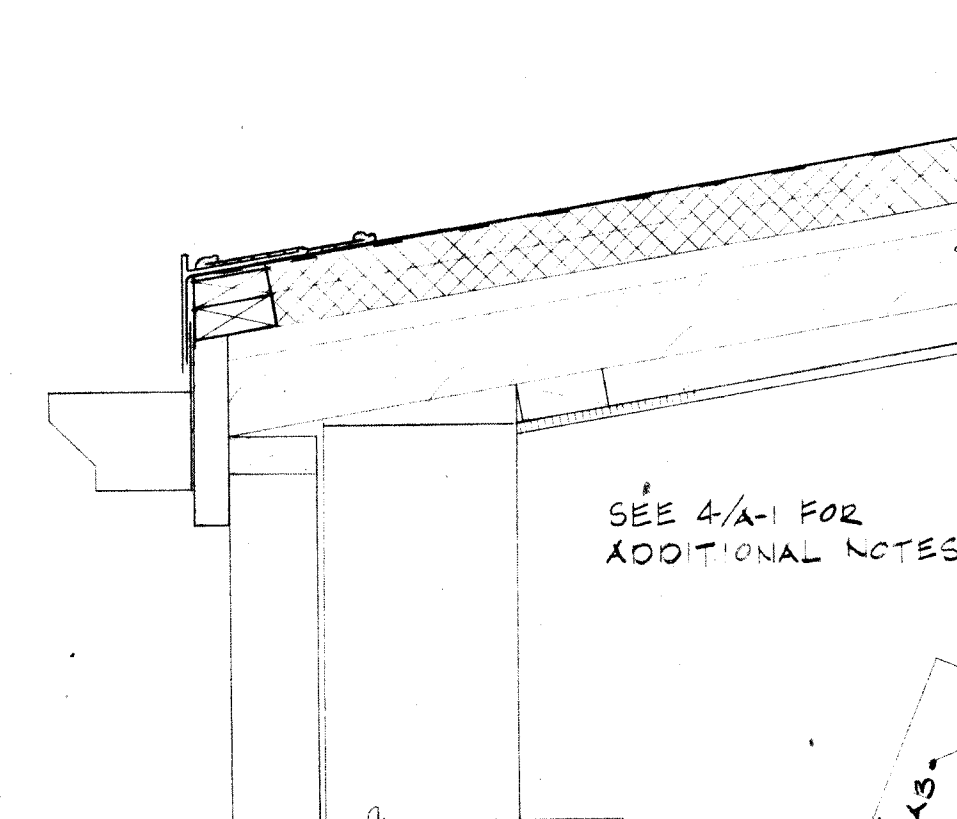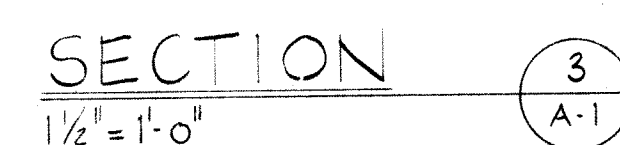

SECTION 5
A-1

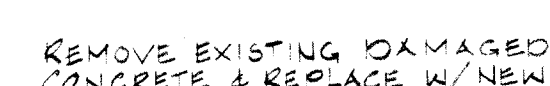

REPAINT CANOPY SOFFIT -
BY G.C.



ASPHALT PAVING NOTE

ALL EXISTING PAVING ON SITE TO RECEIVE A 1" THICK (MIN.) ASPHALT TOPPING ON A TACK COAT OVER THE EXISTING PAVING. ALL DETEIORATED OR DAMAGED PAVING IS TO BE REMOVED DOWN A MIN. OF 4" TO DRY BASE. REPLACE W/ 4" OF BASE COURSE ASPHALT & 1" TOPPING SURFACE COURSE. SLOPE TOPPING TO PROVIDE POSITIVE DRAINAGE TO CATCH BASINS, INLETS OR TIES.

GENERAL CONTRACTOR TO
REMOVE EXISTING WALK
+ REPLACE W/ NEW (G.G.
10/10 W.W.F. COMPACTED STONE
BASE + MIN. COVERAGE).
EXISTING CURB TO REMAIN- TOP
OF NEW WALK TO BE LEVEL W/
CURB. SLAB THICKNESS 4".

NOTE: CONTROL JOINTS @ 5'-0" O.C.
+ EXPANSION JOINTS @ 30'-0" O.C.

NOTES:

ALL EXISTING CATCH BASINS
& MANHOLES SHALL BE RAISED
OR LOWERED AS REQUIRED TO
ALLOW POSITIVE DRAINAGE.

NOTES:

1. REMOVE & INSTALL NEW SEALANT AROUND ALL EXTERIOR JOINTS.
2. REPAIR & SEAL CRACKS IN CHIMNEY.
3. CAULK ALL EXTERIOR CONCRETE EXP. JOINTS
4. REMOVE ALL EXISTING GUTTERS & DOWNSPOUTS & REPLACE W/NEW ALUM. GUTTERS & DOWNSPOUTS.
5. ENTIRE ROOF TO BE REROOFED W/INSULATION & NEW ADHERED MEMBRANE ROOFING
6. WOOD NAILERS SHALL BE LOCATED IN SUCH A FASHION SO AS TO PREVENT FASTENERS FROM BEING EXPOSED TO THE EYE ON THE BOTTOM SIDE OF ROOF DECK.

REMOVE EXISTING CURB
ROLL UP NEW PAVING
BY PAVING CONTRACTOR

- NEW ASPHALT PAVING

REFINISH EXPOSED LAM
BEAMS & WOOD DECK -

ROOF & PAVING PLAN


SCALE: 1" = 20'



NORTH

SET NO. 1

REVISEMENTS		COMM. NO.
Q. DATE	DESCRIPTION	
		6120
		DATE
		DRAWN BY
		CHECKED BY

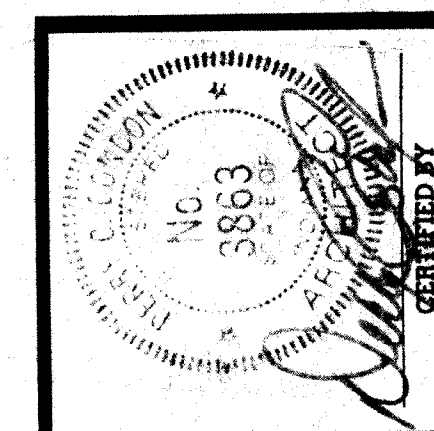

SHEET

A • 1

or




WRIGHT PORTER & LOWE INC.
ARCHITECTS • ENGINEERS
INDIANAPOLIS, INDIANA

INDIANAPOLIS, INDIANA

ARCHITECTS • ENGINEERS


BRONX PARK ELEMENTARY SCHOOL

REVISIONS	NO.	DATE	DESCRIPTION	DRAWN BY	CHECKED BY

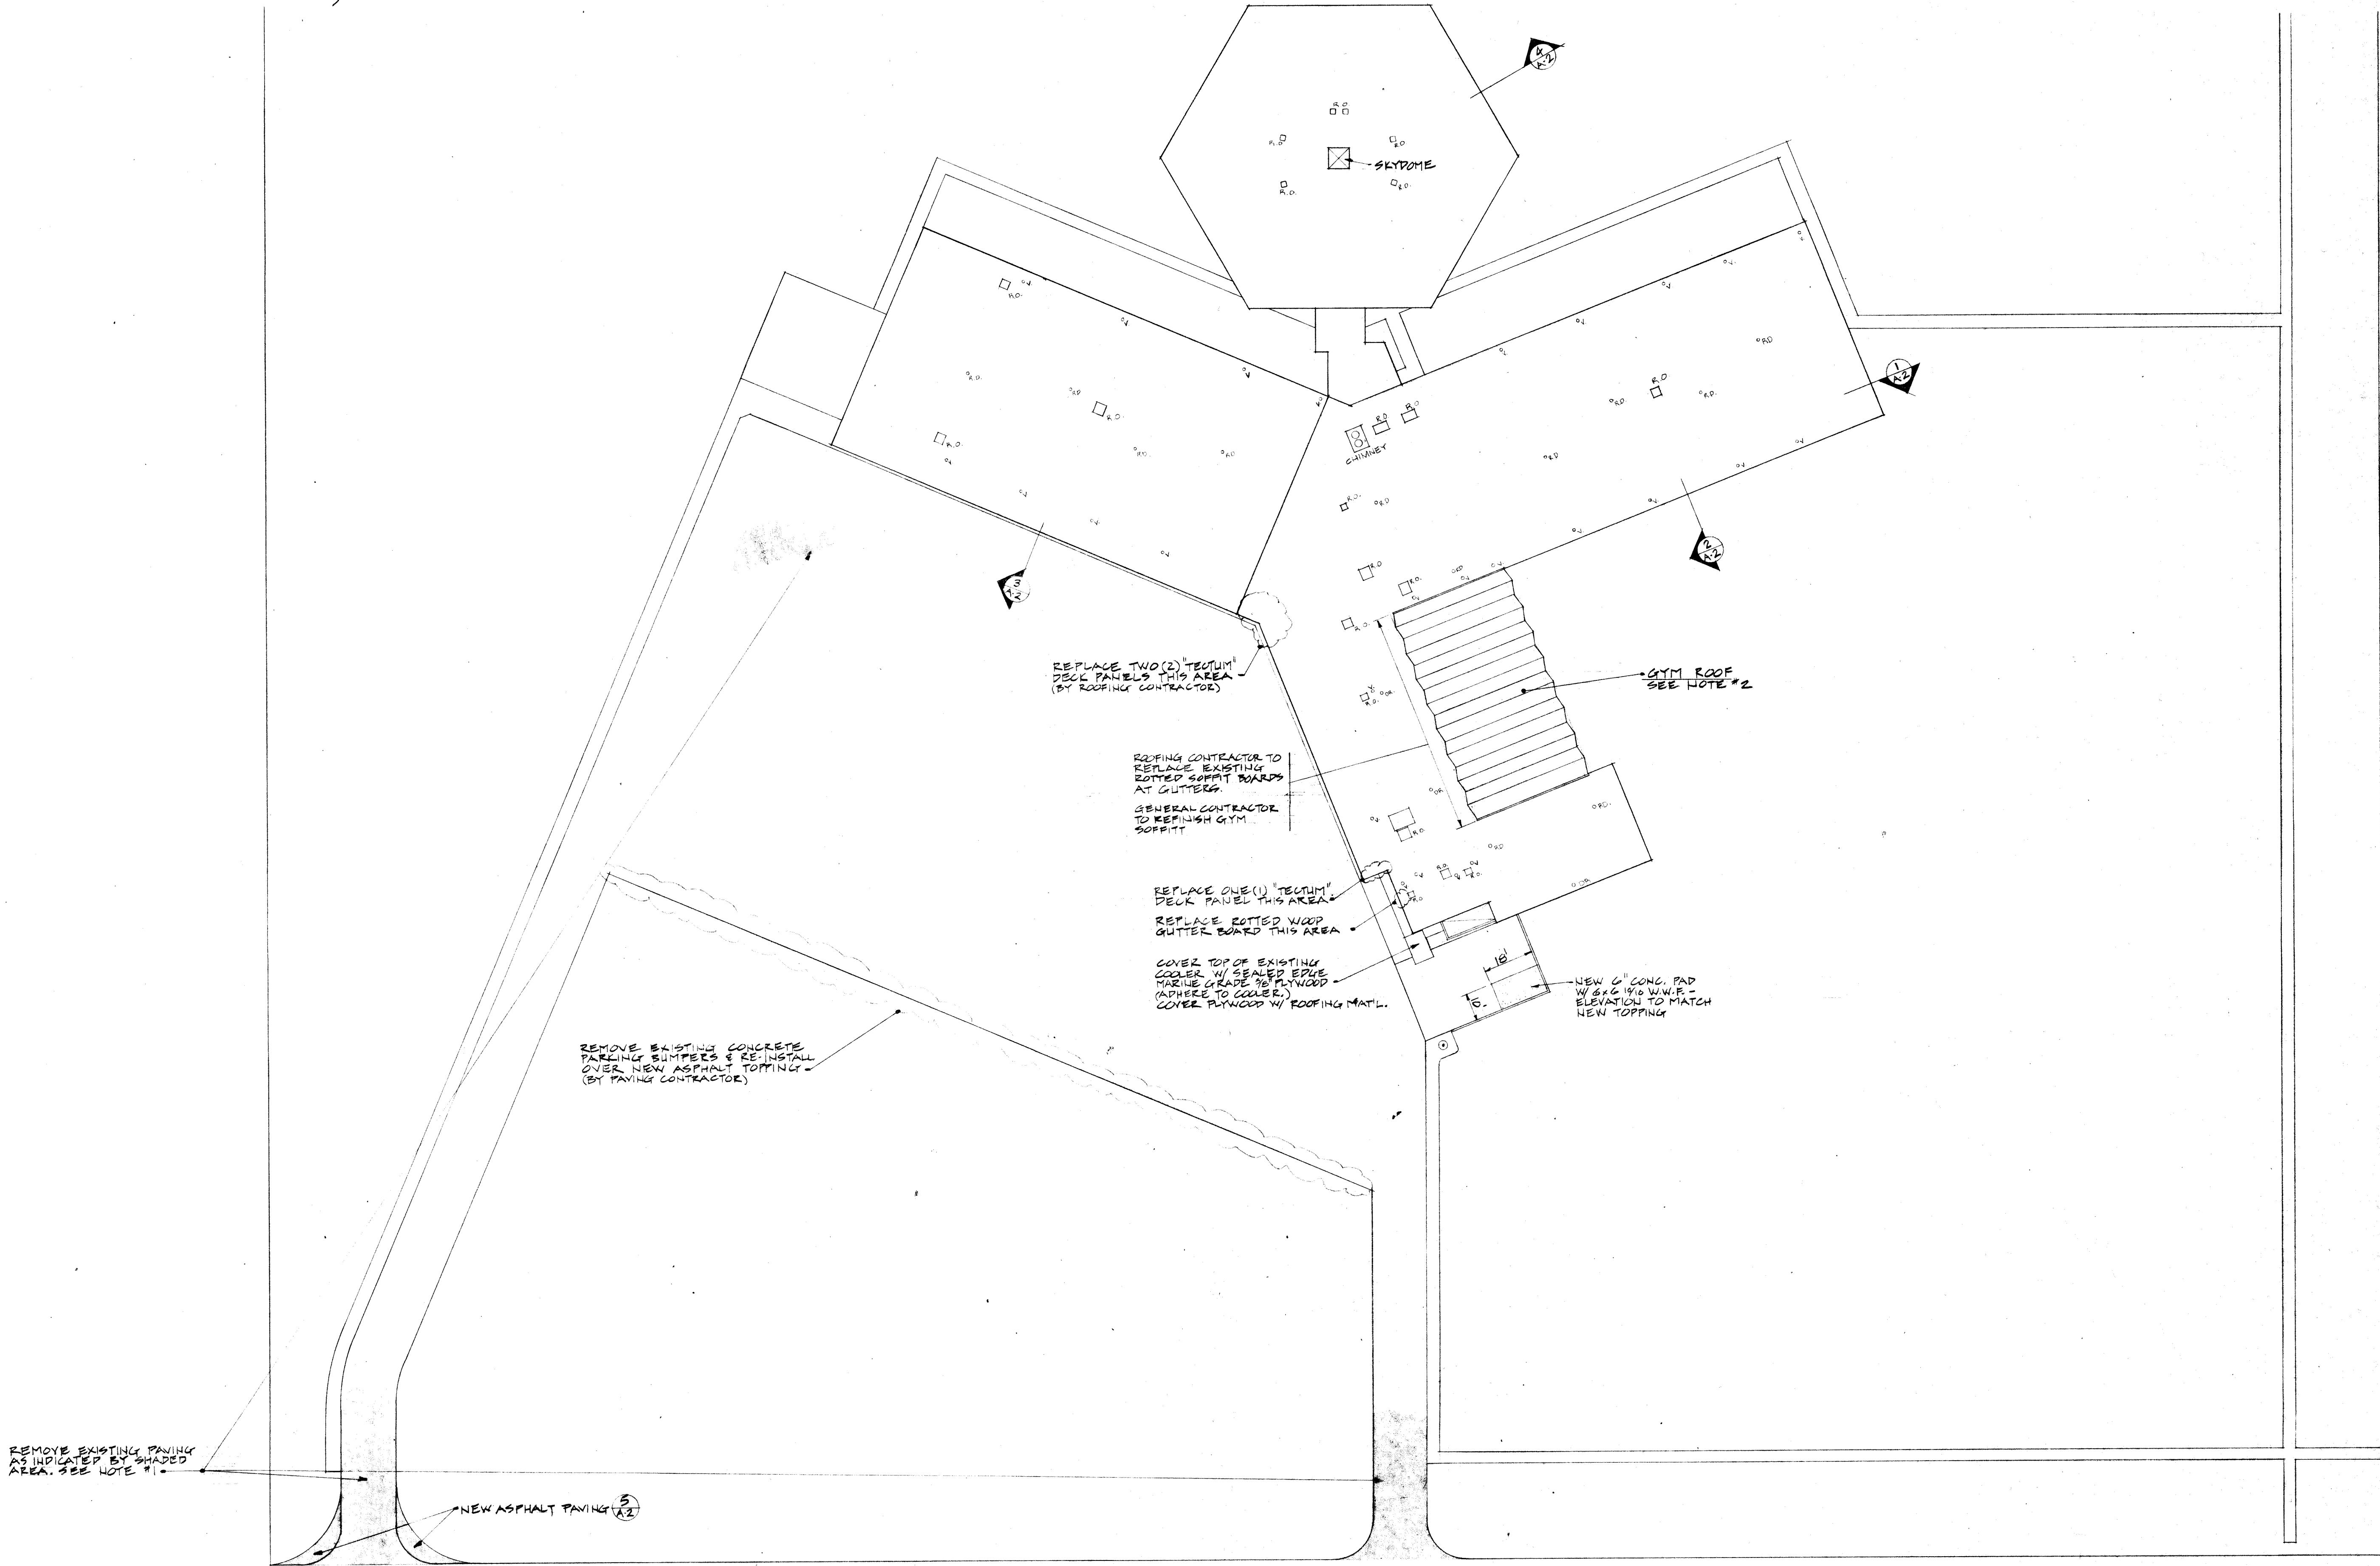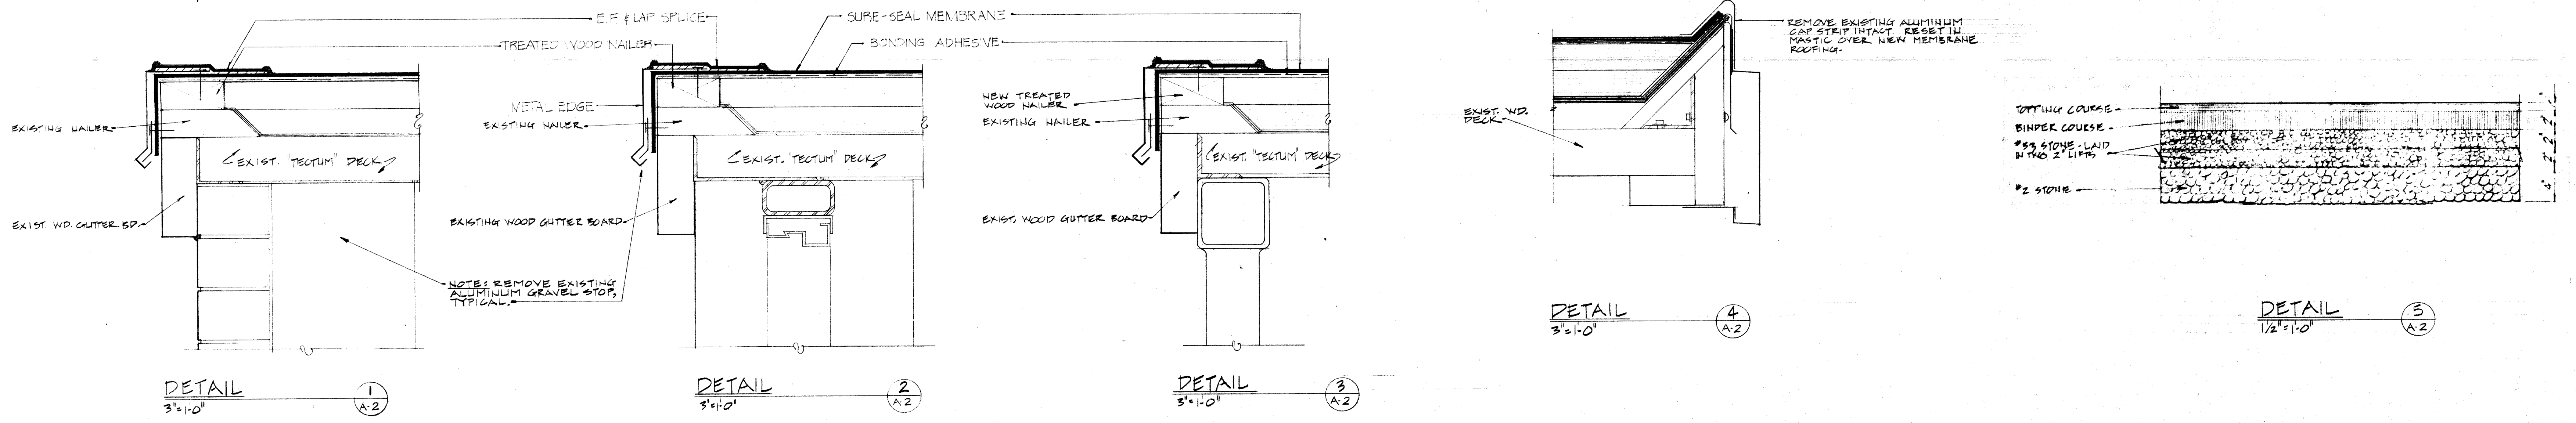
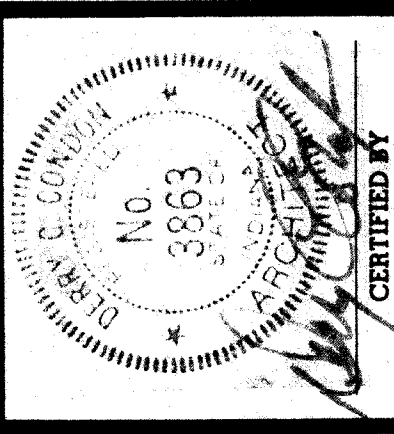




- NOTES:
1. ALL EXISTING PAVING TO RECEIVE A 1" THICK (MINIMUM) ASPHALT TOPPING ON A TACK COAT OVER THE EXISTING PAVING. ALL DISTRESSED OR DAMAGED PAVING IS TO BE REMOVED DOWN A MIN. OF 4" TO THE BASE. REPLACE W/ 4" OF BASE COURSE ASPHALT & 1" TOPPING COURSE. SLOPE TOPPING TO PROVIDE POSITIVE DRAINAGE.
 2. ENTIRE BUILDING TO BE RE-ROOFED WITH AN "ADHERED" (NON-SALASTED) MEMBRANE SYSTEM. GYMNASIUM ROOF TO RECEIVE A "HYPALON" COLOR COATING.
 3. ROOF KEY: DR. - DRAIN; V. - VENT; E.O. - ROOF OPENING
 4. ALL EXISTING GUTTER BOARDS TO BE REPAINTED BY G.C.

ROOF PLAN / PAVING PLAN
1" = 30'

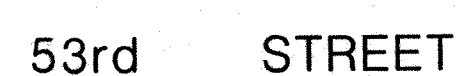


NO.	DATE	REVISIONS	DESCRIPTION	COMM. NO.	DATE	DRAWN BY	CHECKED BY
1	5/20			5/20			
2							
3							
4							
5							
6							
7							
8							
9							
10							

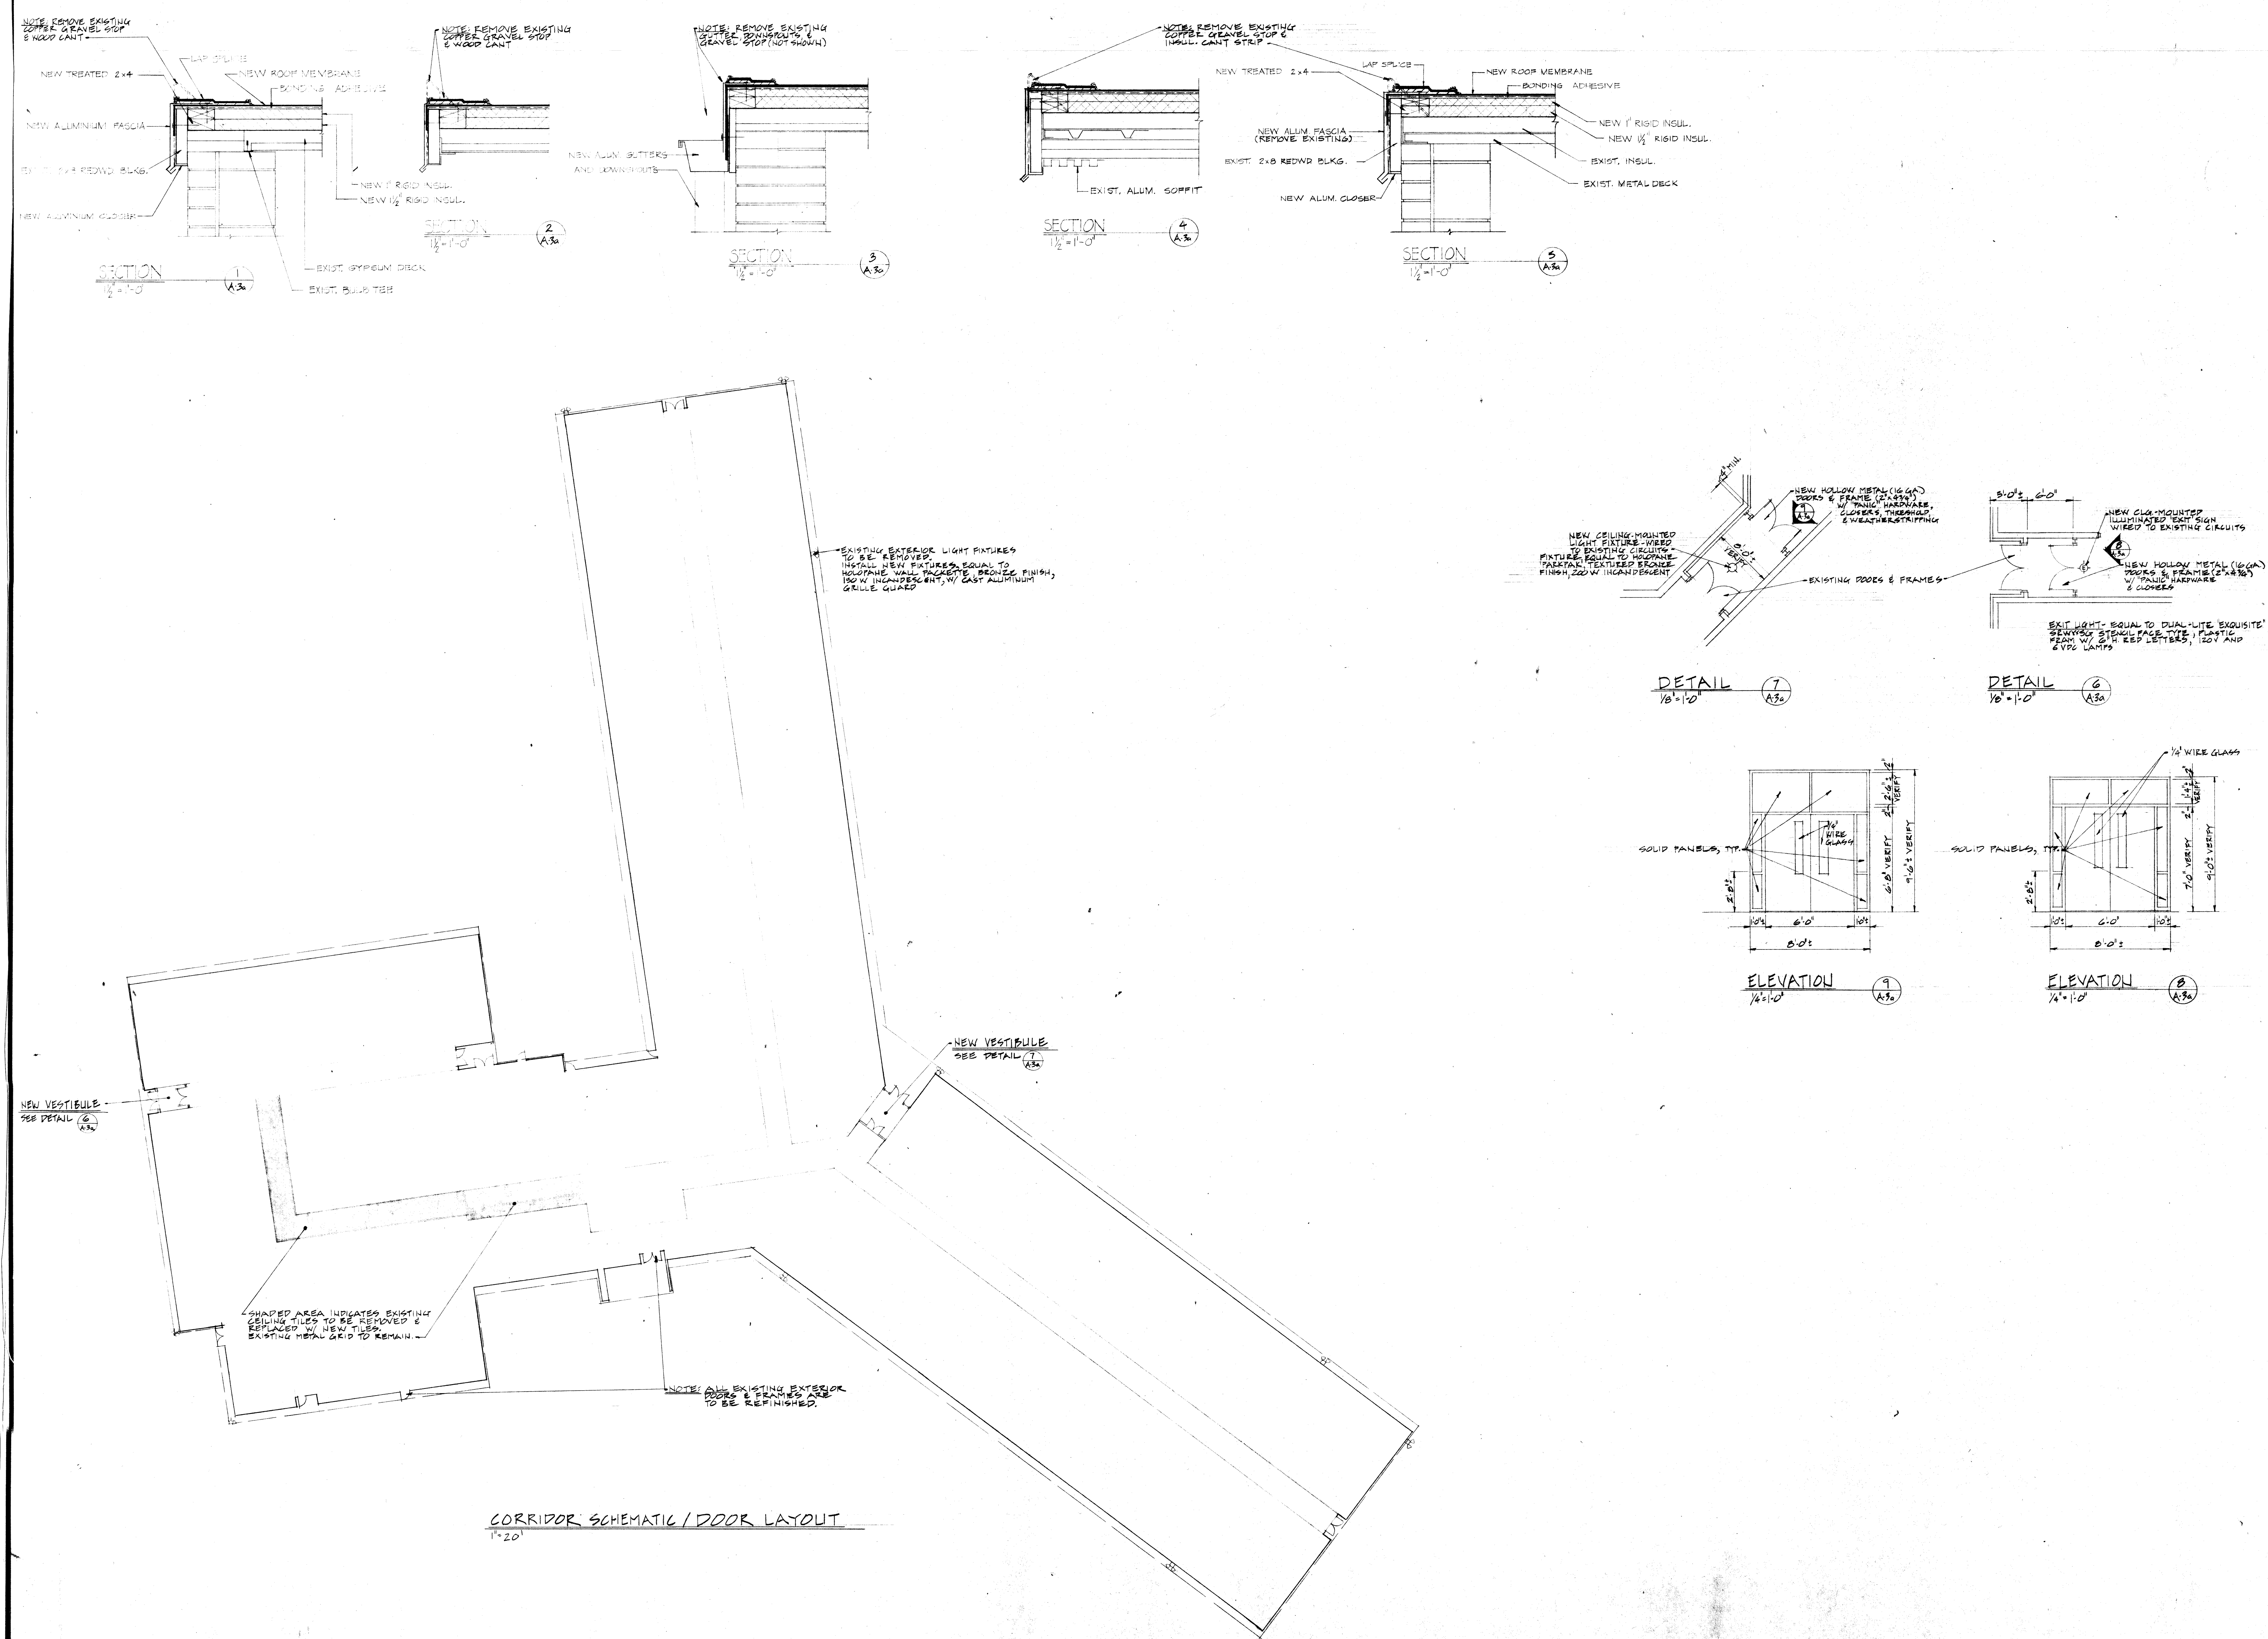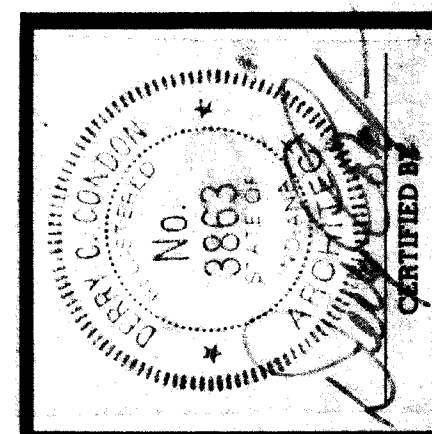


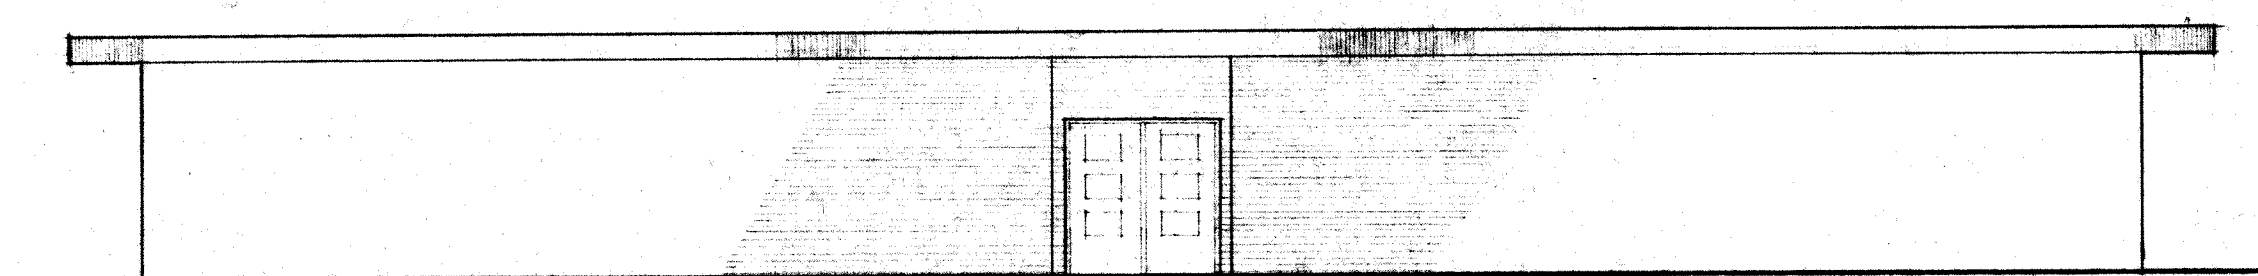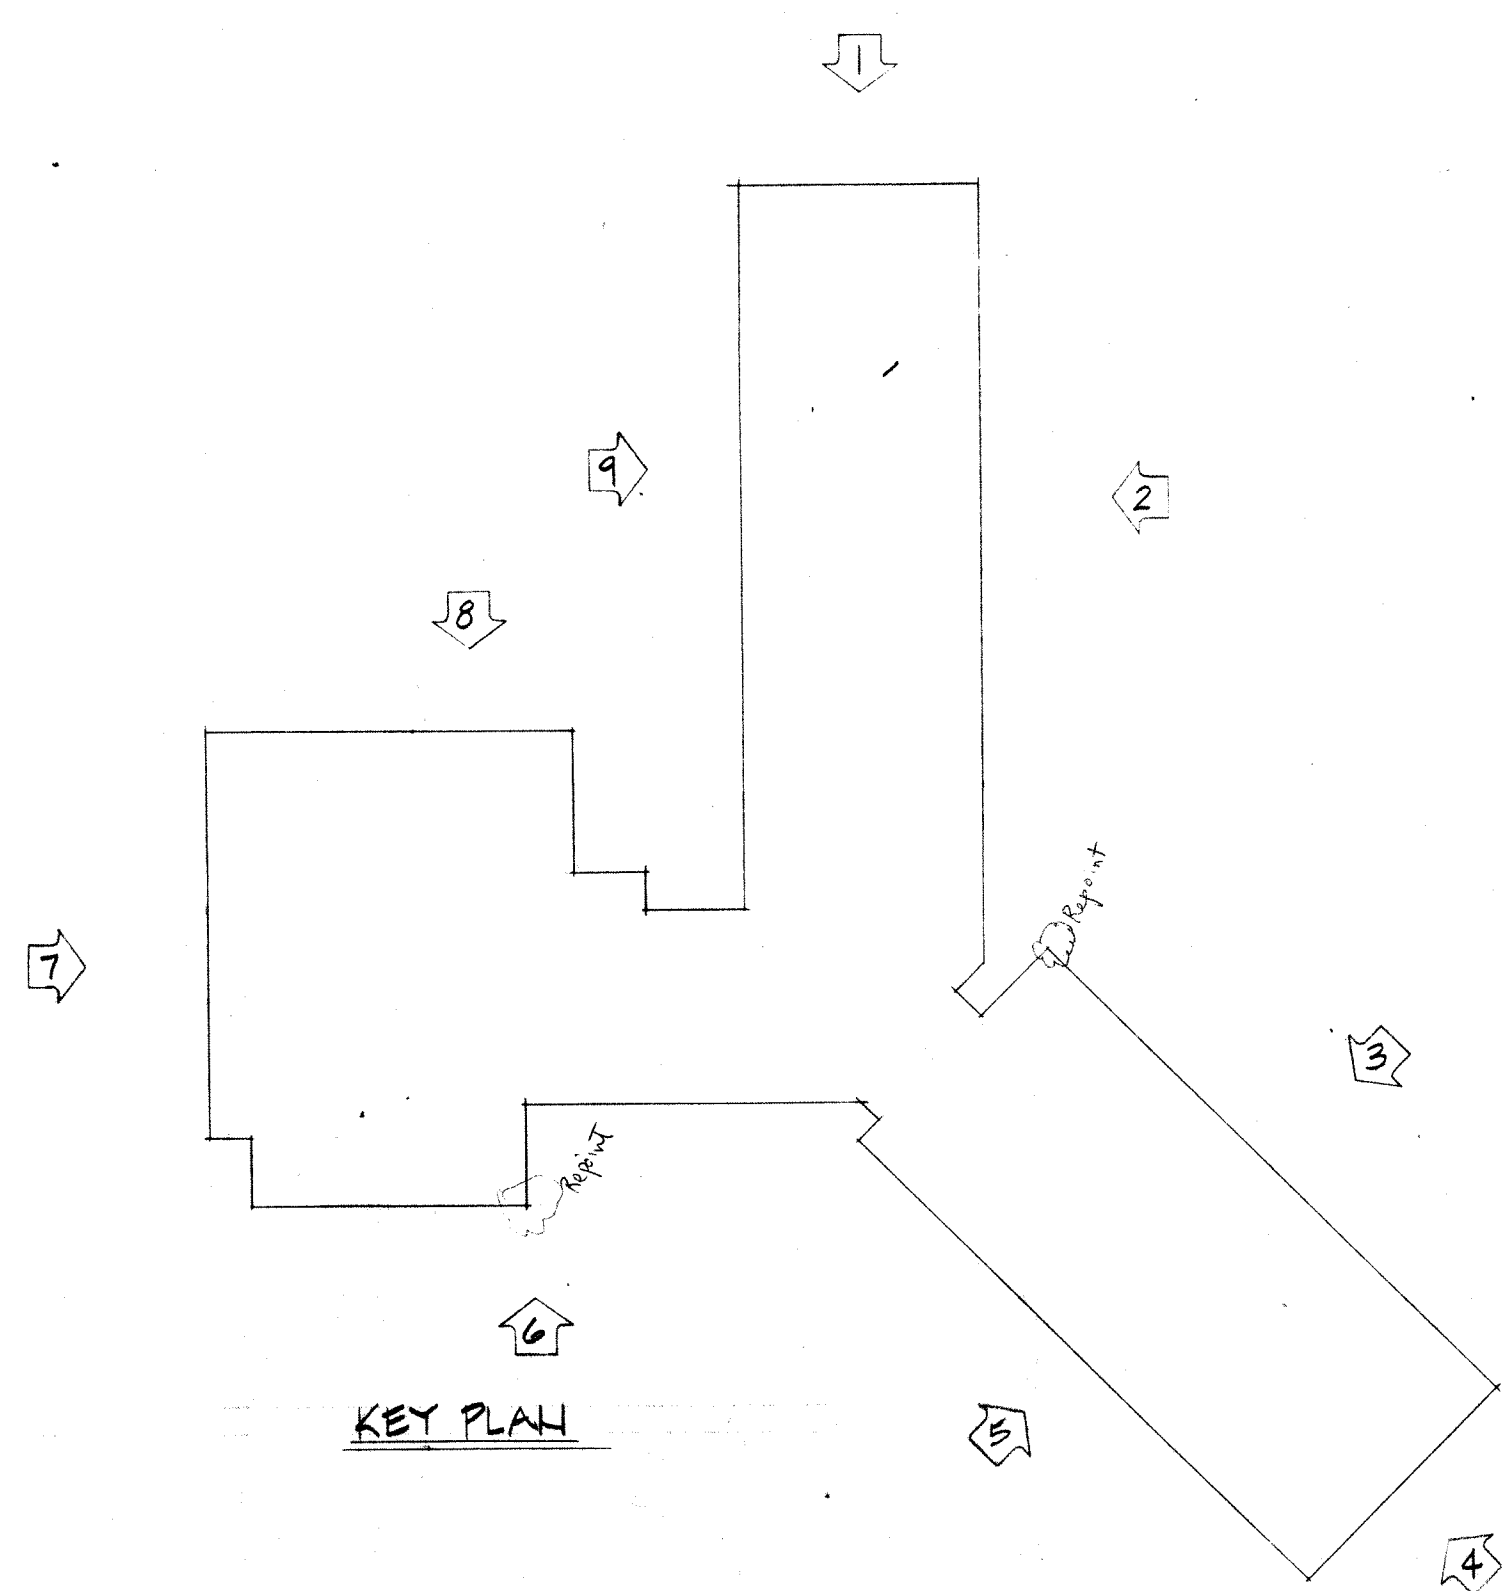


ELEVATIONS *1 & *4

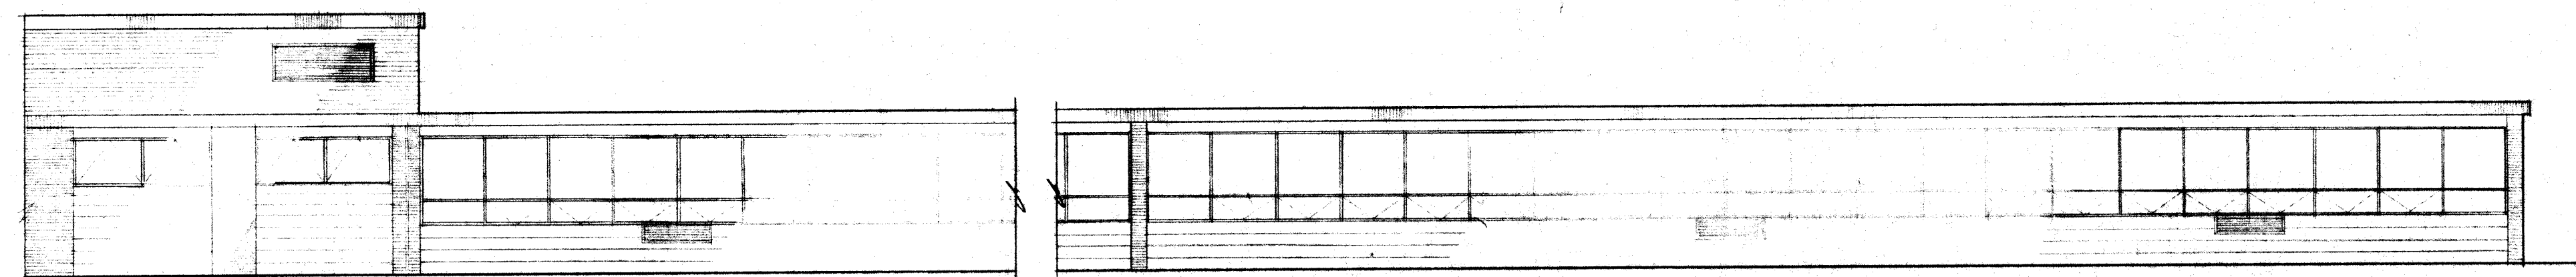


ELEVATION *2

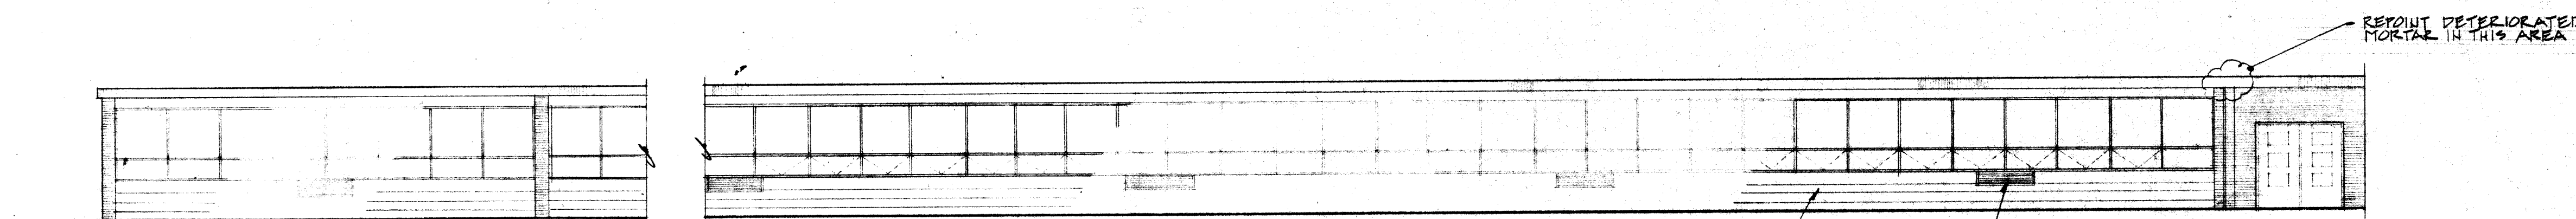


ELEVATION *3

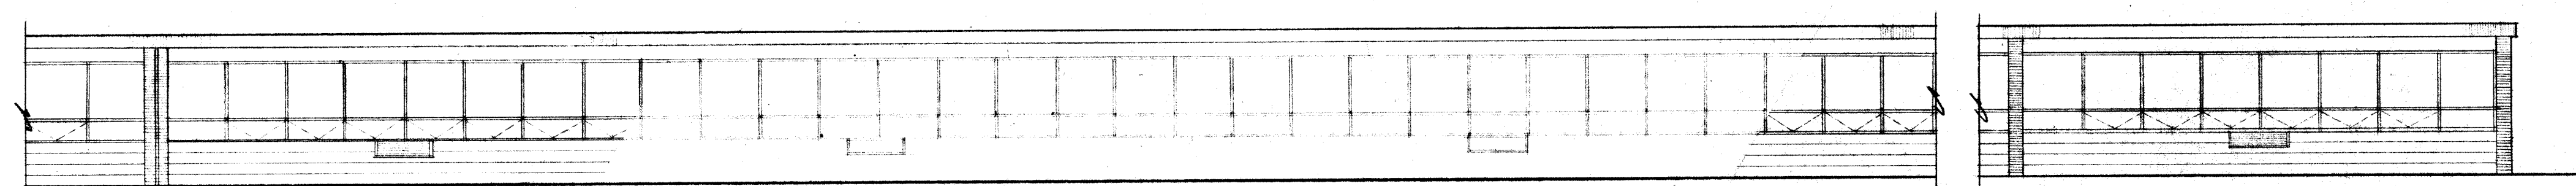


ELEVATION *5

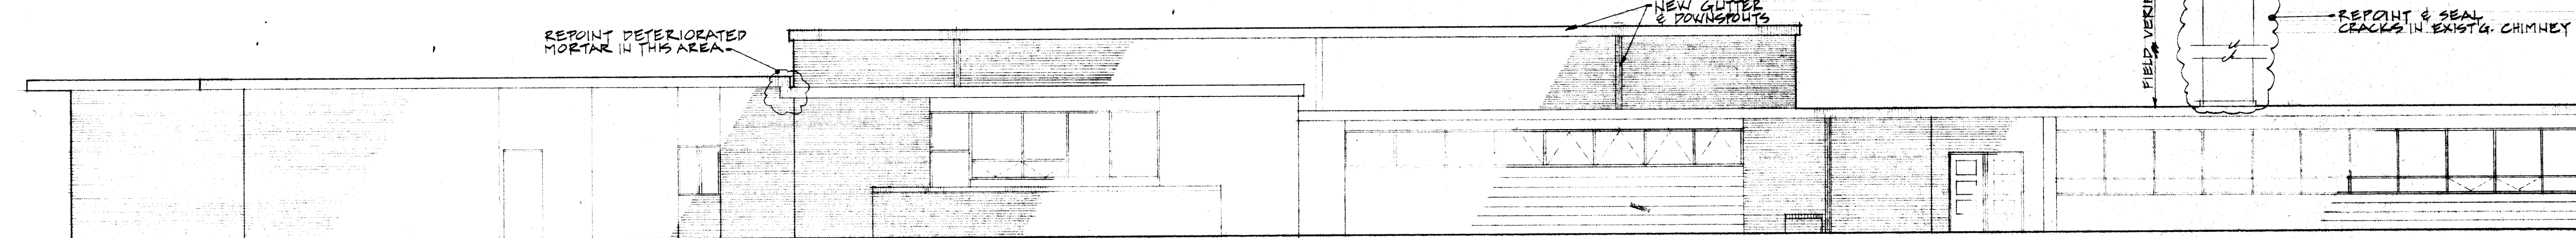


ELEVATION *6

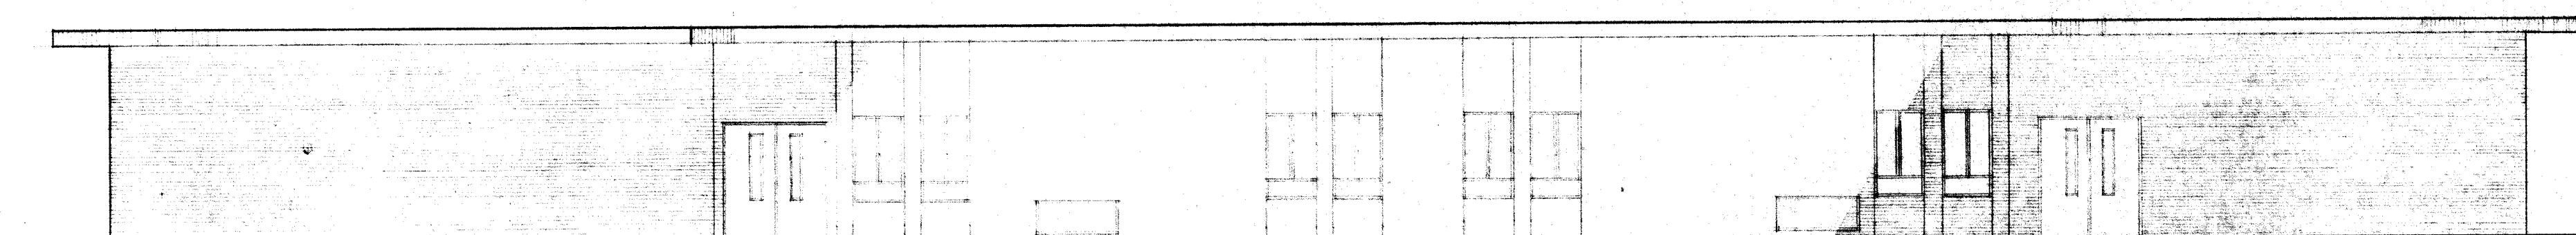

ELEVATION *7

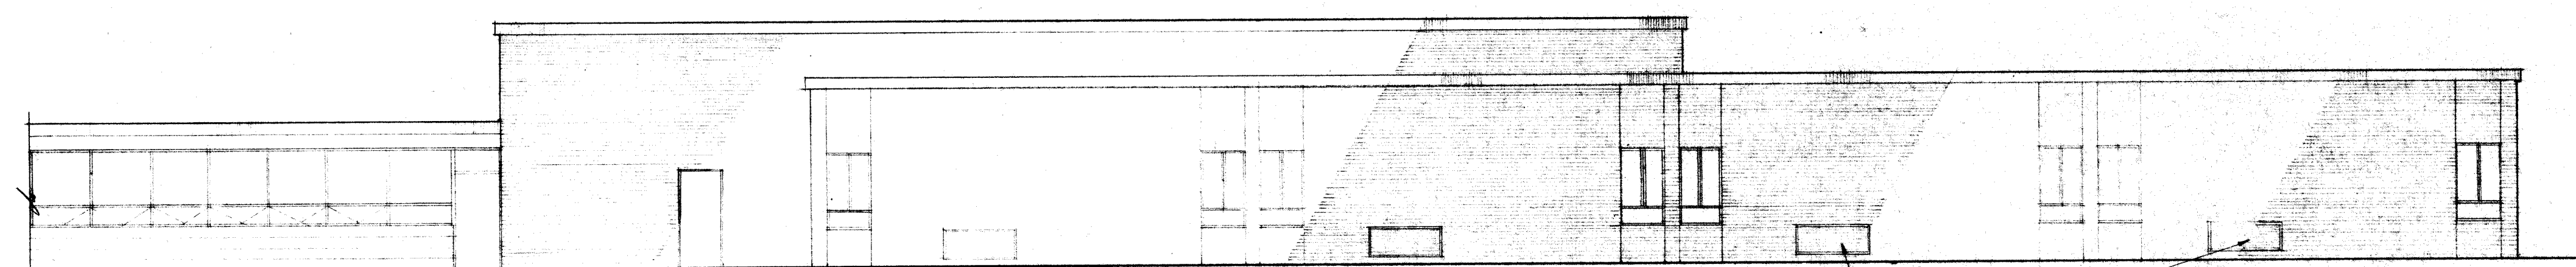

ELEVATION *8

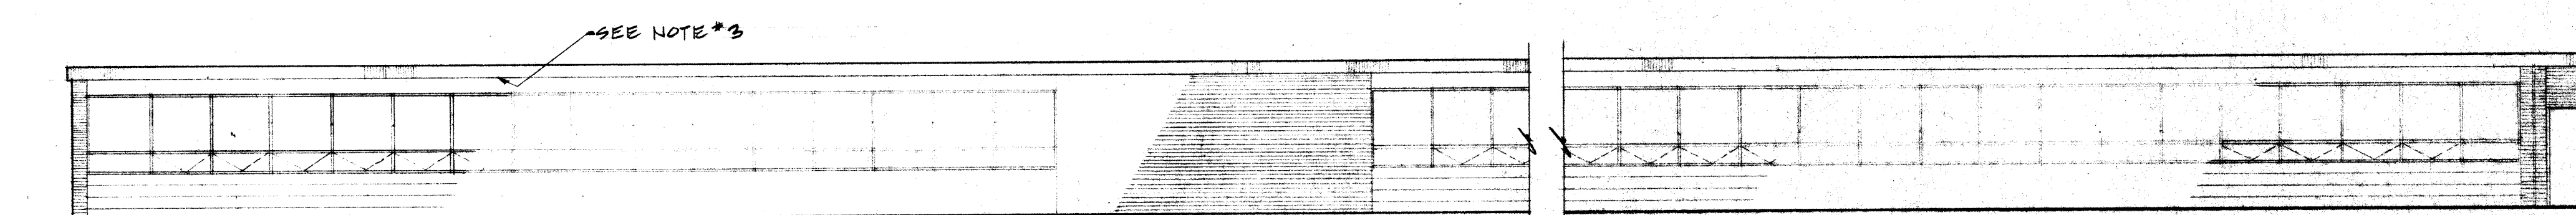



ELEVATION *9

NOTES:

1. REMOVE & REPLACE ALL GLASS WINDOW SEALANT ONLY IN WINDOW UNITS THAT ARE TWIG GLAZED.
2. REMOVE EXISTING & INSTALL NEW CAULKING IN ALL EXTERIOR LOUVERS.
3. REFINISH ALL 'TRESTUM' DECK OVERHANGS & WOOD TRIM ABOVE WINDOWS.
4. CLEAN & REPAINT ALL EXISTING BLOCK BELOW WINDOWS.


REVISIONS	NO.	DATE	DESCRIPTION	COM. NO.	BY	DATE

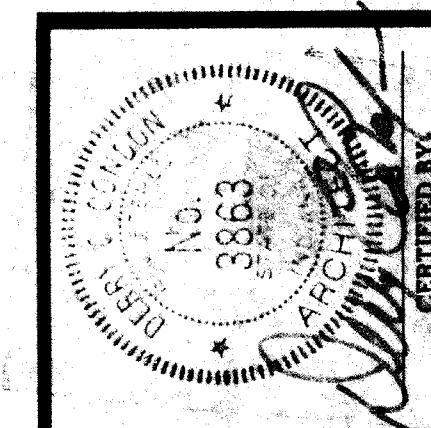

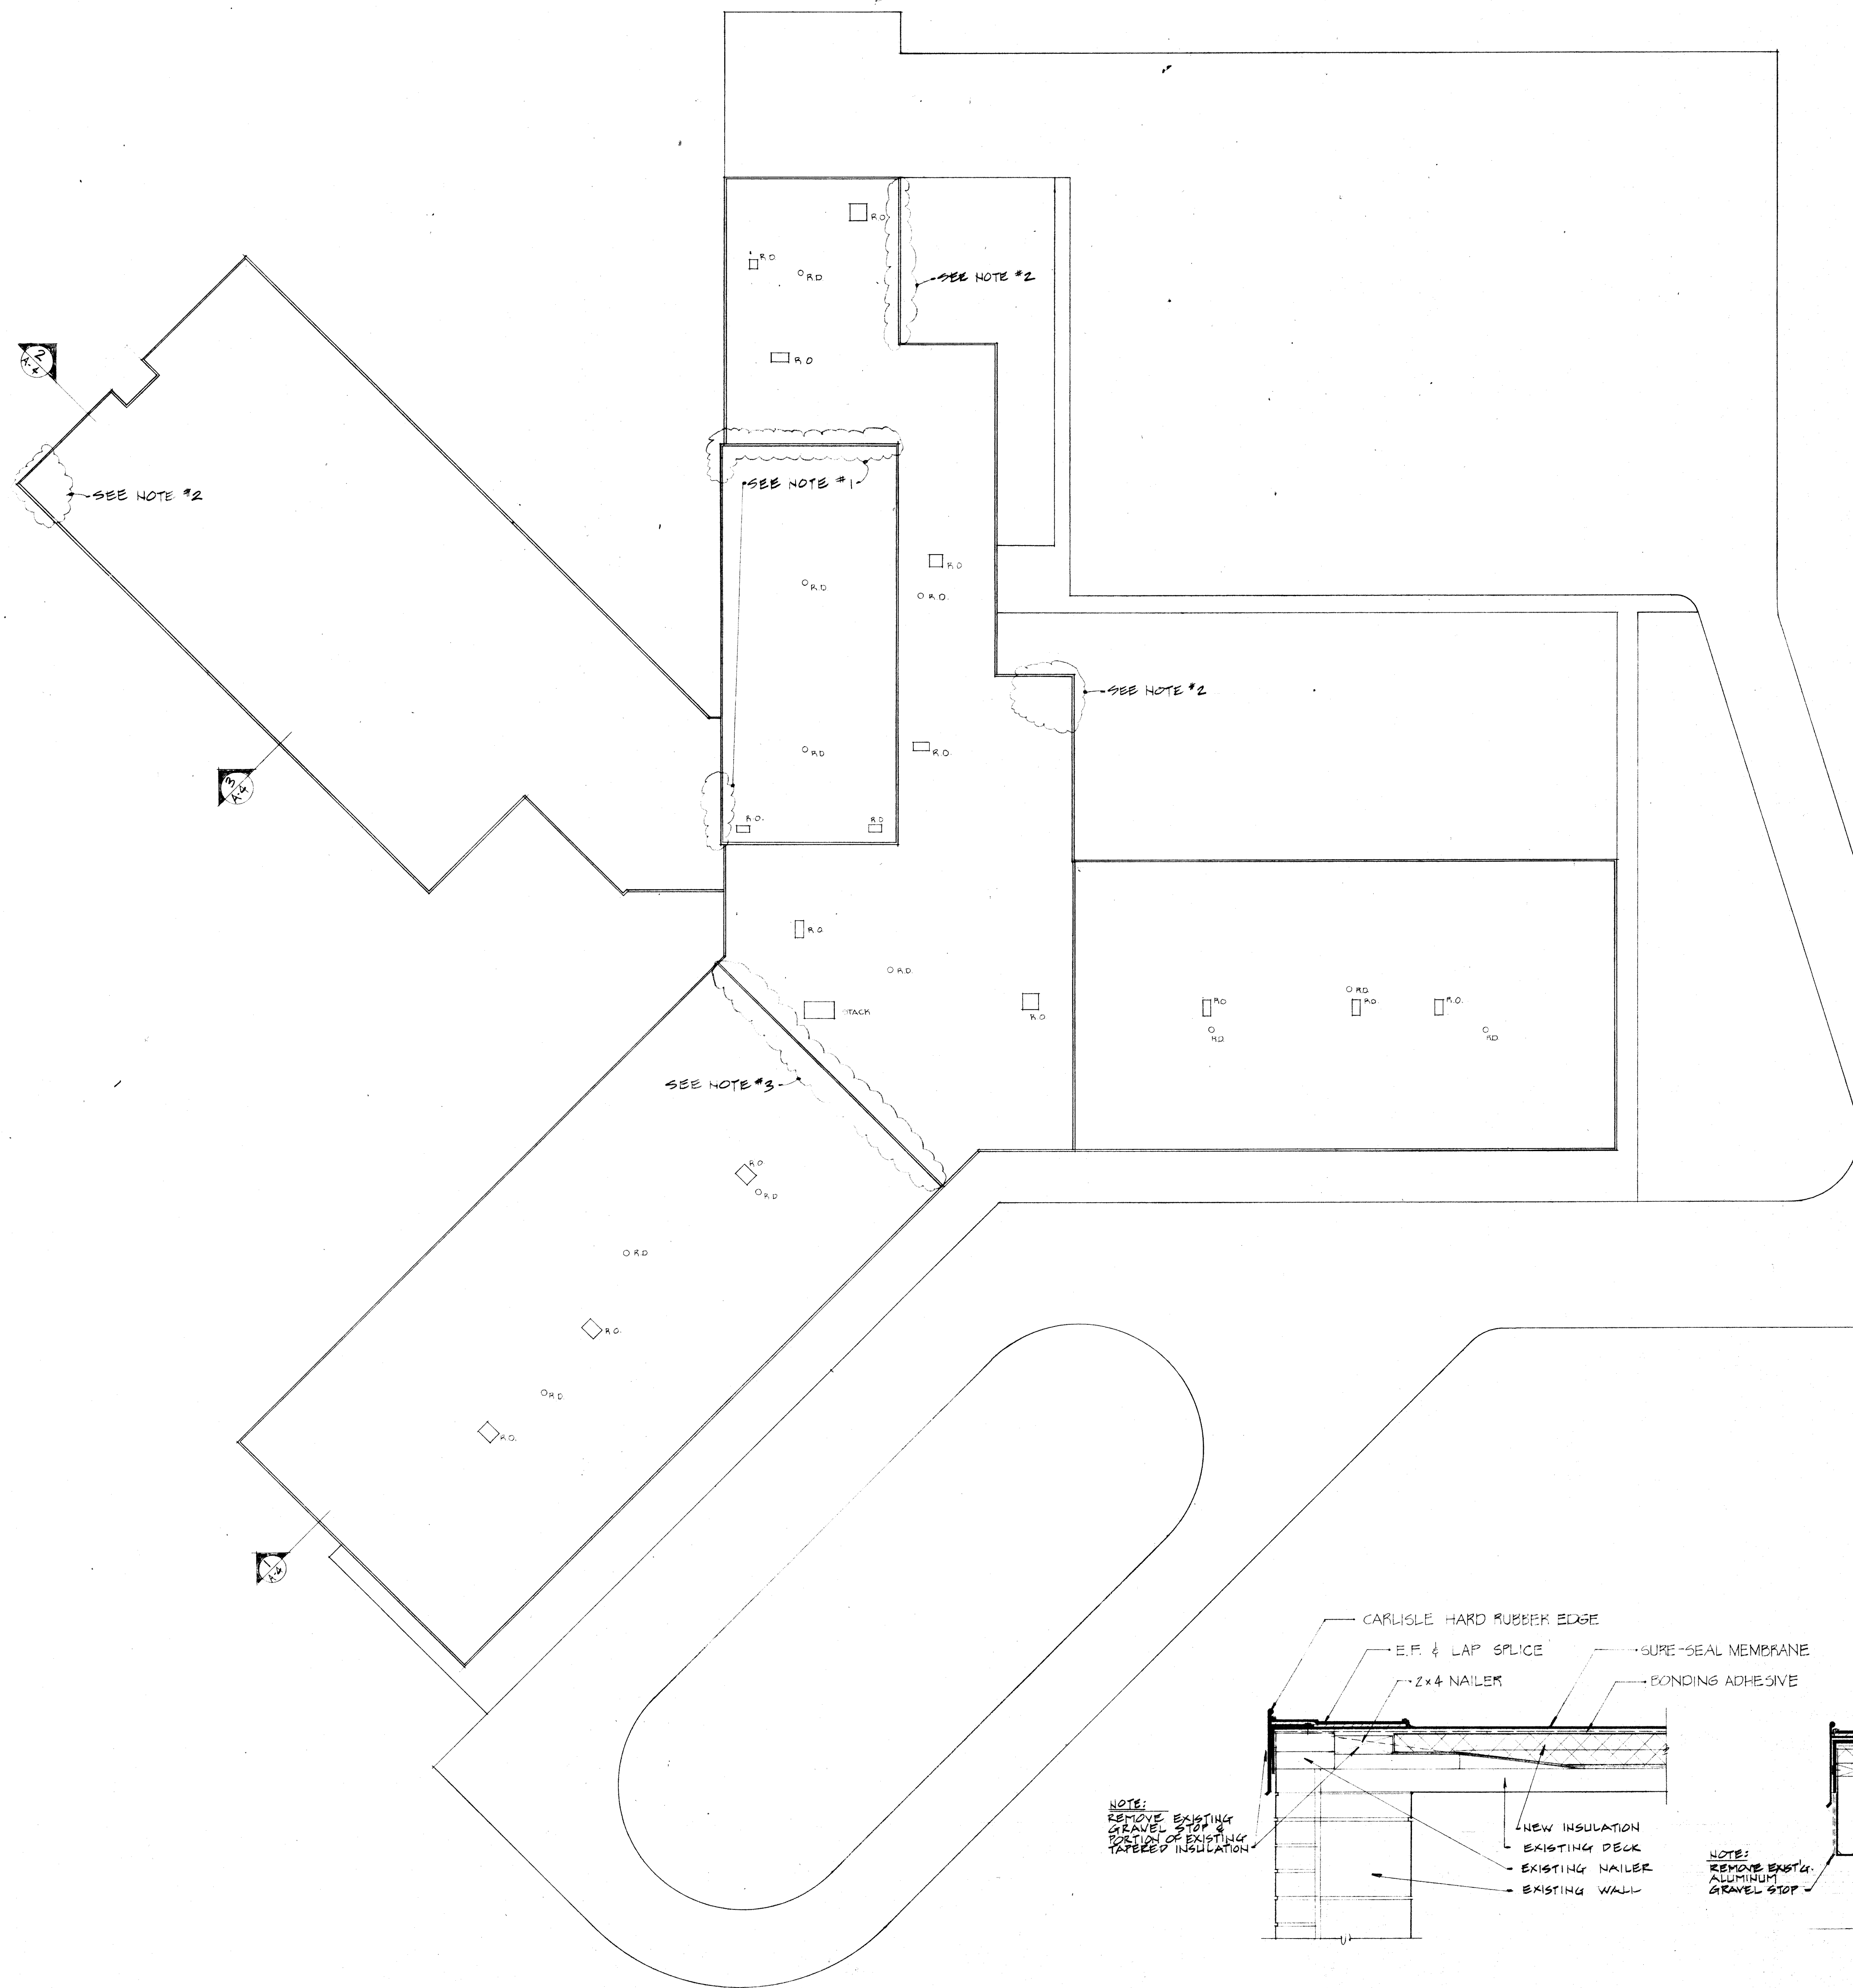


- NOTES:**
1. PATCH & REPAIR EXISTING FLASHING AT GYM ROOF WHERE INDICATED, ALSO, PATCH & REPAIR EXISTING FLASHING WHERE GYM WALL MEETS BUILDING ROOF.
 2. PATCH & REPAIR HOLE IN EXISTING ROOFING IN AREA INDICATED.
 3. PATCH & REPAIR EXISTING FLASHING ALONG EXISTING EXPANSION JOINT.

- ALTERNATE A-1**
1. DISREGARD NOTES #1, 2, & 3 ABOVE.
 2. RE-ROOF ENTIRE BUILDING, USING ADHERED MEMBRANE SYSTEM OVER NEW INSULATION. REFER TO DETAILS, THIS SHEET.
 4. WOOD NAILERS SHALL BE LOCATED IN SUCH A FASHION SO AS TO PREVENT FASTENERS FROM BEING EXPOSED TO THE EYE ON THE BOTTOM OF THE ROOF DECK.

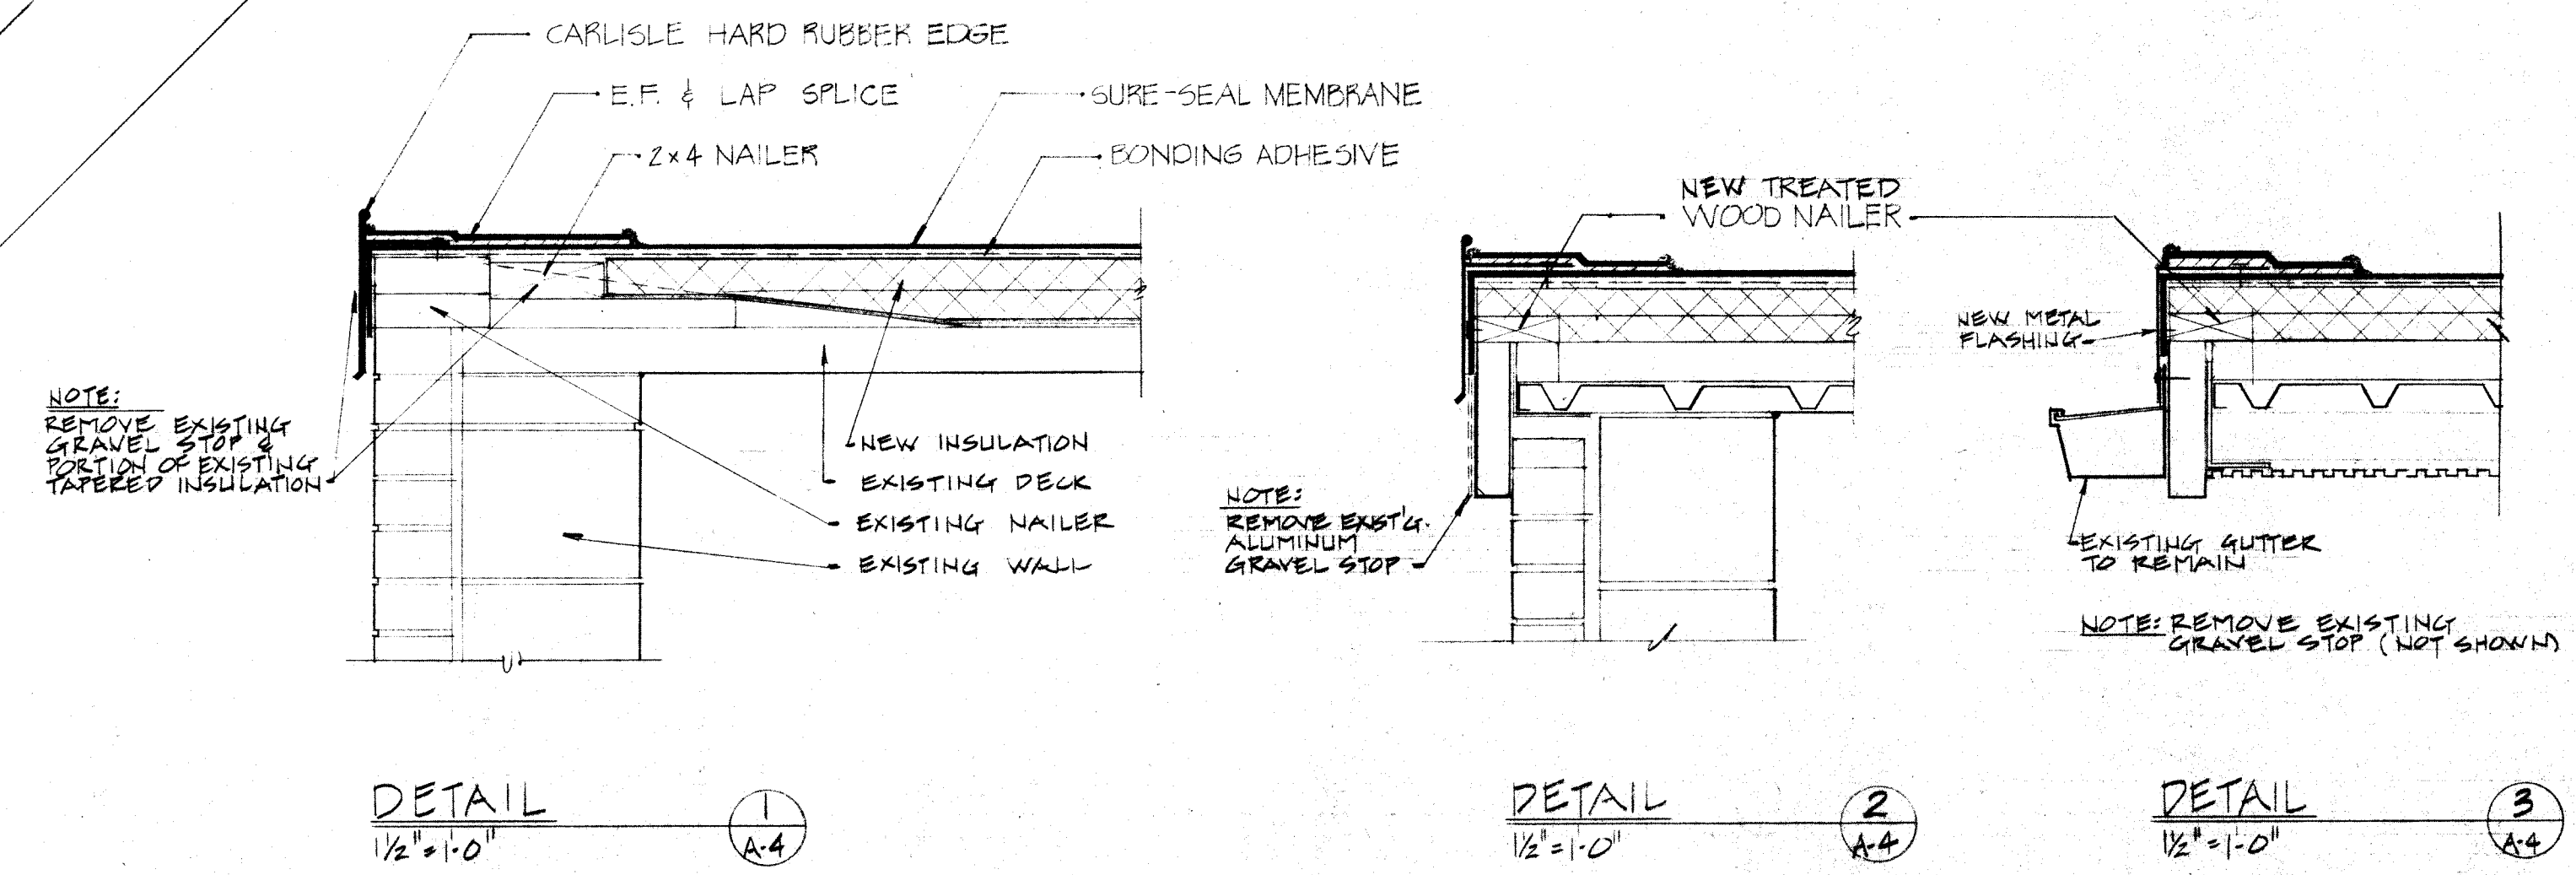

ROOF PLAN
1" = 30'

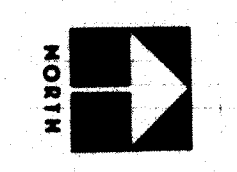

DETAIL
1/2" = 1'-0"

DETAIL
1/2" = 1'-0"

DETAIL
1/2" = 1'-0"



WRIGHT PORTER & LOWE INC.
INDIANAPOLIS, INDIANA
ARCHITECTS : ENGINEERS
 INDIAN CREEK ELEMENTARY SCHOOL

NO.	REVISIONS	DATE	DESCRIPTION	CONV. NO.	DATE

DRAWN BY	CHECKED BY	DATE

A-4
 OF


NO.	DATE	REVISIONS	DESCRIPTION	CONV. NO.	DATE	DRAWN BY	CHECKED BY

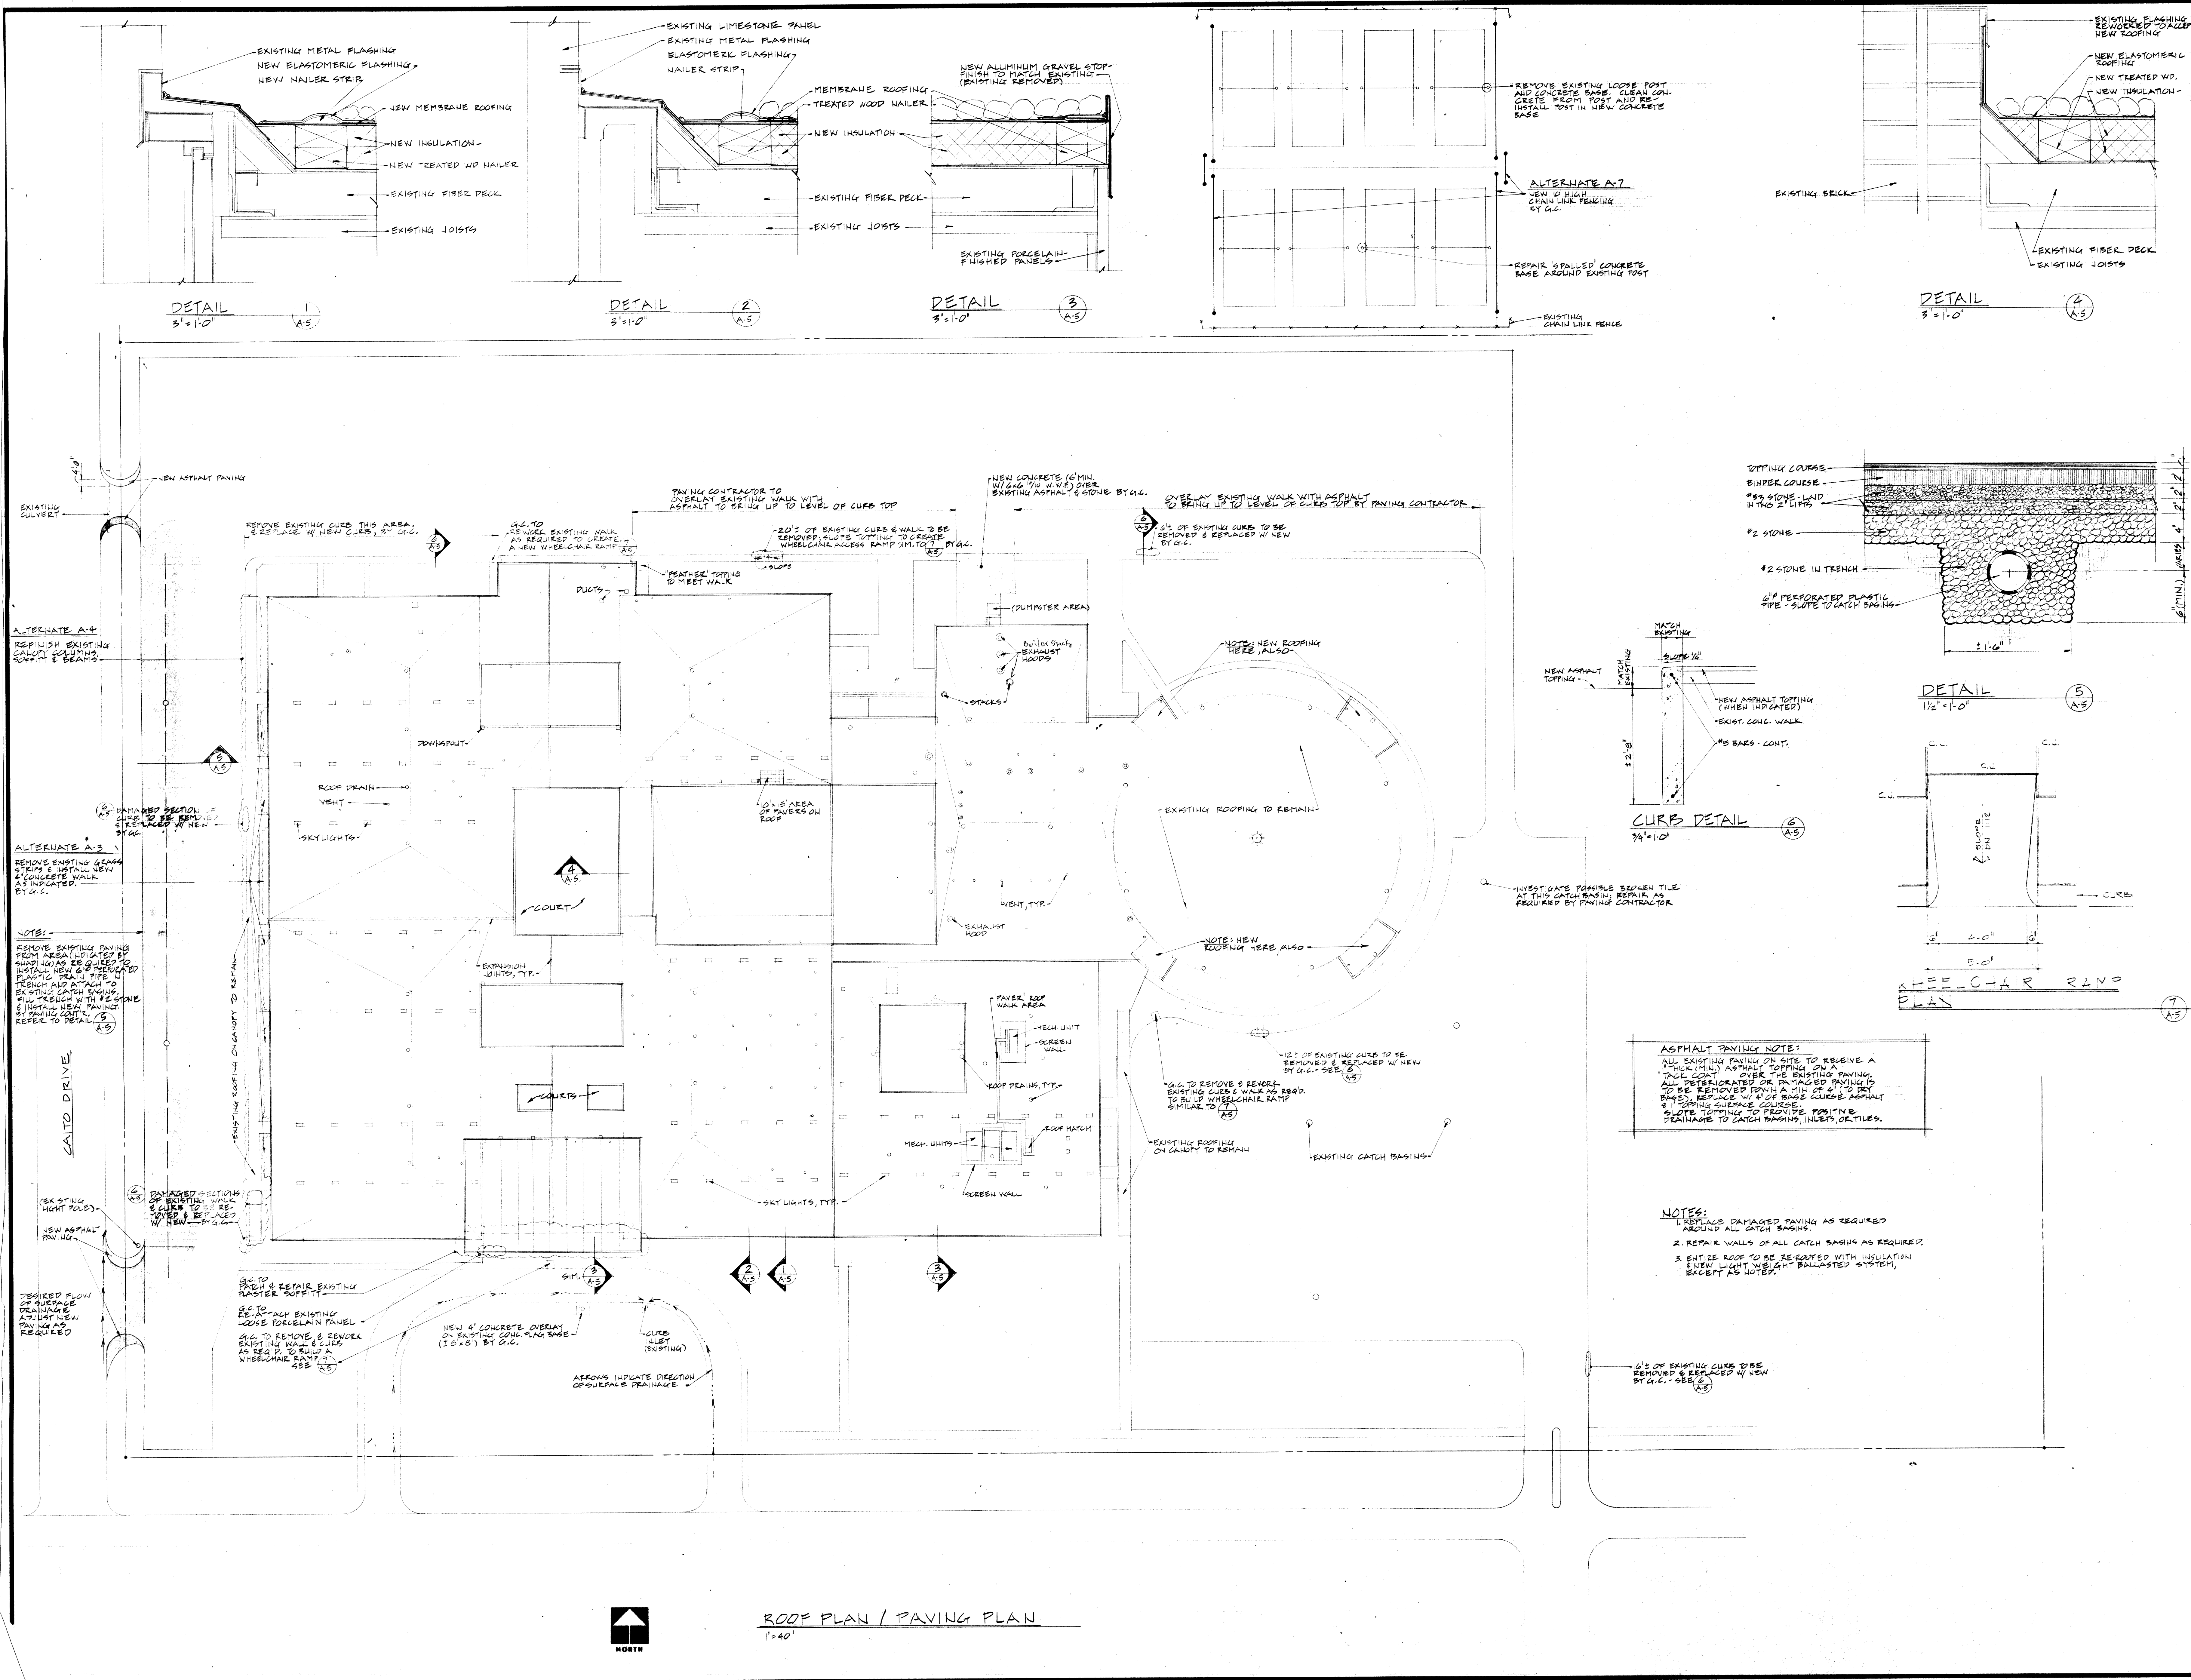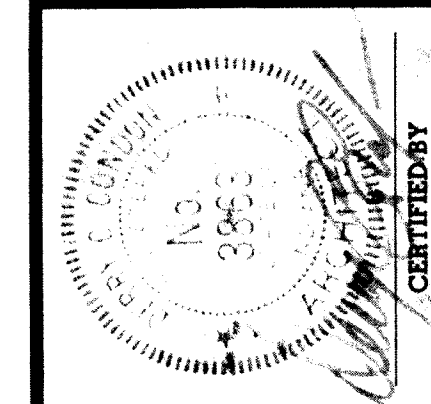


ASPHALT PAVING NOTES:
1. ALL EXISTING PAVING ON SITE TO RECEIVE A 1/2\"/>

- NOTES:**
1. REPLACE DAMAGED PAVING AS REQUIRED AROUND ALL CATCH BASINS.
 2. REPAIR WALLS OF ALL CATCH BASINS AS REQUIRED.
 3. ENTIRE ROOF TO BE RE-ROOFED WITH INSULATION & LIGHT WEIGHT BALASTED SYSTEM, EXCEPT AS NOTED.

1/2\"/>

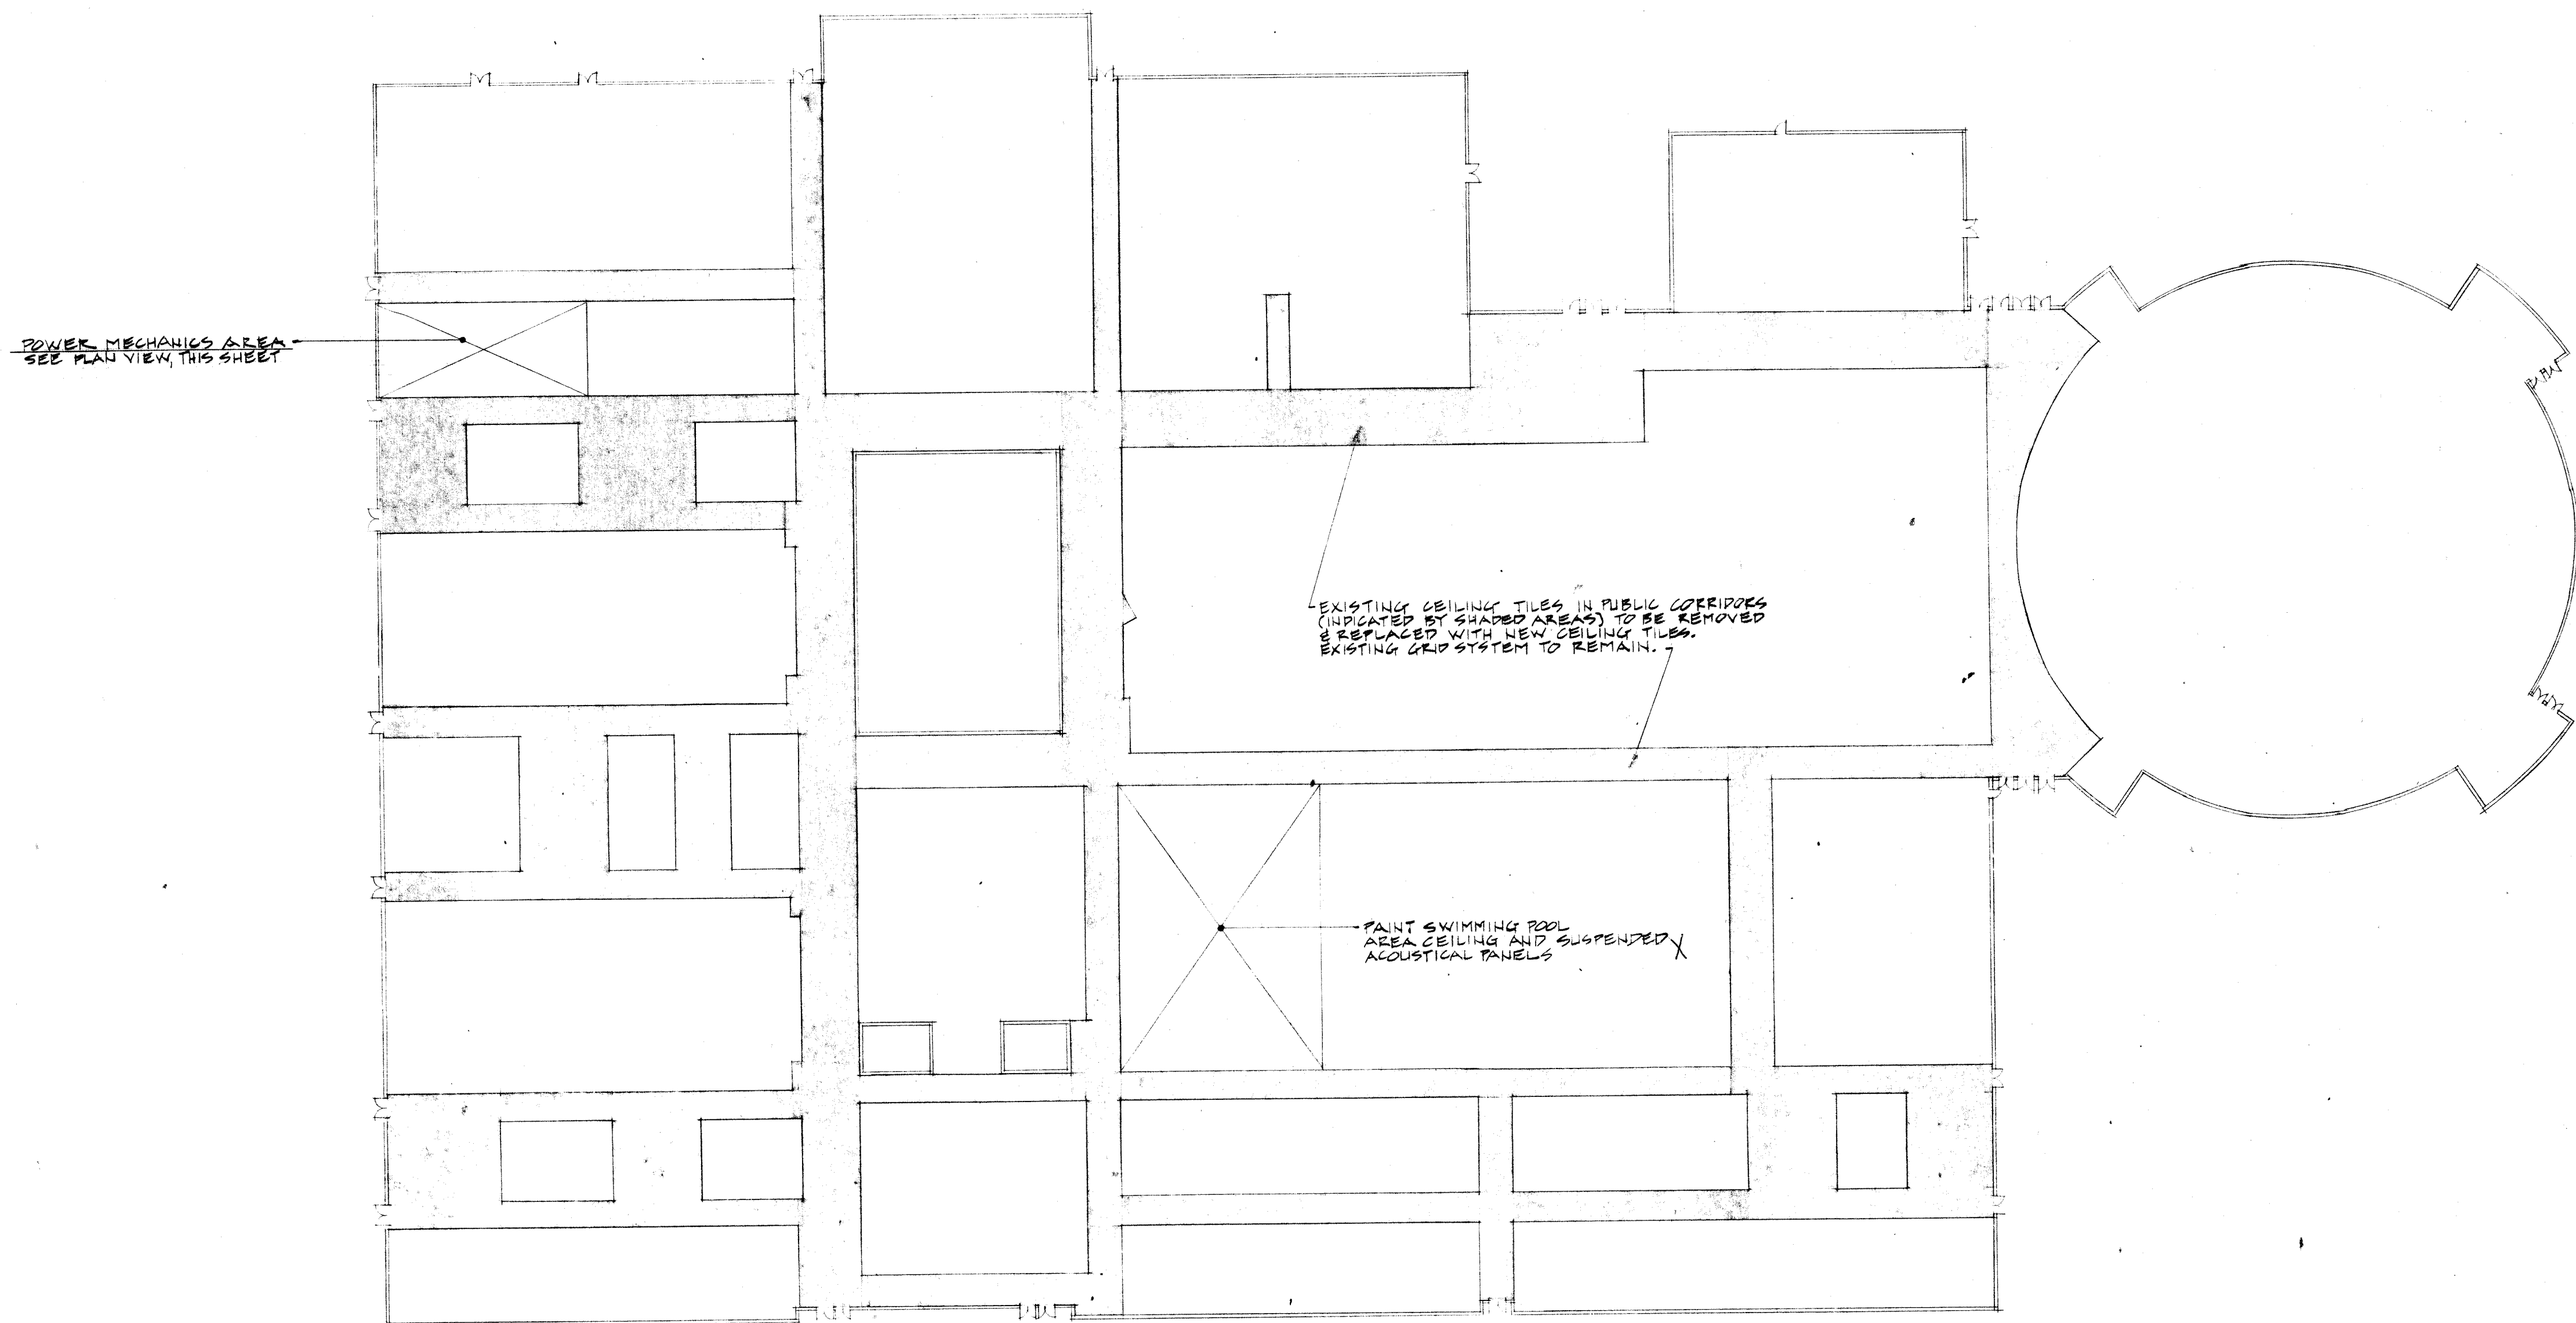

CORRIDOR SCHEMATIC / DOOR LAYOUT PLAN
1" = 40'

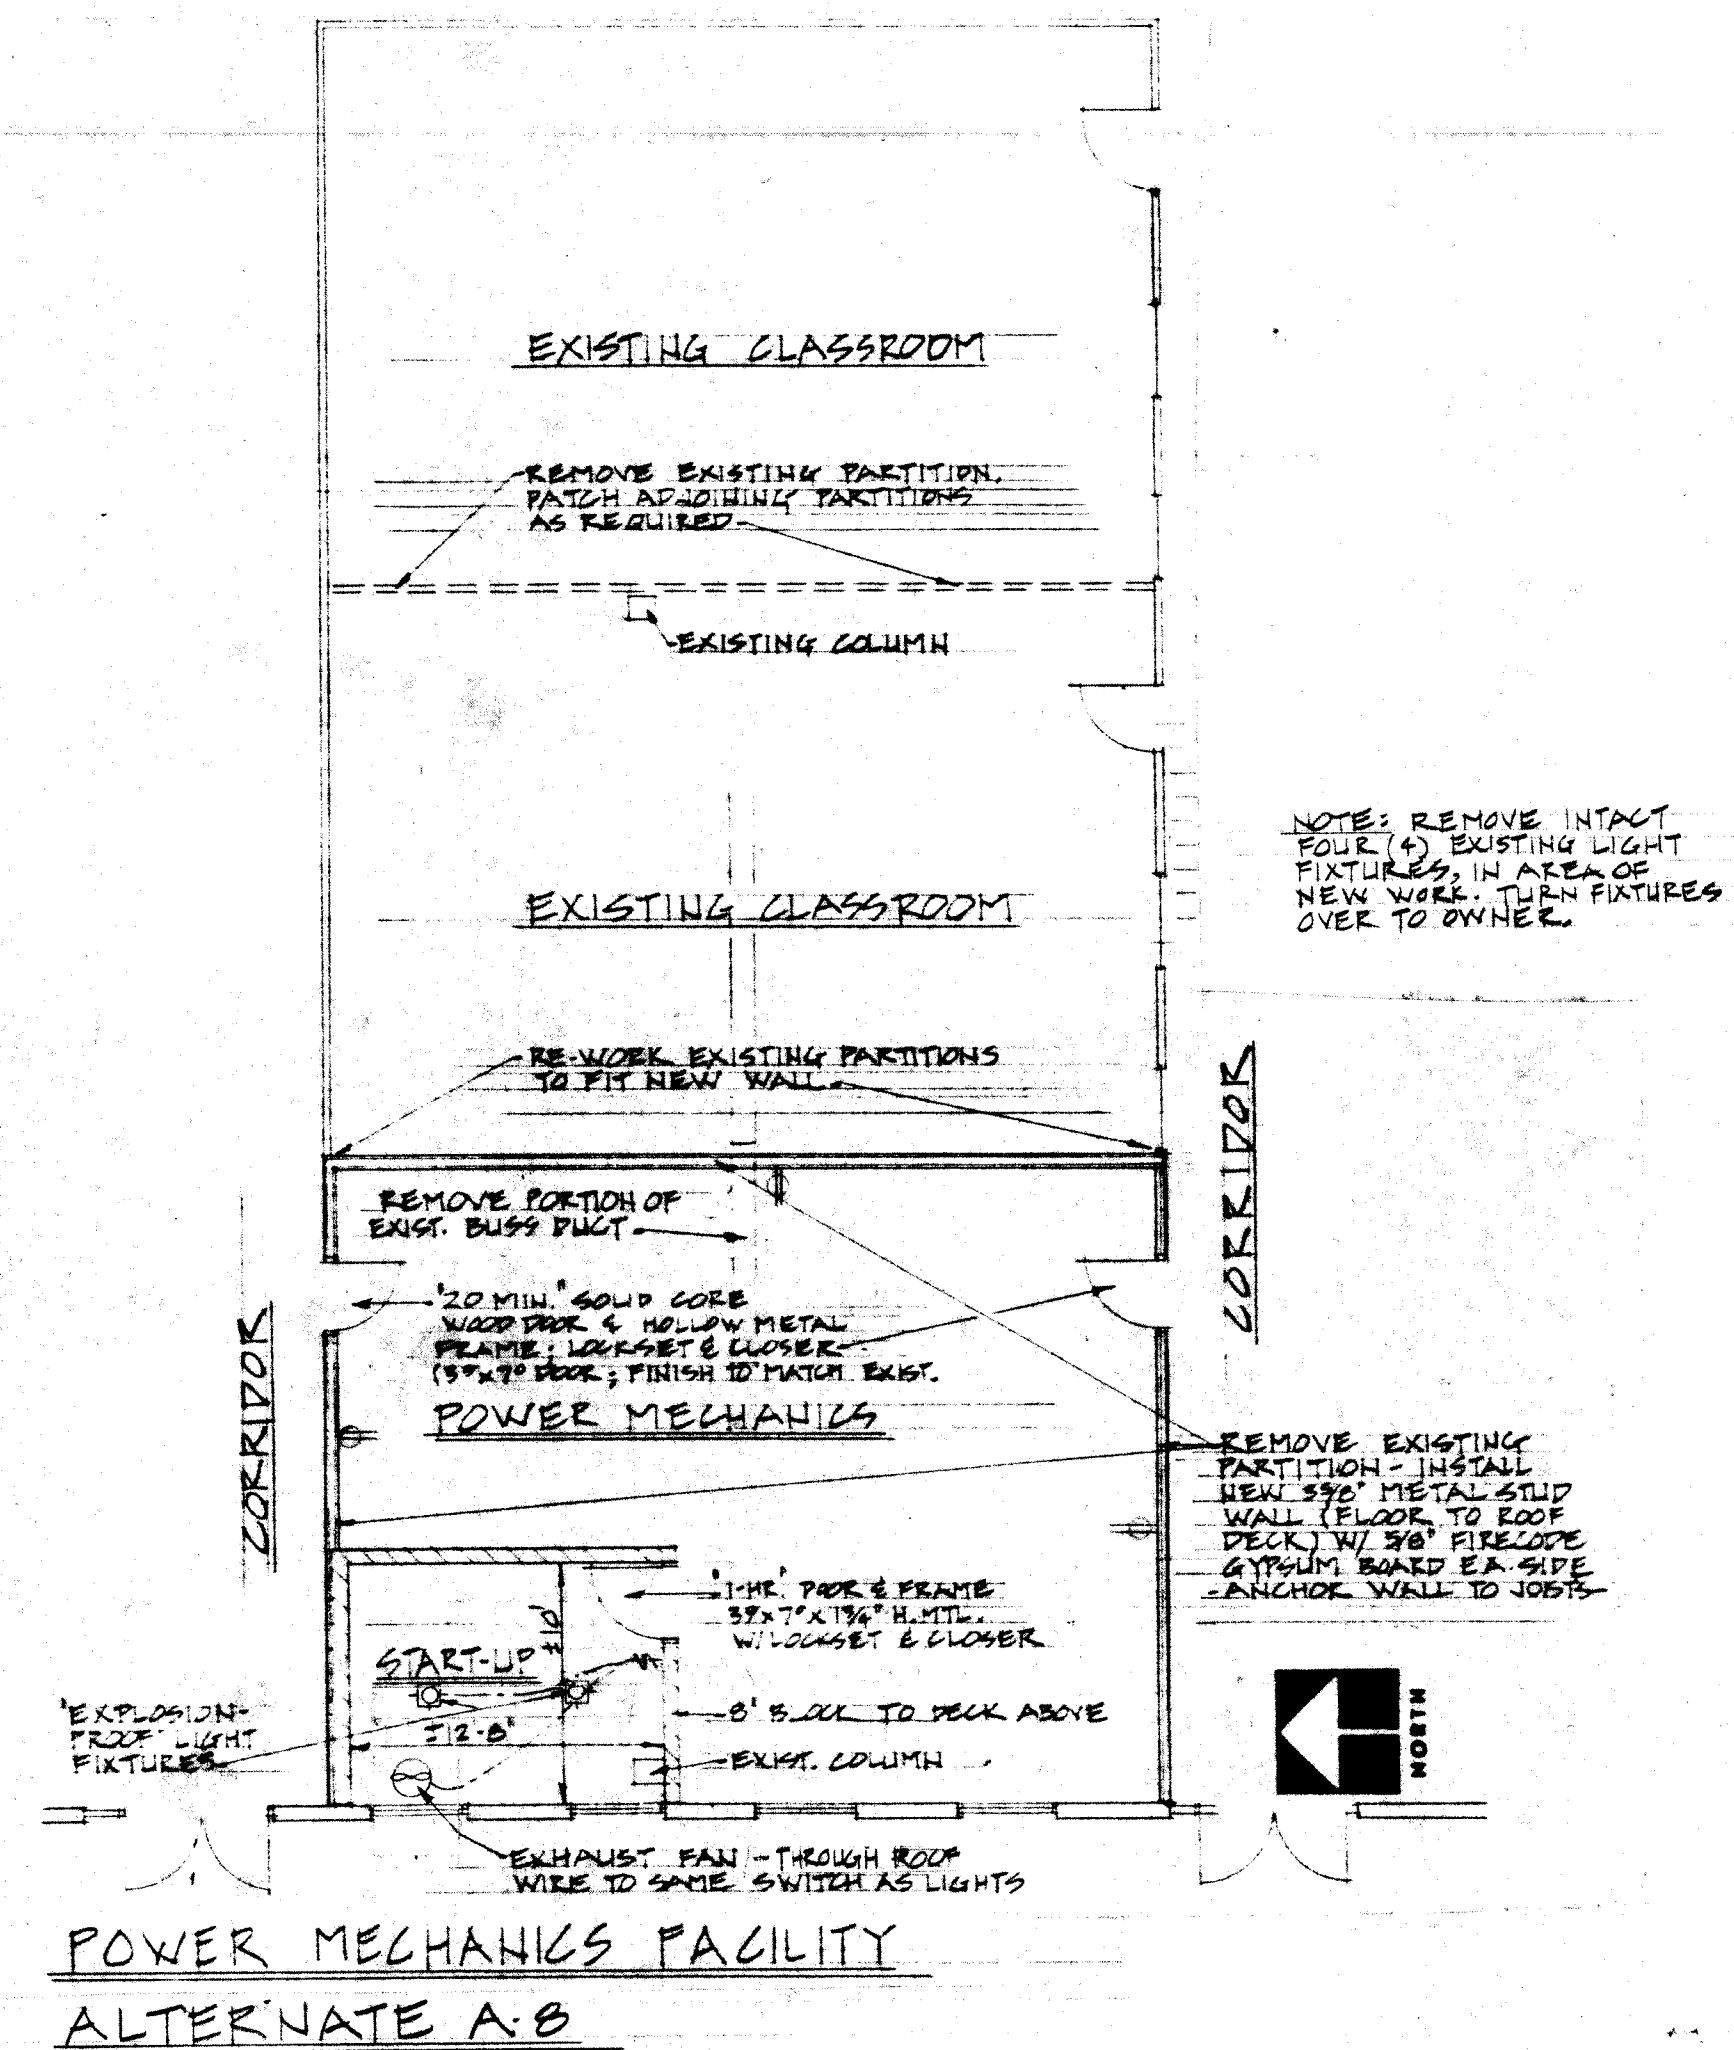


NOTE: ALL MECHANICAL & ELECTRICAL WORK WITHIN THE POWER MECHANICS AREA IS TO BE PERFORMED BY THE GENERAL CONTRACTOR.


LIGHT FIXTURES: EQUAL TO GEORGE HINGE * EXCH. 210
EXPLOSION PROOF FIXTURES: W/ GUARD 130/200 WATT
EXHAUST FANS: EQUAL TO PENN MODEL 195-45
600 C.F.M. @ 25" S.P. W/ REARNG ROOF CURB
FAN MOTOR: 1/2 H.P., 115V, 1P, 60 HZ, EXPLOSION PROOF
LIGHT & FAN SWITCH: EQUAL TO GEORGE HINGE * EPS 2129
EXPLOSION PROOF

FINISHES: (COLORS TO MATCH EXISTING)
MASONRY - BRGY PAINT
DOORS - PAINTED
PARTITIONS - WHITE WALL COVERING ON CORRIDOR SIDE
BRGY PAINT ON ROOM SIDE

EXISTING PARTITIONS ARE TO BE REMOVED INTACT & TURNED OVER TO OWNER.


NO.	DATE	REVISIONS	DESCRIPTION	COM. NO.	BY	DATE
1				012D		
2						
3						
4						
5						
6						
7						
8						
9						
10						

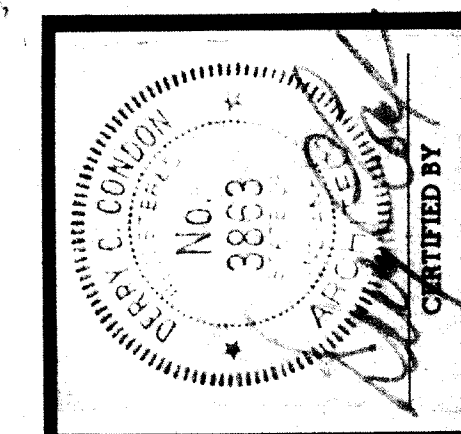

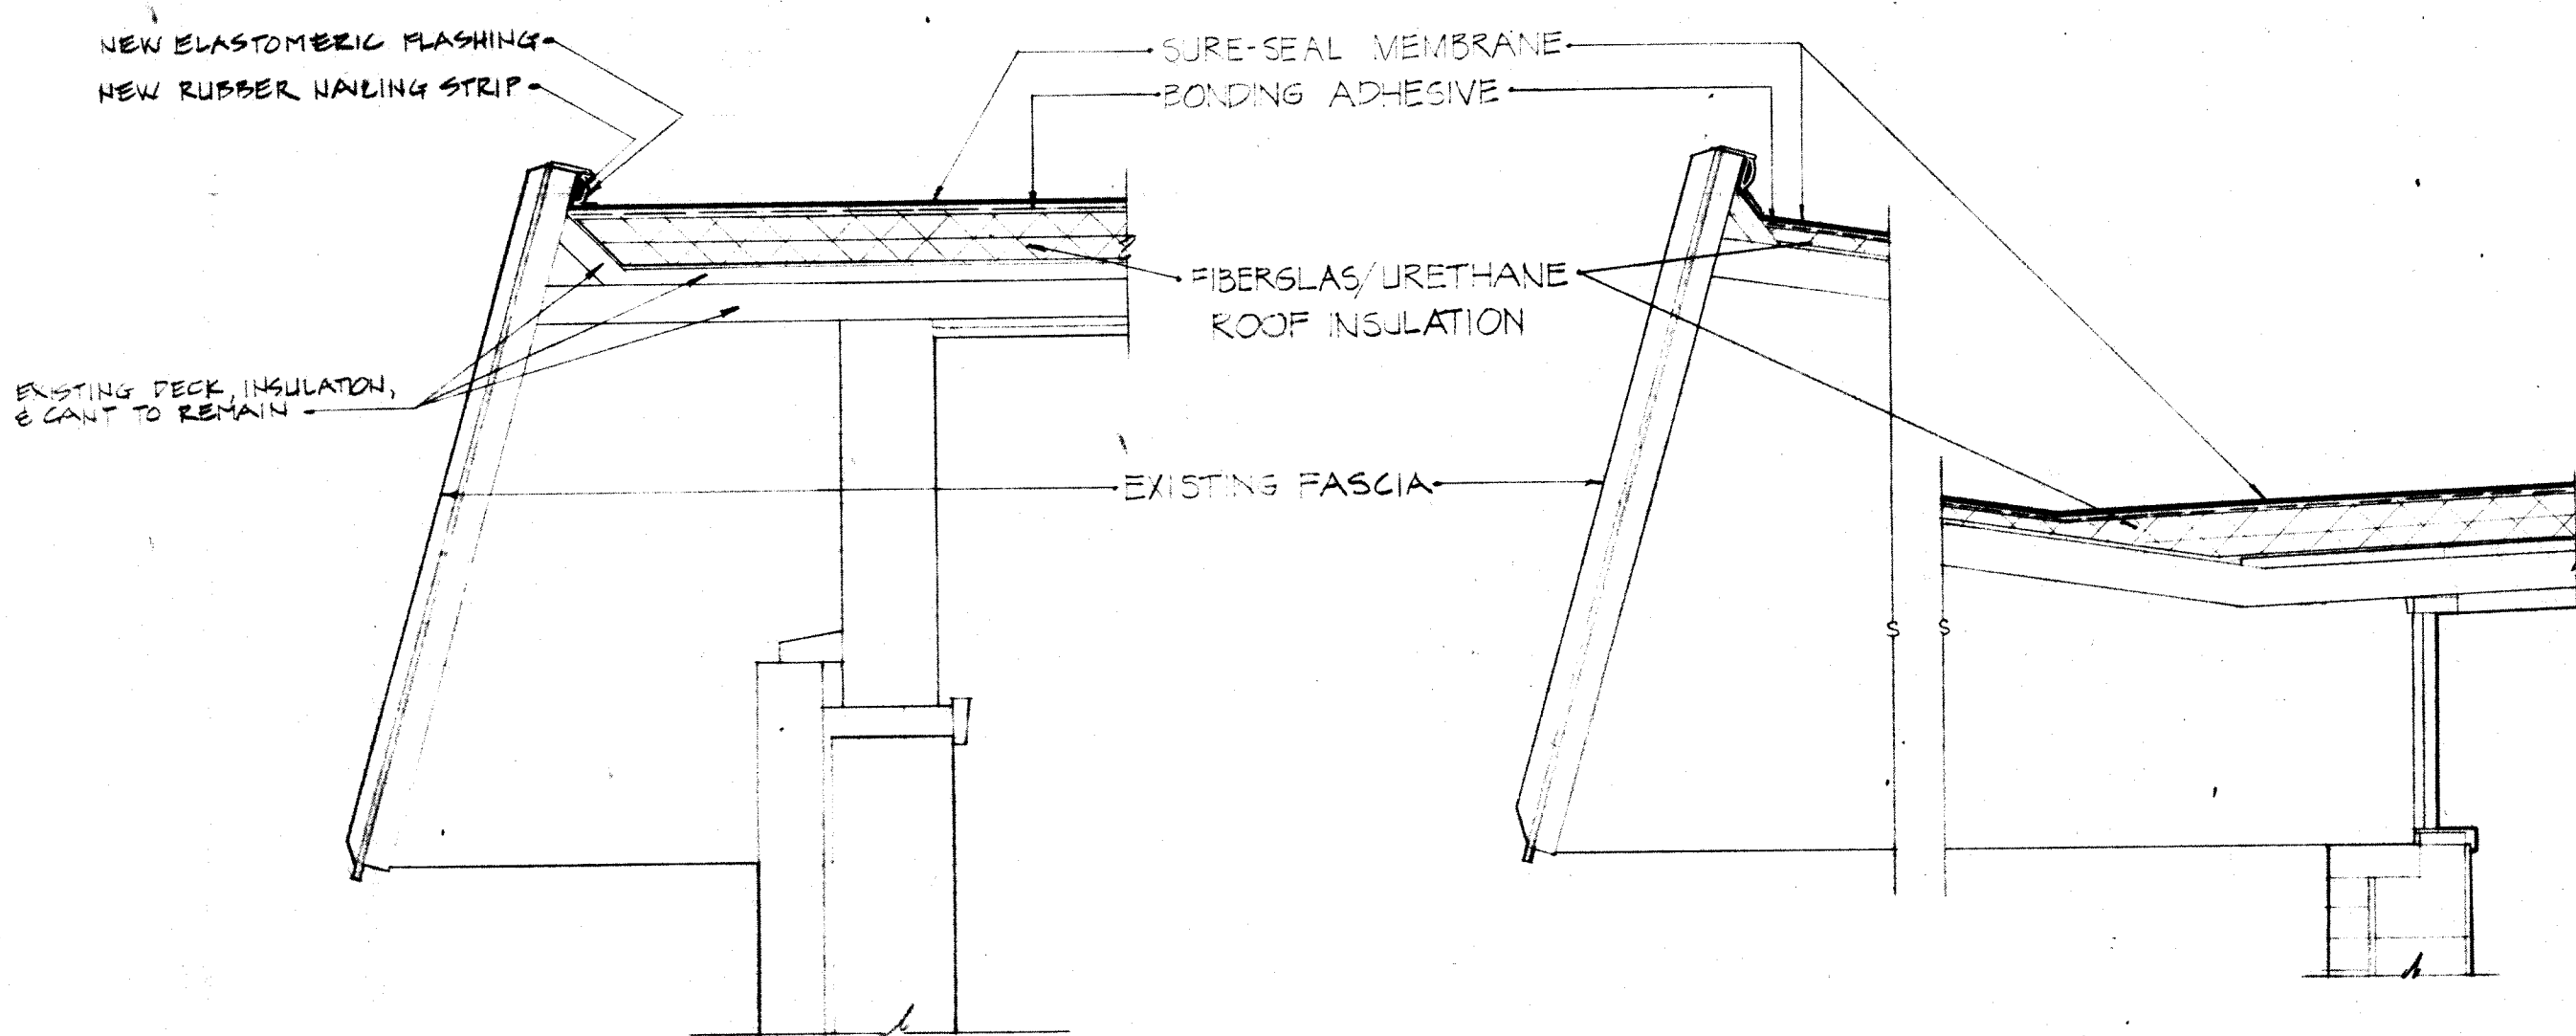


DETAIL
1'-0" A/G

DETAIL
1'-0" 2 A/G

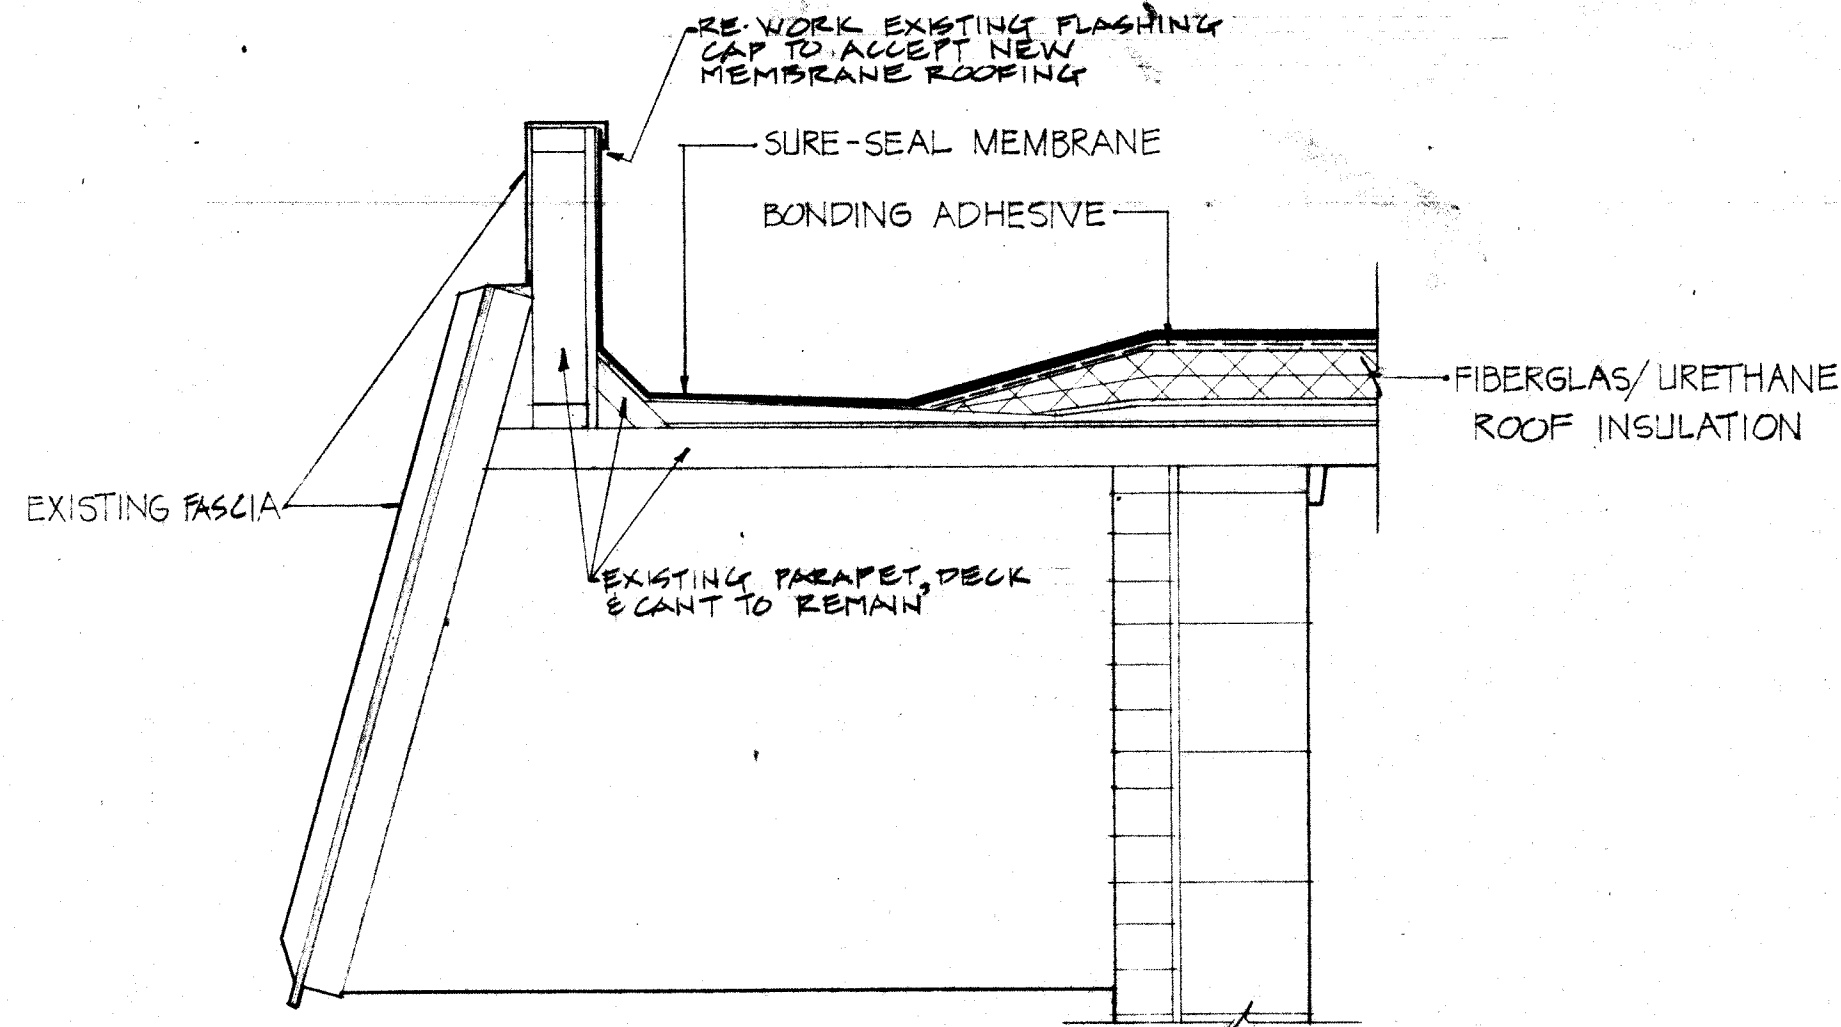

DETAIL
1'-0" 3 A/G

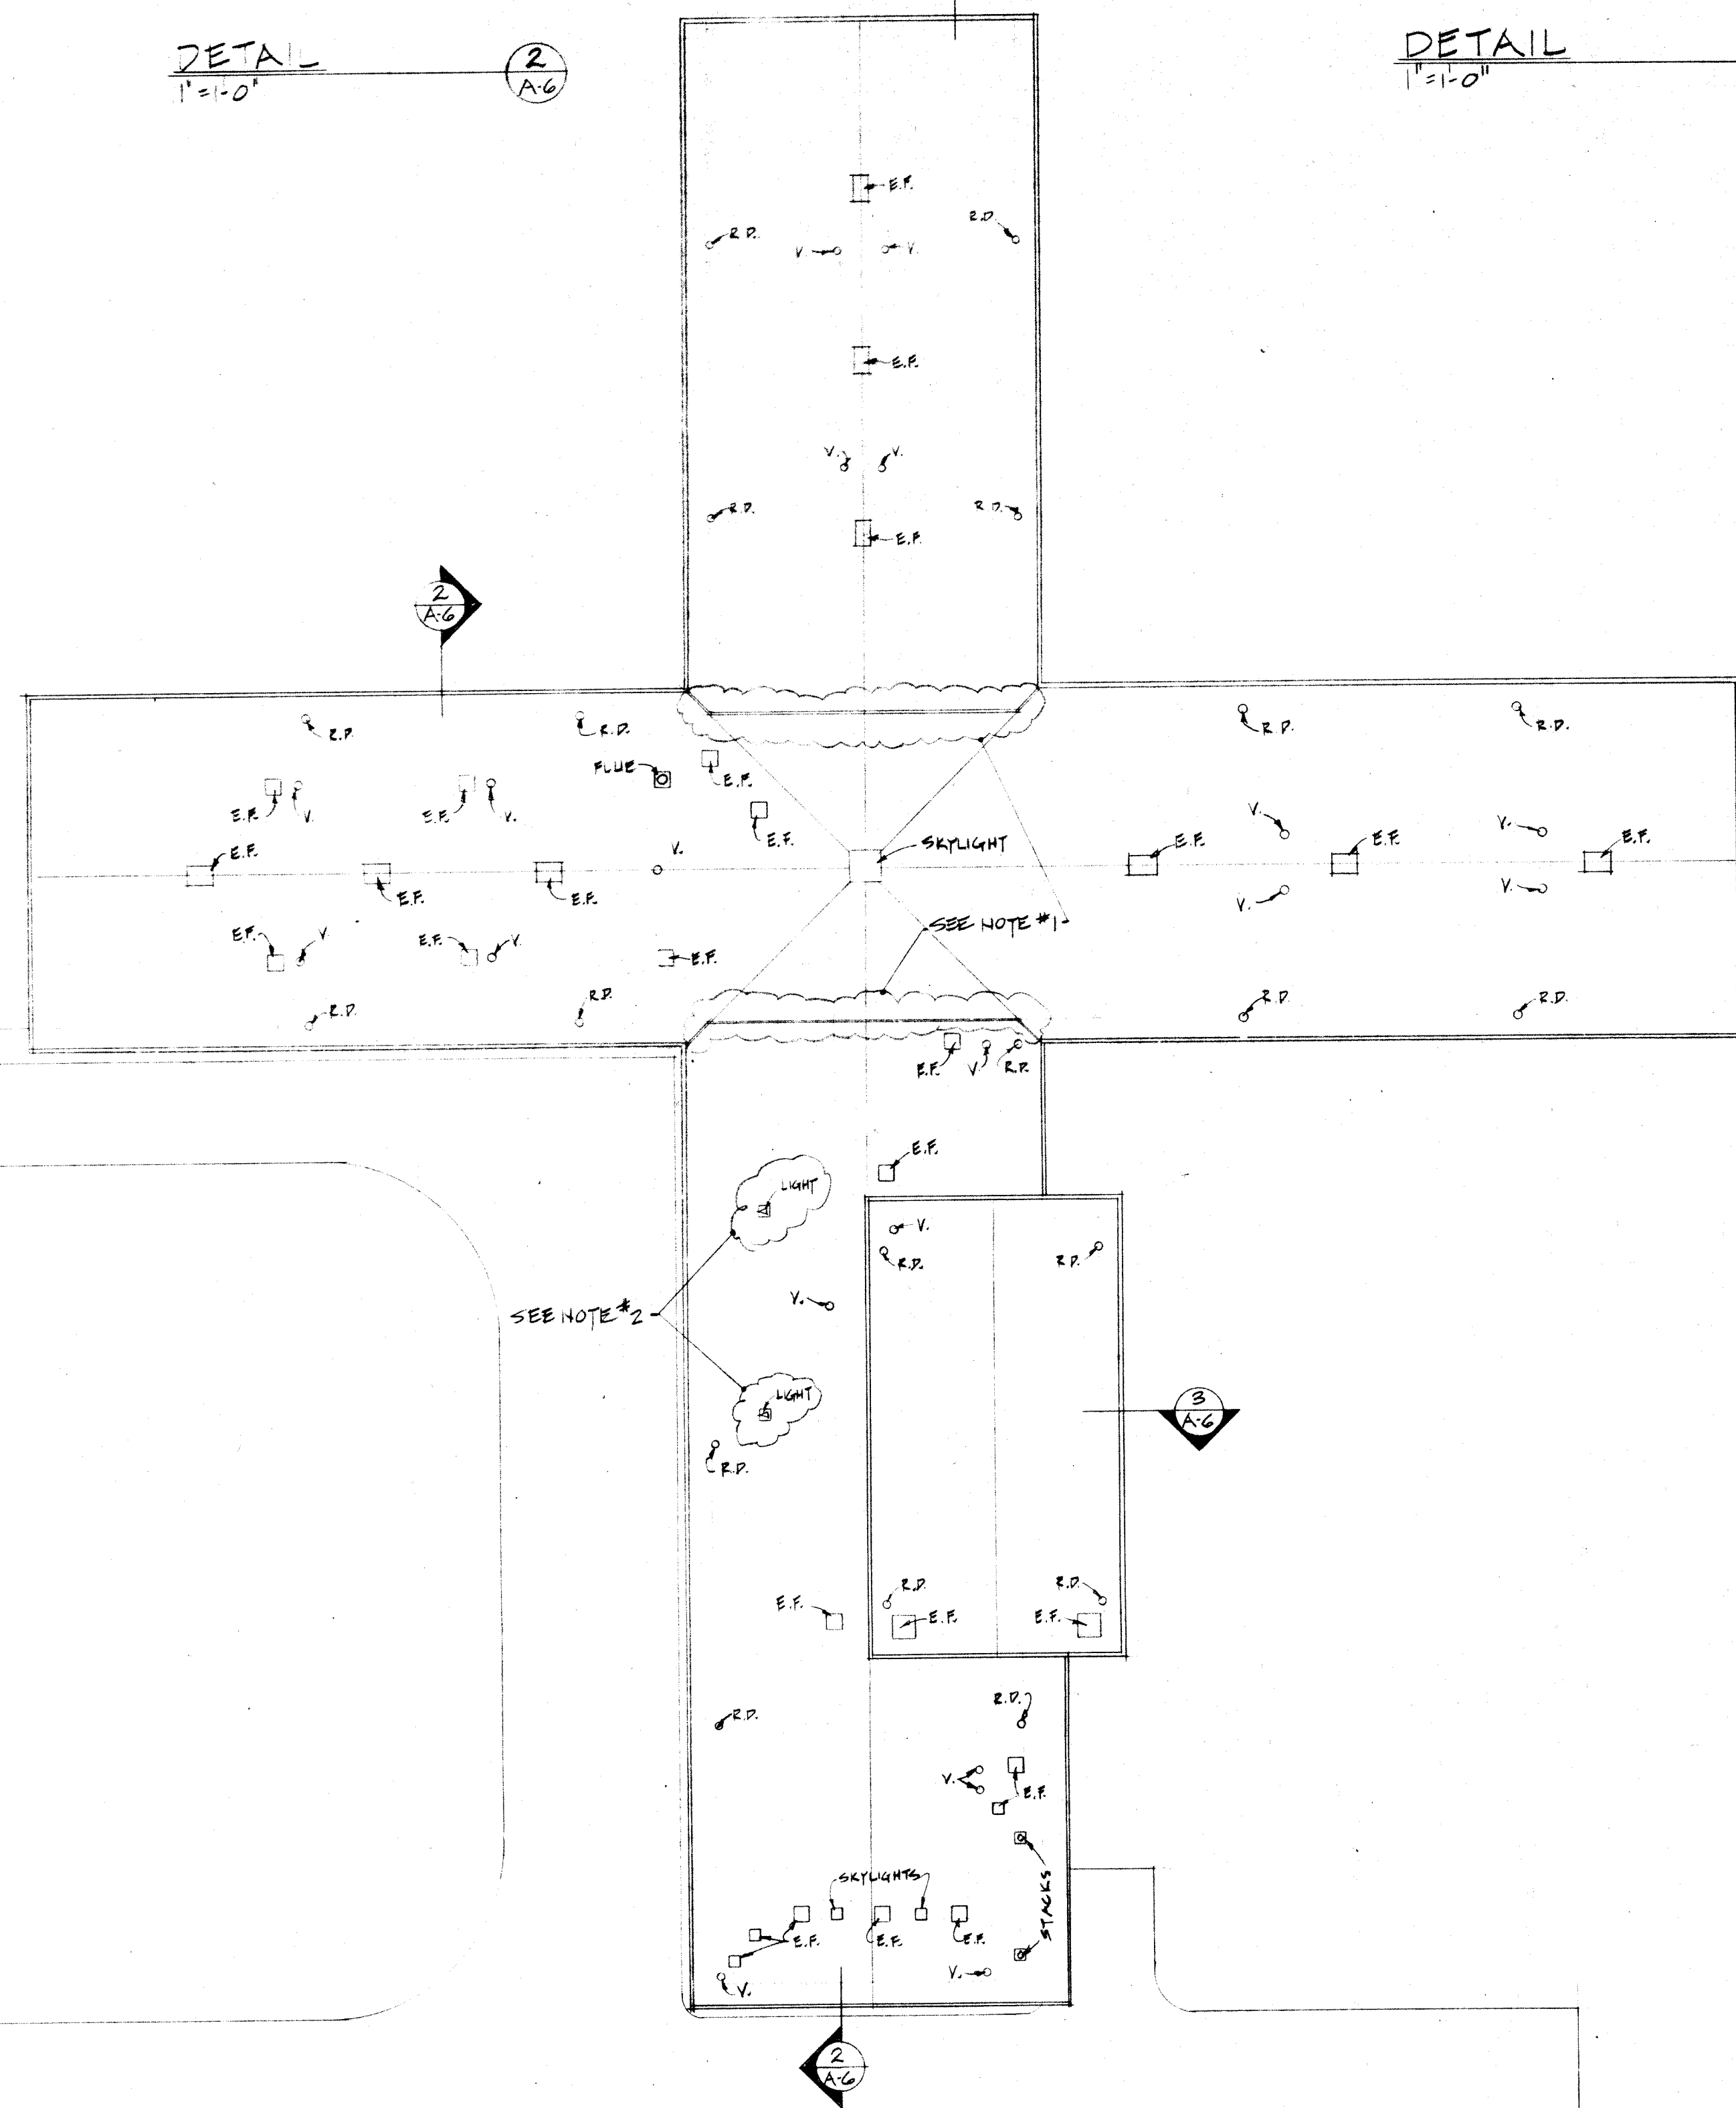

- NOTES:
1. PATCH & REPAIR EXISTING ROOFING & FLASHING ALONG EXPANSION JOINTS.
 2. PATCH & REPAIR LEAKS AROUND ROOF MOUNTED LIGHTS.
 3. R.D. = ROOF DRAIN; V. = VENT; E.F. = EXHAUST FAN

ALTERNATE A-2


DISREGARD NOTES #1 & 2; RE-ROOF ENTIRE BUILDING WITH AN ADHERED MEMBRANE SYSTEM. SEE DETAILS THROUGHT.


4. WOOD NAILES SHALL BE LOCATED IN SUCH A FASHION SO AS TO PREVENT FASTENERS FROM BEING EXPOSED TO THE EYE ON THE BOTTOM SIDE OF THE ROOF DECK.

ROOF PLAN
1'-0"




NO.	DATE	REVISIONS	DESCRIPTION	COMM. NO.	DATE	DRAWN BY	CHECKED BY
1	8/20						
2							
3							
4							
5							
6							
7							
8							
9							
10							

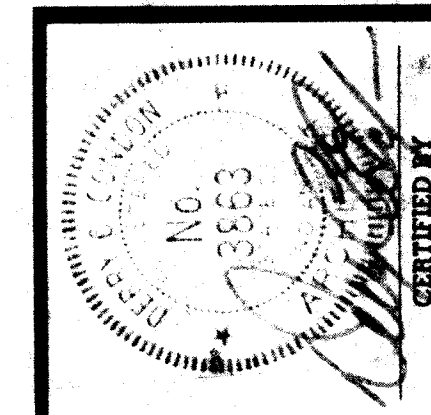


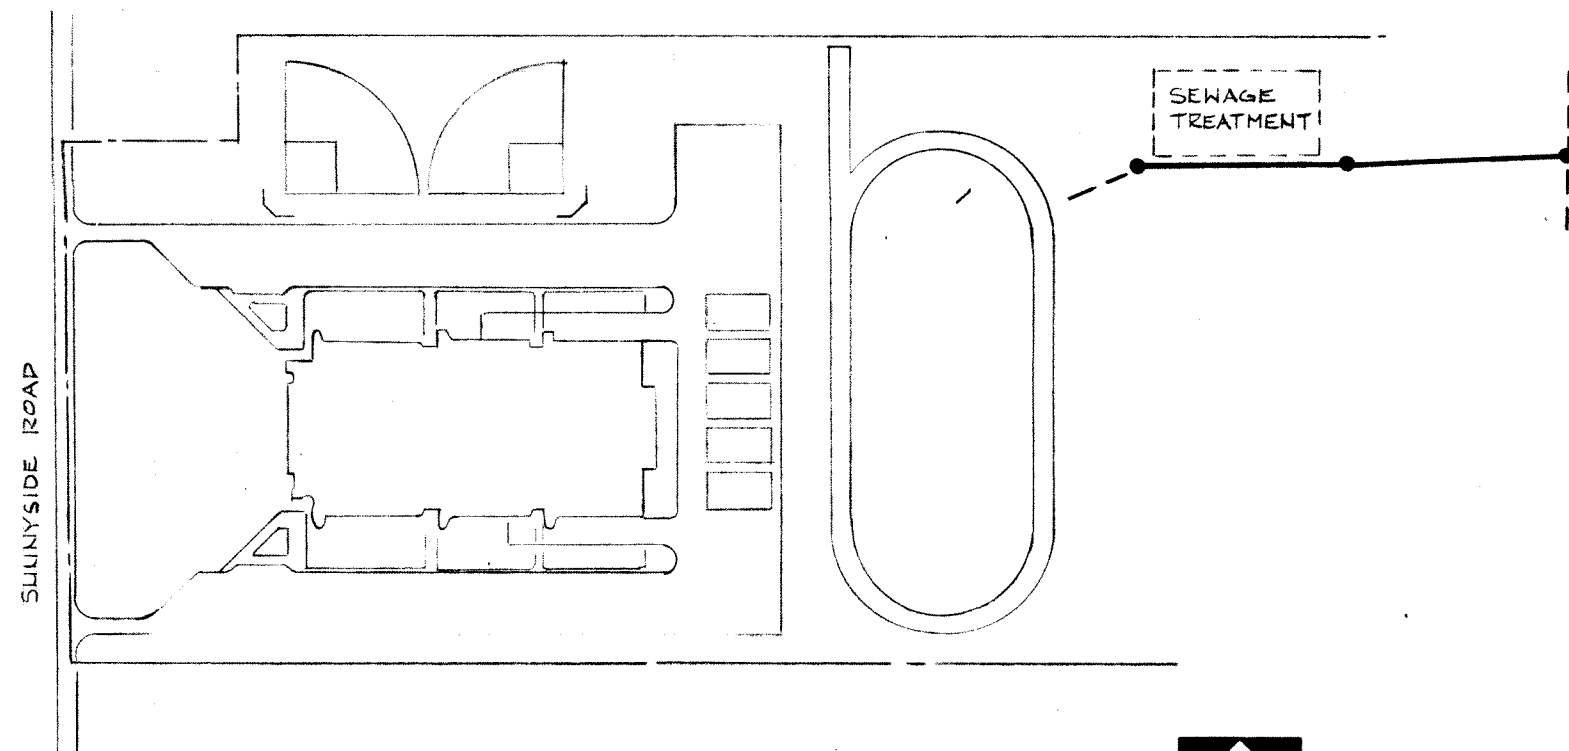


SITE PLAN
CRAIG JUNIOR HIGH SCHOOL
NORTH

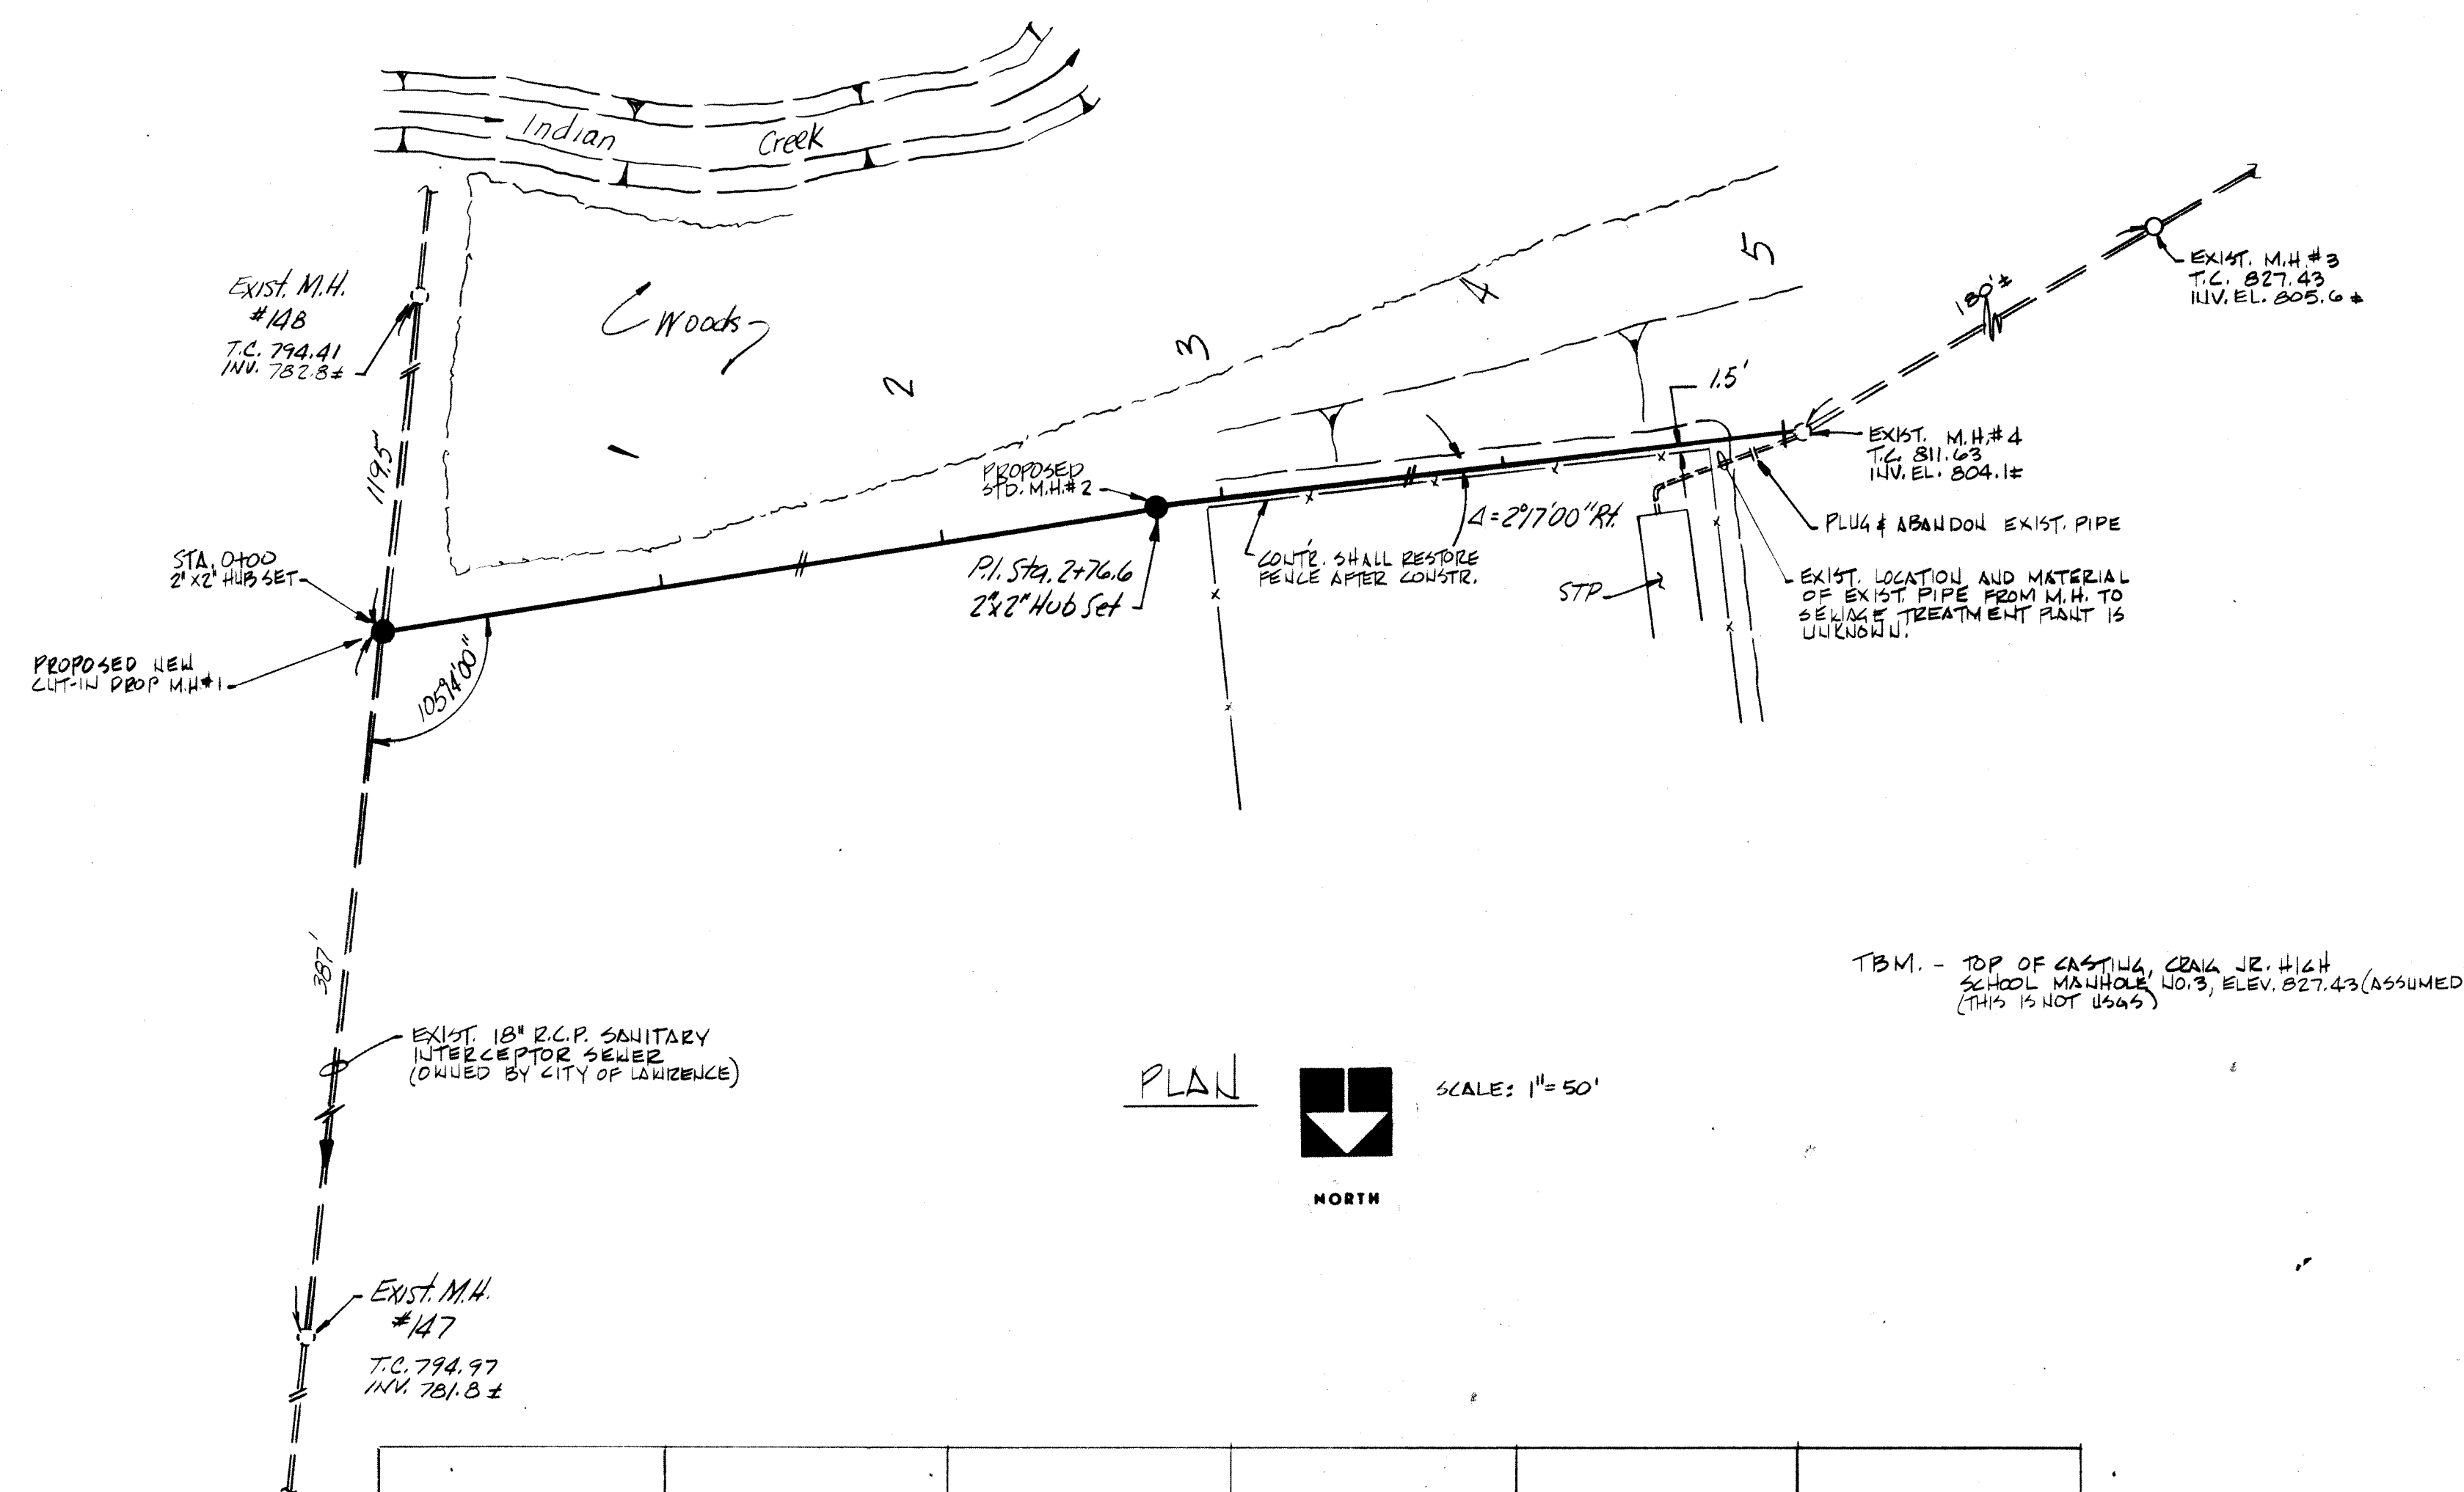


PLAN
SCALE: 1" = 50'

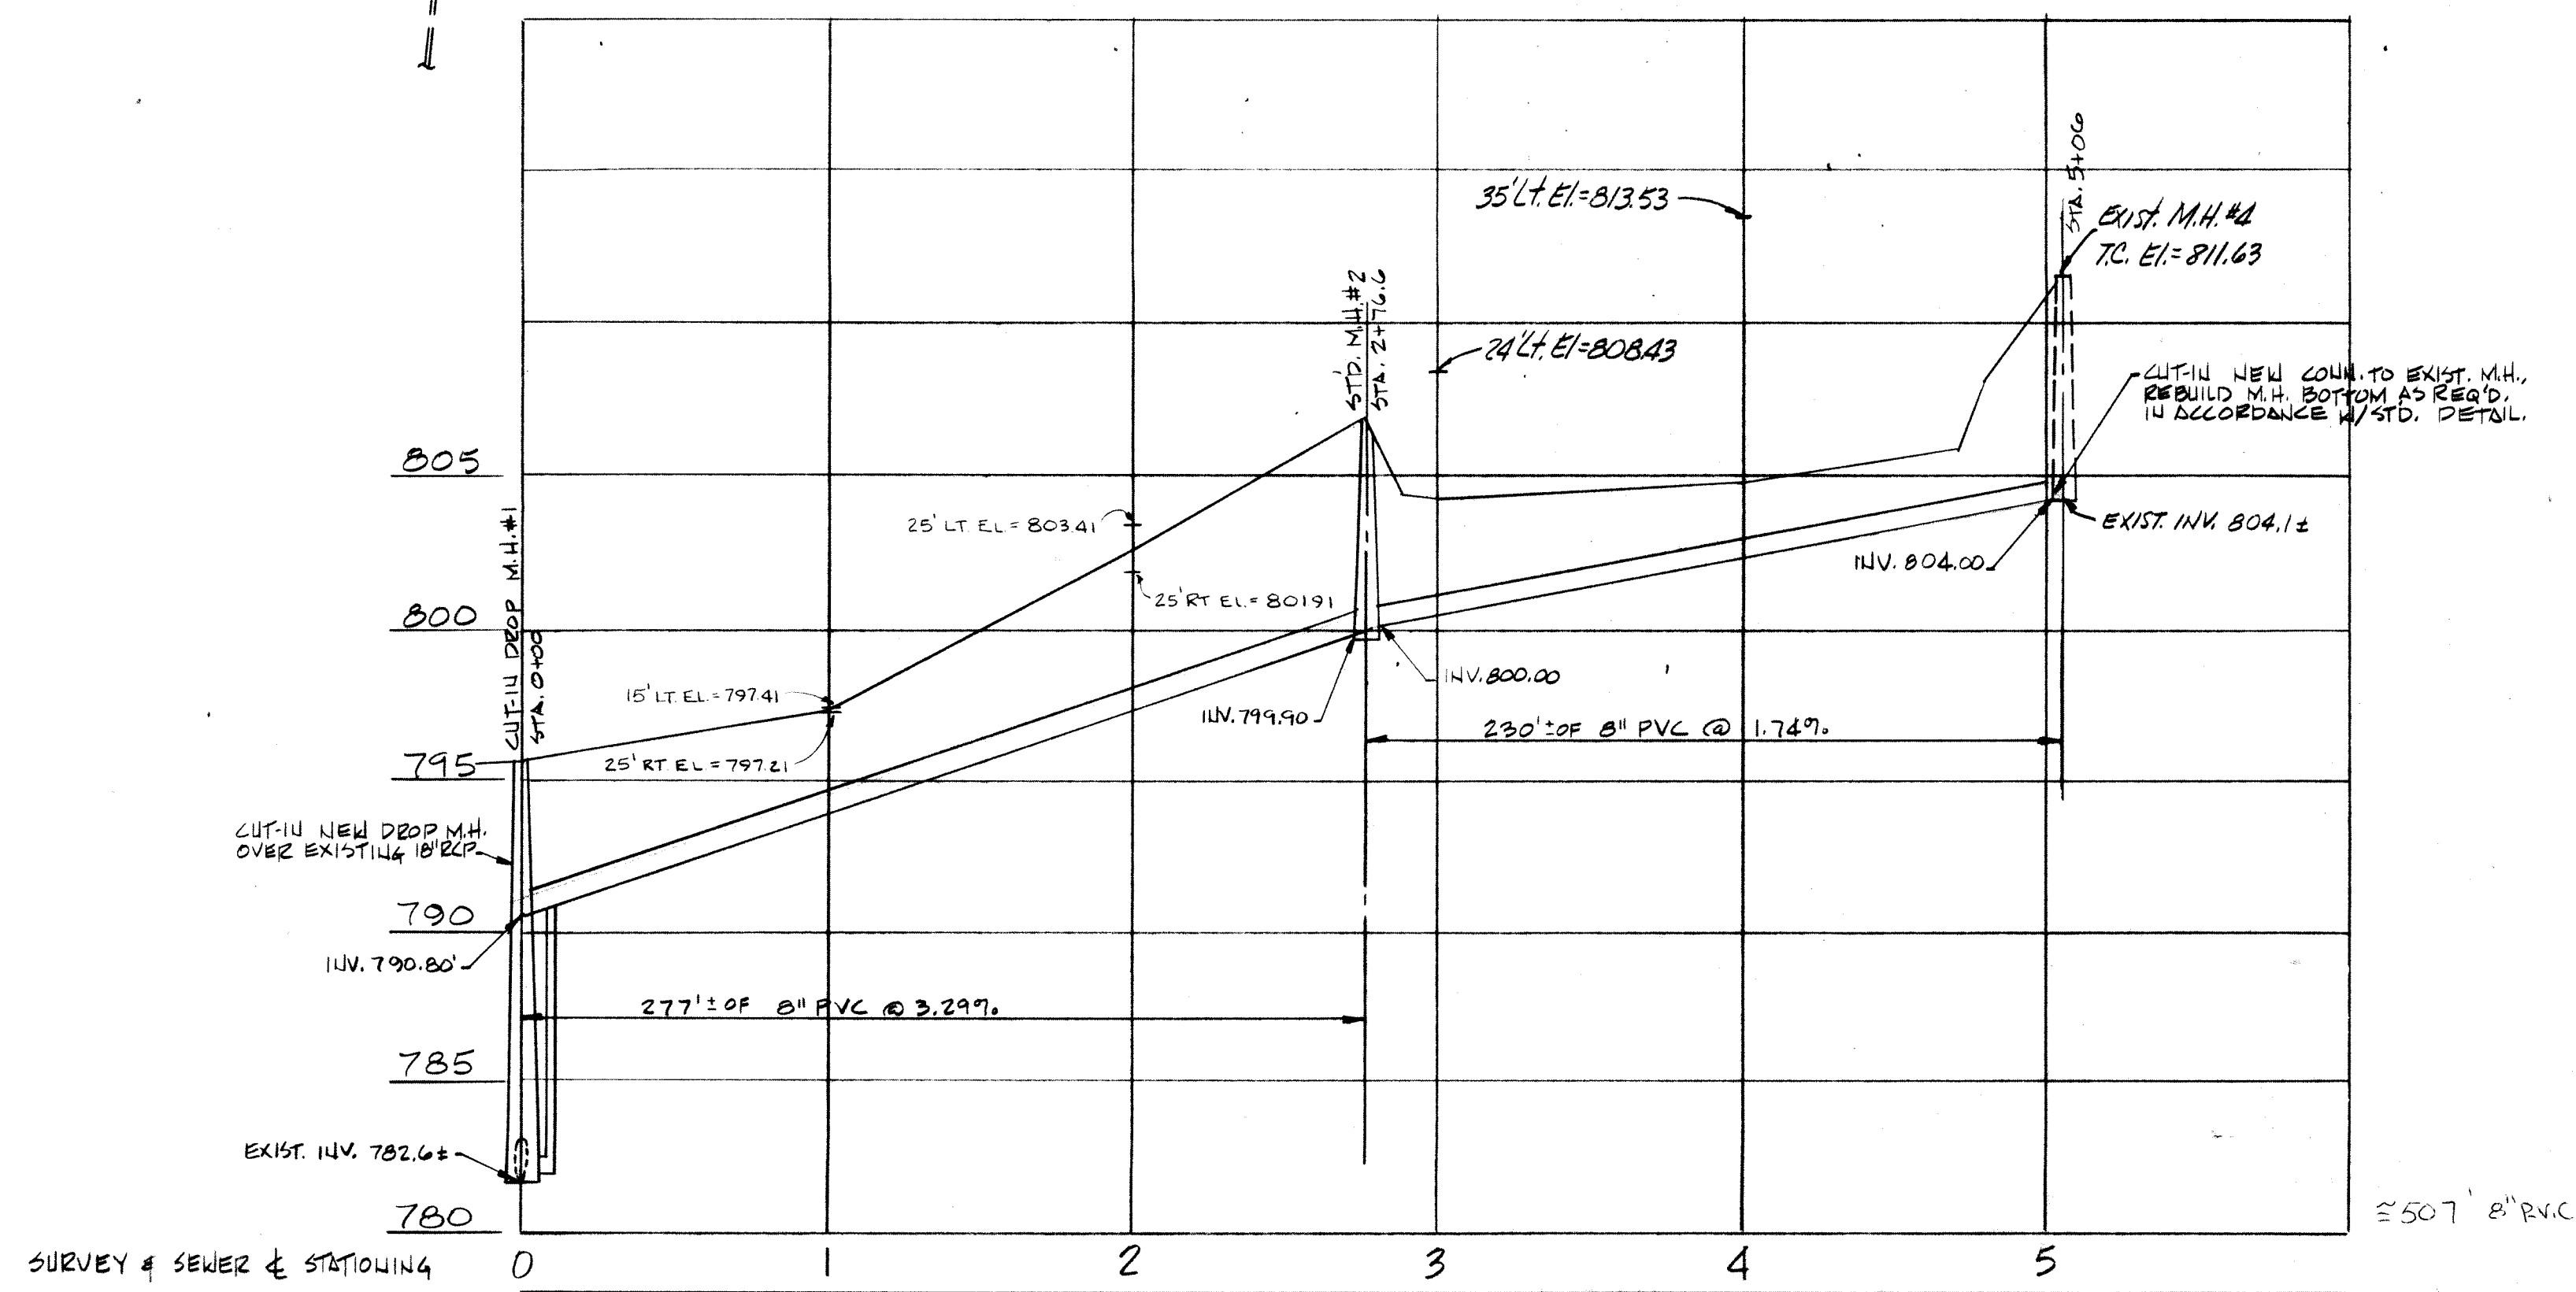

PROFILE
SCALE: 4" = 50'
V = 1" = 5'

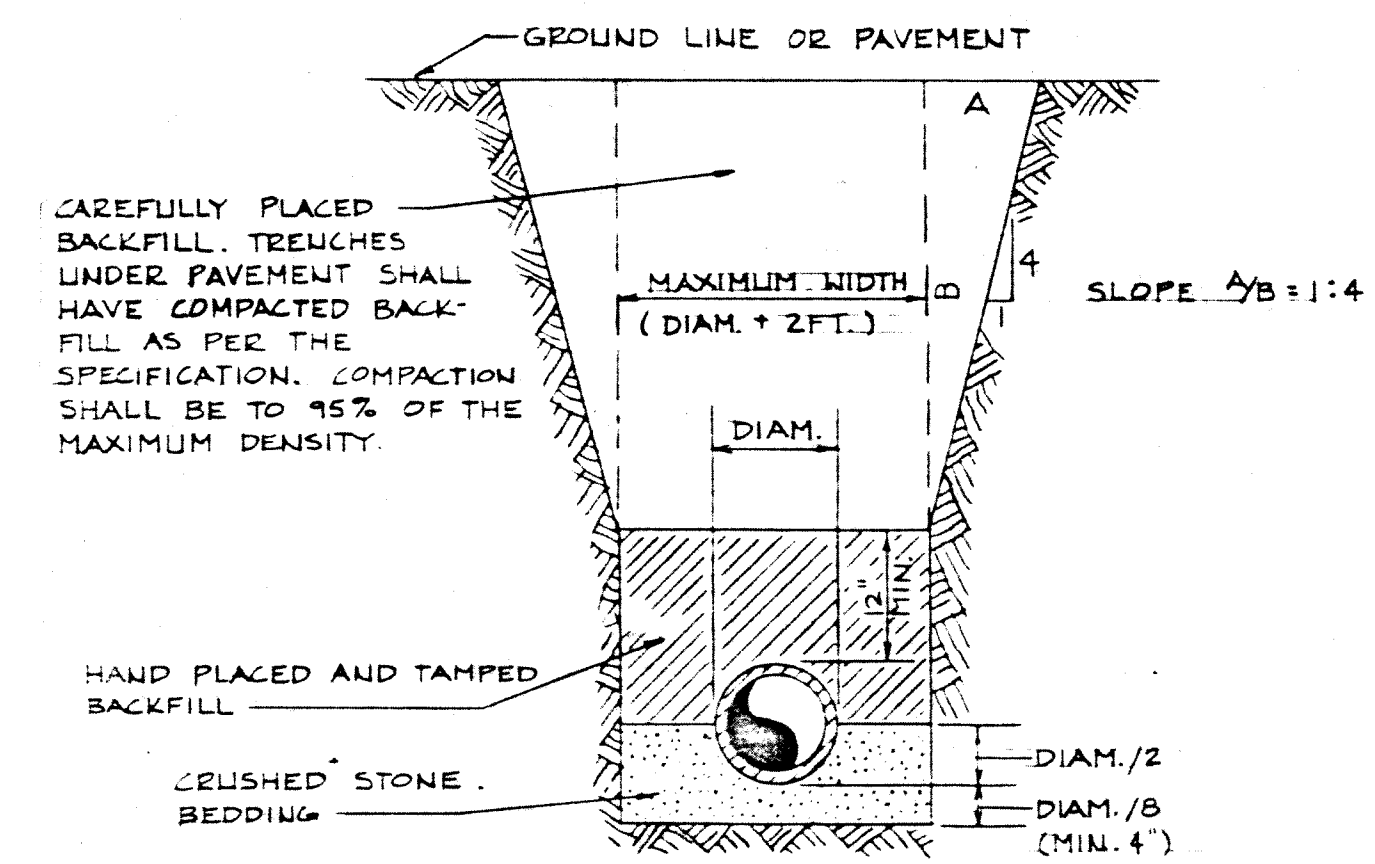


TYPICAL SEWER TRENCH
CLASS "B" BEDDING
NO SCALE

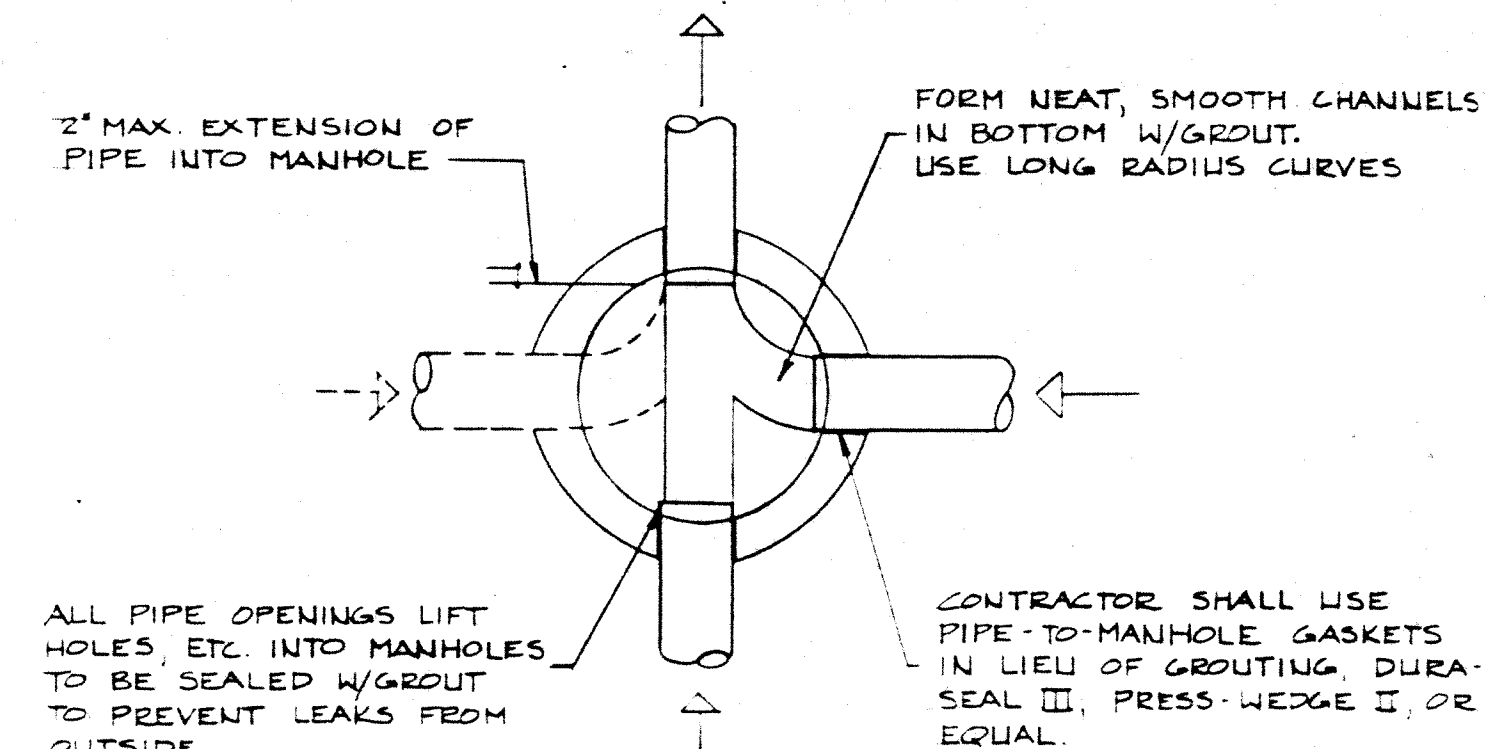


MANHOLE BOTTOM PLAN
1/2" SCALE


NOTE:
UNLESS OTHERWISE SHOWN
DETAILS SHALL BE EQUAL
TO THOSE FOR THE SHOWN
MANHOLE DETAIL.

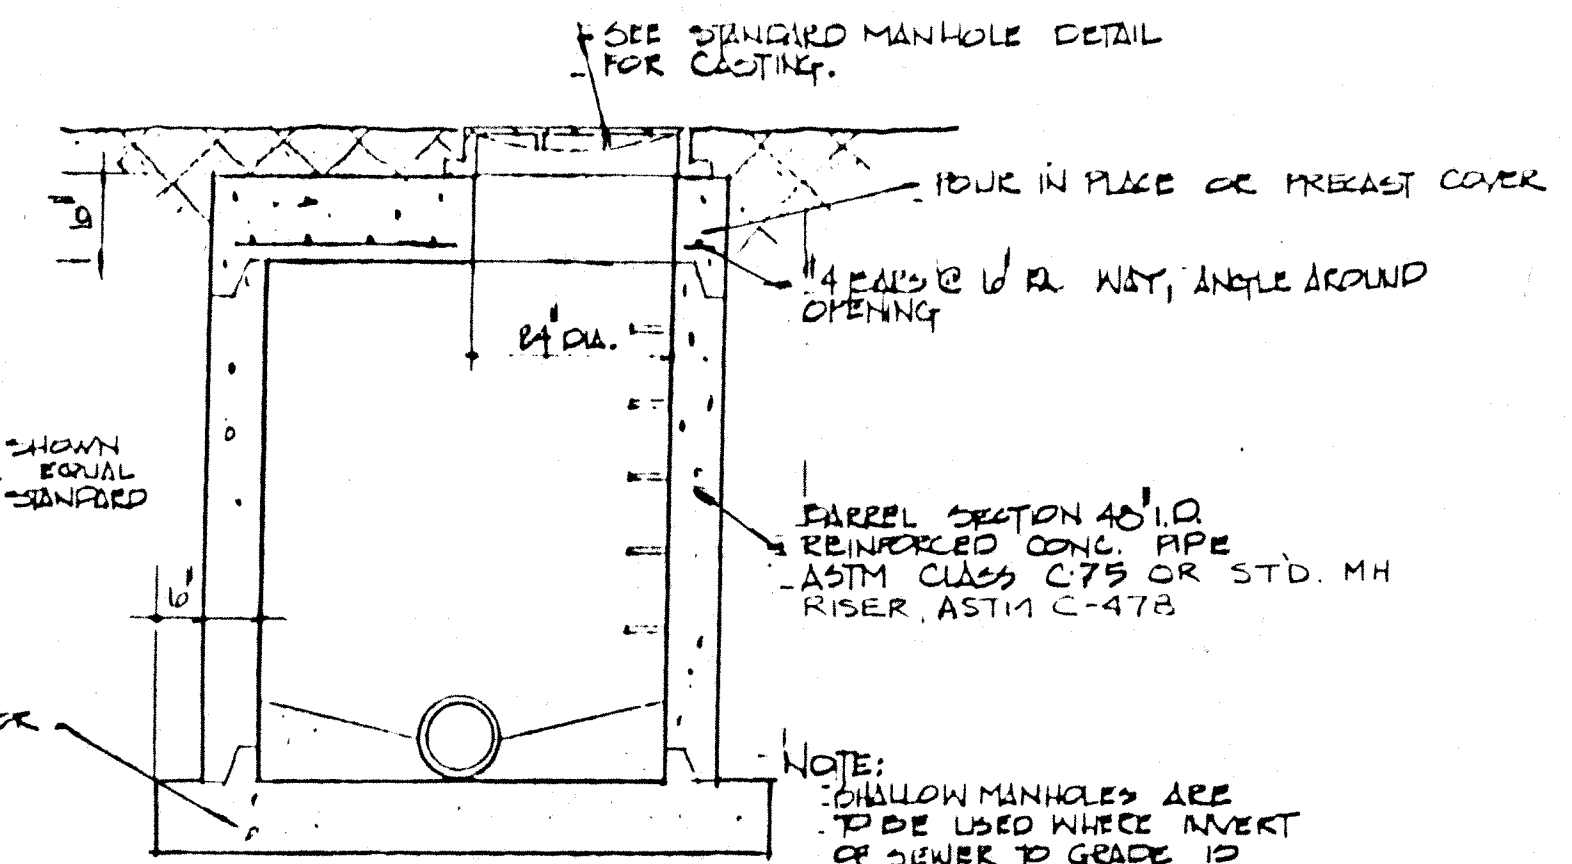

SHALLOW MANHOLE DETAIL

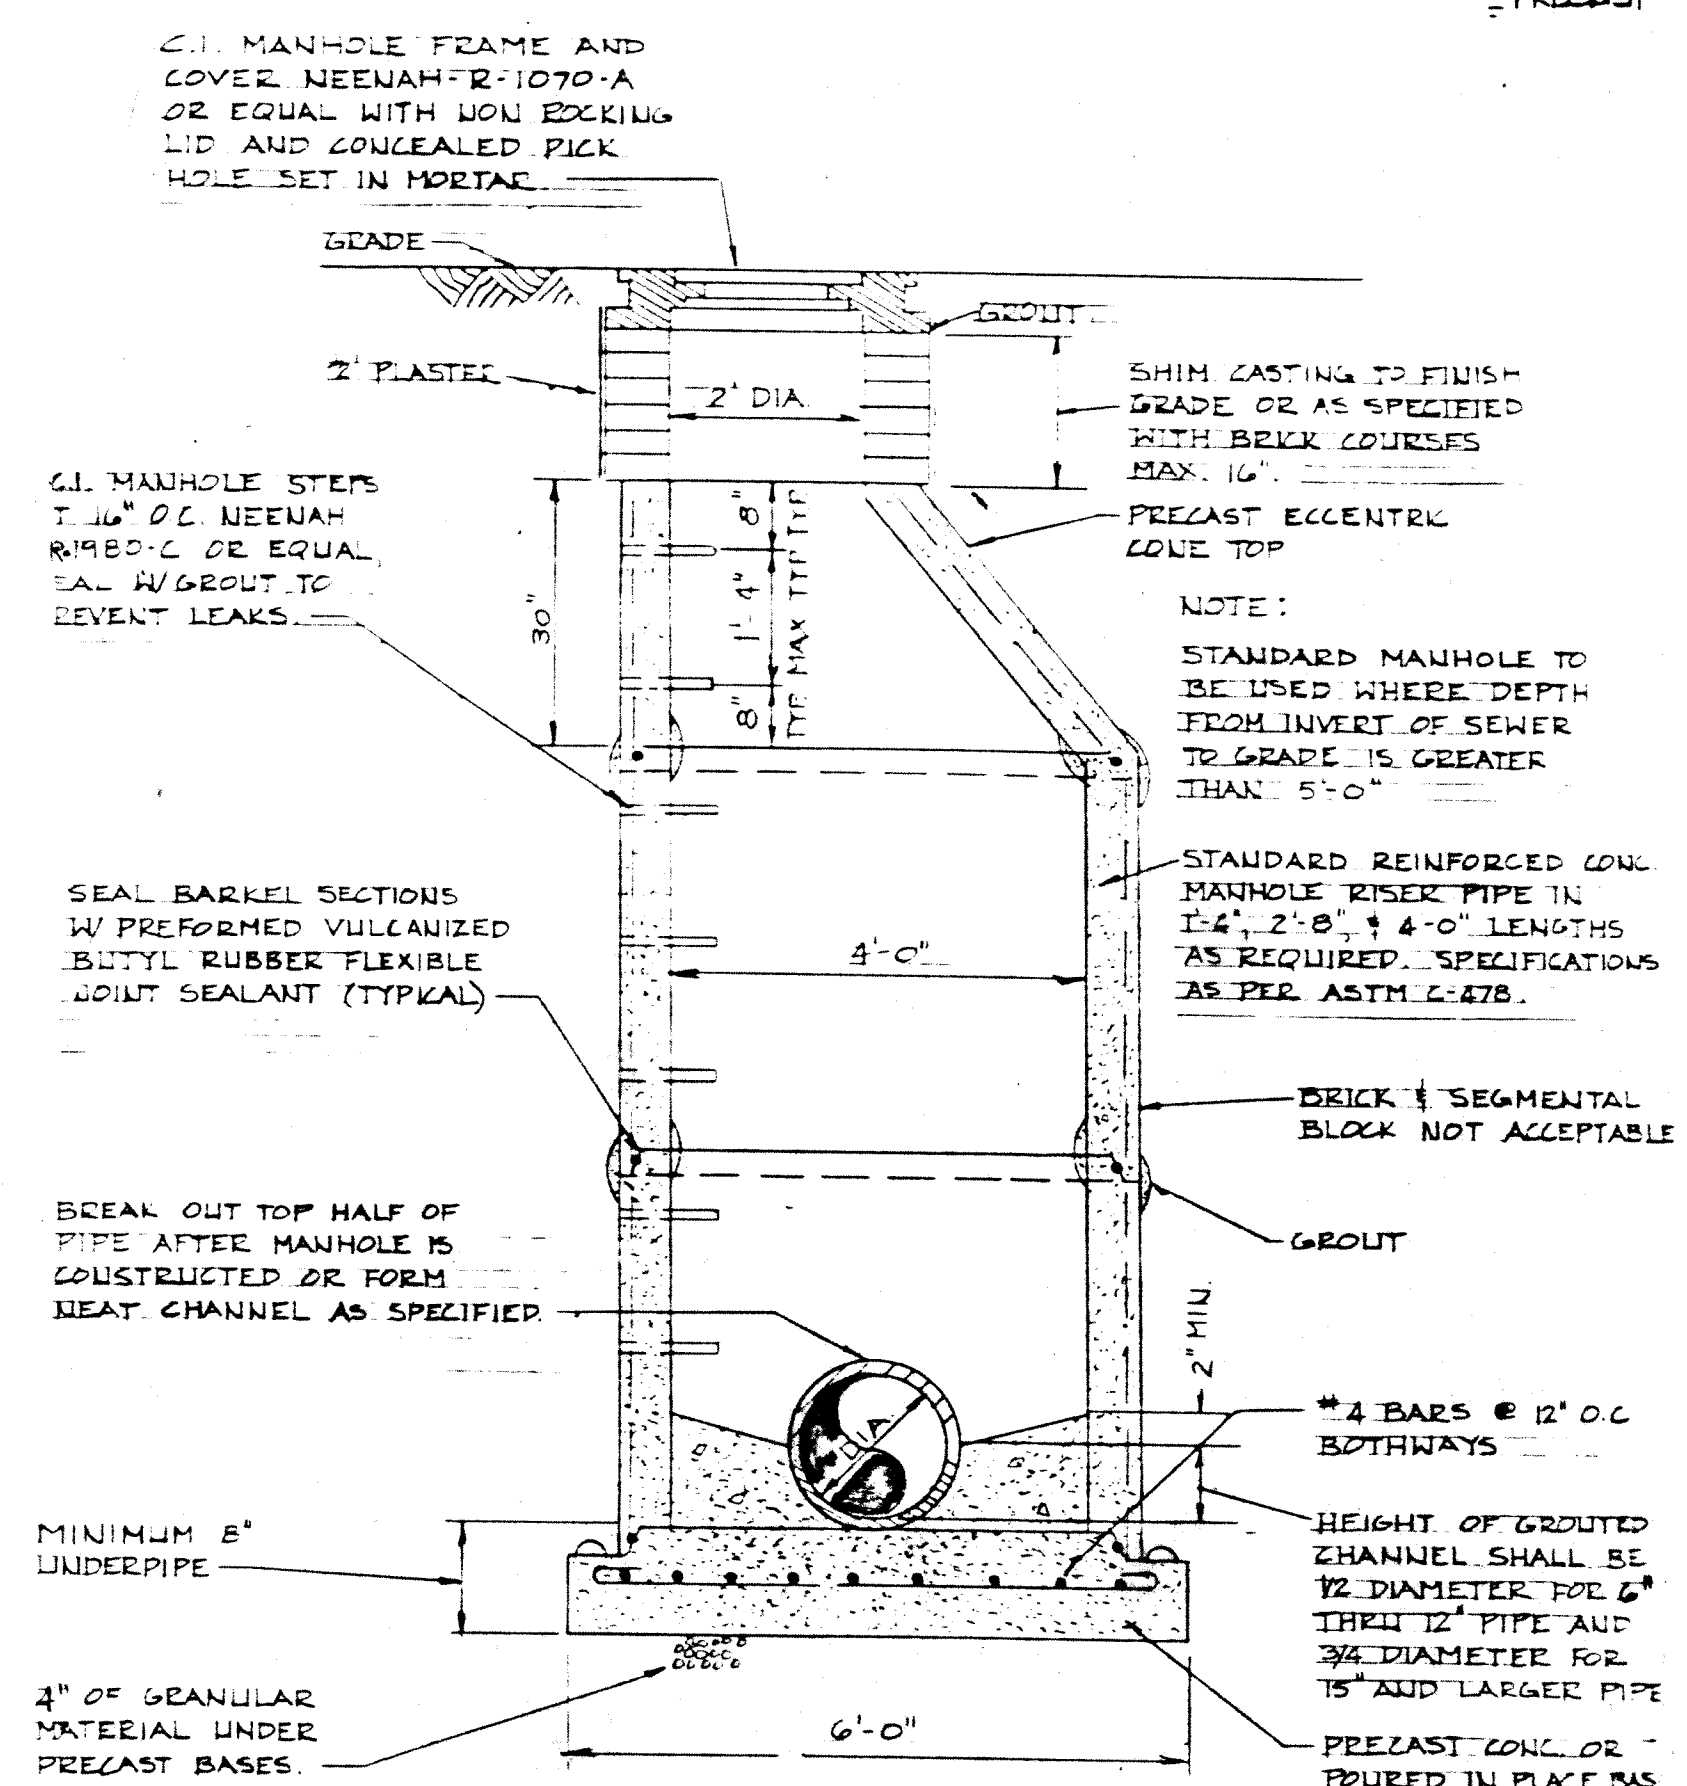

STANDARD MANHOLE FOR SEWERS
LESS THAN 24" IN DIAMETER
1/2" SCALE

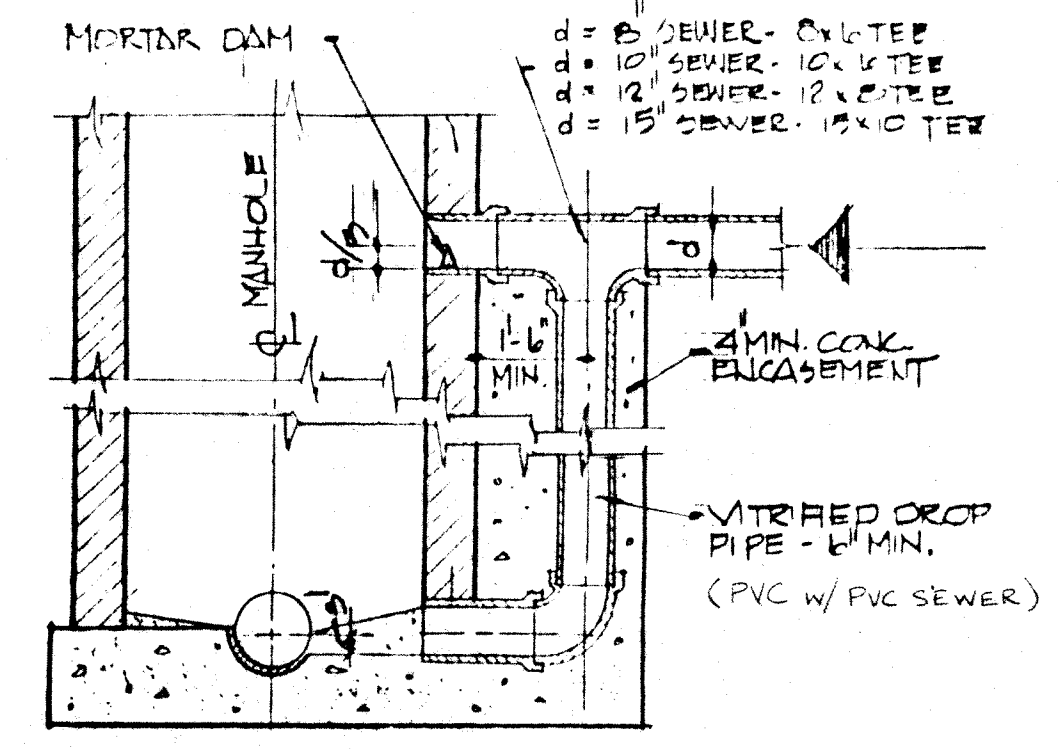

DROP PIPE
CONNECTION TO MANHOLE

REVISIONS	DATE	DESCRIPTION	BY	CHKD
1	8/1/20	ISSUED FOR PERMIT	JCL	WPL
2	7/12/21	REVISED FOR CONSTRUCTION	JCL	WPL