KALAMAZOO BLUEPRINT & SUPPLY CO. ©1964

ROOM FINISH SCHEDULE

ROOM NO.	ROOM NAME	FLOOR MAT.	FLOOR FIN.	BASE MAT.	BASE FIN.	WAINSCOT MAT.	WAINSCOT FIN.	WAINSCOT HGT.	WALL MAT.	WALL FIN.	CEILING MAT.	CEILING FIN.	CEILING HGT.	REMARKS
100	CORRIDOR	A.T.		A.B.		LWB	PL.P.	5'-4"	LWB	PAINT	A.C.T.		10'-0"	NO. 100 ◇ MATERIAL
101	CLASSROOM	V.A.T.		A.B.		LWB	PL.P.	5'-4"	LWB	PAINT	A.C.T.		9'-6"	
102	CLASSROOM	V.A.T.		A.B.		LWB	PL.P.	5'-4"	LWB	PAINT	A.C.T.		9'-6"	
	BOILER ROOM								LWB	PAINT				INC. INSULATION ON WALLS & CEIL.

DOOR SCHEDULE

MARK	NO.	SIZE W	SIZE H	SIZE THK.	MATERIAL	FINISH	GLASS	WINDOW	FRAME MAT.	FRAME FINISH	HARDWARE SET	REMARKS (SEE DWG. FOR F. FINISH, HARDWARE)
A	1	3'-0"	7'-0"	1 3/4"	WOOD	PAINT			H.M.	PAINT	EXIST.	
B	2	2'-6"	7'-0"	1 3/4"	WOOD	PAINT			H.M.	PAINT	EXIST.	
C	3	2'-6"	6'-8"	1 3/4"	WOOD	PAINT			H.M.	PAINT	EXIST.	
D	4	2'-6"	6'-8"	1 3/4"	WOOD	W/GL.	1		H.M.	PAINT	1	TO EXIST.
E	5	2'-6"	6'-8"	1 3/4"	WOOD	W/GL.	2		H.M.	PAINT	1	AS ABOVE
F	6	3'-0"	7'-0"	1 3/4"	WOOD		3		WOOD	PAINT	2	
G	7	3'-0"	7'-0"	1 3/4"	WOOD		3		WOOD	PAINT	2	
H	8	3'-0"	7'-0"	1 3/4"	WOOD		3		WOOD	PAINT	3	
J	9	3'-0"	7'-0"	1 3/4"	METAL		4		METAL	PAINT	5	

DOOR TYPES

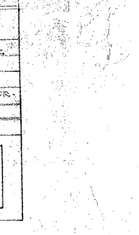

SOUTH ELEVATION
SCALE 1/8"=1'-0"

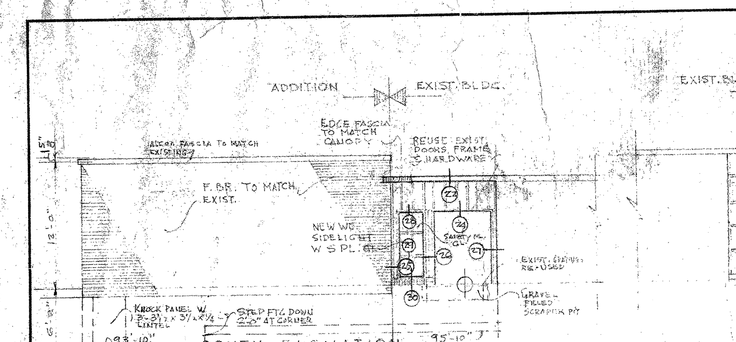

WEST ELEVATION
SCALE 1/8"=1'-0"

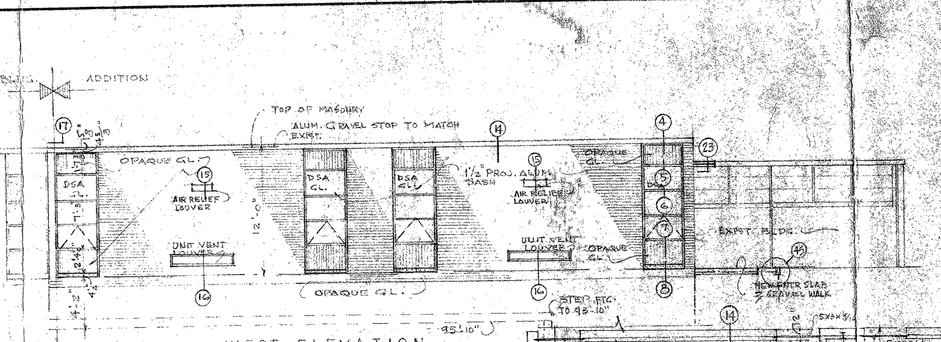

FLOOR PLAN-ELECTRICAL
SCALE 1/8"=1'-0"

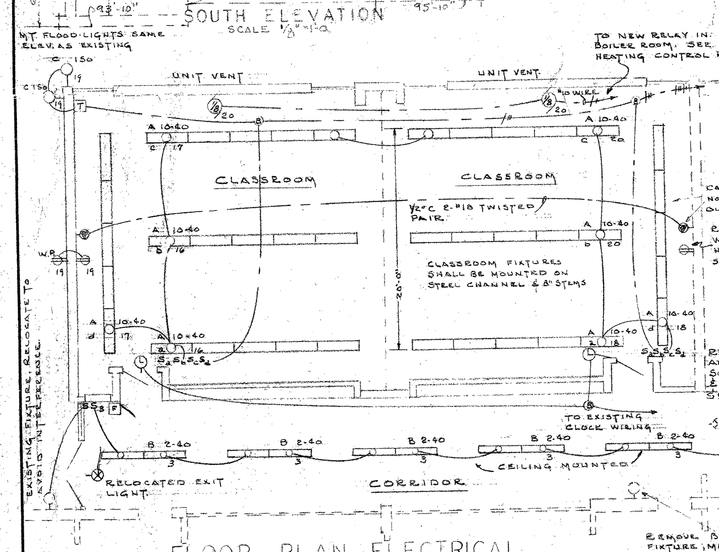

FIXTURE SCHEDULE

A MILLER "LEXINGTON" NO. CA-2102-06 PLASTIC DISCS, MT. ON STEEL CHANNEL & 8" STEMS: 2-40 WATTS.

B SUNBEAM NO. PB801-48 R3., CEILING MOUNTED, 1-40 WATTS.

C STONCO NO. CLD-1500, ON TIMER, WALL MTD.

TYPE ○ WATTS
SWITCH CIRCUIT

FIXTURE SYMBOL DETAIL NO SCALE

SYMBOLS

- CONDUIT CONCEALED
- CONDUIT UNDER FLOOR
- S SWITCH, M.H. 6'-0"
- S_3 SWITCH, 3 WAY M.H. 6'-0"
- CONVENIENCE OUTLET M.H. 1'-6"
- WP -do- WEATHER-PROOF M.H. 1'-6"
- CLOCK OUTLET M.H. 8'-0" ℄
- EXIT LIGHT
- INCANDESCENT LIGHT
- MOTOR, H.P. AS NOTED
- K CONTROL RELAY
- T TIMER M.H. 5'-6"
- F FIRE ALARM BREAK-GLASS STA. 1" RIG. INSU.
- MOVIE OUTLET

HEATING CONTROL DIAGRAM
NO SCALE

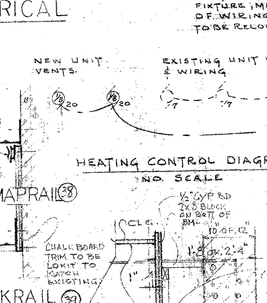

STRUCTURAL PLAN

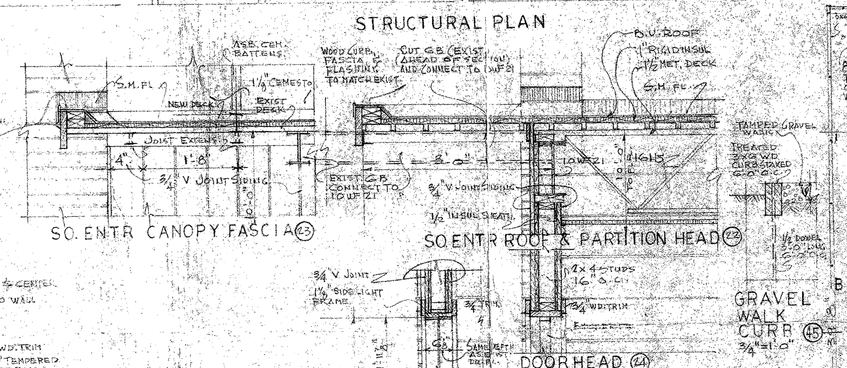

FOUNDATION & MECHANICAL PLAN

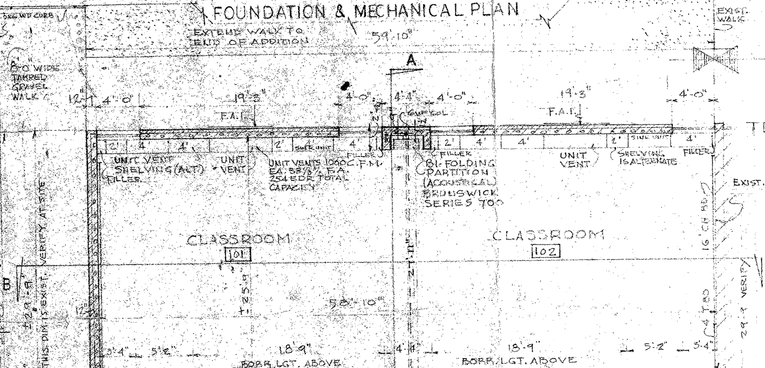

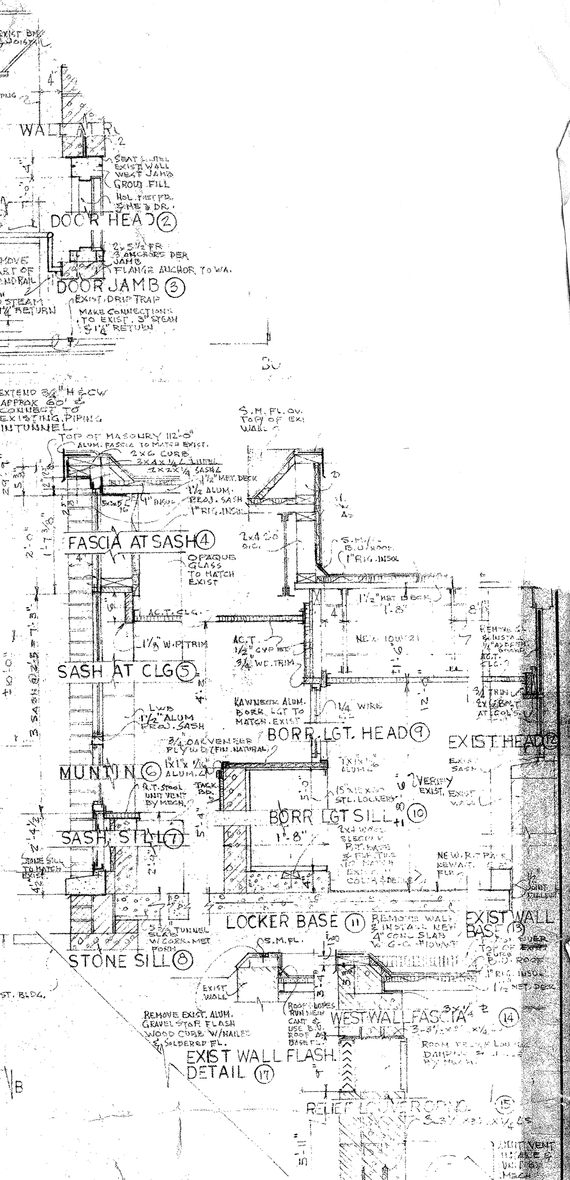

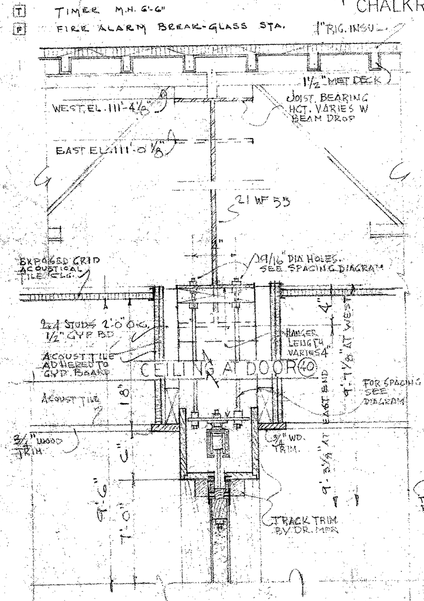

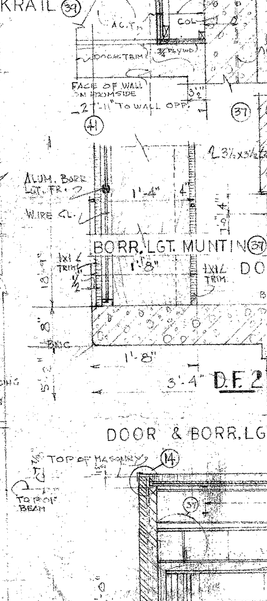

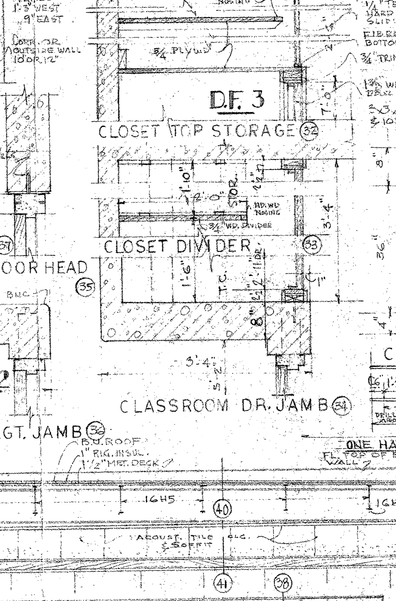

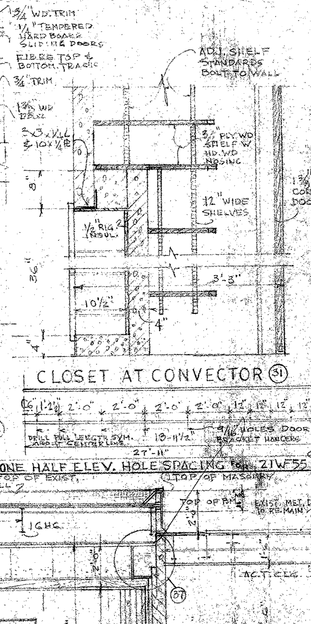

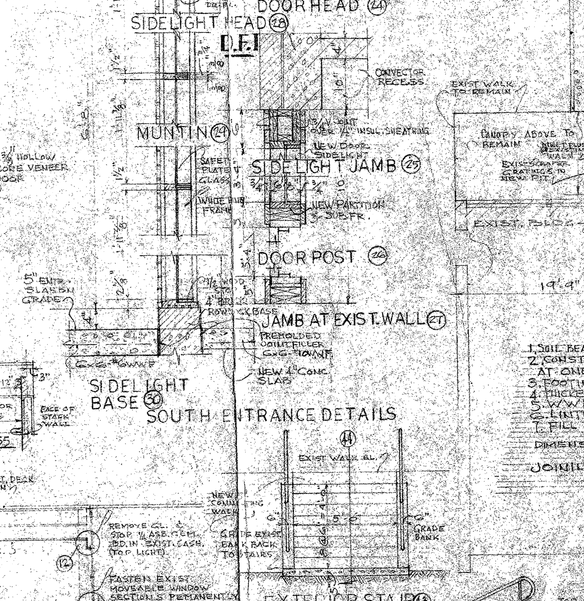

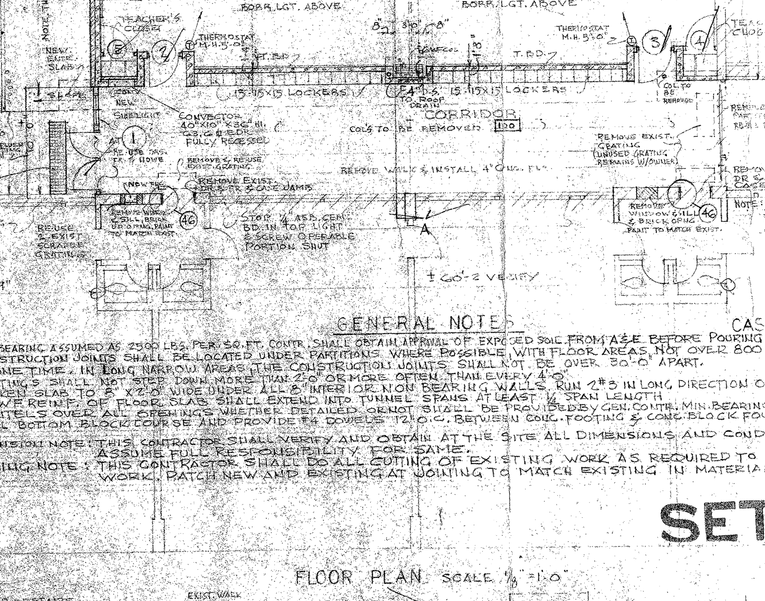

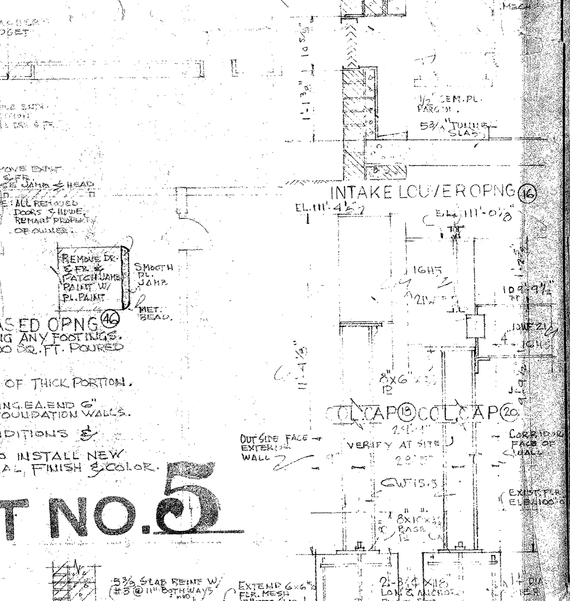

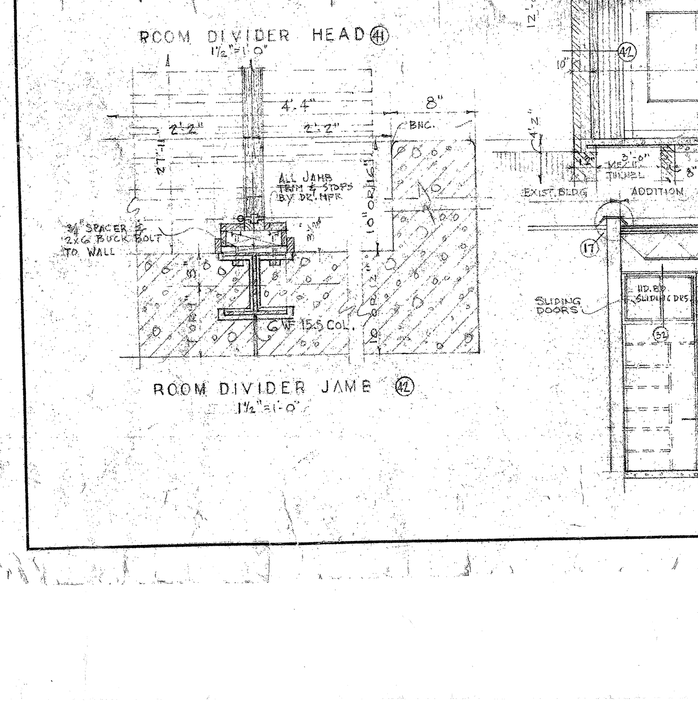

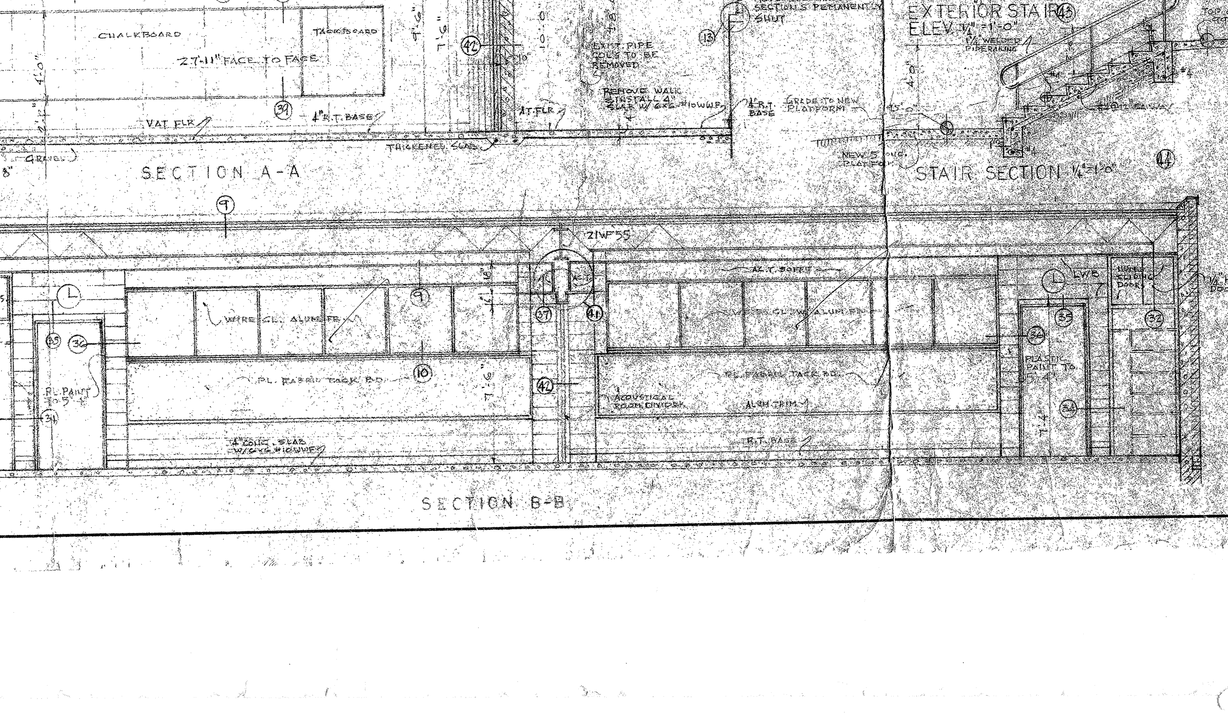

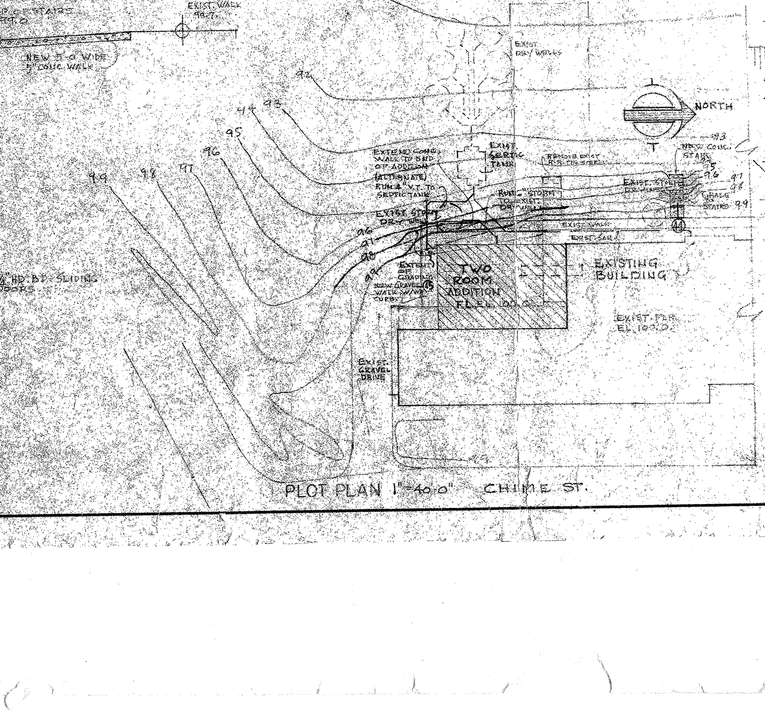

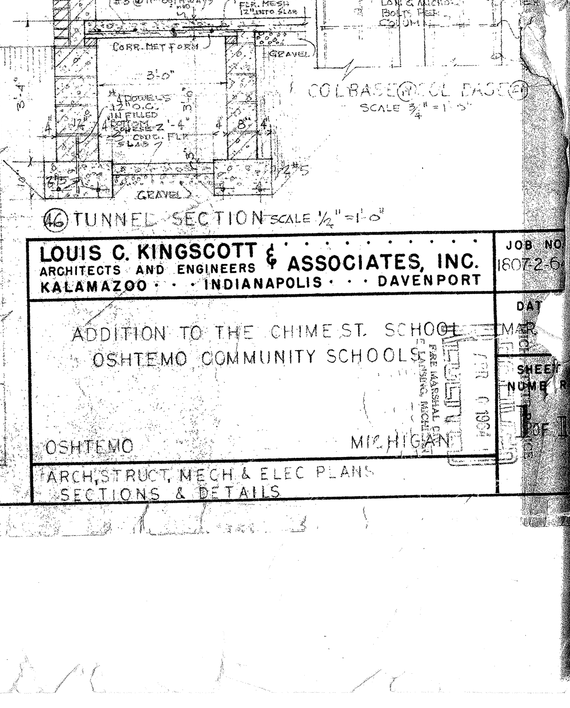

GENERAL NOTES

1. SOIL BEARING ASSUMED AS 2500 LBS. PER SQ. FT. CONTR. SHALL OBTAIN APPROVAL OF EXPOSED SOIL FROM A/E BEFORE POURING ANY FOOTINGS.
2. CONSTRUCTION JOINTS SHALL BE LOCATED UNDER PARTITIONS WHERE POSSIBLE WITH FLOOR AREAS NOT OVER 800 SQ. FT. POURED AT ONE TIME. IN LONG NARROW AREAS THE CONSTRUCTION JOINTS SHALL NOT BE OVER 30'-0" APART.
3. FOOTINGS SHALL NOT STEP OVER MORE THAN 2'-0" OR MORE OFTEN THAN EVERY 4'-0".
4. THICKEN SLAB TO 8" X 2'-0" WIDE UNDER ALL 8" INTERIOR NON BEARING WALLS RUN 2"Ø IN LONG DIRECTION OF THICK PORTION.
5. WWF REINF. OF FLOOR SLABS SHALL EXTEND INTO TUNNEL SPANS AT LEAST ½ SPAN LENGTH.
6. LINTELS OVER ALL OPENINGS NOT HERETOFORE DETAILED OR NOTED SHALL BE PROVIDED BY GEN. CONTR. MIN. BEARING 8" AND 6" LAP OVER ADJ. OPENINGS.
7. FILL BOTTOM BLOCK COURSE AND PROVIDE TOOLED ½" JOINT AT EXPOSED CONC. BLOCK FOUNDATION WALLS.

DIMENSION NOTE: THIS CONTRACTOR SHALL VERIFY AND OBTAIN AT THE SITE ALL DIMENSIONS AND CONDITIONS & ASSUME FULL RESPONSIBILITY FOR SAME.

JOINING NOTE: THIS CONTRACTOR SHALL DO ALL CUTTING OF EXISTING WORK AS REQUIRED TO INSTALL NEW WORK; PATCH NEW AND EXISTING AT JOINING TO MATCH EXISTING IN MATERIAL, FINISH & COLOR.

SET NO. 5

LOUIS C. KINGSCOTT & ASSOCIATES, INC.
ARCHITECTS AND ENGINEERS
KALAMAZOO · · · INDIANAPOLIS · · · DAVENPORT

JOB NO. 1607-2-6

DATE MAR.

SHEET NUMBER T OF 11

ADDITION TO THE CHIME ST. SCHOOL
OSHTEMO COMMUNITY SCHOOLS

OSHTEMO MICHIGAN

ARCH., STRUCT., MECH. & ELEC. PLANS
SECTIONS & DETAILS

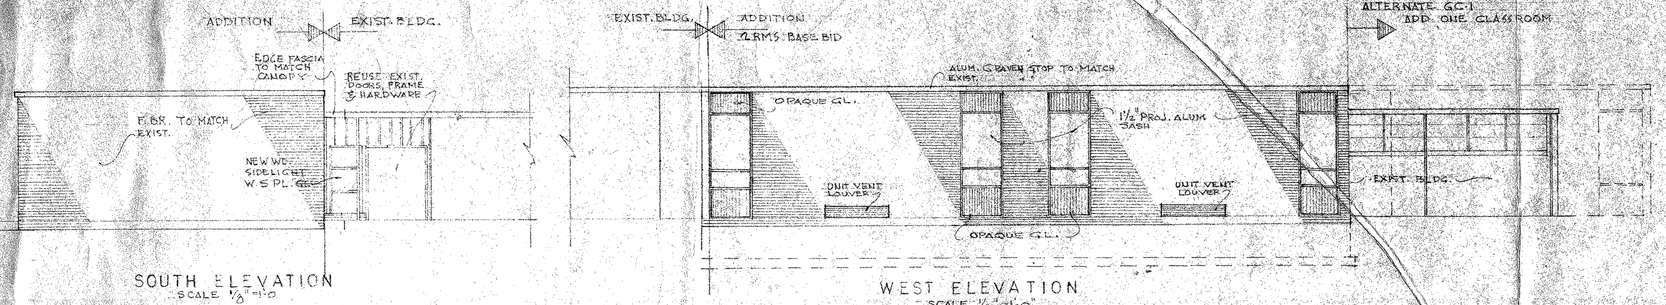

SOUTH ELEVATION
SCALE 1/8"=1'-0"

WEST ELEVATION
SCALE 1/8"=1'-0"

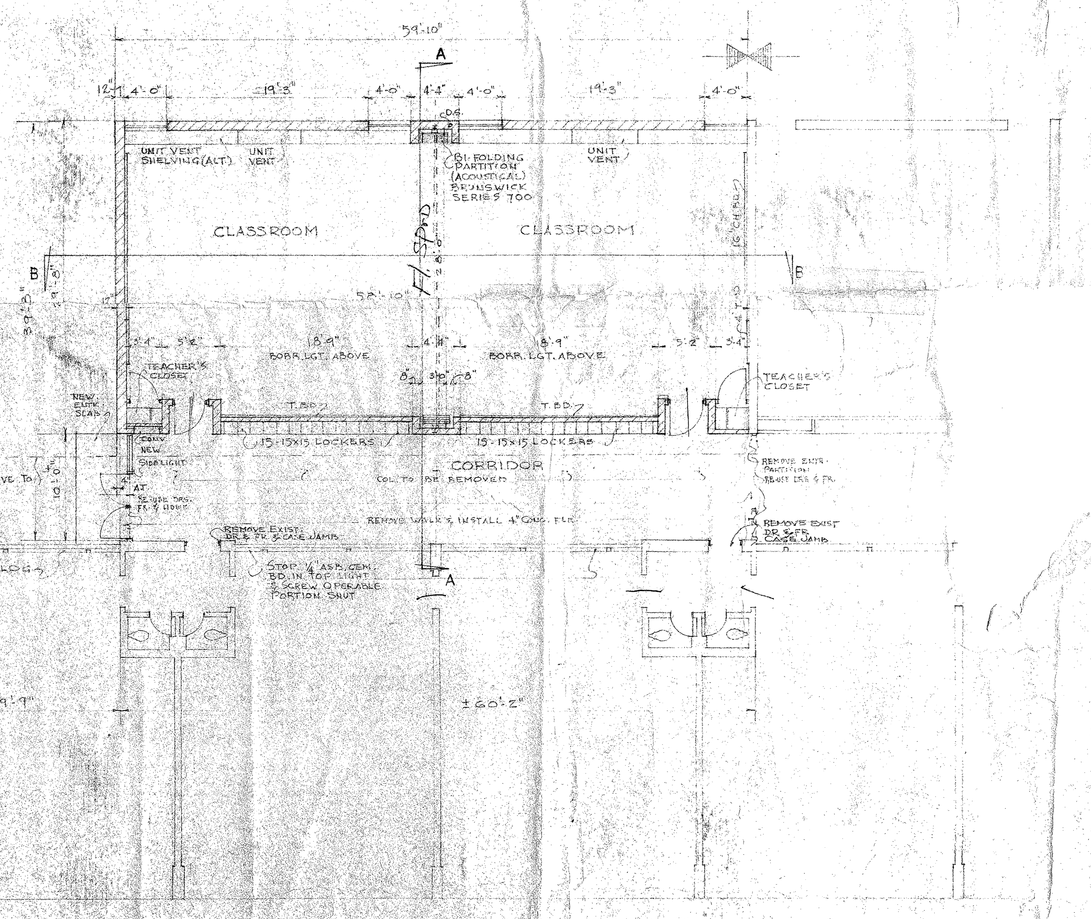

BASE BID PLAN
SCALE 1/16"=1'-0"

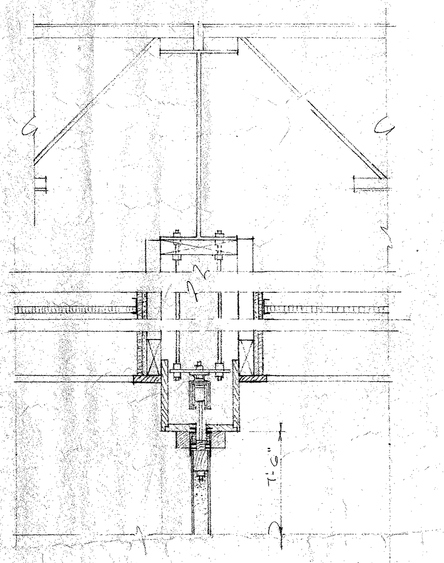

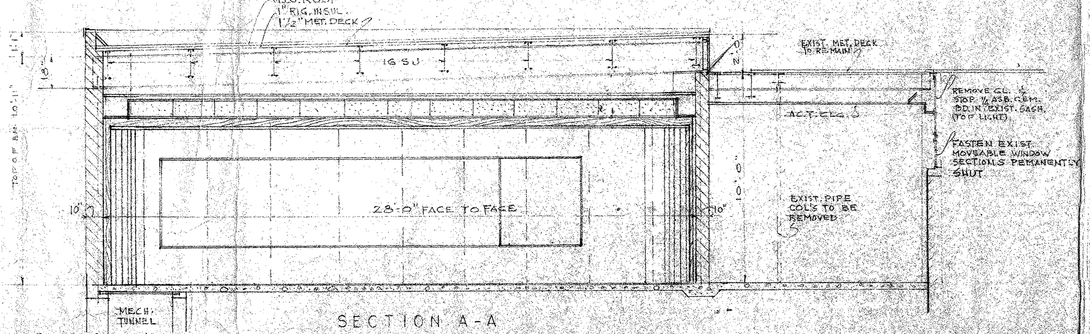

SECTION A-A

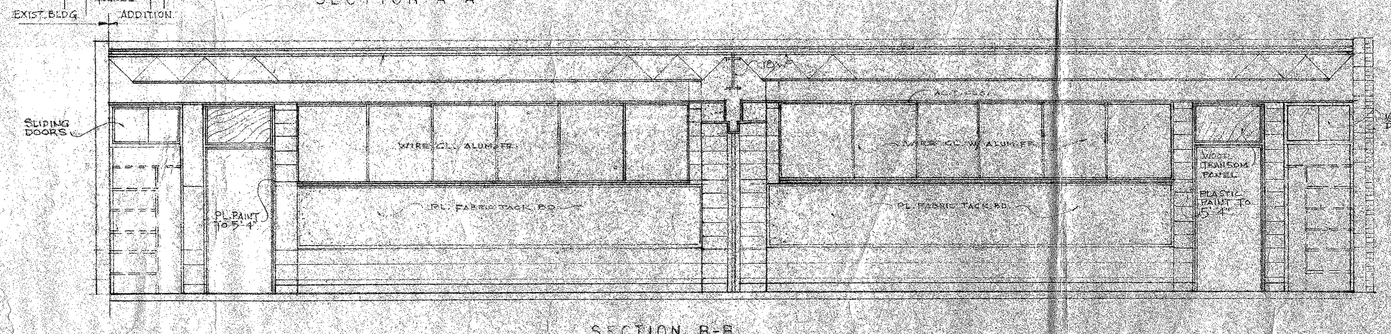

SECTION B-B

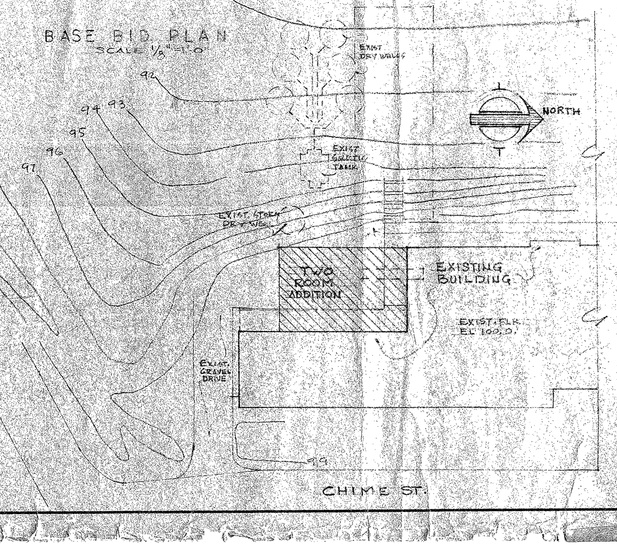

LOUIS C. KINGSCOTT & ASSOCIATES, INC. ARCHITECTS AND ENGINEERS · · · KALAMAZOO · · · INDIANAPOLIS · · · DAVENPORT	JOB NO. 1807-2-64
ADDITION TO THE CHIME ST. SCHOOL OSHTEMO COMMUNITY SCHOOLS	DATE MAR. 9 '64
OSHTEMO MICHIGAN	SHEET NUMBER P-1
PRELIMINARY PLAN	