context DESIGN
12 S Main St, Ste 200 | Fortville, IN 46040
317-485-6900 | www.context-design.com

CARMEL CLAY SCHOOLS
CARMEL, INDIANA

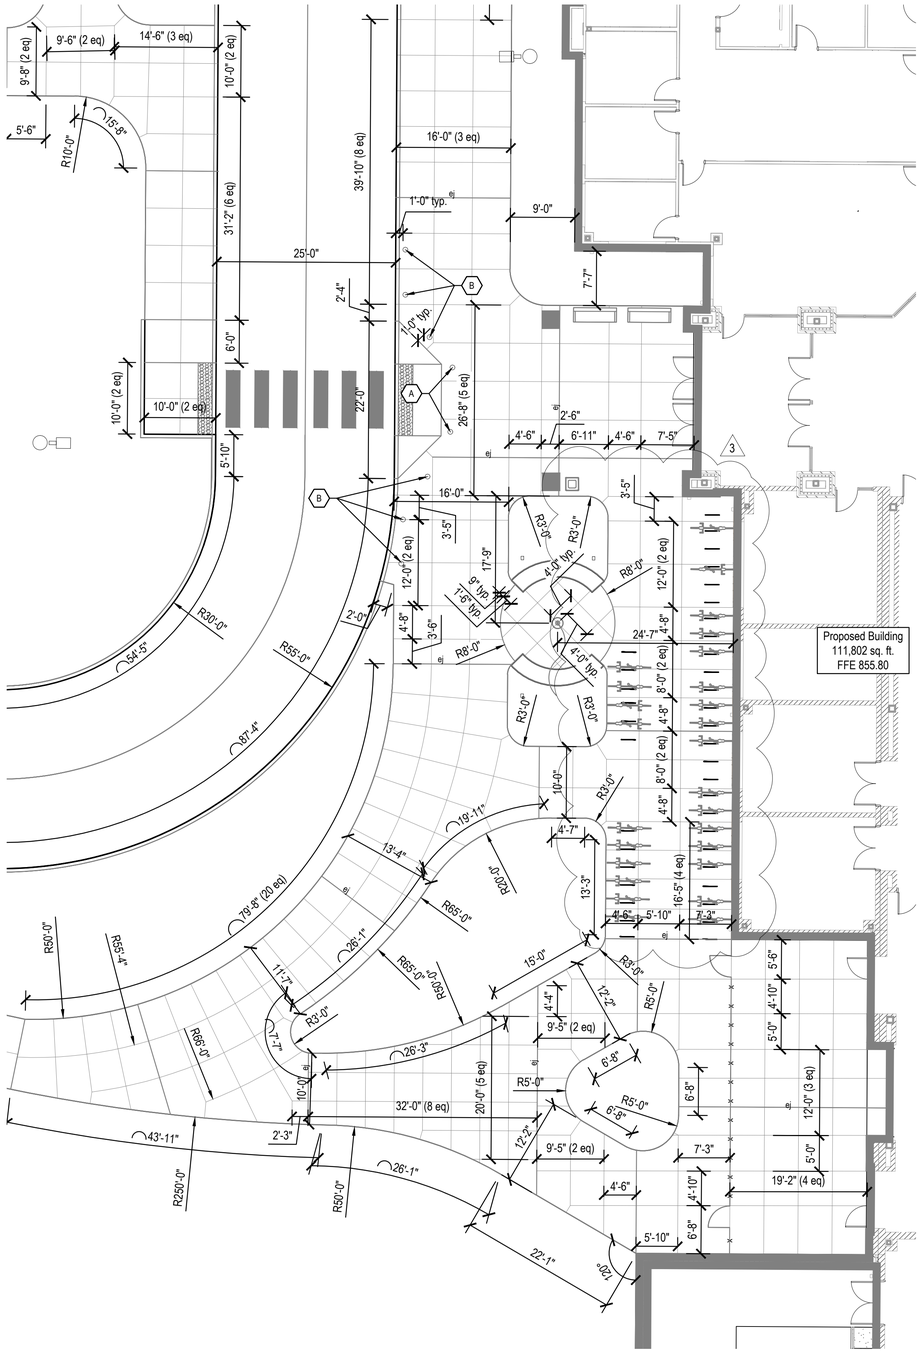

2 Courtyard E Enlargement
Scale: 1" = 10'-0"

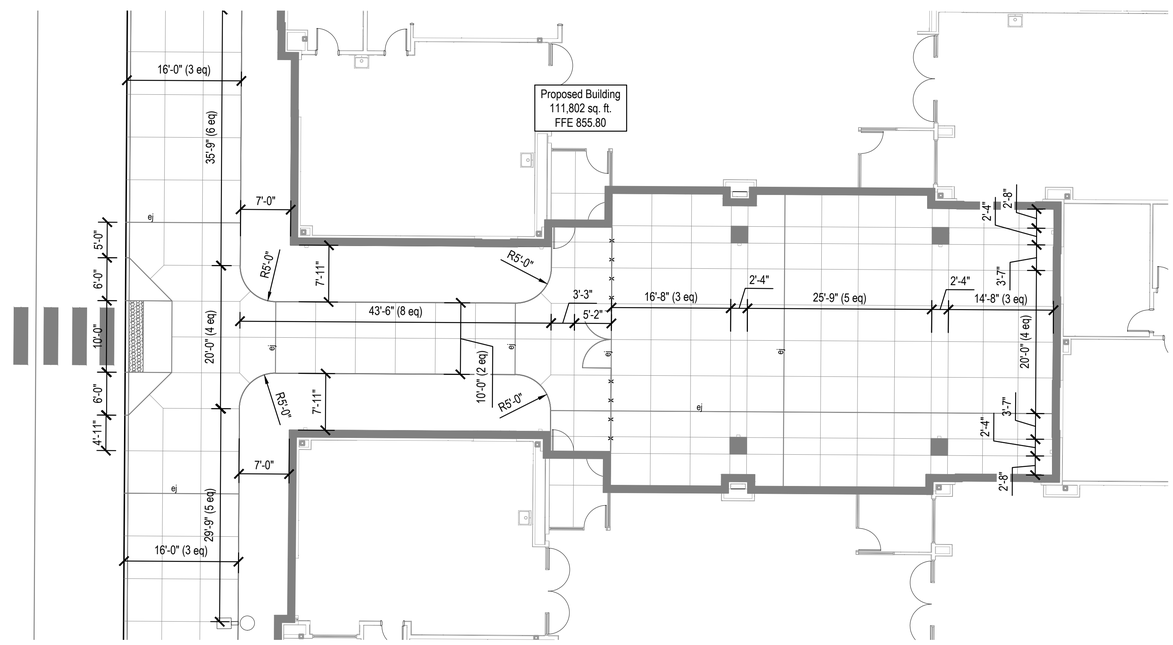

1 Courtyard F Enlargement
Scale: 1" = 10'-0"

LAYOUT NOTES

1. Dimensions are shown to Face of Curb unless otherwise noted.
2. Contractor shall coordinate final joint locations in the field with the Landscape Architect. Align to existing conditions when practical, including at building and wall corners, connections to existing work, and to centerlines of doors.
3. Space control joints evenly between all bands and expansion joints as shown, unless otherwise dimensioned. Space interim joints equally whenever possible.
4. Digital AutoCAD files will be provided to the successful bidder as a courtesy to assist with field layout. The Contractor maintains all responsibility for the use, accuracy, and confirmation of such data.
5. All pavement striping shown shall adhere to Specifications. The Contractor shall include in their bid any miscellaneous copy, striping, or curb painting that may be requested by the Fire Marshal.
6. All disturbed areas not proposed to receive pavements shall be dressed with topsoil and seeded per Specifications.
7. All angles are 90 degrees unless otherwise noted

(A) Align bollards with edges of ramp.

(B) All Bollards to be 6'-5" apart and 1'-0" off face of curb, except those noted type A. Refer to plan.

CSO
8831 Keystone Crossing, Indianapolis, IN 46240
317.848.7800 | csoinc.net

PROJECT:
NEW ELEMENTARY SCHOOLS
FOR
CARMEL CLAY SCHOOLS
101 4TH AVE SE
CARMEL, INDIANA 46032

Scope Drawings:

These drawings indicate the general scope of the project in terms of architectural design concept, the dimensions of the building, the major architectural elements and the type of structural, mechanical and electrical systems.

The drawings do not necessarily indicate or describe all work required for full performance and completion of the requirements of the Contract.

On the basis of the general scope indicated or described, the trade contractors shall furnish all items required for the proper execution and completion of the work.

Revisions:

3 1. Addendum #03 12-20-2019

Issue Date	Drawn By	Checked By
11.19.2019	DLF	CCH

Drawing Title:
LAYOUT PLAN

Certified By:
FREDDIE J. PRAZENU
REGISTERED
No. 2020-0052
STATE OF INDIANA
LANDSCAPE ARCHITECT
EXPIRES 12-31-2019

Drawing Number:
L207

Project Number:
18094

North
0 5' 10' 20'
Scale 1" = 10'-0"