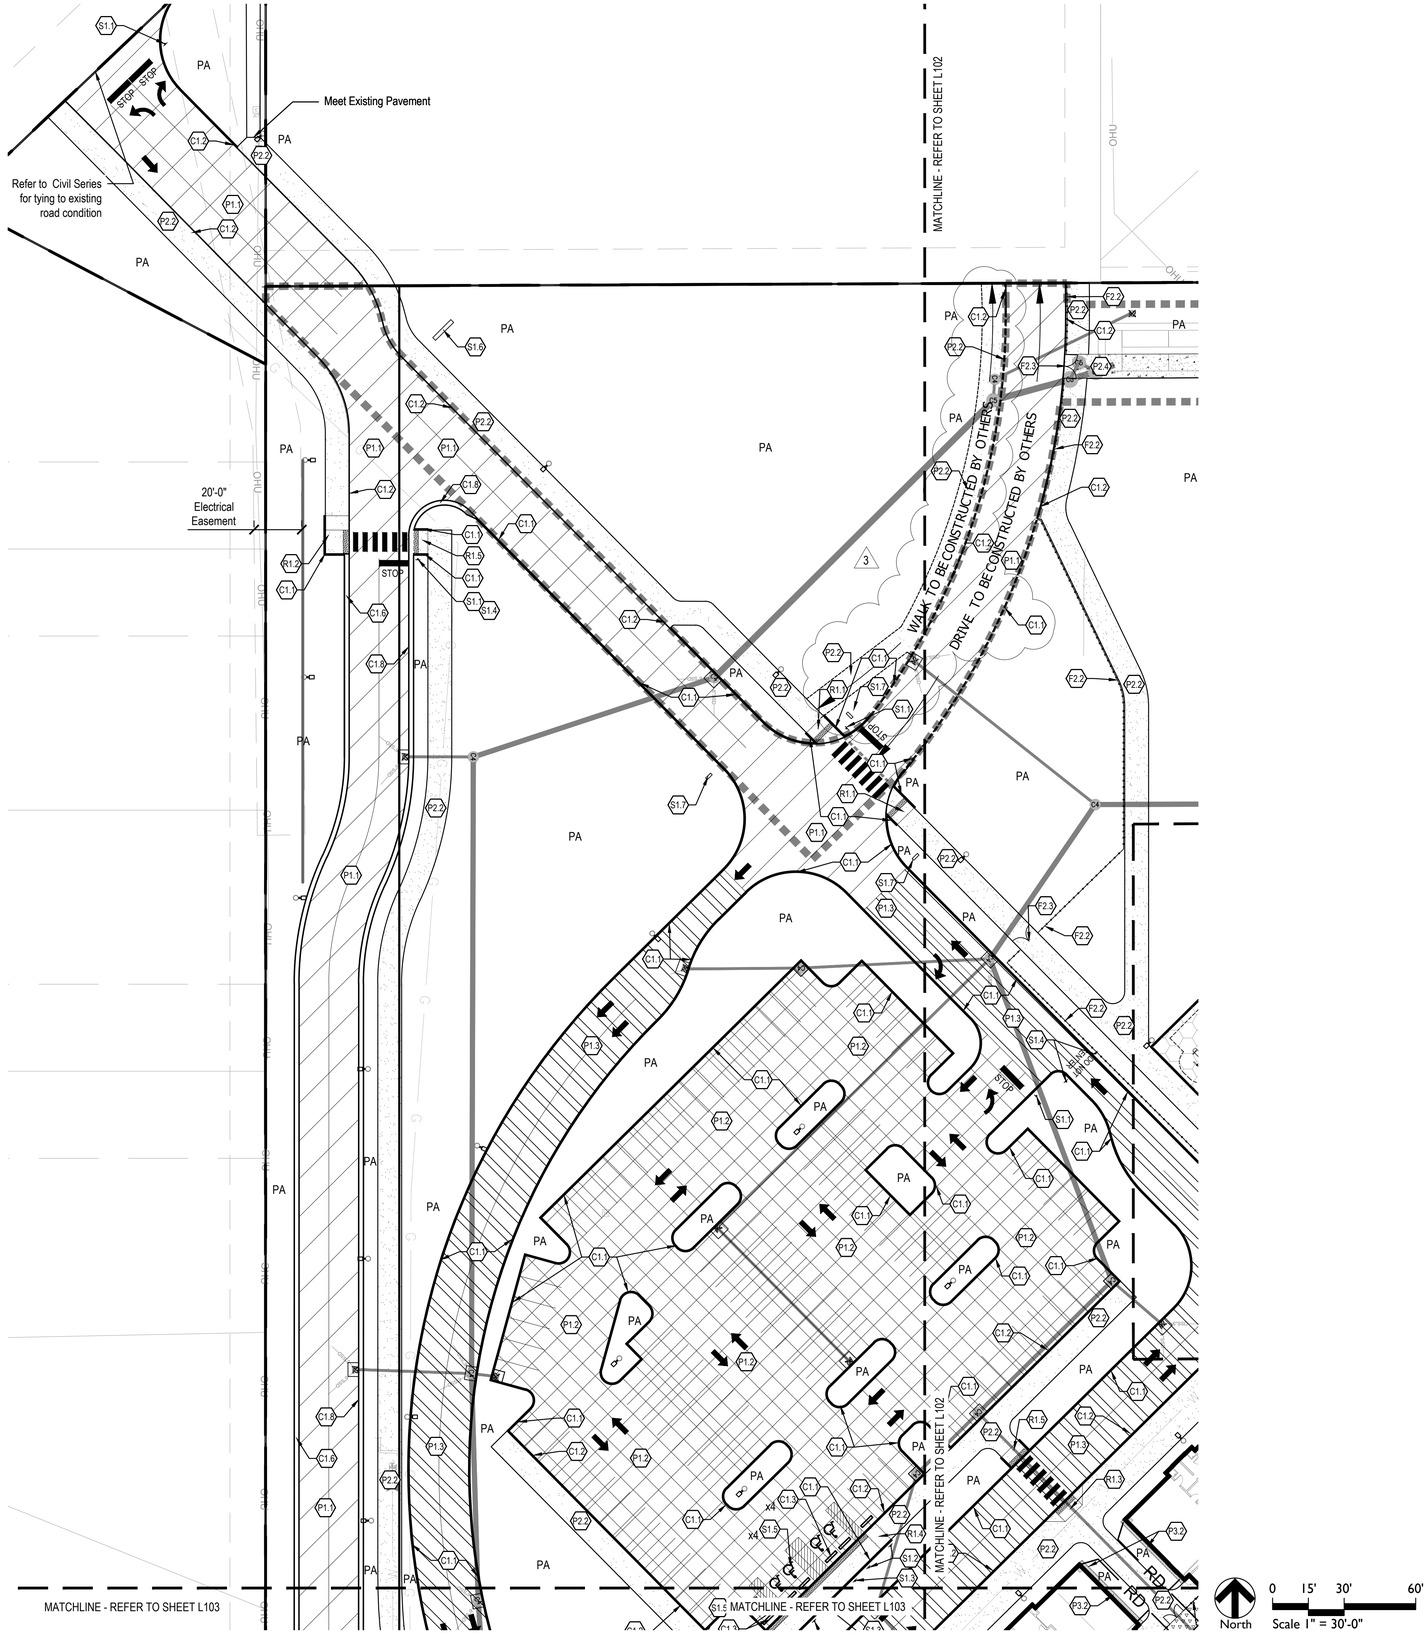

context DESIGN
12 S Main St, Ste 200 | Fortville, IN 46040
317-485-6900 | www.context-design.com

CARMEL CLAY SCHOOLS
CARMEL, INDIANA

CSO
8831 Keystone Crossing, Indianapolis, IN 46240
317.848.7800 | csoinc.net

MATERIAL LEGEND

C1.0 Curbs

- C1.1 Post Curb, Refer to Detail 2/L501
- C1.2 Integral Curb and Sidewalk, Refer to Detail 9/L500
- C1.3 Wheel Stops, Refer to Detail 1/L502
- C1.4 Playground Post Curb, Refer to Detail 5/L502
- C1.5 Concrete Turndown Edge, Refer to Detail 6/L502
- C1.6 Curb and Gutter, Concrete, Type III, Refer to Detail 8/L501
- C1.7 Flush Turndown Curb, Refer to Detail 10/L500
- C1.8 Curb and Gutter, Concrete, Type II, Refer to Detail 7/L501

F1.0 Site Furnishings

- F1.1 Flagpole, Refer to Detail 9/L502 and 1/L503
- F1.2 Bike Rack, Refer to Detail 4/L502
- F1.3 Half Basketball Court, Refer to Detail 2/L502
- F1.4 6' Bench, Refer to Specifications
- F1.5 Trash Receptacle, Refer to Specifications
- 3 F1.6 Steel Pipe Bollard, Refer to Detail 11/L500
- F1.7 Picnic Table and Benches, Refer to Specifications
- F1.8 ADA Picnic Table and Benches, Refer to Specifications
- F1.9 Shade Sails, Refer to Specifications

F2.0 Fencing and Gates

- F2.1 Ornamental Fence and Gate, Refer to Architectural Drawings and Specifications
- F2.2 Fence, 4'-0" ht., black, vinyl coated, chain link, Refer to Details 11 and 12/ L502 and Specifications
- F2.3 Double Leaf Swing Gate, Match adjacent fencing, Refer to Specifications
- F2.4 Vehicular Barrier Gate, Refer to Specifications.

P1.0 Pavement, Asphalt

- P1.1 Heavy Duty Asphalt Pavement, Refer to Detail 3/L500
- P1.2 Standard Asphalt Pavement, Refer to Detail 1/L500
- P1.3 Medium Duty Asphalt Pavement, Refer to Detail 2/L500

P2.0 Pavement, Concrete

- P2.1 Heavy Duty Concrete Pavement, Refer to Detail 6/L500 and Specifications
- P2.2 Standard Concrete Pavement, Medium Broom Finish, Refer to Details 4/L500 and Specifications
- P2.3 Standard Concrete Pavement, Ashlar Stamp Pattern, Refer to Details 4/L500 and Specifications
- P2.4 Medium Duty Concrete Pavement, Refer to Detail, 5/L500

P3.0 Pavement, Specialty

- P3.1 Pour in Place Play Surface, Refer to Details 5 and 6/L502 and Specifications
- P3.2 Stone Maintenance Edge (Mow Strip), #6 River Rock, Refer to Detail 3/L502, 8/L410, and Specifications

R1.0 Accessible Sidewalk Ramps

- R1.1 Corner Ramp with Curb, Refer to Detail 1/L501
- R1.2 Sidewalk Ramp with Curb, Refer to Detail 1/L501
- R1.3 Integrated Sidewalk Ramp, Refer to Detail 1/L501
- R1.4 Double Sidewalk Ramp with Curb, Refer to Detail 1/L501
- R1.5 Crosswalk Ramp, Refer to Detail 1/L501

S1.0 Signage, (comply with MUTCD Standards)
(VIF Regulatory Signs with City Representative)

- S1.1 Stop, Refer to Detail 6/L501
- S1.2 ADA Parking, Refer to Detail 4/L501
- S1.3 Van Accessible ADA Parking, Refer to Detail 4/L501
- S1.4 Do Not Enter, Refer to Detail 6/L501
- S1.5 ADA Parking Symbol, Refer to Detail 5/L501
- S1.6 Monument Sign, See Architectural Drawings
- S1.7 Directional Sign, See Architectural Drawings

NOTE: Refer to Specifications for all Pavement Striping

W1.0 Walls

- W1.1 Cast-in-Place Concrete Seat Wall, Smooth Finish, Refer to Detail 1/L503 and Specifications

PROJECT:

NEW ELEMENTARY SCHOOLS FOR CARMEL CLAY SCHOOLS

101 4TH AVE SE
CARMEL, INDIANA 46032

Scope Drawings:

These drawings indicate the general scope of the project in terms of architectural design concept, the dimensions of the building, the major architectural features and the type of structural, mechanical and electrical systems.

The drawings do not necessarily indicate or describe all work required for full performance and completion of the requirements of the Contract.

On the basis of the general scope indicated or described, the trade contractors shall furnish all items required for the proper execution and completion of the work.

Revisions:

3 1. Addendum #03 12-20-2019

Issue Date	Drawn By	Checked By
11.19.2019	DLF	CCH

Drawing Title:

SITE MATERIALS PLAN

Certified By:

FREDDIE J. PRAZEAU
REGISTERED
No. 2020-0052
STATE OF INDIANA
LANDSCAPE ARCHITECT

EXPIRES 12-31-2019

Drawing Number:

L101

Project Number:

18094