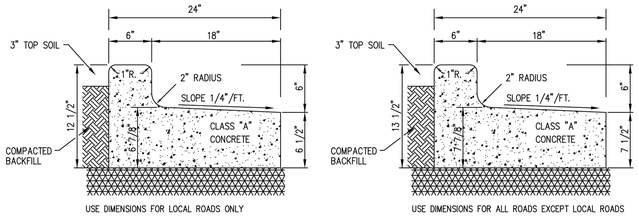

COMBINED CURB AND GUTTER TYPE III

NO SCALE

NOTES: INTEGRAL CURB WITH CONCRETE PAVEMENT SHALL BE SIMILAR SHAPE

CURE ALL EXPOSED SURFACES

CONTRACTION JOINTS SHALL BE TOOLED OR SAWED IN CONTINUOUSLY POURED CURBS TO A MINIMUM DEPTH OF 1/2"

DAMPEN SUBGRADE BEFORE PLACING CONCRETE

CONTROL JOINTS EVERY 5' MAXIMUM ON RADII OTHERWISE EVERY 10' MAXIMUM. PREFORMED EXPANSION JOINT EVERY 50' MAXIMUM.

NO BACKFILLING OR COMPACTION MAY OCCUR 12' FROM CURB UNTIL 5 FULL DAYS HAVE PASSED AFTER PLACING CONCRETE

SHALL CONFORM TO CITY'S CONCRETE CURB POLICY IN ALL RESPECTS.

8 CURB AND GUTTER TYPE III

Scale: Not to scale

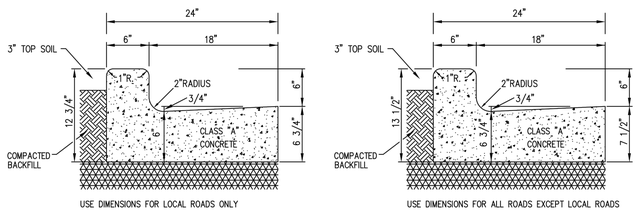

COMBINED CURB AND GUTTER TYPE II

NO SCALE

NOTES: INTEGRAL CURB WITH CONCRETE PAVEMENT SHALL BE SIMILAR SHAPE

CURE ALL EXPOSED SURFACES

CONTRACTION JOINTS SHALL BE TOOLED OR SAWED IN CONTINUOUSLY POURED CURBS TO A MINIMUM DEPTH OF 1/2"

DAMPEN SUBGRADE BEFORE PLACING CONCRETE

CONTROL JOINTS EVERY 5' MAXIMUM ON RADII OTHERWISE EVERY 10' MAXIMUM. PREFORMED EXPANSION JOINT EVERY 50' MAXIMUM.

NO BACKFILLING OR COMPACTION MAY OCCUR 12' FROM CURB UNTIL 5 FULL DAYS HAVE PASSED AFTER PLACING CONCRETE

SHALL CONFORM TO CITY'S CONCRETE CURB POLICY IN ALL RESPECTS.

7 CURB AND GUTTER TYPE II

Scale: Not to scale

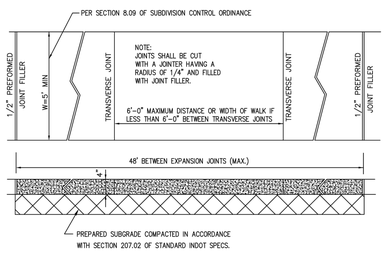

CONCRETE SIDEWALK

NO SCALE

NOTES:

BROOM FINISH AND EDGED

CLASS 'A' CONCRETE

6" DEPTH OF CONCRETE TO BE USED ACROSS DRIVES

IF AGGREGATE IS REQUIRED #53 STONE WILL BE USED AT A MINIMUM OF 4"

9 CONCRETE SIDEWALK

Scale: Not to scale

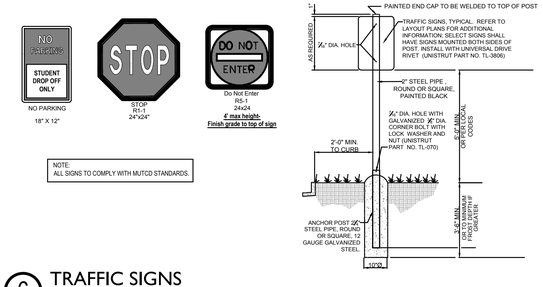

6 TRAFFIC SIGNS

Not to Scale

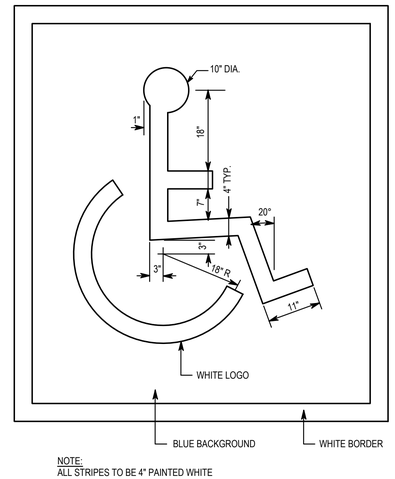

NOTE:
ALL STRIPES TO BE 4" PAINTED WHITE

5 ACCESSIBLE PARKING SYMBOL

Not to Scale

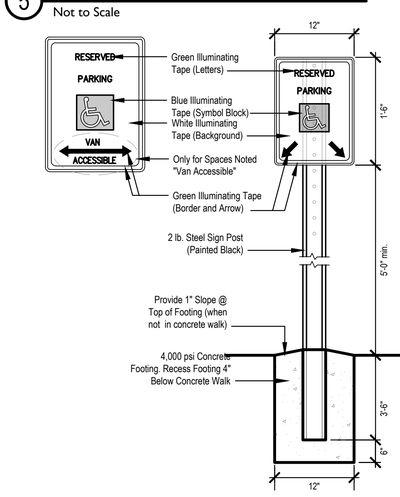

4 ACCESSIBLE PARKING SIGN

Not to Scale

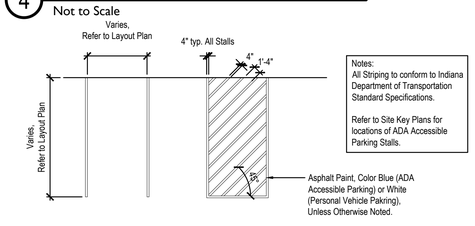

Notes:
All Striping to conform to Indiana Department of Transportation Standard Specifications.

Refer to Site Key Plans for locations of ADA Accessible Parking Stalls.

3 PARKING STRIPING DETAIL

Scale: 1" = 1'-0"

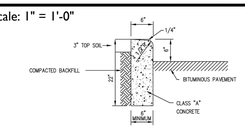

STRAIGHT CONCRETE CURB

NO SCALE

NOTES: INTEGRAL CURB WITH CONCRETE PAVEMENT SHALL BE SIMILAR SHAPE

CURE ALL EXPOSED SURFACES

CONTRACTION JOINTS SHALL BE TOOLED OR SAWED IN CONTINUOUSLY POURED CURBS TO A MINIMUM DEPTH OF 1/2"

DAMPEN SUBGRADE BEFORE PLACING CONCRETE

CONTROL JOINTS EVERY 5' MINIMUM ON RADII OTHERWISE EVERY 10' MINIMUM

NO BACKFILLING OR COMPACTION MAY OCCUR 12' FROM CURB UNTIL 5 FULL DAYS HAVE PASSED AFTER PLACING CONCRETE

SHALL CONFORM TO CITY'S CONCRETE CURB POLICY IN ALL RESPECTS

2 POST CURB

Scale: Not to scale

context DESIGN
12 S Main St, Ste 200 | Fortville, IN 46040
317-485-6900 | www.context-design.com

3

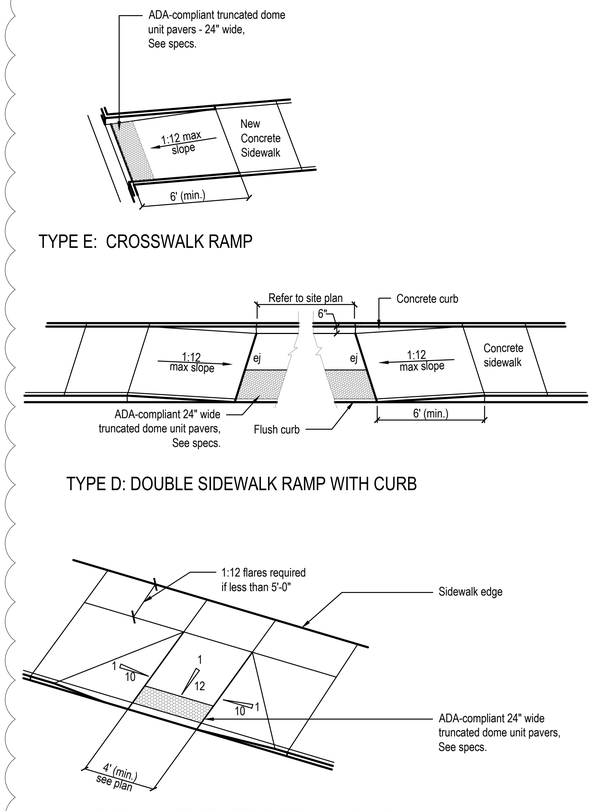

NOTE: All ramp types shown in this detail are Prototypical Configurations. Minor adjustments may be required to accommodate specific field conditions. Coordinate adjustments and alterations in the field with the Landscape Architect. Ensure that positive drainage is maintained on and around each ramp to prevent birdbaths and ponding.

1 ACCESSIBLE RAMP CONFIGURATIONS

Not to Scale

CSO
8831 Keystone Crossing, Indianapolis, IN 46240
317.848.7800 | csoinc.net

PROJECT:
NEW ELEMENTARY SCHOOLS FOR CARMEL CLAY SCHOOLS
101 4TH AVE SE
CARMEL, INDIANA 46032

Scope Drawings:
These drawings indicate the general scope of the project in terms of architectural design concept, the dimensions of the building, the major architectural elements and the type of structural, mechanical and electrical systems.
The drawings do not necessarily indicate or describe all work required for full performance and completion of the requirements of the Contract.
On the basis of the general scope indicated or described, the trade contractors shall furnish all items required for the proper execution and completion of the work.

Revisions:
3 1. Addendum #03 12-20-2019

Issue Date	Drawn By	Checked By
11.19.2019	DLF	CCH

Drawing Title:
SITE DETAILS

Certified By:
FREDDIE J. PRAZEAU REGISTERED No. 2020-0052 STATE OF INDIANA LANDSCAPE ARCHITECT
EXPIRES 12-31-2019

Drawing Number:
L501

Project Number:
18094