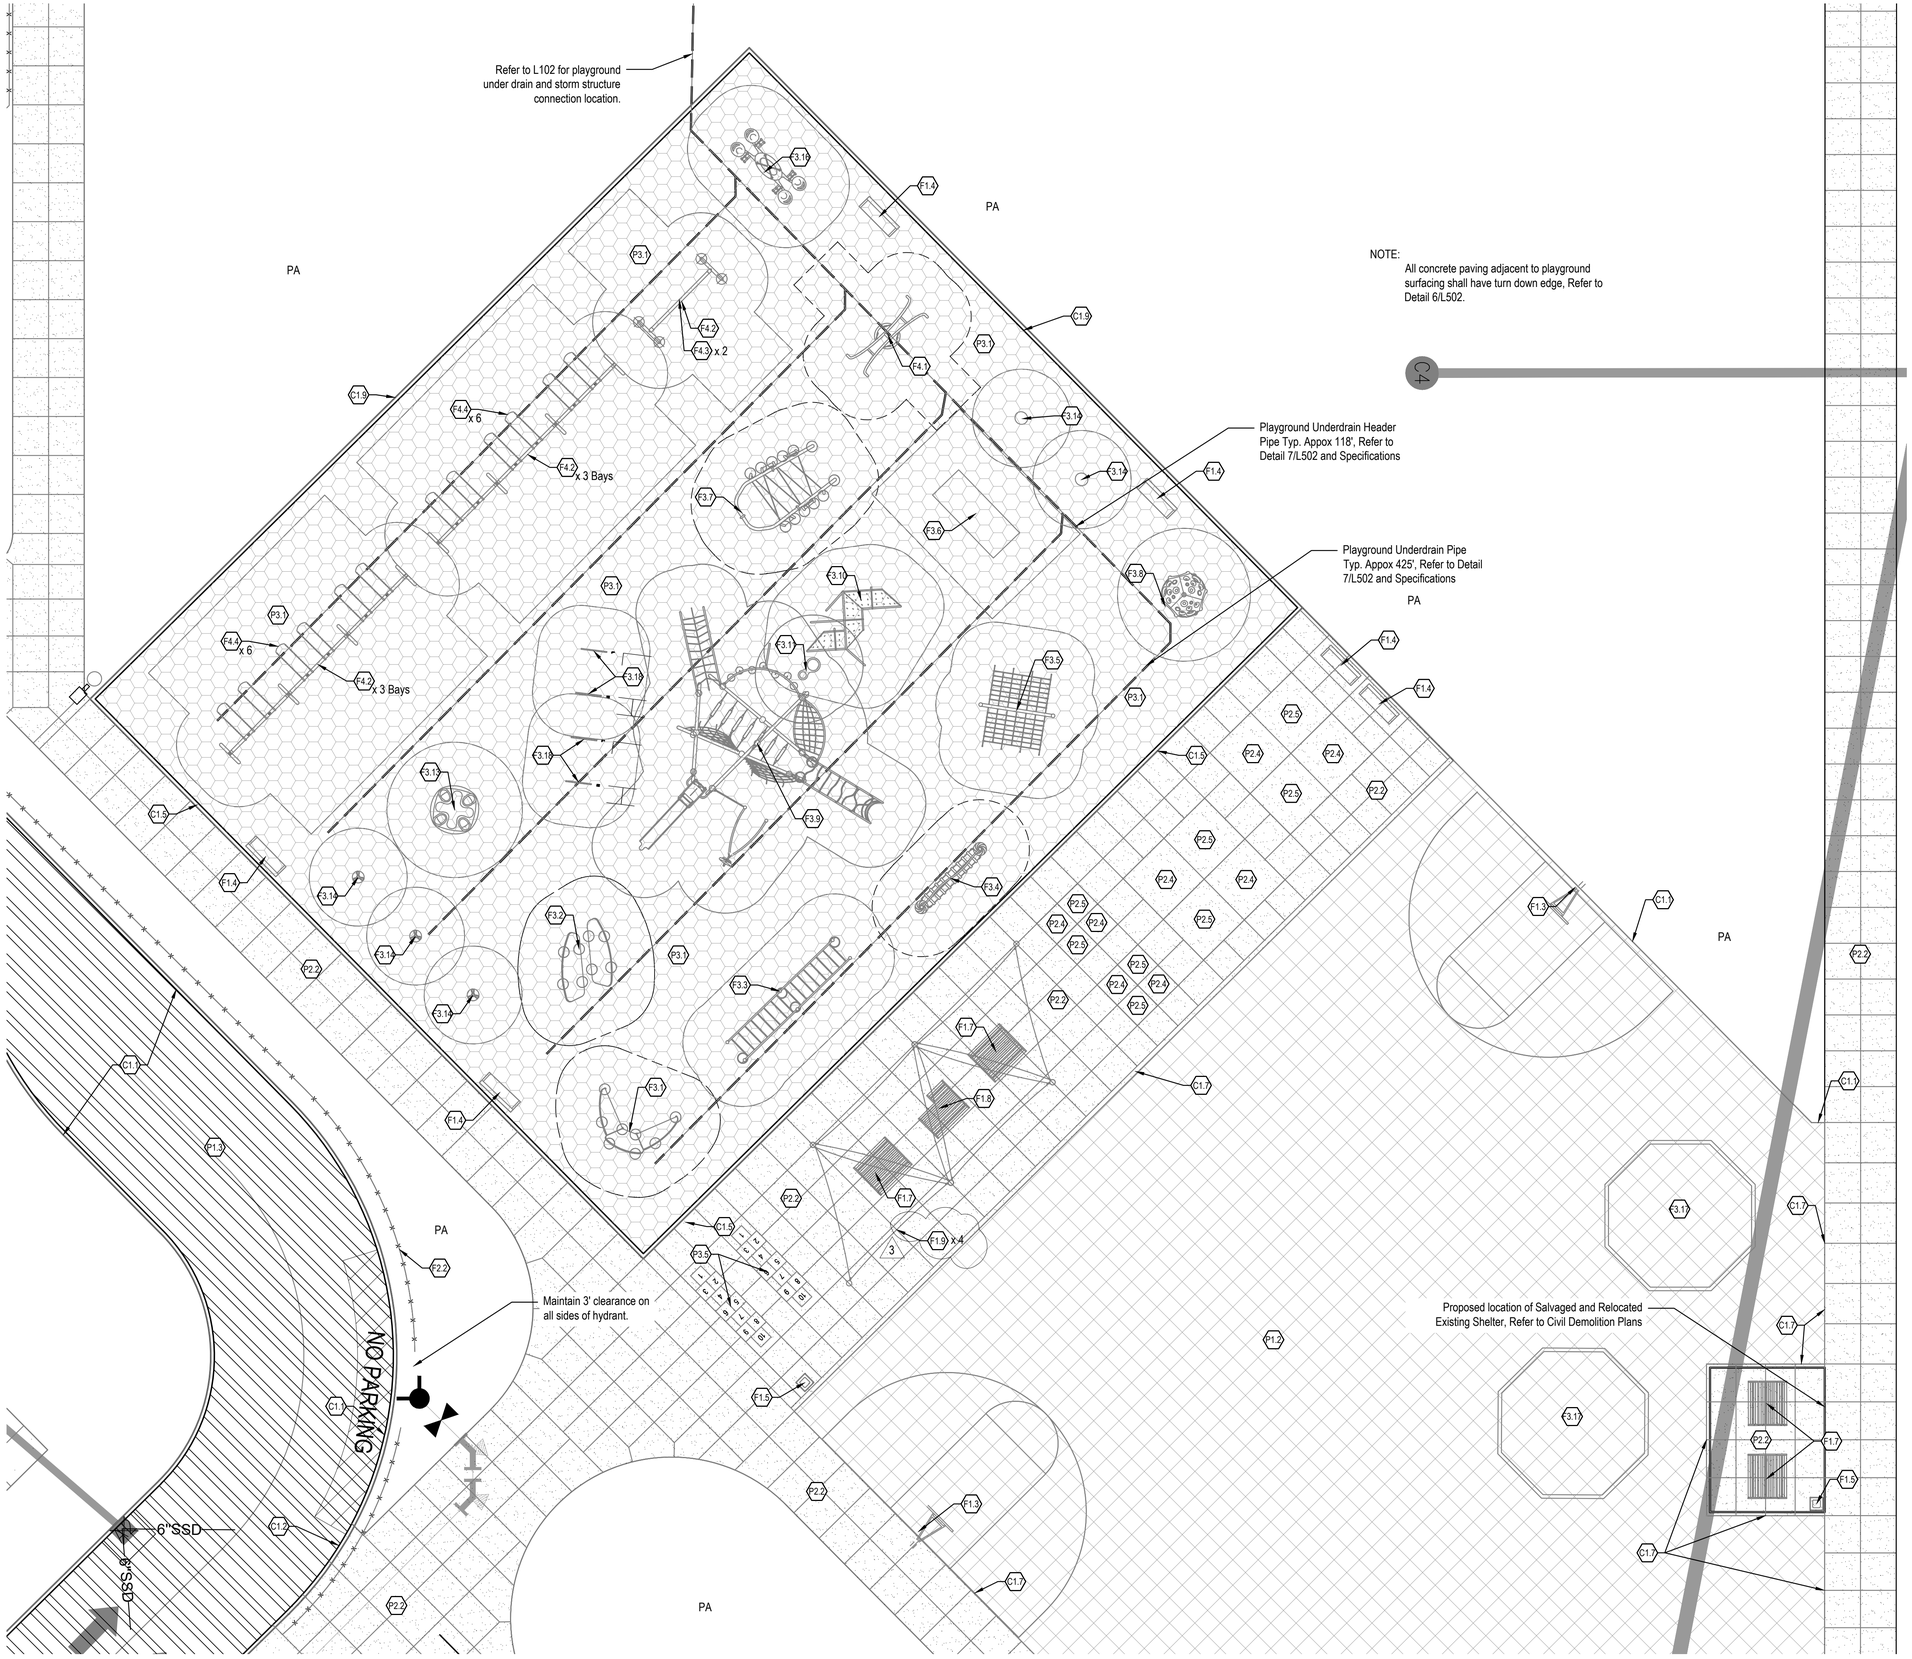

context DESIGN
12 S Main St, Ste 200 | Fortville, IN 46040
317-485-6900 | www.context-design.com

MATERIAL LEGEND

C1.0 Curbs

- C1.1 Post Curb, Refer to Detail 10/L501
- C1.2 Integral Curb and Sidewalk, Refer to Detail 9/L500
- C1.5 Poured in Place Play Surfacing with Turndown Edge, Refer to Detail 6/L502
- C1.7 Flush Turndown Curb, Refer to Detail 10/L500
- C1.9 Playground Post Curb, Refer to Detail 5/L502

F1.0 Site Furnishings

- F1.3 Half Basketball Court, Refer to Detail 2/L502
- F1.4 6' Bench, Refer to Specifications
- F1.5 Trash Receptacles, Refer to Specifications
- F1.7 Picnic Table and Benches, Refer to Specifications
- F1.8 ADA Picnic Table and Benches, Refer to Specifications
- F1.9 Shade Sails, Refer to Specifications

F2.0 Fencing and Gates

- F2.2 Fence, 4'-0" ht., black, vinyl coated, chain link, Refer to Specifications

F3.0 Elementary School Age Playground Equipment

- F3.1 Fitness Play Equipment Type 1, Refer to Specifications
- F3.2 Fitness Play Equipment Type 2, Refer to Specifications
- F3.3 Fitness Play Equipment Type 3, Refer to Specifications
- F3.4 Fitness Play Equipment Type 4, Refer to Specifications
- F3.5 Fitness Play Equipment Type 5, Refer to Specifications
- F3.6 Fitness Play Equipment Type 6, Refer to Specifications
- F3.7 Fitness Play Equipment Type 7, Refer to Specifications
- F3.8 Dome Structure, Refer to Specifications
- F3.9 Elementary Composite Play Structure , Refer to Specifications
- F3.10 Medium Size Climbing Wall, Refer to Specifications
- F3.11 Spring Stepper, Refer to Specifications
- F3.12 Seated Group Spinner, Refer to Specifications
- F3.13 Standing Group Spinner, Refer to Specifications
- F3.14 Bowl Spinner, Refer to Specifications
- F3.15 4 Person See Saw, Refer to Specifications
- F3.16 Gaga Pit, Refer to Specifications
- F3.17 Over Under Bars, Refer to Specifications

F4.0 Swings

- F4.1 Group Swing, Refer to Specifications
- F4.2 Arched Swing Frame, Refer to Specifications
- F4.3 Molded Bucket Seats (5-12), Refer to Specifications
- F4.4 Slash-Proof Belt Seats, Refer to Specifications

P1.0 Pavement, Asphalt

- P1.2 Standard Asphalt Pavement, Refer to Detail 1/L500

P2.0 Pavement, Concrete

- P2.2 Standard Concrete Pavement, Medium Broom Finish, Refer to Details 4/L500 and Specifications
- P2.4 Integral Color 1 Standard Concrete Pavement, Medium Broom Finish, Refer to Details 4/L500 and Specifications
- P2.5 Integral Color 2 Standard Concrete Pavement, Medium Broom Finish, Refer to Details 4/L500 and Specifications

P3.0 Pavement,Specialty

- P3.1 Pour in Place Play Surface, Refer to Details 5 and 6/L502 and Specifications
- P3.5 Hopscotch Pavers, Refer to Details 8 and 10/ L502 and Specifications

NOTE: Refer to Specifications for all Pavement Striping

North

0 5' 10' 20'
Scale 1" = 10'-0"

CARMEL CLAY SCHOOLS
CARMEL, INDIANA

CSO
8831 Keystone Crossing, Indianapolis, IN 46240
317.848.7800 | csoinc.net

PROJECT:
NEW ELEMENTARY SCHOOLS
FOR
CARMEL CLAY SCHOOLS
101 4TH AVE SE
CARMEL, INDIANA 46032

Scope Drawings:

These drawings indicate the general scope of the project in terms of architectural design concept, the dimensions of the building, the major architectural elements and the type of structural, mechanical and electrical systems.

The drawings do not necessarily indicate or describe all work required for full performance and completion of the requirements of the Contract.

On the basis of the general scope indicated or described, the trade contractors shall furnish all items required for the proper execution and completion of the work.

Revisions:

3 1. Addendum #03 12-20-2019

Issue Date	Drawn By	Checked By
11.19.2019	DLF	CCH

Drawing Title:
PLAYGROUND MATERIALS ENLARGEMENT PLAN

Certified By:
FREDDIE J. PRAZEAU
REGISTERED
No. 2020-0052
STATE OF INDIANA
LANDSCAPE ARCHITECT
EXPIRES 12-31-2019

Drawing Number:
L105

Project Number:
18094