REFLECTED CEILING KEY

- GYPSUM BOARD
- LAY-IN ACOUSTICAL TILE GRID
- OR — LIGHTING - REFER TO ELECTRICAL LIGHTING PLAN
- MECHANICAL - REFER TO MECHANICAL SHEET METAL PLAN

REFLECTED CEILING GENERAL NOTES

1. WHERE CEILING TILE IS LESS THAN 3" AT PERIMETER OF ROOM PROVIDE A CUT 2x4 TILE IN LIEU OF FULL 2x2 TILE AND SMALL PIECE OF TILE OR DOUBLE GRID - MATCH 2x2 FOR STYLE AND COLOR.

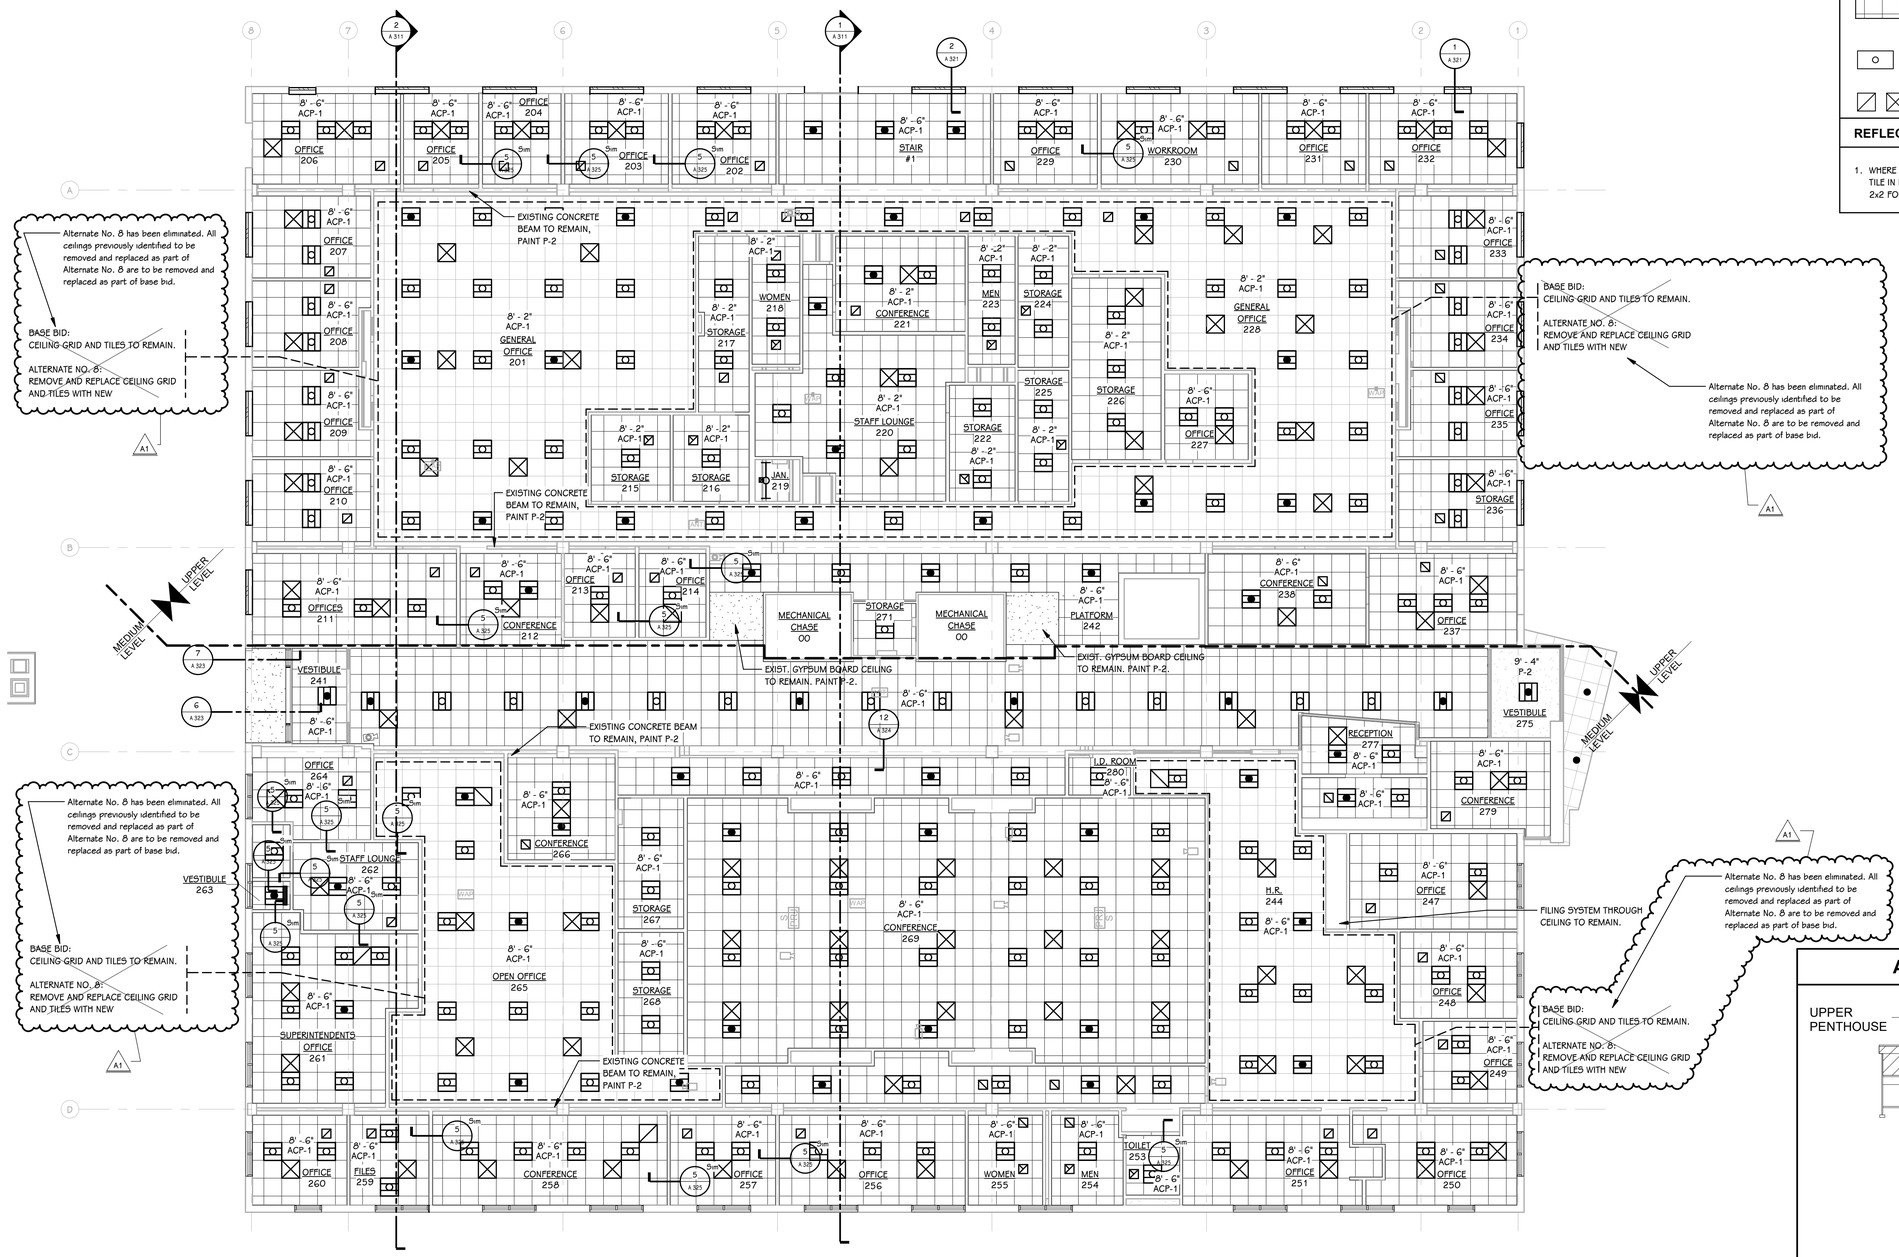

MEDIUM AND UPPER LEVEL REFLECTED CEILING PLAN
1/8" = 1'-0"

ADMINISTRATION BUILDING

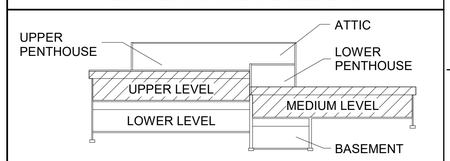

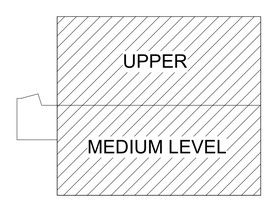

TRUE NORTH

KEY PLAN
SCALE: NO SCALE

TowerPinkster
Architecture · Engineering · Interiors
4 East Fulton Street, Suite 200
Grand Rapids, Michigan 49503
616.456.9944 PHONE 616.456.5506 FAX
242 East Kalamazoo Avenue, Suite 200
Kalamazoo, Michigan 49007-5828
269.343.6633 FAX
269.343.6133 PHONE
TOWERPINKSTER.COM

© 2020 ALL RIGHTS RESERVED

ISSUED FOR	DATE
Addendum No. 1	May 1, 2020

PROJECT TITLE
KPS ADMINISTRATION BUILDING REMODELING

OWNER
KALAMAZOO PUBLIC SCHOOLS

Kalamazoo, Michigan

SHEET TITLE
MEDIUM AND UPPER LEVEL REFLECTED CEILING PLAN

DATE
MARCH 10, 2020

SHEET NUMBER
A 201
IS 001