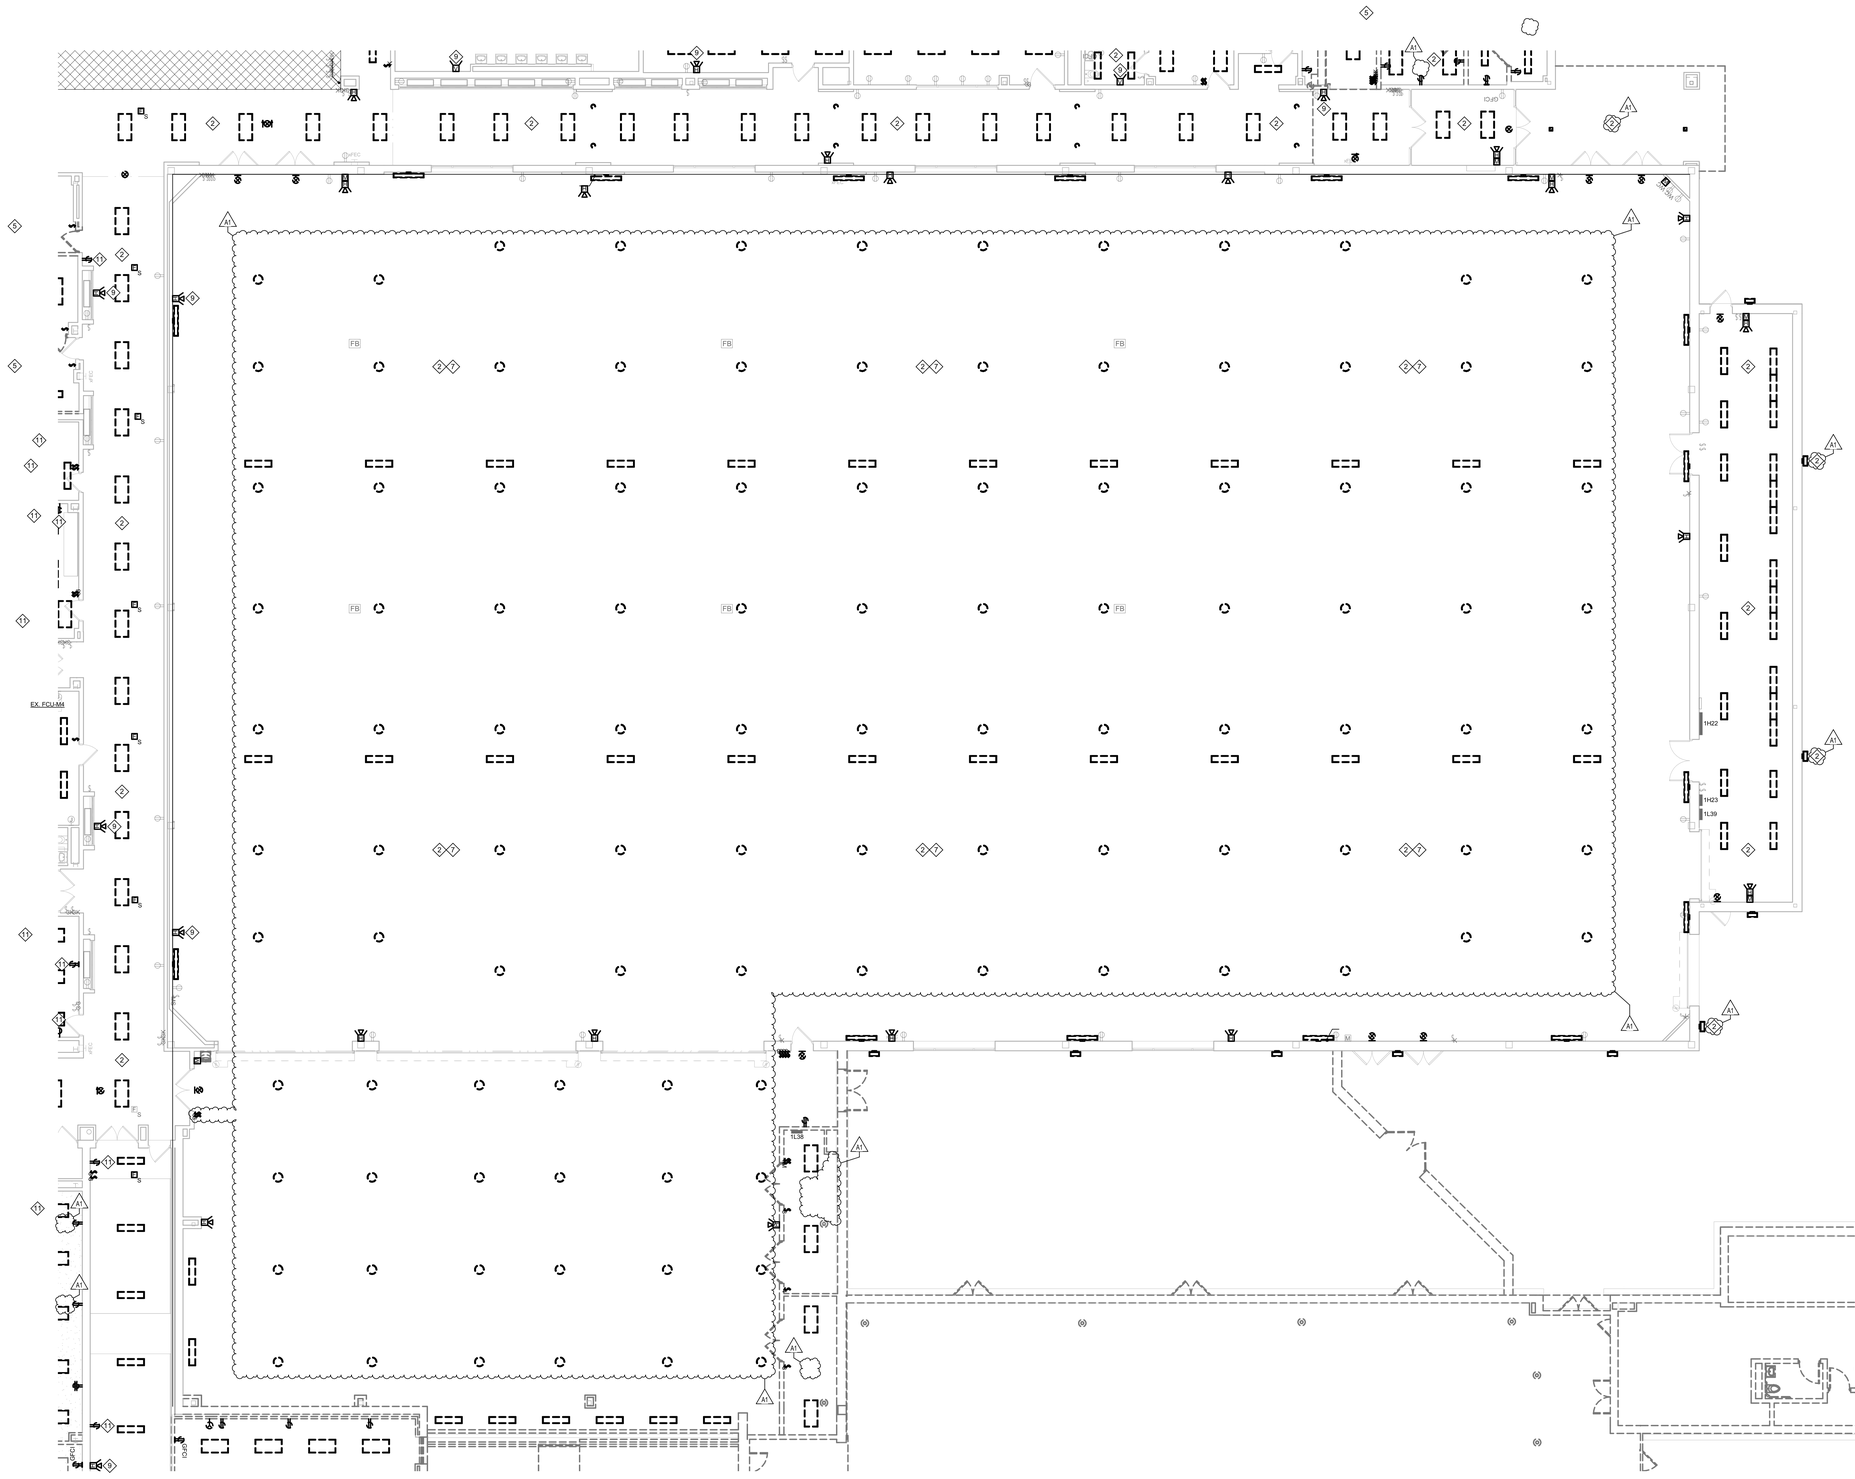

2A FIRST FLOOR DEMOLITION PLAN - UNIT E
1/8" = 1'-0"

GENERAL DEMOLITION NOTES

#	NOTES
A	REFER TO SHEET E-001 FOR ADDITIONAL INFORMATION.
B	THIS DRAWING REPRESENTS INFORMATION OBTAINED FROM ORIGINAL CONTRACT DRAWINGS AND FIELD SURVEY. VERIFY BY ON-SITE OBSERVATION THE EXTENT OF WORK PRIOR TO SUBMISSION OF BID.
C	CONTRACT DOCUMENTS CONSIST OF BOTH PROJECT MANUAL AND DRAWINGS AND ARE MEANT TO BE COMPLEMENTARY. ANYTHING APPEARING ON EITHER MUST BE EXECUTED THE SAME AS IF SHOWN ON BOTH.
D	THOROUGHLY EXAMINE THE WORK OF OTHER CONTRACTORS AND PROPERLY INSTALL ALL WORK REQUIRED FOR THE PROJECT.
E	THE OWNER HOLDS RIGHT OF FIRST REFUSAL FOR ALL DEMOLISHED ELECTRICAL EQUIPMENT.
F	ALL ELECTRICAL ITEMS SHOWN WITH LIGHT LINEWORK ARE EXISTING TO REMAIN.
G	REMOVE ALL ELECTRICAL ITEMS SHOWN WITH BOLD/DASHED LINEWORK COMPLETE.
H	COORDINATE AND DISCONNECT ALL ARCHITECTURAL, MECHANICAL, AND PLUMBING EQUIPMENT AS NOTED FOR REMOVAL BY OTHERS. REMOVE ALL ASSOCIATED ELECTRICAL EQUIPMENT, RACEWAYS, CONDUCTORS, ETC. SERVING THE EQUIPMENT.
I	PROVIDE ALL CUTTING AND PATCHING AS REQUIRED FOR THE REMOVAL OF EXISTING ELECTRICAL EQUIPMENT. REFER TO SPECIFICATIONS.
J	PROVIDE A BLANK COVERPLATE FOR ALL EXISTING WALL OPENINGS WHERE ELECTRICAL EQUIPMENT HAS BEEN REMOVED AND NOT REPLACED. IN AREAS RECEIVING NEW WALL TREATMENTS, PATCH THE EXISTING OPENING.
K	REFER TO A, M, AND P-SERIES DRAWINGS FOR AREAS WITH ABOVE CEILING WORK AND/OR CEILING REMOVAL. TEMPORARILY SUPPORT ALL ELECTRICAL DEVICES, FIXTURES, ETC. AS REQUIRED. RE-INSTALL ELECTRICAL ITEMS FOLLOWING THE COMPLETION OF WORK IN THE NEW OR EXISTING CEILINGS.
L	CONTRACTOR VERIFY EXISTING CIRCUITS TO REMAIN ON PANELBOARDS TO BE REMOVED FOR RECONNECTION TO NEW OR EXISTING PANELBOARDS TO REMAIN.

DEMOLITION PLAN NOTES

#	NOTES
1	REMOVE EXISTING POWER, LIGHTING, AND FIRE ALARM DEVICES, EQUIPMENT, AND WIRING COMPLETE IN AREAS TO BE DEMOLISHED COMPLETELY, UON.
2	REMOVE EXISTING LIGHT FIXTURES COMPLETE IN THIS SPACE. EXISTING LIGHTING CIRCUIT WIRING TO REMAIN FOR RECONNECTION TO NEW REPLACEMENT LIGHT FIXTURES.
3	CAREFULLY REMOVE AND STORE EXISTING BLACK BOX THEATRE DIMMING EQUIPMENT FOR REINSTALLATION IN NEW BLACK BOX THEATRE SPACE. NOTE EXISTING CIRCUIT/CONTROLS CONNECTIONS FOR LATER RECONNECTION.
4	CAREFULLY REMOVE AND STORE EXISTING STAGE LIGHTING FIXTURES INSTALLED ON PIPE MOUNTS IN THIS SPACE FOR REINSTALLATION IN NEW BLACK BOX THEATRE SPACE. NOTE EXISTING CIRCUIT/CONTROLS CONNECTIONS FOR LATER RECONNECTION.
5	REMOVE COMPLETE ELECTRICAL CIRCUIT, CONNECTIONS, AND RELATED ELECTRICAL DEVICES AND EQUIPMENT SERVING EQUIPMENT TO BE REMOVED.
6	REMOVE ELECTRICAL CONNECTION FROM EQUIPMENT TO BE REPLACED. EXISTING CIRCUIT WIRING TO REMAIN FOR RECONNECTION TO REPLACEMENT EQUIPMENT.
7	NOTE MOUNTING HEIGHT OF FIXTURES PRIOR TO REMOVAL FOR NEW REPLACEMENT FIXTURES TO MATCH.
8	EXISTING ELECTRICAL ROOM AND PANELBOARDS IN THIS AREA TO REMAIN UNTIL AFTER COMPLETION OF PHASE 3 WORK.
9	REMOVE EXISTING FIRE ALARM DEVICE AND CABLING COMPLETE FROM EXISTING BACK BOX AND RACEWAY TO REMAIN FOR NEW REPLACEMENT FIRE ALARM DEVICE AND CABLING.
10	REMOVE EXISTING LIGHTING CONTROLS. EXISTING BACK BOX AND CIRCUIT WIRING TO REMAIN FOR RECONNECTION TO NEW REPLACEMENT LIGHTING CONTROLS.
11	REMOVE EXISTING RECEPTACLE. EXISTING BACK BOX AND CIRCUIT WIRING TO REMAIN FOR RECONNECTION TO NEW REPLACEMENT RECEPTACLE.
12	REMOVE EXISTING RECEPTACLE AND WIRING COMPLETE FROM EXISTING BACK BOX AND RACEWAY TO REMAIN FOR NEW REPLACEMENT RECEPTACLE AND WIRING.
13	REMOVE EXISTING RECEPTACLE AND BACK BOX COMPLETE. EXISTING CIRCUIT WIRING TO REMAIN FOR RECONNECTION TO NEW RECEPTACLE AND BACK BOX AT NEW MOUNTING HEIGHT COORDINATED WITH NEW FLOOR HEIGHT.
14	REMOVE EXISTING POOL EQUIPMENT ELECTRICAL CONNECTIONS, UNUSED SURFACE MOUNTED CONDUIT, AND BOXES COMPLETE IN THIS SPACE.
15	RELAMP AND CLEAN EXISTING 8" RECESSED DOWNLIGHT "HOUSE" LIGHTING FIXTURES. FOR ADDITIONAL LAMPING INFORMATION, SEE LIGHT FIXTURE TYPE "L46" ON LIGHTING FIXTURES SCHEDULE SHEET E-605.
16	REMOVE EXISTING LIGHT FIXTURES, RACEWAYS, JUNCTION BOXES, AND WIRING COMPLETE IN THIS SPACE.

SCHMIDT ASSOCIATES
415 Massachusetts Avenue
Indianapolis, IN 46204
www.schmidt-arch.com

Project No. 2018-050.LCH
Project Date 05.05.2020
Produced JTH EAG

SARAH KATHLEEN HEMPSTEAD REGISTERED No. AR10400134 STATE OF INDIANA ARCHITECT

Sarah K Hempstead

These Drawings and Specifications, and all copies thereof are and shall remain the property and copyright of the Architect. They shall be used only with respect to this Project and are not to be used on any other Project or Work without prior written permission from the Architect.

#	Revision	Date
1	Addendum #1	05.14.2020

7300 E 56th St.
Indianapolis, IN 46226

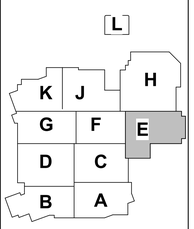

KEY PLAN

N

MSD OF LAWRENCE TOWNSHIP

ADDITIONS AND RENOVATIONS TO LAWRENCE CENTRAL HIGH SCHOOL

FIRST FLOOR DEMOLITION PLAN - UNIT E

ED1E1