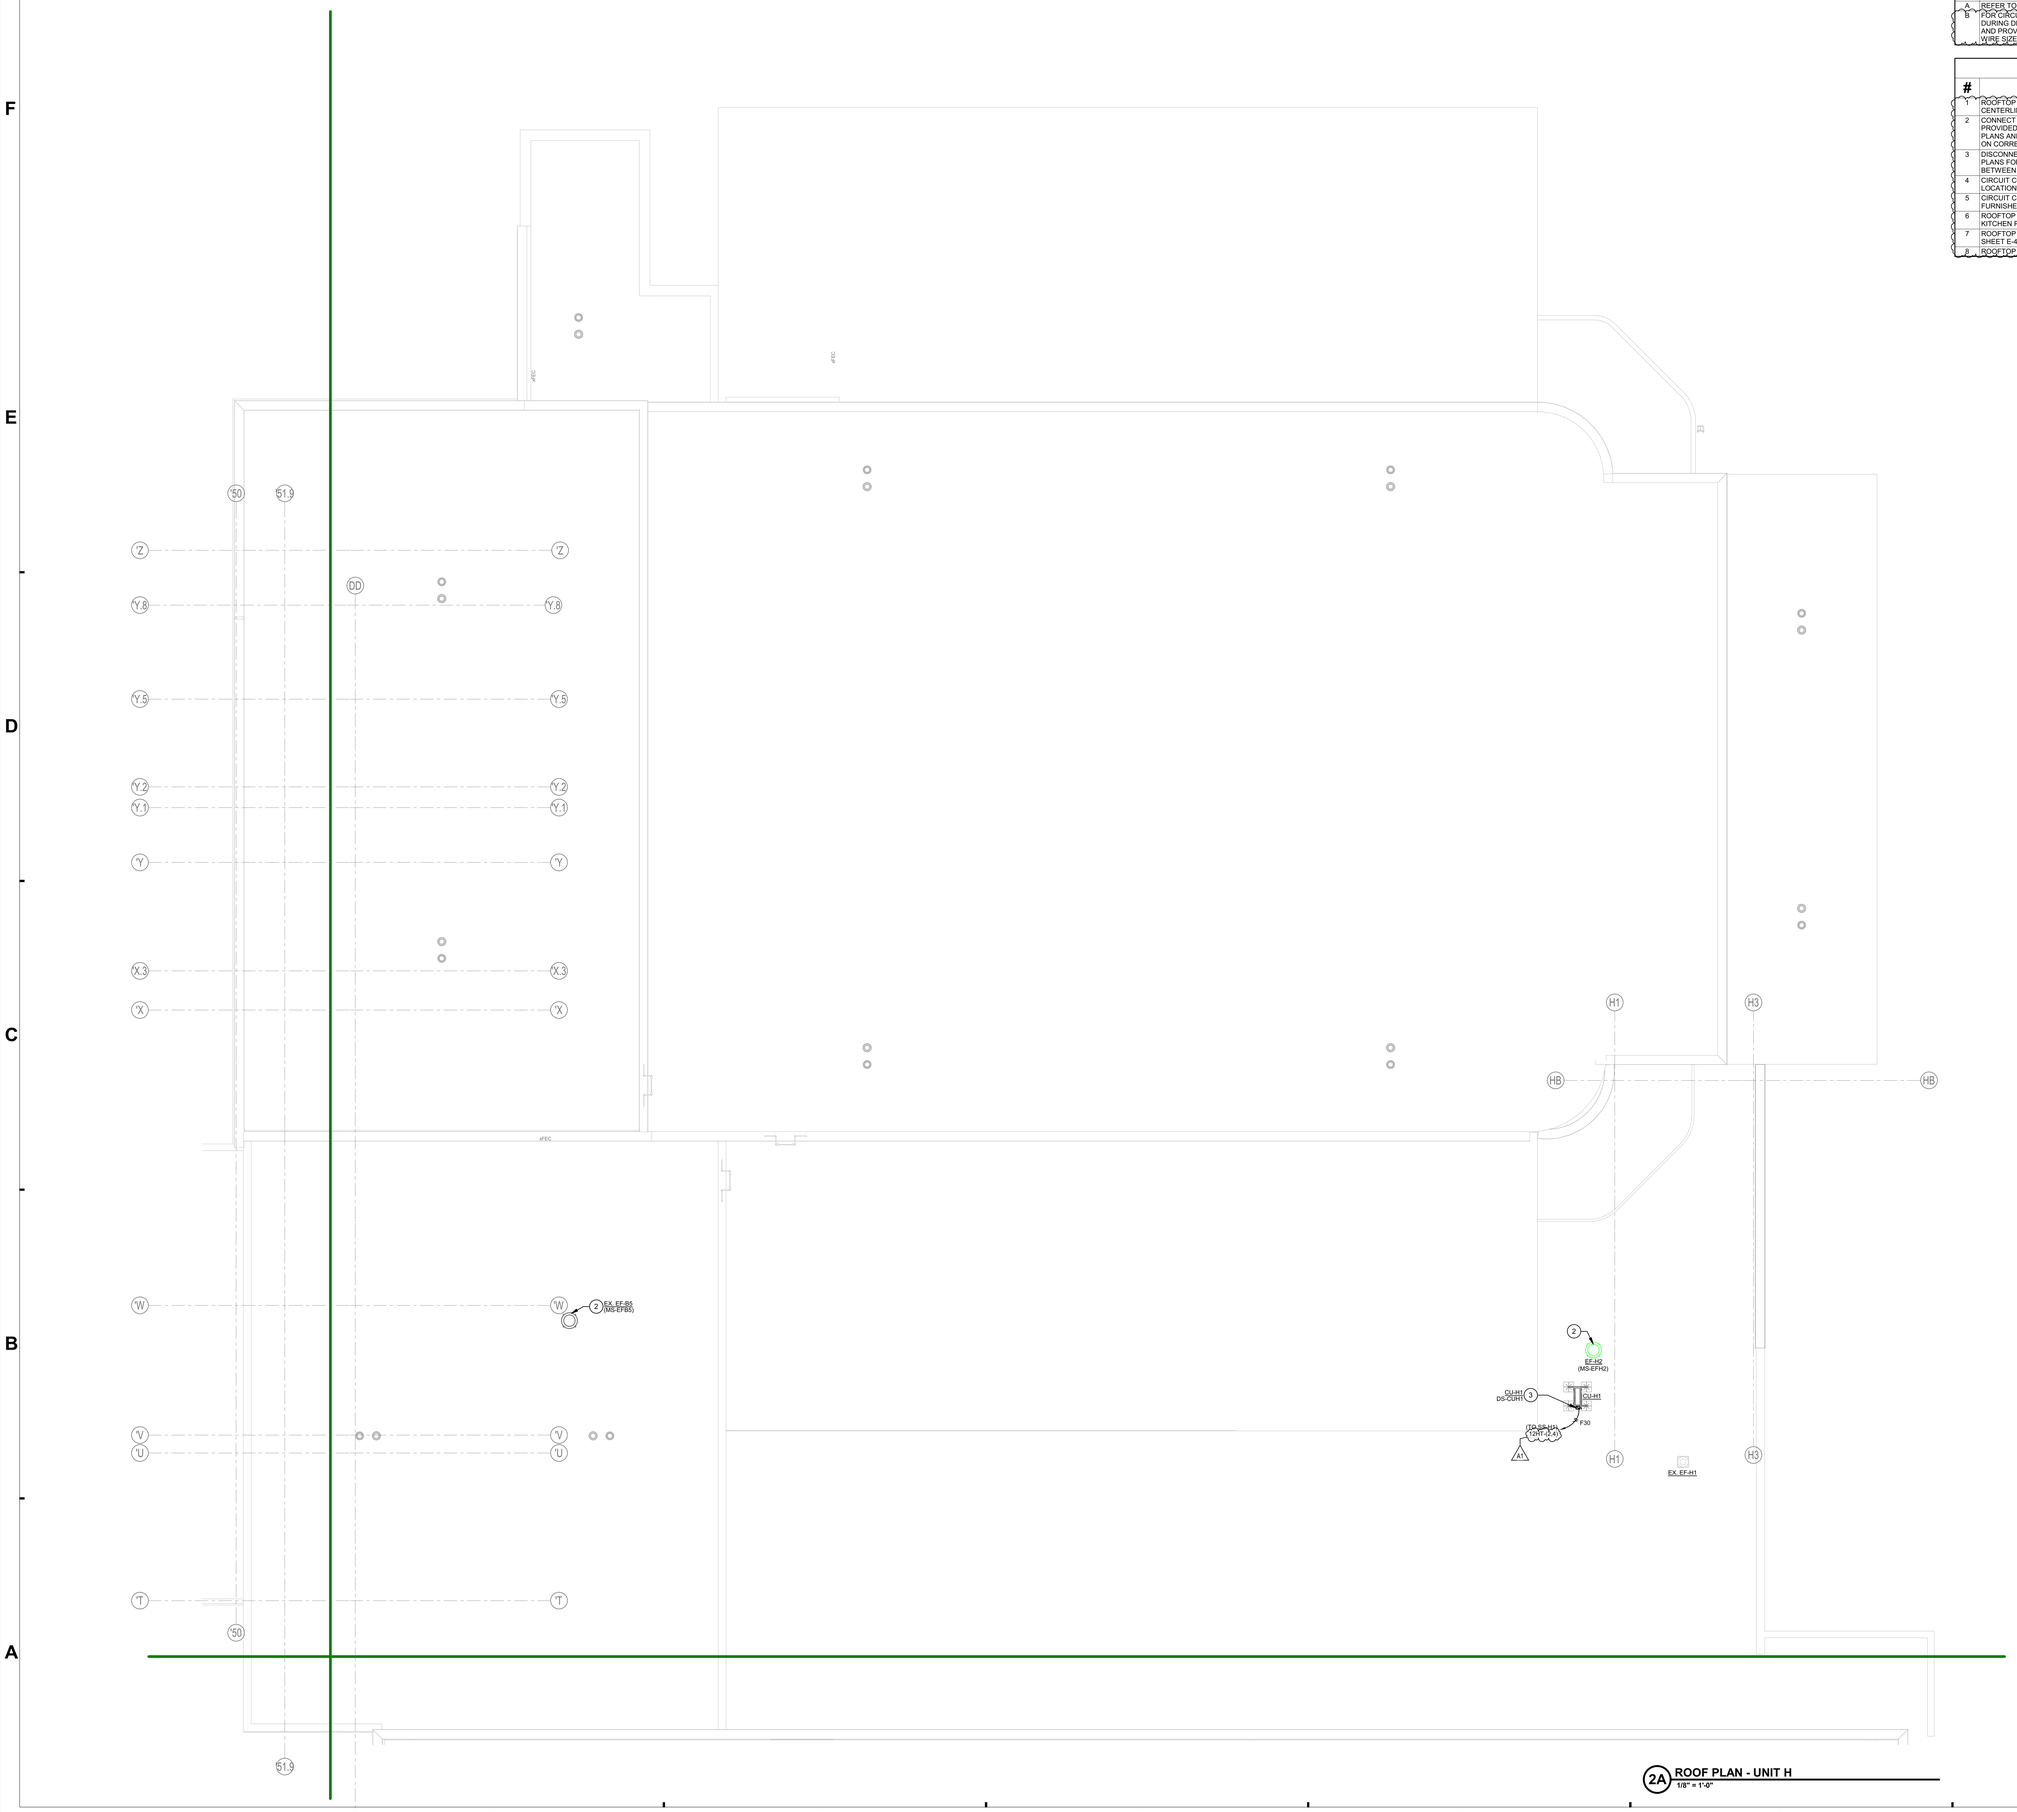

2A ROOF PLAN - UNIT H
1/8" = 1'-0"

GENERAL POWER NOTES

#	NOTES
A.	REFER TO SHEET E-001 FOR ADDITIONAL INFORMATION.
B	FOR CIRCUITS TO REMAIN PREVIOUSLY FED FROM PANELBOARDS REMOVED DURING DEMOLITION, EXTEND CIRCUIT TO CLOSEST AVAILABLE PANELBOARD AND PROVIDE NEW CIRCUIT BREAKERS AS NECESSARY. COORDINATE VOLTAGE, WIRE SIZE, AND CIRCUIT BREAKER RATING WITH EXISTING CONDITIONS.

ROOF PLAN NOTES

#	NOTES
1	ROOFTOP RECEPTACLE. LOCATE BACKBOX +24" ABOVE ROOF MEMEBRANE TO CENTERLINE. REFER TO MOUNTING DETAIL SHEET E-501.
2	CONNECT TOGGLE SWITCH OR MOTOR STARTER LOCATED IN BUILDING TO UNIT PROVIDED DISCONNECT SWITCH IN EXHAUST FAN ON ROOF. REFER TO POWER PLANS AND MOTOR/CONTROLLER/STARTER/VFD SCHEDULE FOR INFORMATION ON CORRESPONDING TOGGLE SWITCH.
3	DISCONNECT SWITCH FOR FAN COIL UNIT SPLIT SYSTEM. REFER TO POWER PLANS FOR LOCATION OF CORRESPONDING FAN COIL UNIT. INSTALL WIRING BETWEEN CONDENSING UNIT AND FAN COIL UNIT COMPLETE.
4	CIRCUIT CONNECTION FOR TEMPERATURE CONTROL PANEL. VERIFY FINAL LOCATION IN FIELD WITH TEMPERATURE CONTROL CONTRACTOR.
5	CIRCUIT CONNECTION TO AIR HANDLING UNIT. CONNECT THROUGH VFDS FURNISHED BY TEMPERATURE CONTROL CONTRACTOR.
6	ROOFTOP CONDENSING UNIT FOR WALK-IN COOLER OR FREEZER. REFER TO KITCHEN PLAN SHEET E-401.
7	ROOFTOP COOKING OR DISHMACHINE EXHAUST FAN. REFER TO KITCHEN PLAN SHEET E-401.
8	ROOFTOP KITCHEN MAKE-UP AIR UNIT. REFER TO KITCHEN PLAN SHEET E-401.

SCHMIDT ASSOCIATES
415 Massachusetts Avenue
Indianapolis, IN 46204
www.schmidt-arch.com

Project No. 2018-050.LCH
Project Date 05.05.2020
Produced JTH EAG

SARAH KATHLEEN HEMPSTEAD REGISTERED No. AR10400134 STATE OF INDIANA ARCHITECT

Sarah K Hempstead

These Drawings and Specifications, and all copies thereof are and shall remain the property and copyright of the Architect. They shall be used only with respect to this Project and are not to be used on any other Project or Work without prior written permission from the Architect.

#	Revision	Date
1	Addendum #1	05.14.2020

7300 E 56th St.
Indianapolis, IN 46226

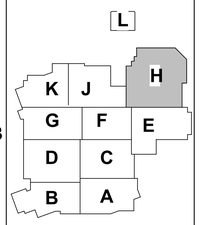

KEY PLAN

MSD OF LAWRENCE TOWNSHIP

ADDITIONS AND RENOVATIONS TO LAWRENCE CENTRAL HIGH SCHOOL

ROOF PLAN - UNIT H

ER1H1