BUILDING ELEVATION NOTES

#	Note
1	FACE BRICK TYPE A (RED) 042000
2	FACE BRICK TYPE B (TAN) 042000
3	FACE BRICK TYPE A (RED) SOLDIER COURSE 042000
4	FACE BRICK TYPE B (TAN) SOLDIER COURSE 042000
5	FACE BRICK TYPE A (RED) STACKED BOND 042000
6	FACE BRICK MEDALLION, TYPE B (TAN) 2 BRICKS STACKED, ALIGN FACE WITH SURROUNDING BRICK 042000
7	4 INCH TALL CAST STONE BAND/SILL 047200
8	CAST STONE SILL/COPING/CAP (047200)
9	EXTERIOR INSULATION FINISH SYSTEM (EIFS) 072419
10	CONTROL JOINT
11	077100 - MANUFACTURED METAL COPING.
12	075423 TPO MEMBRANE ROOF
13	075423 TPO BASE FLASHING TO EXTEND UP FACE OF WALL, MINIMUM OF 12 INCHES.
14	073113 ASPHALT SHINGLES
15	073113 RIDGE AND HIP VENTS
16	077100 – ALUMINUM FASCIA
17	077100 – 4" X 8" ALUMINUM GUTTER
18	077100 - 4" X 6" ALUMINUM DOWNSPOUT
19	DOWNSPOUT BOOT REFER TO C-SERIES DRAWINGS
20	FIBERGLASS-SANDWICH-SYSTEM WALL PANEL
21	077100 MANUFACTURED METAL SCUPPER
22	089000 - WALL LOUVER L1. SEE LOUVER ELEVATION 1B/A-600. COORDINATE NEW LOUVER WITH M-SERIES DRAWINGS. TO MATCH EXISTING.
23	FIBERGLASS-SANDWICH-SYSTEM ROOF PANEL
24	077100 - 6" X 6" ALUMINUM DOWNSPOUT
25	EXISTING SHINGLES TO BE REMOVED AND REPLACED.
26	042000 - CONTINUE MASONRY WALL TO THE EXISTING SOFFIT.
27	077100 - MANUFACTURED METAL COPING END WALL FLASHING..
28	075423 TPO BASE FLASHING TO EXTEND UP FACE OF WALL, AND TERMINATE WITH REGLET AND COUNTERFLASHING UNDER THE CAST STONE SILL. REFERENCE 4A/A3.12.
29	075423 TPO BASE FLASHING TO EXTEND UP FACE OF WALL, MINIMUM OF 12 INCHES AND TERMINATE WITH REGLET AND COUNTERFLASHING.

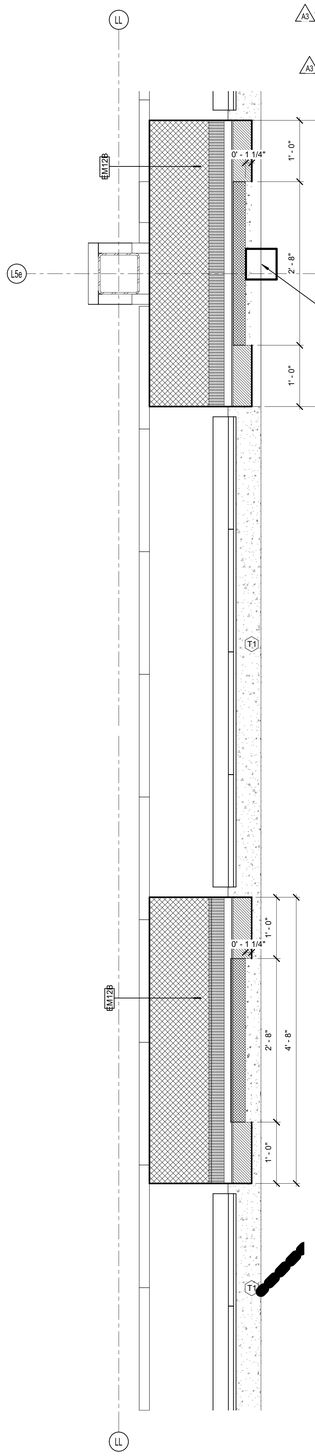

6A UNIT L DETAIL
1" = 1'-0"

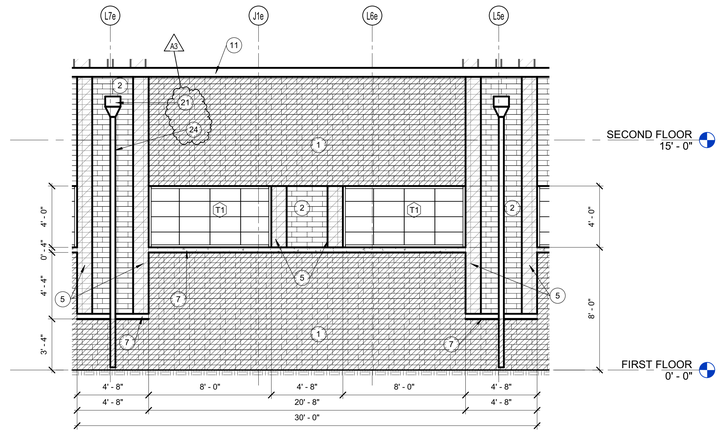

4D ENLARGED ELEVATION
1/4" = 1'-0"

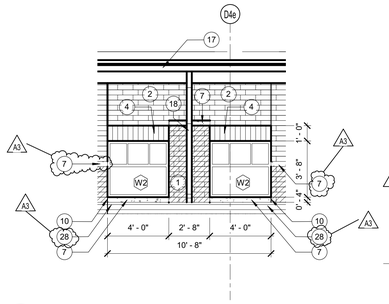

5C ENLARGED ELEVATION
1/4" = 1'-0"

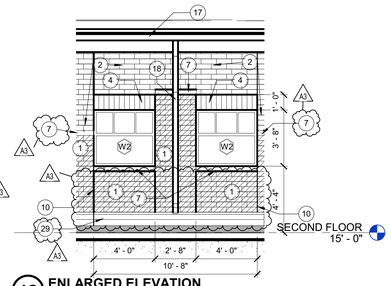

4C ENLARGED ELEVATION
1/4" = 1'-0"

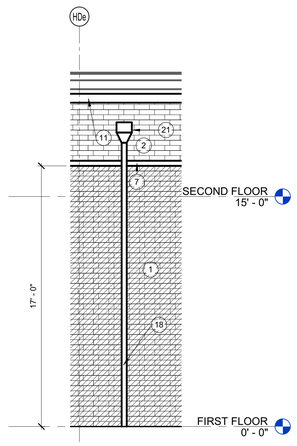

5A ENLARGED ELEVATION
1/4" = 1'-0"

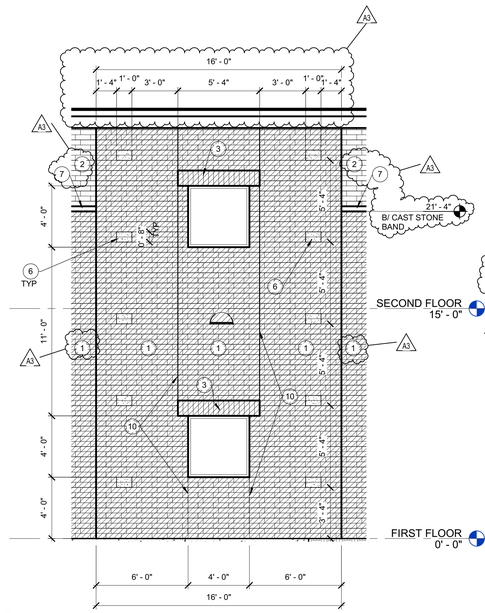

4A ENLARGED ELEVATION
1/4" = 1'-0"

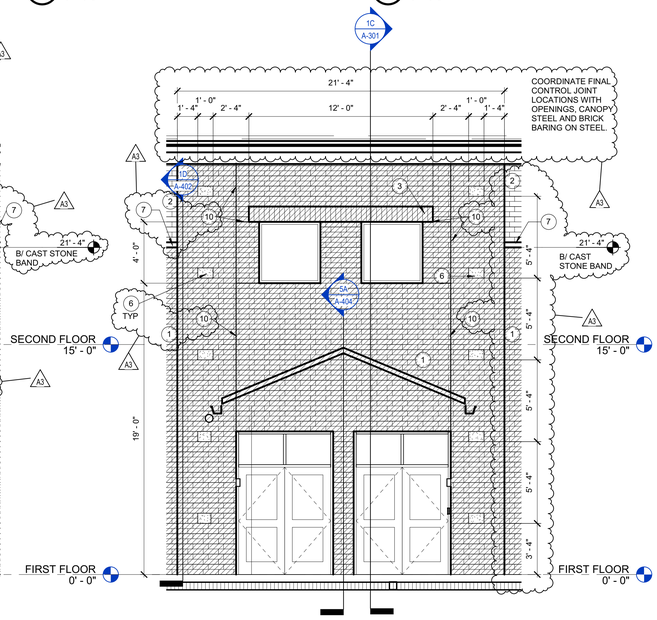

3A ENLARGED ELEVATION
1/4" = 1'-0"

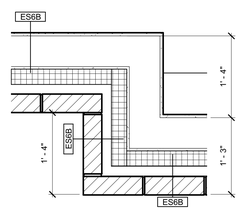

3C UNIT C DETAIL
1" = 1'-0"

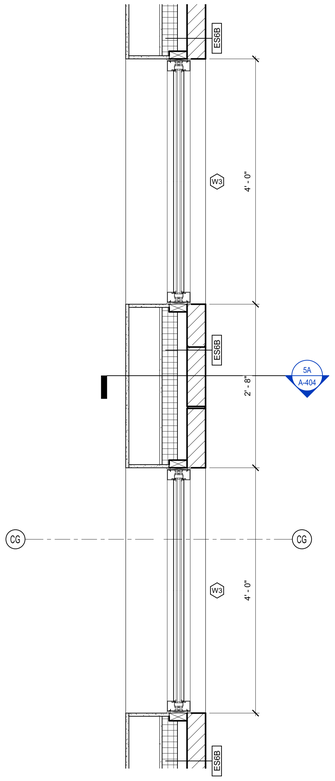

2C WINDOW DETAIL
1" = 1'-0"

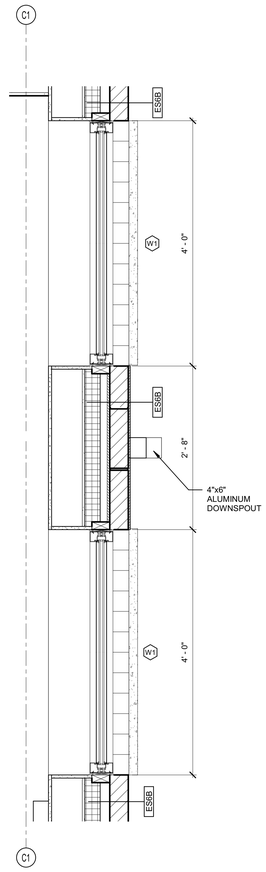

1C WINDOW DETAIL
1" = 1'-0"

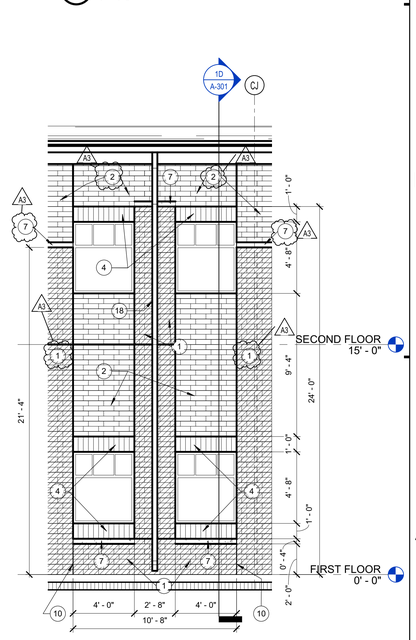

1A ENLARGED ELEVATION
1/4" = 1'-0"

SCHMIDT ASSOCIATES
415 Massachusetts Avenue
Indianapolis, IN 46204
www.schmidt-arch.com

Project No. 2019-030.MSA
Project Date 05.18.2020
Produced SA

SARAH KATHLEEN HEMPSTEAD REGISTERED NO. AR10400134 STATE OF INDIANA ARCHITECT

These Drawings and Specifications, and all copies thereof are and shall remain the property and copyright of the Architect. They shall be used only with respect to this Project and are not to be used on any other Project or Work without prior written permission from the Architect.

#	Revision	Date
A3	Add. 3	6.11.2020

10440 Indian Creek Road South
Indianapolis, IN 46259

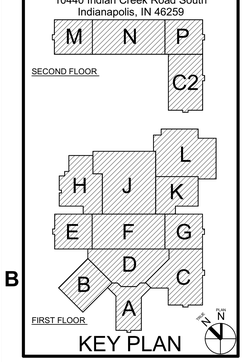

KEY PLAN

Franklin Township Community School Corporation

FRANKLIN CENTRAL JUNIOR HIGH SCHOOL

EXTERIOR ELEVATION DETAILS

A-214