GENERAL DEMOLITION PIPING NOTES

#	NOTE
A	ALL PNEUMATIC CONTROLS TO BE REMOVED INCLUDING WIRING, TUBING, THERMOSTATS, SENSORS, ETC. IN PREPARATION FOR COMPLETE CONVERSION TO DDC. COORDINATE WORK WITH M-700 SERIES SHEETS AND COORDINATE WITH CONSTRUCTION PHASING.
B	REMOVE EXISTING VACUUM SYSTEM TUBING COMPLETELY IN AREAS OF RENOVATION. IN AREAS NOT RENOVATED, ABANDON IN PLACE.
C	IN THE EVENT THAT ASBESTOS IS FOUND DURING CONSTRUCTION, WORK IS TO HALT IMMEDIATELY UNTIL ASBESTOS HAS BEEN ABATED.
D	COORDINATE DUCTWORK & PIPING REMOVAL WITH G.C. FOR PHASING REQUIREMENTS TO KEEP THE BUILDING OPERATIONAL. FOR AREAS HATCHED FOR DUCTWORK, PIPING & EQUIPMENT TO BE REMOVED COMPLETELY, MAKE REMAINING SYSTEMS OPERATIONAL AND SAFE.
E	DARK DASHED LINES INDICATE ITEMS TO BE REMOVED COMPLETE. FIELD VERIFY EXISTING CONDITIONS PRIOR TO STARTING WORK.
F	LIGHT SOLID LINES INDICATE ITEMS THAT ARE EXISTING TO REMAIN. FIELD VERIFY EXISTING CONDITIONS PRIOR TO STARTING WORK.

DEMOLITION PIPING PLAN

#	NOTE
1	DEMO EXISTING CONTROL PANEL(S) AND VFD. RETURN MBC PROCESSORS AND VFDS TO OWNER.
2	INFILL SUMP PITS COMPLETELY. SEE CIVIL SHEETS.
3	REMOVE EQUIPMENT, PIPING AND HANGERS BACK TO MAIN.
4	REMOVE MAIN PIPING AS PHASING ALLOWS.
5	REMOVE TEMPERATURE SENSOR AND ALL ASSOCIATED WIRING.
6	EXISTING PIPING TO REMAIN
7	DEMO EXISTING PIPE TO EXTENTS INDICATED. PREP EXISTING PIPE FOR CONNECTION TO NEW PIPING.
8	DEMO EXISTING PIPE TO EXTENTS INDICATED. CAP EXISTING TO REMAIN.

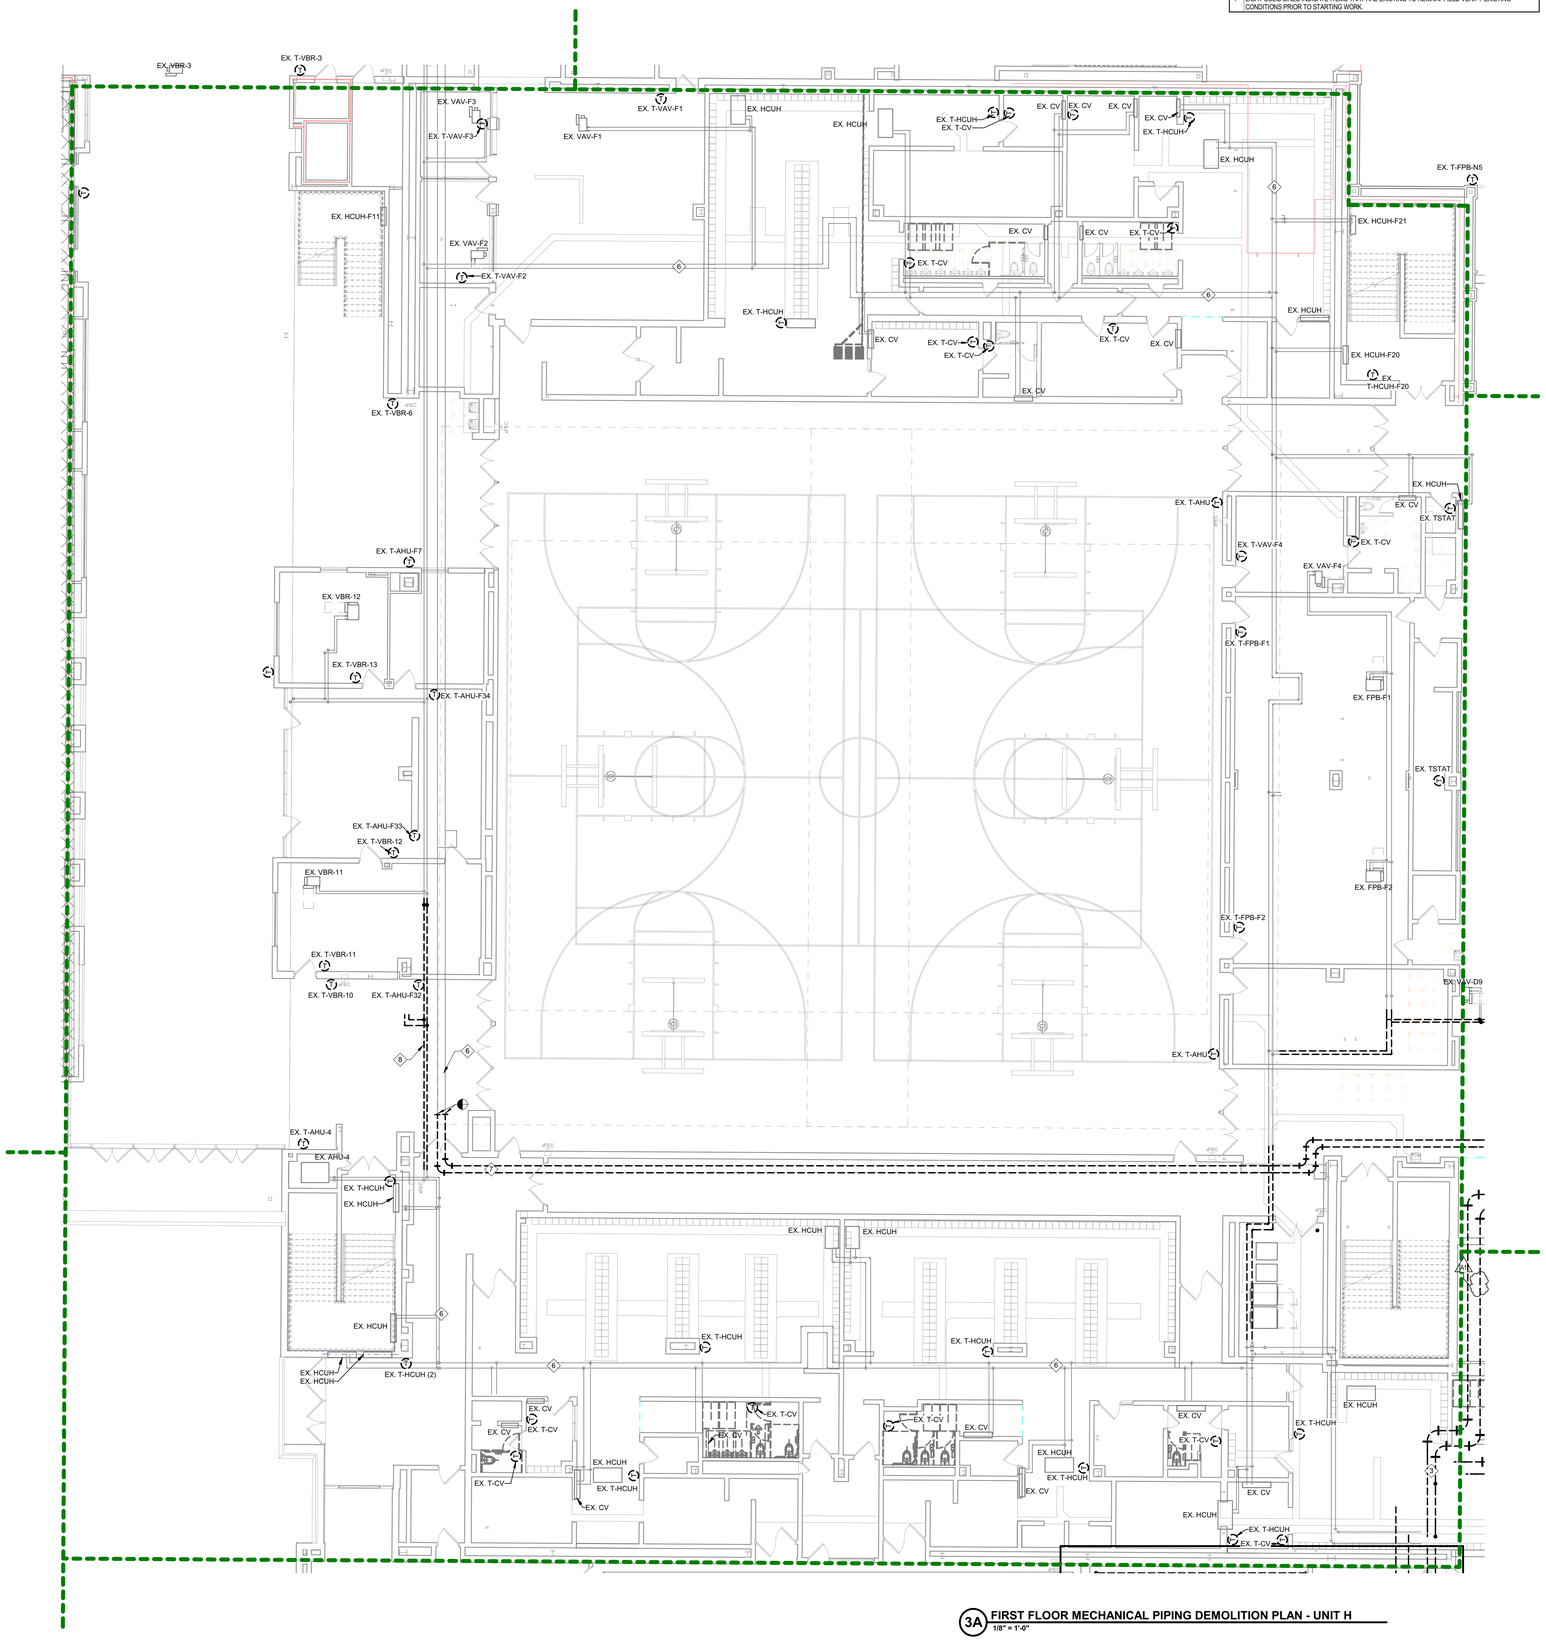

3A FIRST FLOOR MECHANICAL PIPING DEMOLITION PLAN - UNIT H
1/8" = 1'-0"

SCHMIDT ASSOCIATES
415 Massachusetts Avenue
Indianapolis, IN 46204
www.schmidt-arch.com

Project No. 2018-050.LNH
Project Date 07.06.2020
Produced BAW AJE

SARAH KATHLEEN HEMPSTEAD REGISTERED NO. AR10400134 STATE OF INDIANA ARCHITECT

Sarah K Hempstead

These Drawings and Specifications, and all copies thereof are and shall remain the property and copyright of the Architect. They shall be used only with respect to this Project and are not to be used on any other Project or Work without prior written permission from the Architect.

#	Revision	Date
A1	ADDENDUM #1	07.16.2020
A3	ADDENDUM #3	07.30.2020

7802 Hague Road
Indianapolis, IN 46256

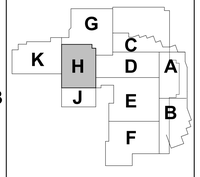

KEY PLAN

N

MSD OF LAWRENCE TOWNSHIP

ADDITIONS AND RENOVATIONS TO LAWRENCE NORTH HIGH SCHOOL

FIRST FLOOR DEMOLITION PIPING PLAN - UNIT H

MDP1H1

A3

BY AND FOR AND FOR ANY CONTRACTS TERMINATE, ACCEPTING AND RETAINING THESE PLANS, SPECIFICATIONS, AND ALL OTHER DOCUMENTS, AGREES TO RETURN THEM UPON REQUEST.
© By Schmidt Associates, Indianapolis, Indiana
7/6/2020 11:07:24 AM