GENERAL MECHANICAL PIPING NOTES

#	NOTE
A	COORDINATE LOCATION OF BOX ABOVE CEILING WITH LIGHT FIXTURES, FIRE PROTECTION, HEATING AND COOLING SYSTEM PIPING, PLUMBING SYSTEMS, AND WIRE TRAYS.
B	COMBINATION THERMOSTAT AND CO2 STAT IN ALL CLASSROOMS.
C	VALVES ON PIPING MAINS TO BE LOCATED ABOVE CORRIDORS.
D	3" CONCRETE ON FLOOR PENETRATIONS DOWN FROM MECHANICAL ROOMS.
E	LIGHT LINES INDICATE EXISTING TO REMAIN ITEMS. DARK LINES INDICATE NEW WORK.
F	PROVIDE SHUTOFF VALVES AT EVERY BRANCH CONNECTION TO A MAIN.
G	IN THE EVENT THAT ASBESTOS IS ENCOUNTERED DURING CONSTRCUTION, WORK IS TO HALT IMMEDIATELY UNTIL ASBESTOS HAS BEEN ABATED.

MECHANICAL PIPING PLAN NOTES

#	NOTE
1	SIZE REFRIGERANT PIPING PER MANUFACTURER'S RECOMMENDATION BASED ON TOTAL EQUIVALENT LENGTH.
2	ROUTE NEW 3" CONDENSATE DRAIN TO 6" WASTE LINE IN LAUNDRY ROOM. SEE PLUMBING DRAWINGS AND COORDINATE ALL TRADES.

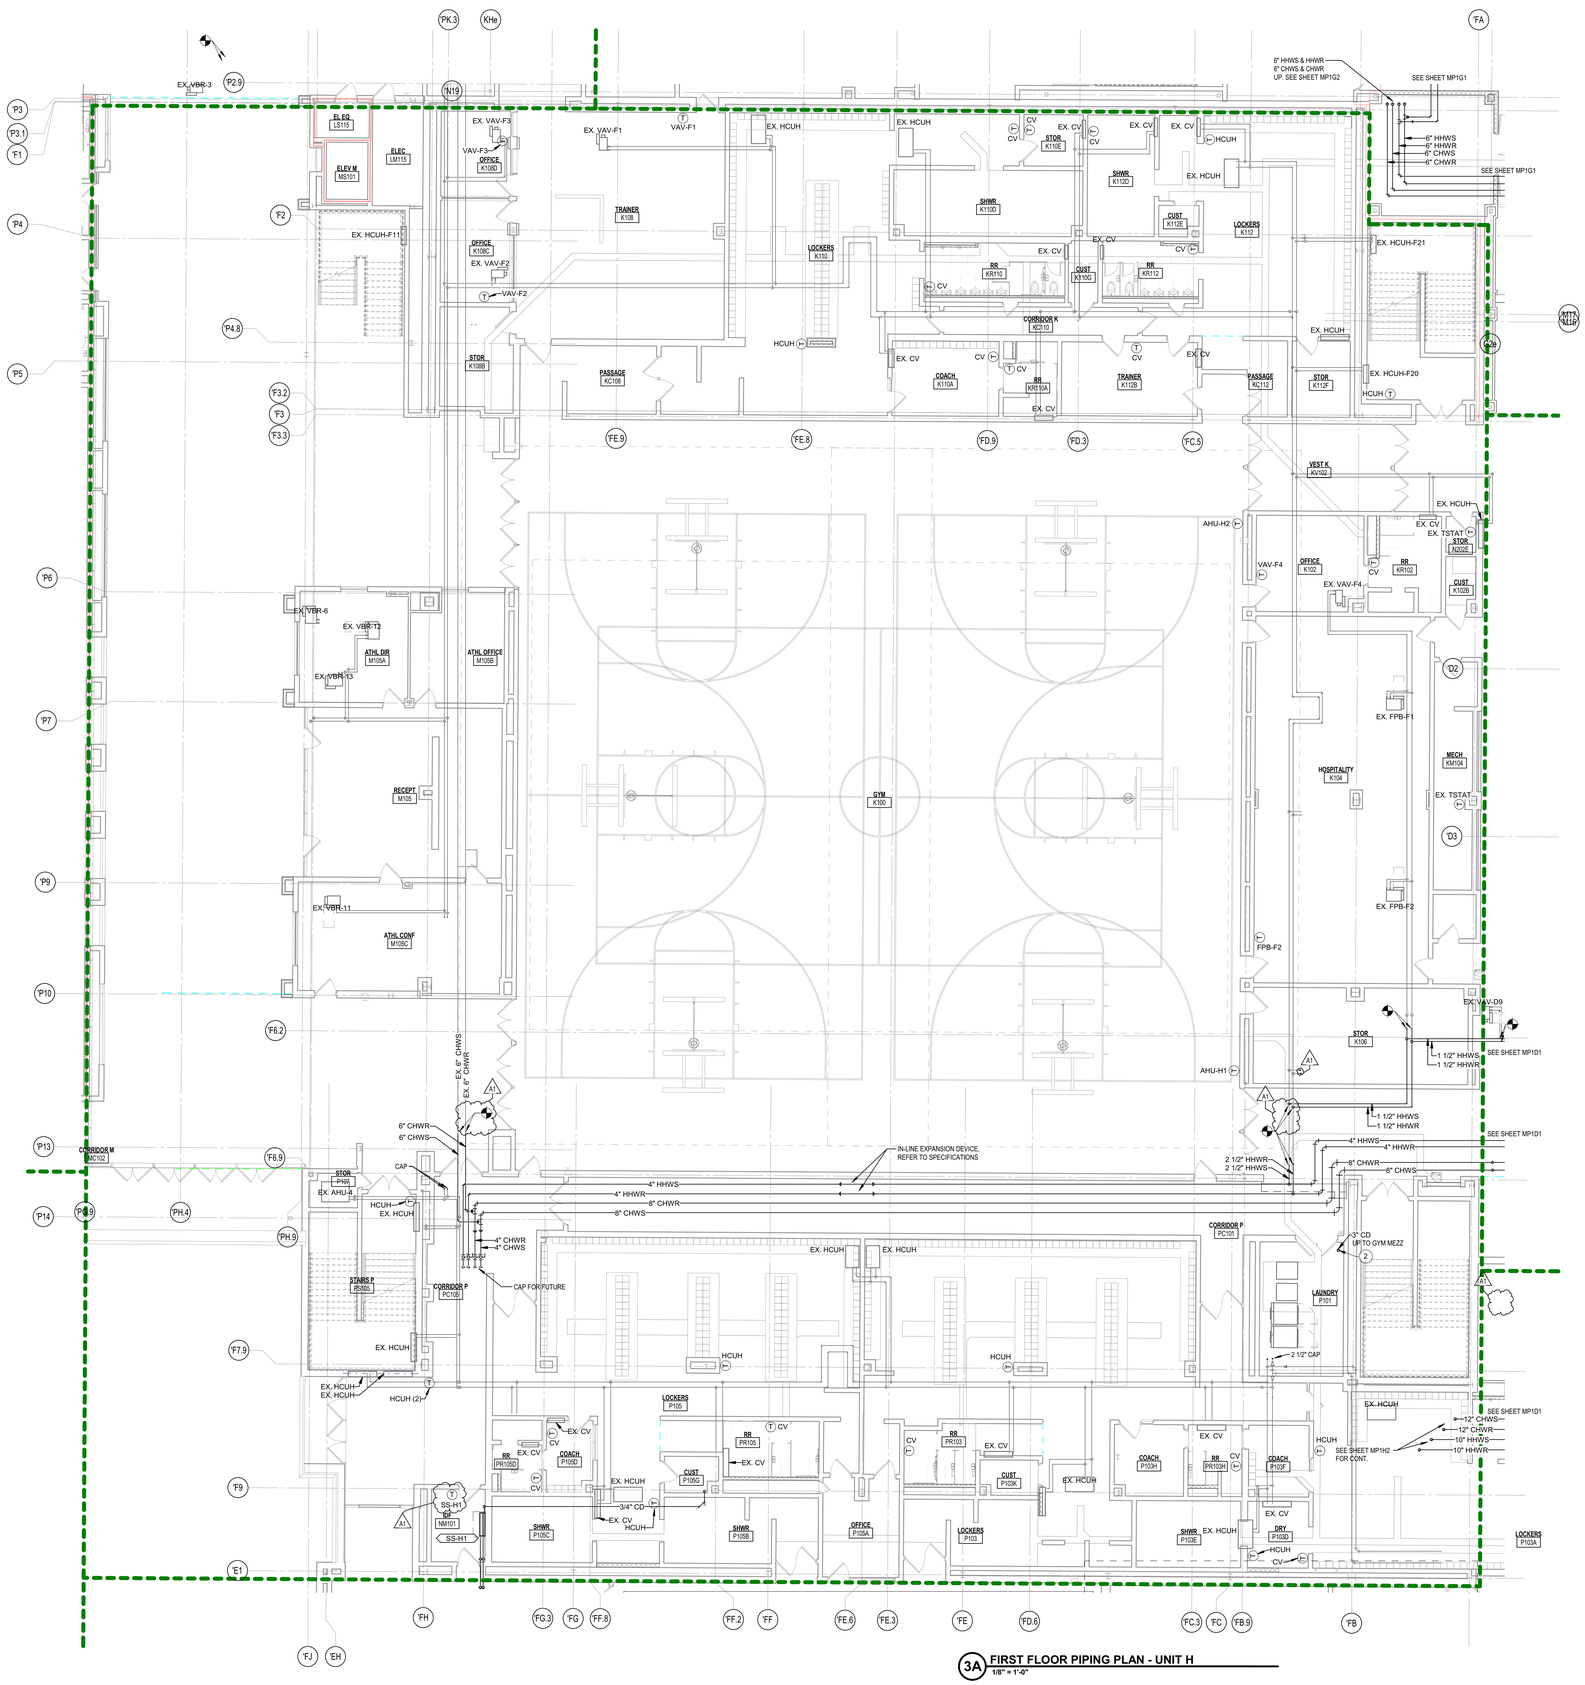

3A FIRST FLOOR PIPING PLAN - UNIT H
1/8" = 1'-0"

SCHMIDT ASSOCIATES
415 Massachusetts Avenue
Indianapolis, IN 46204
www.schmidt-arch.com

Project No. 2018-050.LNH
Project Date 07.06.2020
Produced BAW AM

SARAH KATHLEEN HEMPSTEAD REGISTERED NO. AR10400134 STATE OF INDIANA ARCHITECT

These Drawings and Specifications, and all copies thereof are and shall remain the property and copyright of the Architect. They shall be used only with respect to this Project and are not to be used on any other Project or Work without prior written permission from the Architect.

#	Revision	Date
A1	ADDENDUM #1	07.16.2020
A3	ADDENDUM #3	07.30.2020

7802 Hague Road
Indianapolis, IN 46256

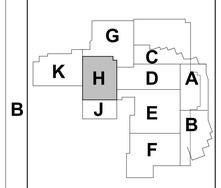

KEY PLAN

MSD OF LAWRENCE TOWNSHIP

ADDITIONS AND RENOVATIONS TO LAWRENCE NORTH HIGH SCHOOL

FIRST FLOOR PIPING PLAN - UNIT H

MP1H1