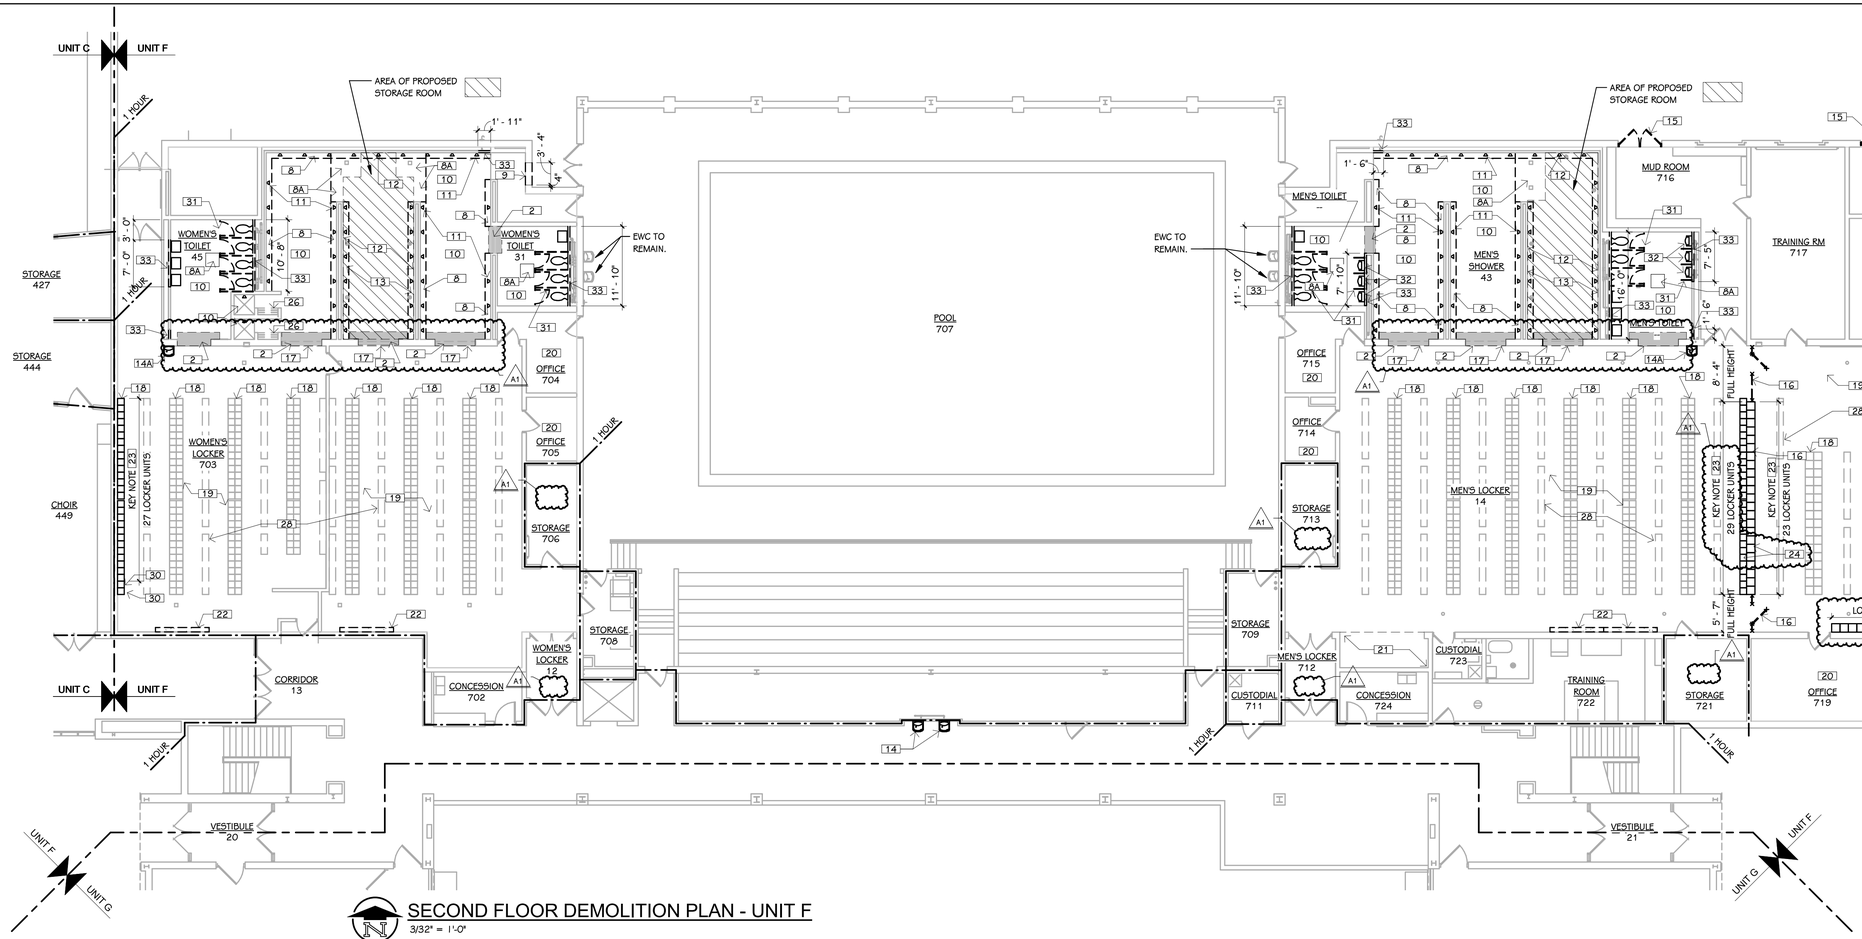

SECOND FLOOR DEMOLITION PLAN - UNIT F

3/32" = 1'-0"

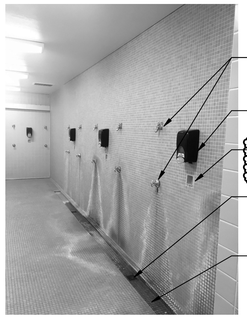

REMOVE SHOWER HEADS AND CONTROLS

REMOVE SURFACE-MOUNTED SOAP DISPENSERS

REMOVE SOAP DISHES AND PREP FOR INFILL BEFORE NEW TILE INSTALLATION - TYP.

REUSE EXISTING FLOOR DRAINS

REMOVE TILES ON EXPOSED DRAIN. DEMO DRAIN FLOORING TO ACCOMMODATE NEW TRENCH DRAINS FOR RE-USED SHOWER ROOMS

FOR CONVERTED STORAGE ROOMS, REMOVE TILES. PREPARE FOR NEW DOUBLE DOORS

FOR ALL OTHER INSTANCES REMOVE TILE AROUND OPENINGS

REMOVE TILE ON EXPOSED DRAIN. DEMO DRAIN FLOORING TO ACCOMMODATE NEW TRENCH DRAINS FOR RE-USED SHOWER ROOMS.

FOR CONVERTED STORAGE ROOMS, FILL DRAINS WITH CONCRETE AND RE-LEVEL FLOOR SURFACE

REMOVE CURB, AND PREPARE FOR NEW CONSTRUCTION.

REUSE LOCKERS

REMOVE AND REPLACE BENCHES

REMOVE LOCKER BASE AND WALL BASE TILE

EXISTING TILES TO REMAIN, RETILE ON THE SURFACE OF EXISTING

PREPARE FOR NEW TILES ON TOP OF EXISTING

REMOVE SHOWER BENCH, REPLACE WITH SIMILAR TYPE TO FIT INTO EXISTING SPACE

REMOVE DRINKING FOUNTAIN AND REPLACE WITH NEW.

EXISTING TILE TO REMAIN. PREP FOR INSTALLATION OF NEW TILES IN AREAS OF SIMILAR CONDITION

KEYED NOTES - DEMOLITION

1 REMOVE ELEVATOR EQUIPMENT FOR REPLACEMENT. DISCONNECT / RECONNECT ELEVATOR POWER. NEW ELEVATOR CONTROLS, LIGTHING CIRCUITS, PIT LIGHTING, AND HOISTWAY LIGHTING. SEE ELECTRICAL.SEE ELEVATOR SPEC FOR COMPLETE UPGRADE INFORMATION.

2 REMOVE AND DISPOSE EXISTING TILE AND MUD BED AND PREP FOR NEW.

3 REMOVE AND DISPOSE OF EXISTING FLOOR BY OWNER. PREP FOR NEW FLOORING AND BASE.

4 REMOVE AND DISPOSE OF EXISTING DOCK WALL, CONC. SLAB, AND STAIR BACK TO BUILDING WALL INCLUDING FOUNDATION WALLS AND FOOTINGS. PREPARE FOR NEW DOCK AND STAIR CONSTRUCTION. SAW CUT SLABS TO BE REMOVED.

5 REMOVE AND DISPOSE EXISTING WALLS AND DOOR, PREPARE FOR NEW CONSTRUCTION.

6 SAW CUT, REMOVE AND DISPOSE EXISTING TERRAZZO FLOOR AND WALL BASE AT NEW DISPLAY CASE LOCATION AND PREP FOR NEW TERRAZZO AROUND NEW DISPLAY CASE - SEE DETAILS AND PLANS FOR MORE INFORMATION.

7 -- NOT USED --

8 REMOVE AND DISPOSE OF EXISTING TILES IN THE EXPOSED DRAIN. SAW CUT AND REMOVE FLOOR AS NEEDED TO ACCOMODATE NEW TRENCH DRAIN INSTALLATION. SEE PLUMBING DRAWINGS.

8A REMOVE AND DISPOSE EXISTING FLOORING AND SAW CUT SLAB FOR REMOVAL AND PREP FOR NEW - COORDINATE WITH PLUMBING DRAWINGS.

9 REMOVE AND DISPOSE OF EXISTING EXTERIOR WALL AND PREP FOR NEW DOOR.

10 CLEAN EXISTING TILE FLOORING, PREPARE FOR NEW FLOOR TILE. NEW FLOOR TILE TO BE INSTALLED OVER EXISTING.

11 REMOVE EXISTING SHOWER HEADS, PATCH AND PREPARE FOR NEW SURFACE MOUNTED SHOWER UNIT.

12 REMOVE EXISTING SHOWER HEADS, PATCH AND PREPARE FOR NEW CONSTRUCTION.

13 REMOVE AND DISPOSE OF EXISTING DRAIN, TILE, AND CONCRETE SLAB, AND PREP FOR SLAB INFILL.

14 REMOVE AND DISPOSE EXISTING ELECTIC WATER COOLER AND PREP FOR NEW.

14A REMOVE AND DISPOSE EXISTING WATER FOUNTAIN AND PREP FOR NEW.

15 REMOVE AND DISPOSE EXISTING HM DOOR AND FRAME AND PREP FOR NEW DOOR AND FRAME.

KEYED NOTES - DEMOLITION

16 REMOVE AND DISPOSE EXISTING CHAINLINK FENCE AND GATES. FENCE EXTENDS UP AND OVER EXISTING LOCKERS TO DECK ABOVE.

17 REMOVE AND DISPOSE EXISTING FLOOR CURB AND TILES AND PREP FOR NEW CONSTRUCTION.

18 REMOVE AND DISPOSE EXISTING LOCKER BASE TILE, PREPARE FOR INSTALLATION OF NEW LOCKER BASE TILE.

19 CLEAN EXISTING TILE FLOOR, PREPARE FOR NEW FLOOR TILES TO BE TILED OVER EXISTING.

20 BY OWNER - REMOVE AND DISPOSE EXISTING FLOORING, PREPARE FOR NEW FLOORING.

21 PREPARE FOR REFINISH OF EXISTING BULK HEAD AND DAMAGED GYSUM BOARD REPAIR.

22 REMOVE AND DISPOSE EXISTING GRANITE WALL SHELVES. GRIND BACK TO SURROUNDING WALL SURFACE AND PREP ENTIRE WALL FOR REPAINT.

23 REMOVE AND SALVAGE EXISTING LOCKERS FOR REUSE.

24 REMOVE AND DISPOSE OF EXISTING LOCKER BASE AND PREP FOR NEW CMU WALL AND LOCKER BASE CONSTRUCTION.

25 REMOVE AND DISPOSE EXISTING CASEWORK.

26 REMOVE AND DISPOSE EXISTING SHOWER BENCH, PREPARE FOR INSTALLATION OF NEW BENCH TO FIT INTO EXISTING SPACE.

27 REMOVE AND DISPOSE EXISTING PAVING AND BASE AS REQUIRED FOR DOCK DEMOLITION AND PREP FOR NEW. SEE CIVIL FOR TYPE AND EXTEND.

28 REMOVE AND DISPOSE OF EXISTING BENCHES AND PREP FOR NEW.

29 REMOVE, SALVAGE AND TURN OVER TO OWNER EXISTING WALL MOUNTE DISPLAY CASE.

30 REMOVE AND SALVAGE EXISTING LOCKERS AND BASE AND PREP FOR NEW CONSTRUCTION.

31 REMOVE AND DISPOSE EXISTING URINAL SCREENS AS WELL AS TOILET STALL PARTITIONS.

32 REMOVE AND SALVAGE URINAL FOR REUSE AFTER NEW WALL FINISHES ARE INSTALLED.

33 REMOVE AND DISPOSE EXISTING INTERIOR WALL AND PREP FOR NEW.

KALAMAZOO CENTRAL HIGH SCHOOL

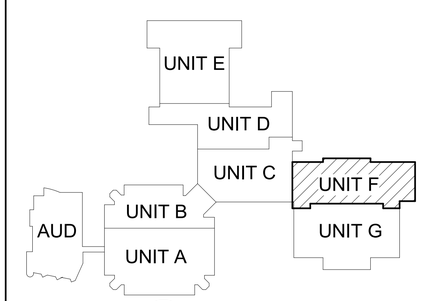

KEY PLAN
SCALE: NO SCALE

TowerPinkster
Architecture · Engineering · Interiors
4 East Fulton Street, Suite 200
Grand Rapids, Michigan 49503
616.456.9944 PHONE 616.456.5036 FAX
242 East Kalamazoo Avenue, Suite 100
Kalamazoo, Michigan 49007-5828
269.343.6633 FAX
269.343.6133 PHONE
TOWERPINKSTER.COM

© 2020 ALL RIGHTS RESERVED

Addendum No. 1 DECEMBER 16, 2020

ISSUED FOR	DATE

PROJECT TITLE
KALAMAZOO CENTRAL HIGH SCHOOL REMODELING & SITE IMPROVEMENTS

OWNER
KALAMAZOO PUBLIC SCHOOLS
Kalamazoo, Michigan

SHEET TITLE
DEMOLITION SECOND FLOOR PLAN - UNIT F

DATE
NOVEMBER 30, 2020

SHEET NUMBER
AD 102F
18-518.00

BARRIER-FREE CURB CUT DETAIL

1/4" = 1'-0"

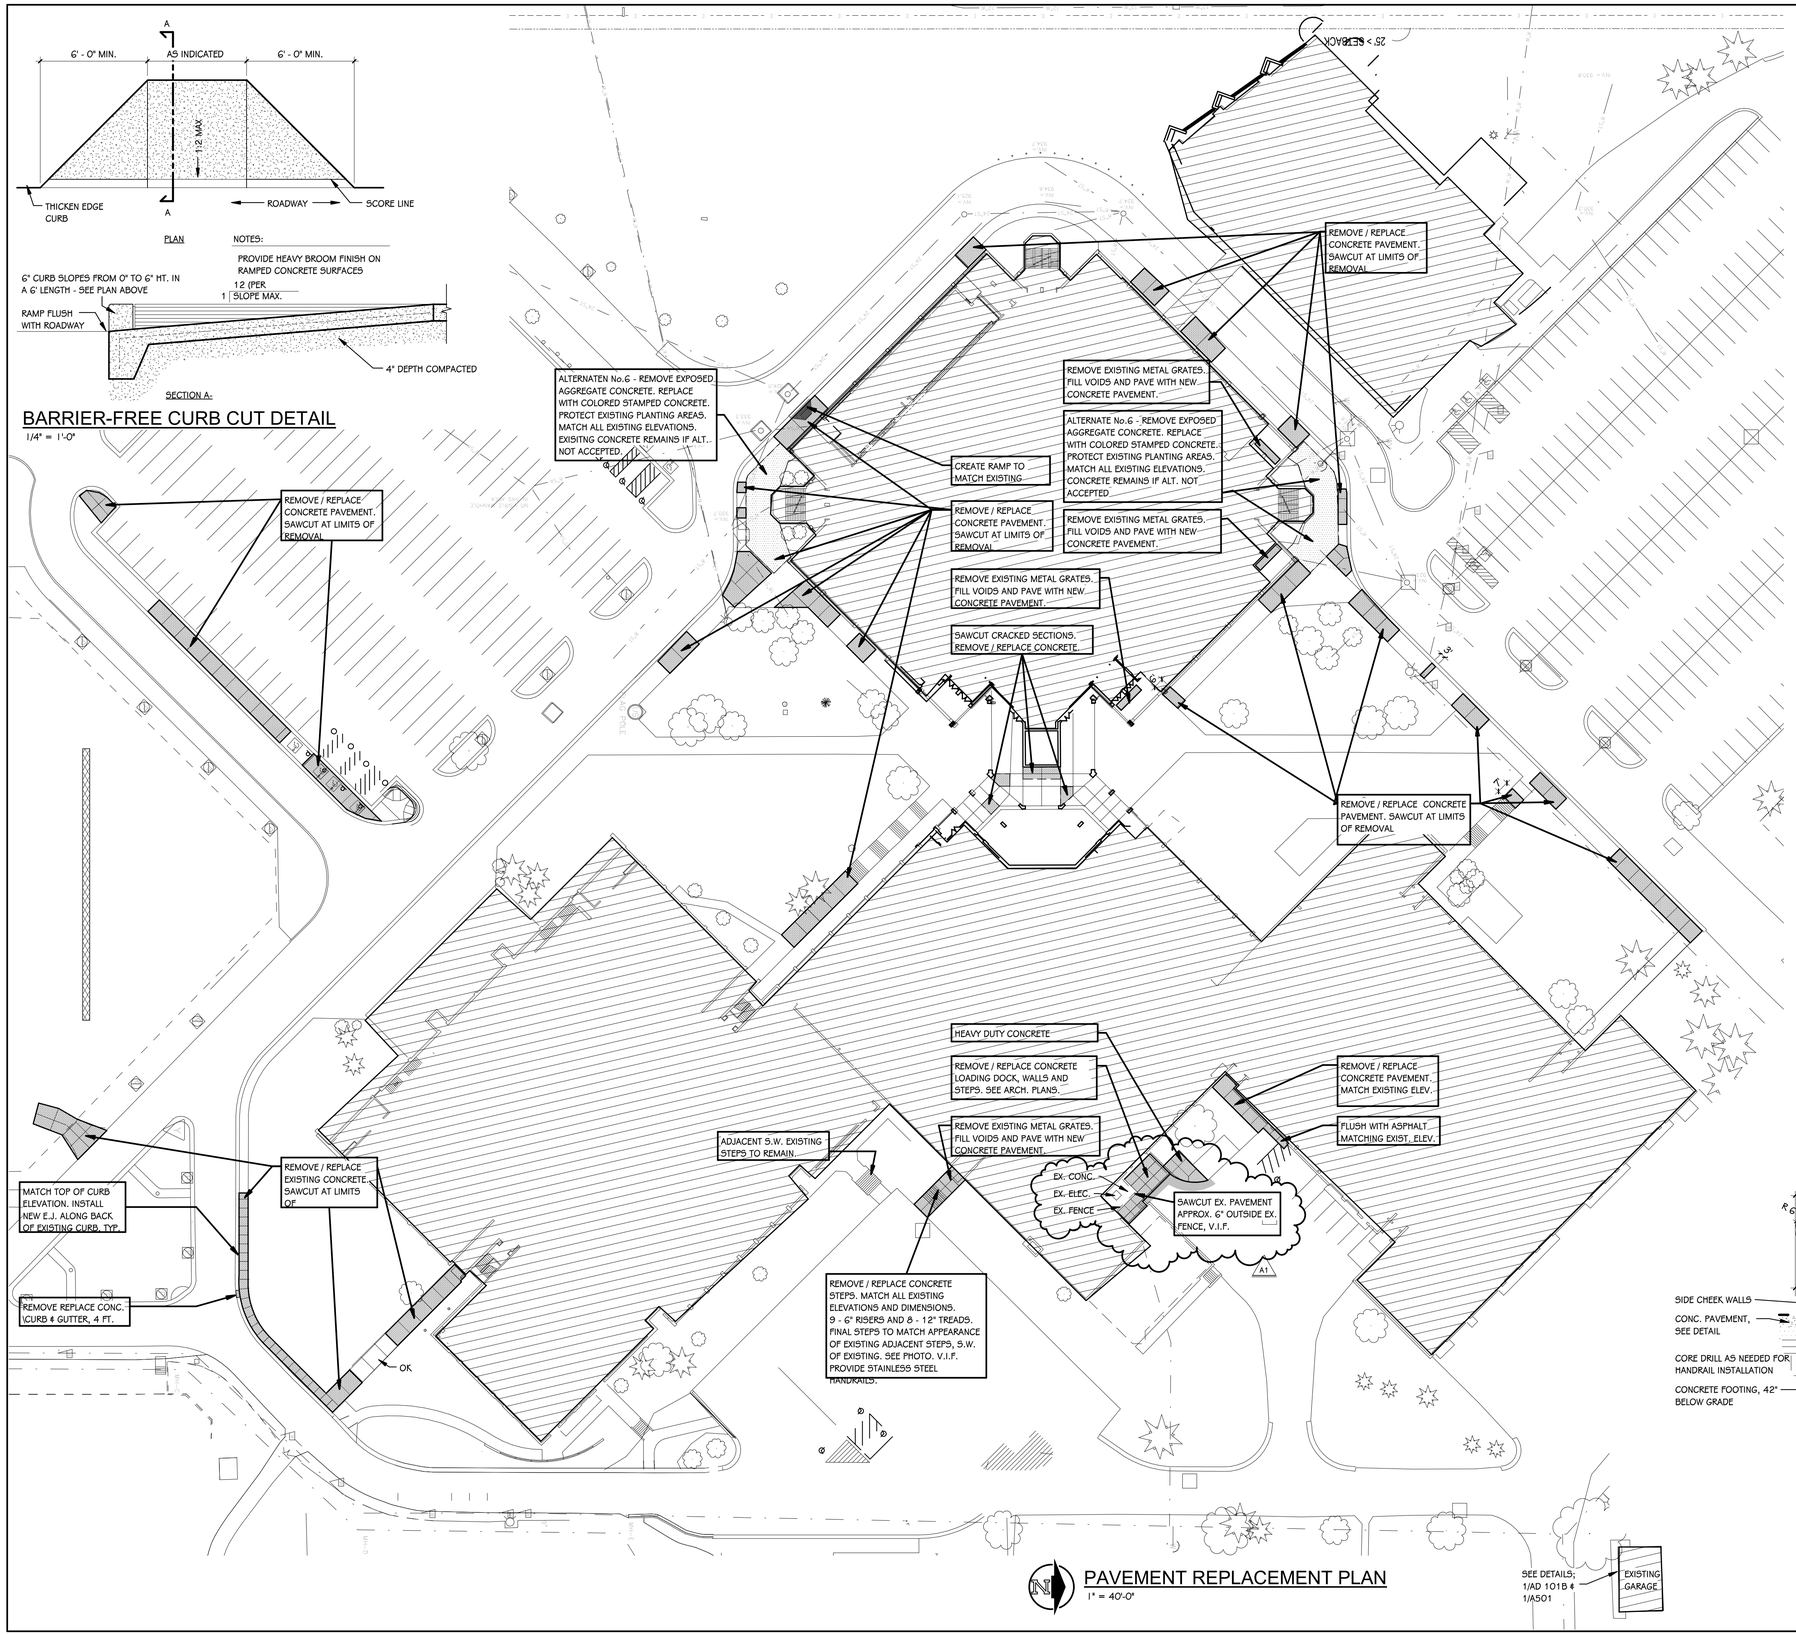

PAVEMENT REPLACEMENT PLAN

1" = 40'-0"

LEGEND

APPROXIMATE CONCRETE REPLACEMENT AREAS. REMOVE EXISITNG CONCRETE, REPLACE WITH NEW CONCRETE, SEE DETAIL ON THIS SHEET

ALTERNATE CONCRETE REPLACEMENT AREAS AS NOTED ON PLAN. SOME AREAS PLAIN CONCRETE, SOME ARE STAMPED COLORED CONCRETE

NOTES

1. CALL "MISS DIG' AND HAVE EXISTING UTILITY LOCATIONS MARKED PRIOR TO ANY EXCAVATIONS OR INSTALLATIONS ON SITE.
2. EXISTING INFORMATION SHOWN HEREIN IS APPROXIMATE AND MUST BE FIELD VERIFIED PRIOR TO THE COMMENCEMENT OF ANY DEMOLITION AND CONSTRUCTION ACTIVITY. INCLUDING CRACK AND POOR CONCRETE SECTION LOCATIONS. GRAPHIC LOCATIONS ON PLAN MAY VERIFY FROM ACTUAL FIELD LOCATION.
3. ALL EXISTING INFORMATION SHOWN IS FROM PREVIOUS KPS PROJECT DOCUMENTS.
4. THE MAJORITY OF CONCRETE REPLACEMENT AREAS ARE INTENDED TO BE FROM SCORE LINE TO SCORE LINE, IF NOT DIMENSIONED. SAWCUT AT EXISTING SCORELINES, V.I.F.
5. ALL NEW CONCRETE TO MATCH EXISTING CONCRETE GRADES, ELEVATIONS, SLOPES AND MATCH ALL EXISTING DRAINAGE PATTERNS. FIELD VERIFY AND DOCUMENT EXISTING ELEVATIONS PRIOR TO DEMOLITION AS NEEDED.
6. INSTALL EXPANSION JOINT ALONG NEW CONCRETE AND EXISTING CURBS, V.I.F.

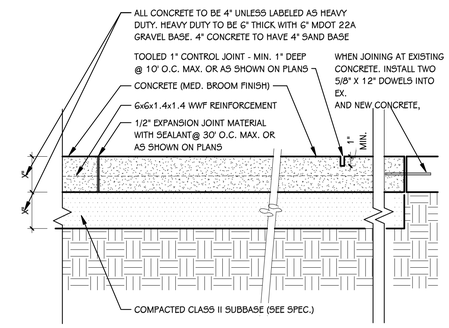

CONCRETE PAVING DETAIL

1 1/2" = 1'-0"

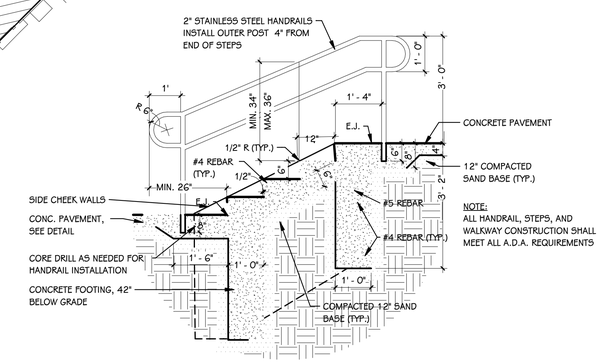

CONCRETE STEP

1/2" = 1'-0"

TowerPinkster
Architecture · Engineering · Interiors
4 East Fulton Street, Suite 200 Grand Rapids, Michigan 49503 616.456.9944 PHONE 616.456.5936 FAX
242 East Kalamazoo Avenue, Suite 100 Kalamazoo, Michigan 49007-5828 269.343.6133 PHONE 269.343.6133 FAX
TOWERPINKSTER.COM

© 2020 ALL RIGHTS RESERVED

ISSUED FOR	DATE
ADENDUM 1	12-16-20

PROJECT TITLE
KALAMAZOO CENTRAL HIGH SCHOOL REMODELING & SITE IMPROVEMENTS

OWNER
KALAMAZOO PUBLIC SCHOOLS

Kalamazaoo, Michigan

SHEET TITLE
PAVEMENT REPLACEMENT PLAN

DATE
SEPTEMBER 25, 2020

SHEET NUMBER
L 001
18-518.00

DIM.		RUNNING TRACK STANDARD DUTY	ROADWAYS HEAVY DUTY
A	WEARING COURSE	MDOT 13A AT 1"	MDOT 13A AT 1.5"
B	LEVELING COURSE	MDOT 13A AT 2"	MDOT 13A AT 2.5"
C	AGGREGATE BASE	EXISTING	EXISTING

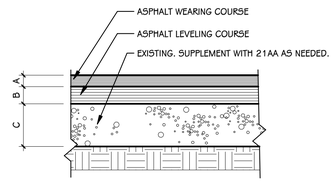

ASPHALT PAVING DETAIL

1" = 1'-0"

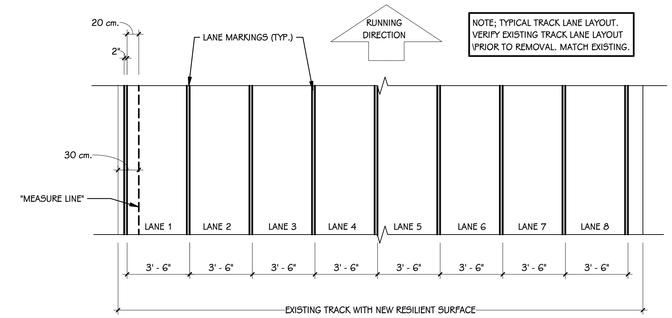

NOTE; TYPICAL TRACK LANE LAYOUT. VERIFY EXISTING TRACK LANE LAYOUT PRIOR TO REMOVAL. MATCH EXISTING.

400m TRACK PLAN DETAIL

1/4" = 1'-0"

LEGEND

RESILIENT SURFACE TO BE REPLACED

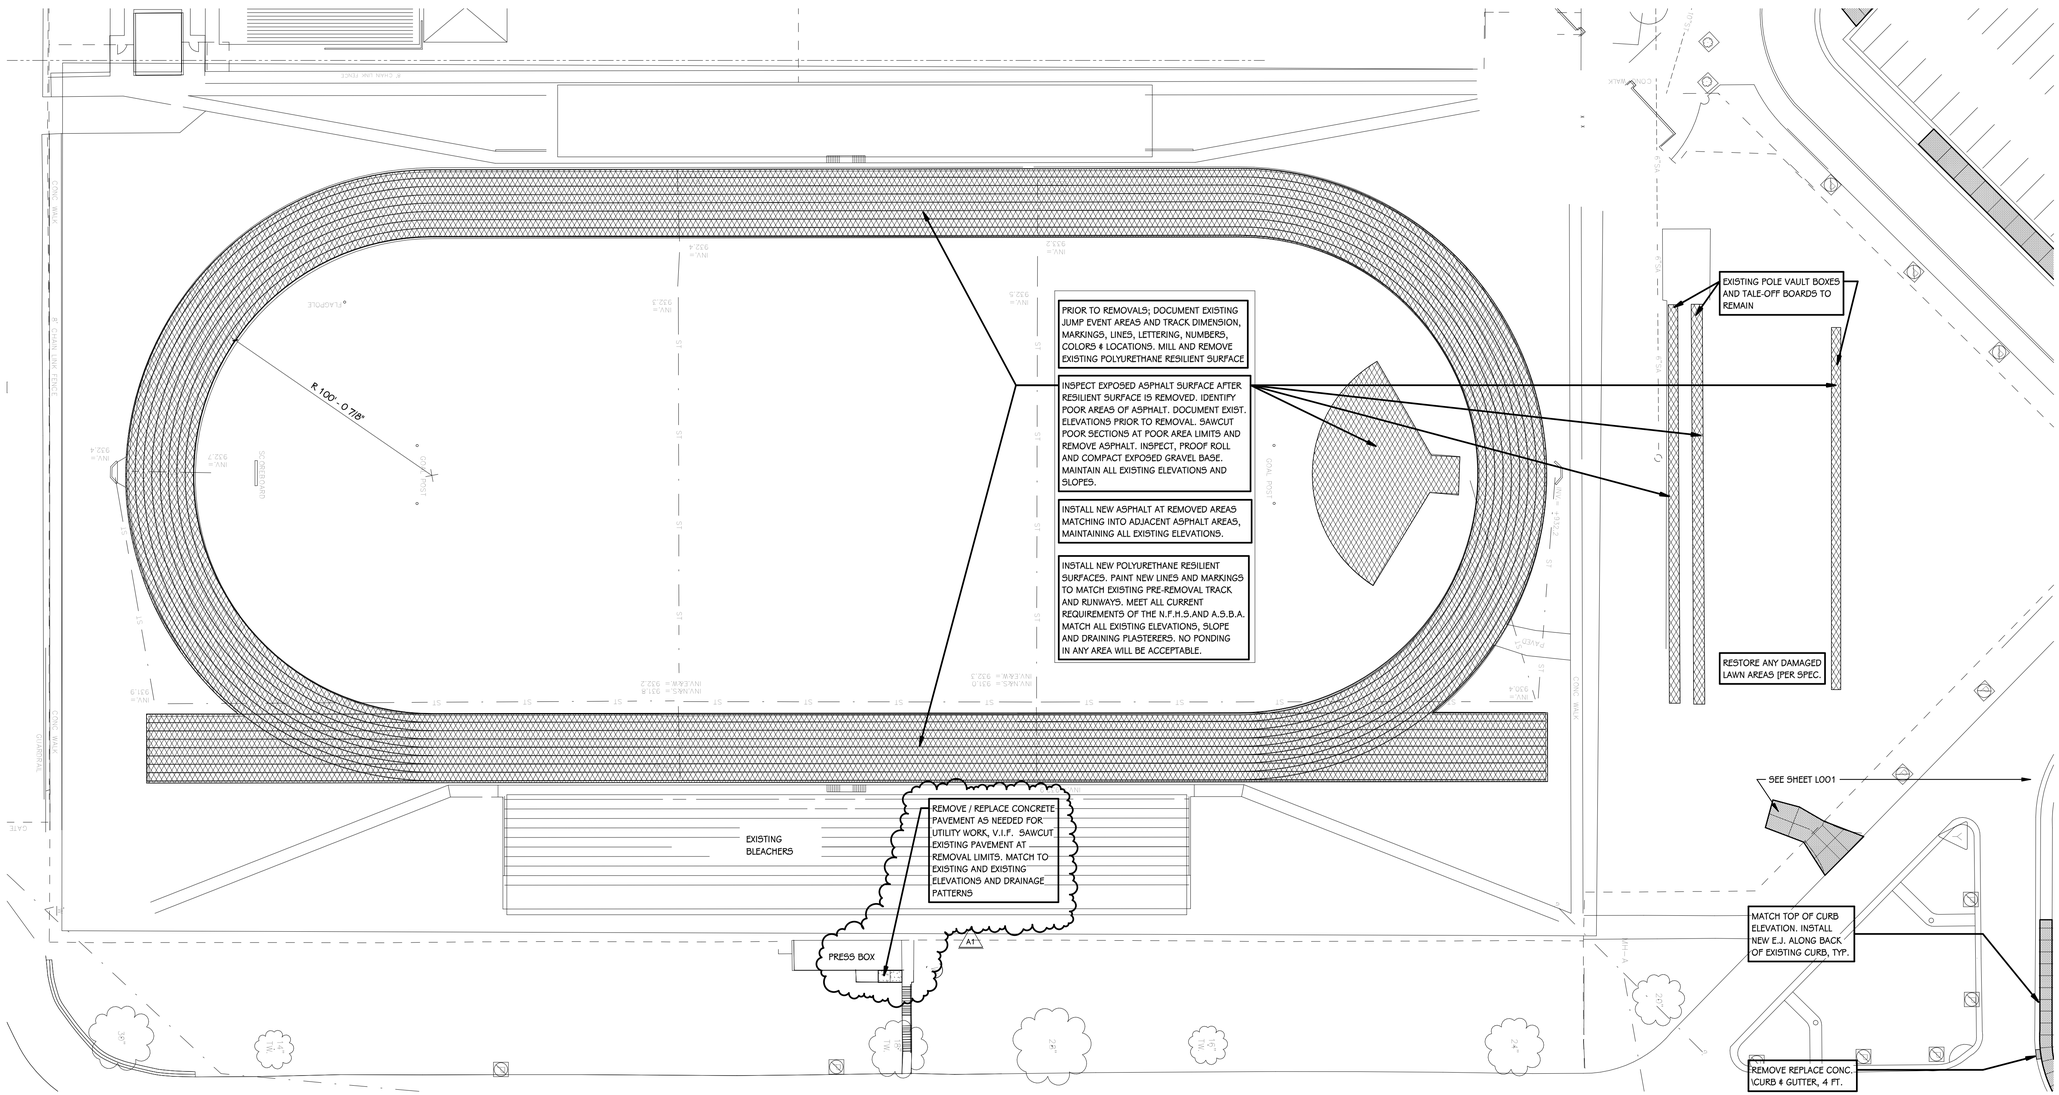

STADIUM PAVEMENT PLAN

1" = 30'-0"

TowerPinkster
Architecture · Engineering · Interiors
4 East Fulton Street, Suite 200
Grand Rapids, Michigan 49503
616.456.9944 PHONE 616.456.5536 FAX
242 East Kalamazoo Avenue, Suite 100
Kalamazoo, Michigan 49007-5828
269.343.8633 FAX
269.343.6133 PHONE
TOWERPINKSTER.COM

© 2020 ALL RIGHTS RESERVED

ISSUED FOR	DATE
ADENDUM 1	12-16-20

PROJECT TITLE
KALAMAZOO CENTRAL HIGH SCHOOL REMODELING & SITE IMPROVEMENTS

OWNER
KALAMAZOO PUBLIC SCHOOLS
Kalamazoo, Michigan

SHEET TITLE
STADIUM PAVEMENT PLAN

DATE
SEPTEMBER 25, 2020

SHEET NUMBER
L 002
18-518.00

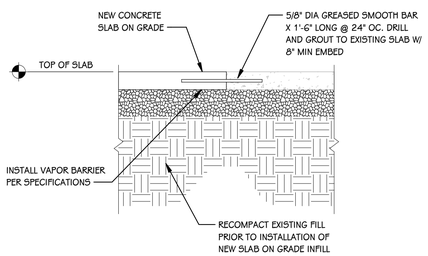

TYPICAL SLAB ON GRADE INFILL DETAIL

SCALE: NONE

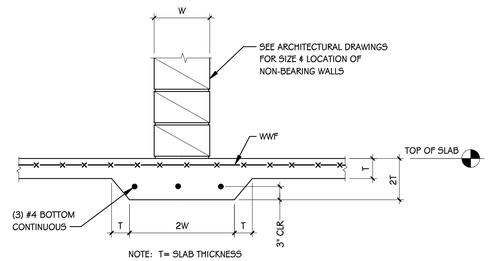

TYPICAL THICKENED SLAB UNDER NON-BEARING MASONRY WALL

SCALE: NONE

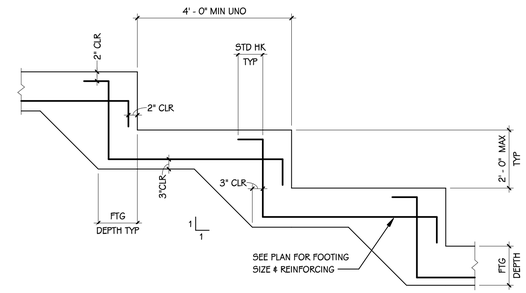

TYPICAL FOOTING STEP

SCALE: NONE

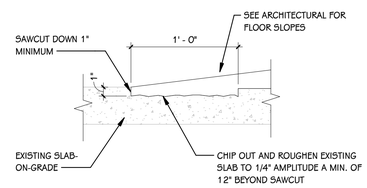

NEW SLOPED SLAB TRANSITION

SCALE: NONE

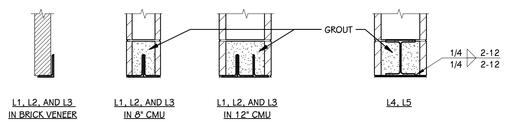

LINTEL TYPE	LINTEL SIZE	NOTES
L1	L3 1/2x3 1/2x5/16 PER 4" NOMINAL MASONRY THICKNESS	
L2	L5x3 1/2x5/16 (LLV) PER 4" NOMINAL MASONRY THICKNESS	
L3	L6x3 1/2x5/16 (LLV) PER 4" NOMINAL MASONRY THICKNESS	
L4	W8x24 WITH 5/16" BOTTOM PLATE	PROVIDE BEARING PLATE EACH END PER TYPICAL BEAM BEARING DETAIL.
L5	W8x15 WITH 5/16" BOTTOM PLATE	PROVIDE BEARING PLATE EACH END PER TYPICAL BEAM BEARING DETAIL.

NOTES:

1. THIS DETAIL AND SCHEDULE APPLIES TO OPENINGS WITHIN EXISTING MASONRY WALL CONSTRUCTION AND OPENINGS WITHIN BRICK VENEER, UNLESS NOTED OR DETAILED OTHERWISE.
2. ALL OPENINGS WIDER THAN 8" IN MASONRY WALLS REQUIRE LINTELS. NOT ALL LINTELS ARE SHOWN ON PLANS- REFER TO ARCHITECTURAL AND MECHANICAL DRAWINGS FOR LOCATIONS AND SIZES OF OPENINGS.
3. 8" LINTEL BEARING REQUIRED EACH END.
4. ALL LINTELS WITHIN EXTERIOR WALLS SHALL BE GALVANIZED.
5. GROUT CMU SOLID BELOW LINTEL BEARING DOWN TO FOUNDATION.
6. WHERE NO LINTEL DESIGNATION IS NOTED ON FRAMING PLANS, PROVIDE LINTEL AS FOLLOWS:
   - L1 FOR OPENINGS LESS THAN OR EQUAL TO 4' - 0" WIDE
   - L2 FOR OPENINGS LESS THAN OR EQUAL TO 5' - 8" WIDE
   - L3 FOR OPENINGS LESS THAN OR EQUAL TO 6' - 8" WIDE

STEEL LINTEL SCHEDULE

SCALE: NONE

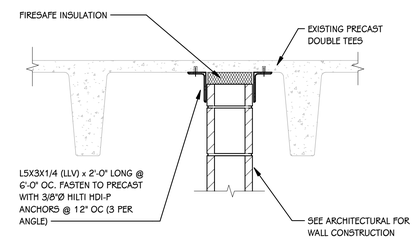

MASONRY WALL BRACING AT PRECAST

SCALE: NONE

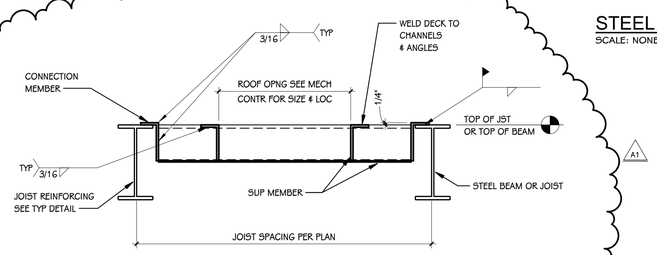

NOTE: ALL WELDING TO JOIST SHALL BE DONE WITH CARE SO AS NOT TO IMPAIR JOIST.

JOIST SPACING	LOAD	SUPPORTING MEMBER	CONNECTING MEMBER
MAX 6'-0"	MAX 300#	L3x3x1/4	L3x3x1/4x0'-6"
MAX 6'-0"	GREATER THAN 300#	L5x3x1/4 LLV	L5x3x1/4 LLV x 6"
GREATER THAN 6'-0"	MAX 1000#	L5x3x1/4 LLV	L5x3x1/4 LLV x 6"
GREATER THAN 6'-0"	GREATER THAN 1000# BUT MAX 2200#	C6x8.2	BENT PLATE 8x3x1/4 (LLV) x 8"

1. TYPICAL ROOF OPENING GREATER THAN 18", INCLUDING ALL ROOF DRAINS; INDICATES ROOF OPENING AS SHOWN ON PLAN.
2. TYPICAL EQUIPMENT SUPPORT; 100# INDICATES ROOF TOP UNIT AS SHOWN ON PLAN.
   100# INDICATES HANGING UNIT AS SHOWN ON PLAN.
3. COORDINATE LOCATION & SIZE OF OPENINGS WITH MECHANICAL CONTRACTOR.

TYPICAL ROOF OPENING AND EQUIPMENT SUPPORT

SCALE: NONE

TowerPinkster
Architecture · Engineering · Interiors
4 East Fulton Street, Suite 200
Grand Rapids, Michigan 49503
616.456.9944 PHONE 616.456.5036 FAX
242 East Kalamazoo Avenue, Suite 100
Kalamazoo, Michigan 49007-5828
269.343.8633 FAX
269.343.6133 PHONE
TOWERPINKSTER.COM

© 2020 ALL RIGHTS RESERVED

Addendum No. 1 DECEMBER 16, 2020

ISSUED FOR DATE

PROJECT TITLE
KALAMAZOO CENTRAL HIGH SCHOOL REMODELING & SITE IMPROVEMENTS

OWNER
KALAMAZOO PUBLIC SCHOOLS

Kalamazoo, Michigan

SHEET TITLE
TYPICAL DETAILS

DATE
NOVEMBER 30, 2020

SHEET NUMBER
S 002
18-518.00

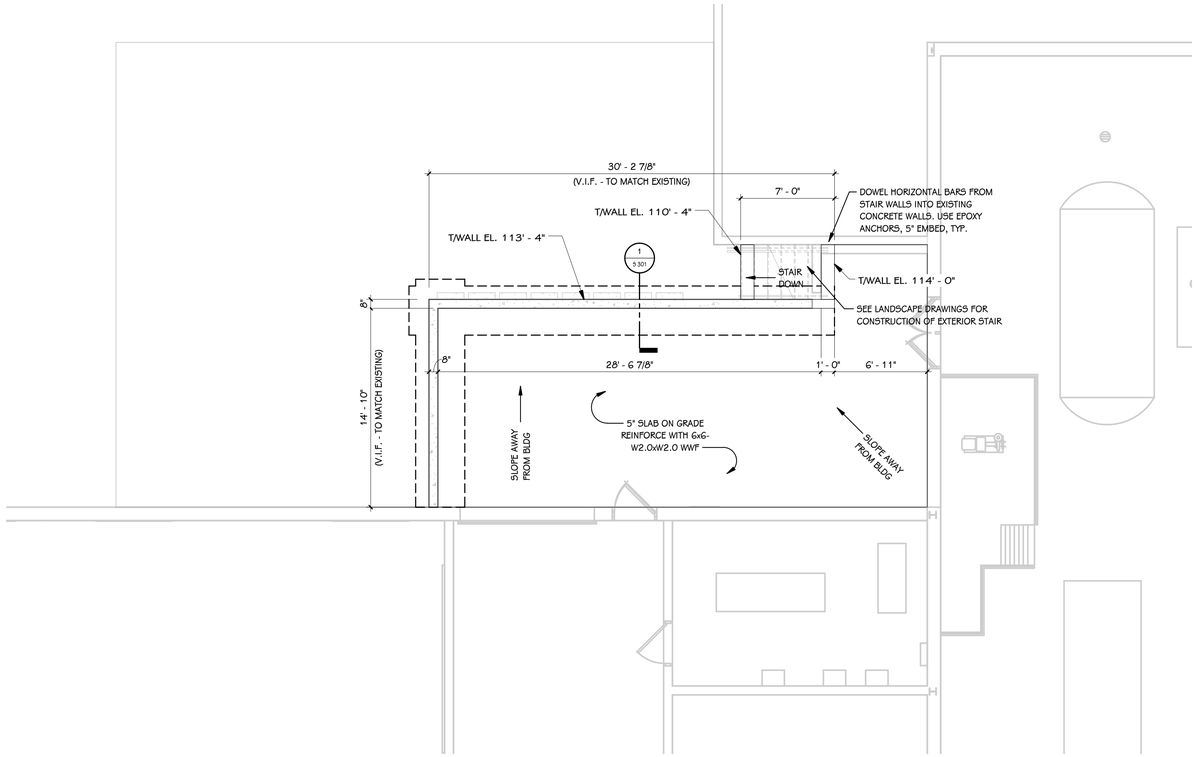

UNIT D - FOUNDATION PLAN
3/16" = 1'-0"

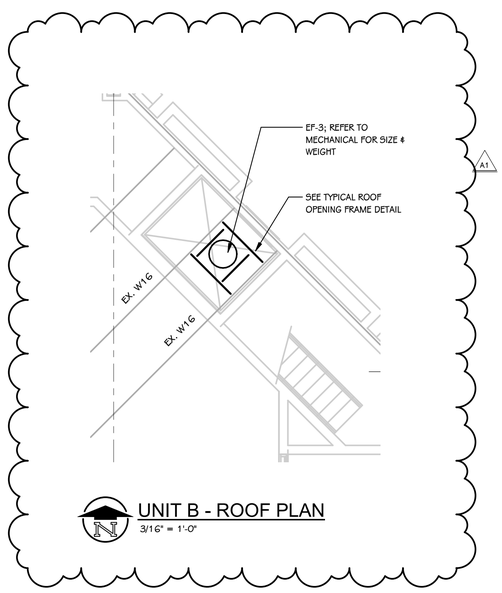

UNIT B - ROOF PLAN
3/16" = 1'-0"

KALAMAZOO CENTRAL HIGH SCHOOL

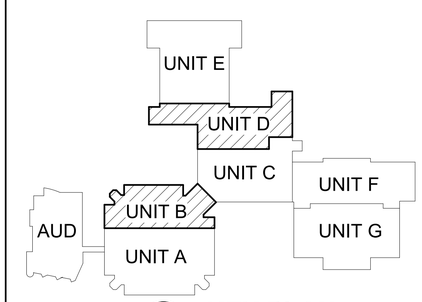

KEY PLAN
SCALE: NO SCALE

TowerPinkster
Architecture · Engineering · Interiors
4 East Fulton Street, Suite 200
Grand Rapids, Michigan 49503
616.456.9944 PHONE 616.456.5036 FAX
242 East Kalamazoo Avenue, Suite 100
Kalamazoo, Michigan 49007-5828
269.343.6633 FAX
269.343.6133 PHONE
TOWERPINKSTER.COM
© 2020 ALL RIGHTS RESERVED

Addendum No. 1 DECEMBER 16, 2020

ISSUED FOR	DATE

PROJECT TITLE
KALAMAZOO CENTRAL HIGH SCHOOL REMODELING & SITE IMPROVEMENTS

OWNER
KALAMAZOO PUBLIC SCHOOLS
Kalamazoo, Michigan

SHEET TITLE
FOUNDATION PLAN - UNIT D

DATE
NOVEMBER 30, 2020

SHEET NUMBER
S101D
18-518.00

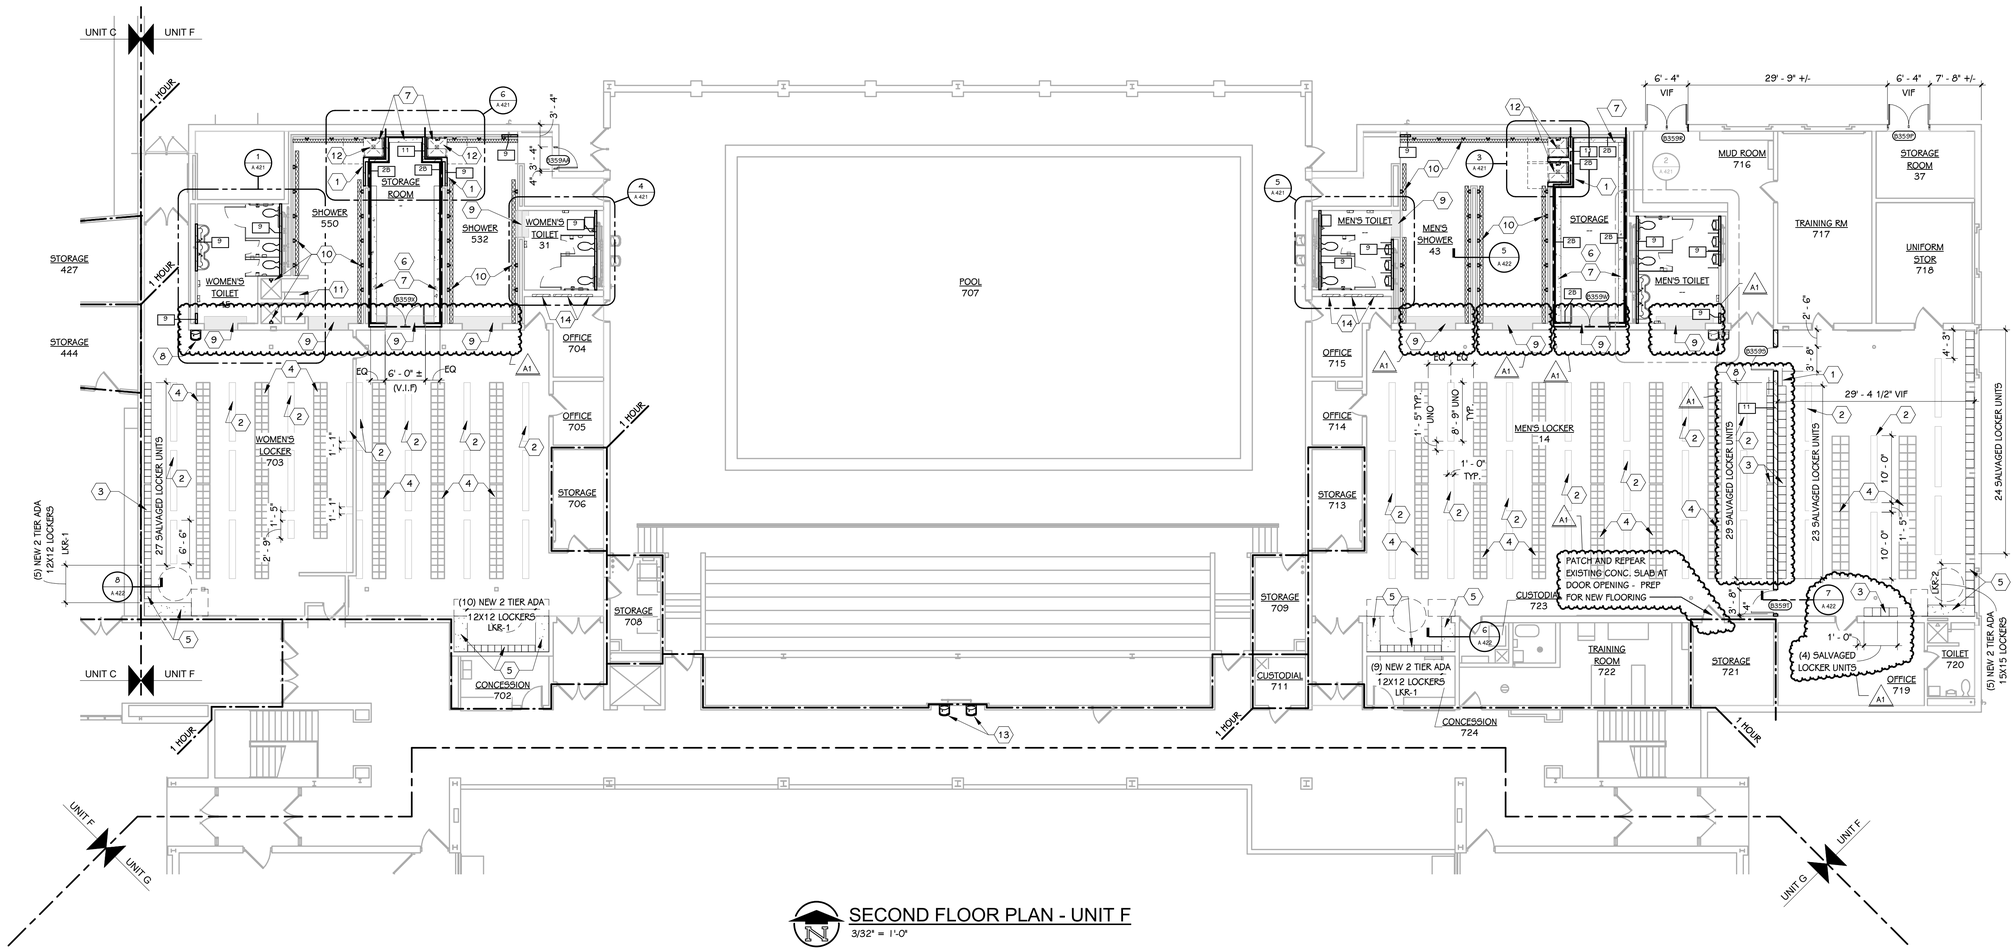

SECOND FLOOR PLAN - UNIT F

3/32" = 1'-0"

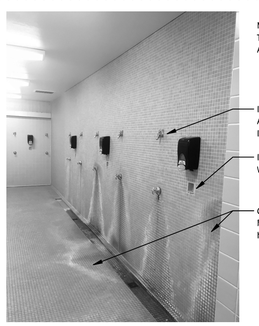

NOTE:
TYPICAL PICTURE AND NOTES BELOW APPLY TO ALL SHOWER ROOMS

INFILL AT REMOVED SHOWER HEADS AS REQUIRED AND PREP FOR NEW TILE INSTALLATION

INFILL AT REMOVED SOAP DISHES WITH CONC. AND PREP FOR NEW TILE.

CLEAN ALL EXISTING TILE, AND PREP FOR NEW TILE INSTALLATION. HYDRAFLEX SHALL BE USED

A1

GENERAL NOTES

1. REFER TO CODE COMPLIANCE PLAN FOR WALL RATING LINES.
2. REFER TO FLOOR FINISH PLANS FOR INTERIOR ELEVATION CALLOUTS.

KEYED NOTES - NEW CONSTRUCTION

1 TYP. THICKENED SLAB FULL LENGTH OF WALL - SEE STRUCTURAL DRAWINGS AND DETAILS FOR MORE INFORMATION. TYPICAL FOR ALL NEW CMU WALLS.
2 NEW SOLID WOOD BENCHES - SEE SPECS.
3 REUSE EXISTING LOCKERS. INSTALL ON NEW BASE AND BASE TILES - SEE LOCKER BASE DETAIL
4 EXISTING LOCKERS TO REMAIN. EXISTING LOCKER BASE TO BE RETILED - REFER TO INTERIOR SHEETS.
5 NEW ADA BENCH AND NEW LOCKERS. LOCKERS ON NEW TILED CONCRETE BASE (SEE TYPICAL LOCKER BASE DETAIL). BENCH ON TILED CMU KNEE WALL AS PER DETAILS.
6 LEVEL EXISTING TILED FLOOR SURFACE W. CONC. AND PREP FOR NEW FLOORING.
7 FILL EXPOSED DRAIN WITH CONCRETE AND PREP FOR NEW FLOORING.
8 NEW ADA DRINKING FOUNTAIN.
9 SLOPE FLOOR FOR POSITIVE DRAINAGE AND MINIMUM SLOPE REQUIREMENTS AS REQUIRED.
10 NEW WALL MOUNTED SHOWERS - TYPICAL - SEE PLUMBING PLANS FOR MORE INFORMATION.
11 NEW WALL MOUNTED SHOWER BENCHES TO MATCH LOCKER ROOM BENCHES.
12 NEW ADA COMPLIANT SHOWER STALL - SEE ENLARGED PLANS.
13 NEW E.W.C. SEE PLUMBING PLANS FOR MORE INFORMATION.
14 TOOTH IN EXISTING APPROXIMATE 2'-6" X 2'-6" OPENINGS WITH MATCHING CMU AND PAINT TO MATCH EXISTING.

KALAMAZOO CENTRAL HIGH SCHOOL

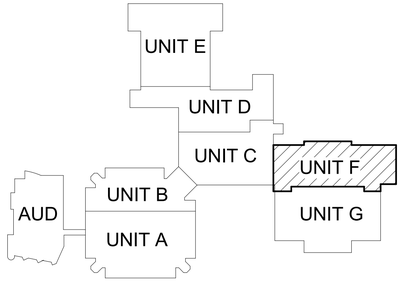

KEY PLAN

SCALE: NO SCALE

TowerPinkster
Architecture · Engineering · Interiors
4 East Fulton Street, Suite 200
Grand Rapids, Michigan 49503
616.456.9944 PHONE 616.456.5036 FAX
242 East Kalamazoo Avenue, Suite 100
Kalamazoo, Michigan 49007-5828
269.343.8633 FAX
269.343.6133 PHONE
TOWERPINKSTER.COM
© 2020 ALL RIGHTS RESERVED

Addendum No. 1 DECEMBER 16, 2020

ISSUED FOR	DATE

PROJECT TITLE
KALAMAZOO CENTRAL HIGH SCHOOL REMODELING & SITE IMPROVEMENTS

OWNER
KALAMAZOO PUBLIC SCHOOLS

Kalamazoo, Michigan

SHEET TITLE
SECOND FLOOR PLAN - UNIT F

DATE
NOVEMBER 30, 2020

SHEET NUMBER
A 102F
18-518.00

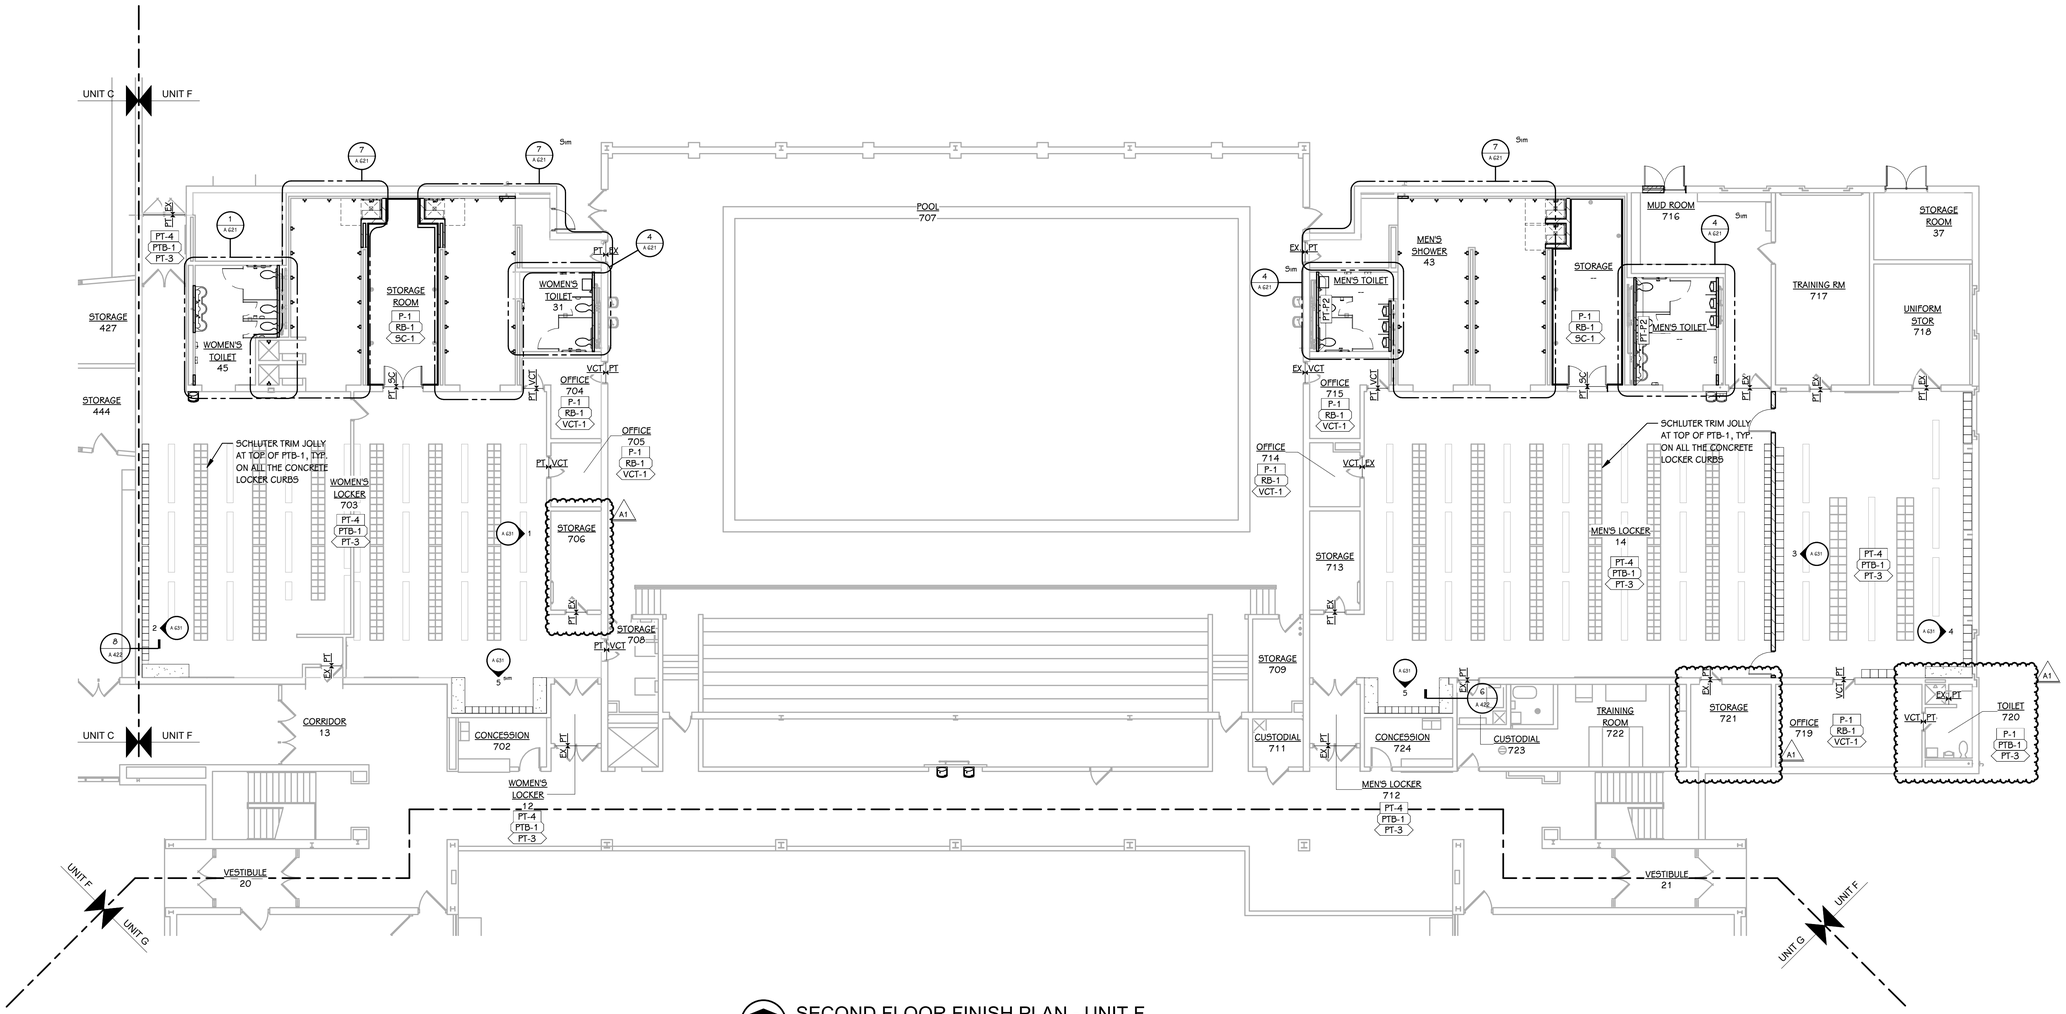

SECOND FLOOR FINISH PLAN - UNIT F

3/32" = 1'-0"

GENERAL NOTES - INTERIORS

1. REFER TO ARCHITECTURAL FLOOR PLANS AND SPECIFICATION FOR ADDITIONAL INFORMATION ON CONSTRUCTION MATERIALS.
2. REFER TO ARCHITECTURAL FLOOR PLANS FOR VISUAL DISPLAY BOARD LOCATIONS AND QUANTITIES.
3. REFER TO REFLECTED CEILING PLANS FOR CEILING FINISH AND HEIGHTS.
4. REFER TO DOOR SCHEDULE FOR FINISH ON DOORS AND FRAMES.
5. REFER TO ENLARGED FINISH PLANS FOR TOILET ROOM FINISHES.
6. FINISH TAGS APPLY TO LIKE MATERIALS IN ENTIRE ROOM. I.E. CASEWORK TAG MAY ONLY CALLOUT ONE RUN OF CASEWORK, BUT ALL CASEWORK IN ROOM RECEIVE THE SAME FINISHES, UNLESS TAGGED DIFFERENTLY.
7. WALL MOUNTED DIFFUSERS, GRILLES, ACCESS PANELS, ELECTRICAL PANELS, ETC. ARE TO BE PAINTED WITH AN OIL-BASED PAINT TO MATCH THE ADJACENT WALL FINISH.
8. CEILING ACCESS PANELS ARE TO BE PAINTED TO MATCH ADJACENT CEILING FINISH.

FINISH PLAN KEY

REFER TO MATERIAL SELECTION SCHEDULE FOR FINISH INFORMATION

- P-# — WALL FINISH
- RB-# — FLOOR BASE
- CPT-# — FLOOR FINISH
- PL-# — COUNTER FINISH
- PL-# — CABINET FINISH (BASE AND UPPER)
- P-# — INDICATES EXTENT OF ATYPICAL FINISH
- VCT CPT — INDICATES FLOOR MATERIAL TRANSITION. NOTE - REFER TO MATERIAL SELECTION SCHEDULE REMARKS FOR FLOOR TRANSITION TYPE
- MULTI — INDICATES MULTIPLE MATERIAL TYPES ON A SURFACE. REFER TO DETAIL OR ELEVATIONS.
- - P — INDICATES MATERIAL PATTERN. REFER TO DETAILS

KALAMAZOO CENTRAL HIGH SCHOOL

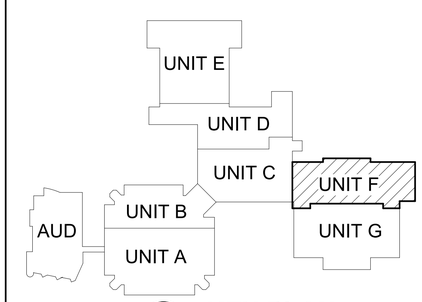

KEY PLAN
SCALE: NO SCALE

TowerPinkster
Architecture · Engineering · Interiors
4 East Fulton Street, Suite 200 Grand Rapids, Michigan 49503 616.456.9944 PHONE 616.456.5036 FAX
242 East Kalamazoo Avenue, Suite 100 Kalamazoo, Michigan 49007-5828 269.343.6633 FAX 269.343.6133 PHONE
TOWERPINKSTER.COM

© 2020 ALL RIGHTS RESERVED

Addendum No. 1 DECEMBER 16, 2020

ISSUED FOR	DATE

PROJECT TITLE
KALAMAZOO CENTRAL HIGH SCHOOL REMODELING & SITE IMPROVEMENTS

OWNER
KALAMAZOO PUBLIC SCHOOLS
Kalamazoo, Michigan

SHEET TITLE
SECOND FLOOR FINISH PLAN - UNIT F

DATE
NOVEMBER 30, 2020

SHEET NUMBER
A 602F
18-518.00

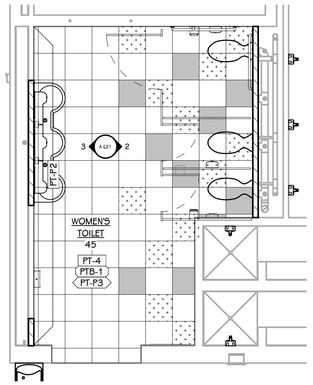

ENLARGED TOILET ROOM FINISH PLAN - WOMEN'S TOILET 45

1 / A621 1/4" = 1'-0"

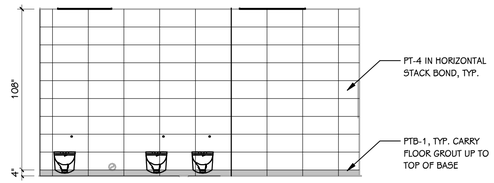

2 / A621 TYPICAL WALL TILE

1/4" = 1'-0"

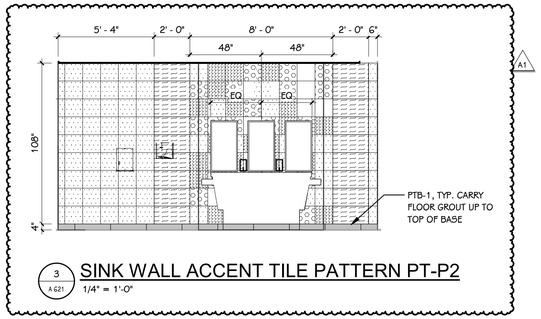

3 / A621 SINK WALL ACCENT TILE PATTERN PT-P2

1/4" = 1'-0"

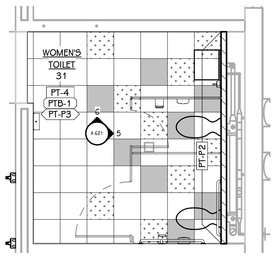

ENLARGED TOILET ROOM FINISH PLAN - WOMEN'S TOILET 31

4 / A621 1/4" = 1'-0"

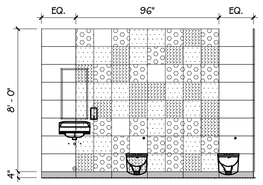

5 / A621 WOMENS TOILET 31- EAST

1/4" = 1'-0"

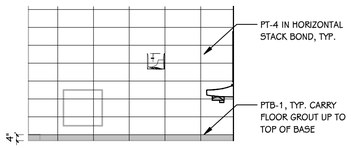

6 / A621 WOMEN'S TOILET 31 - NORTH

1/4" = 1'-0"

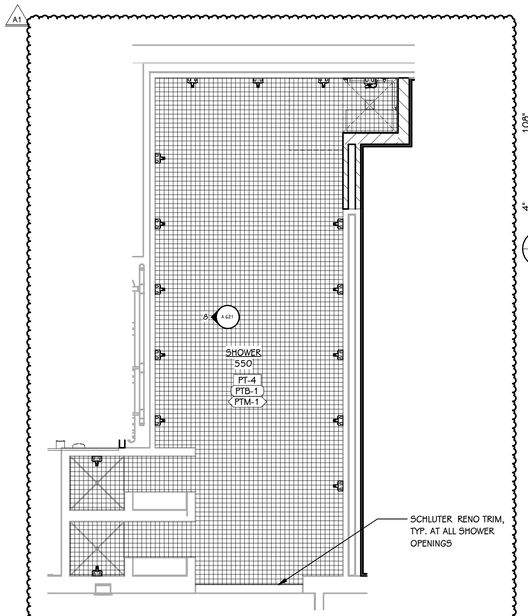

7 / A621 ENLARGED FINISH PLAN - SHOWERS

1/4" = 1'-0"

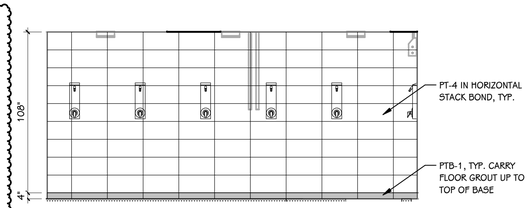

8 / A621 TYPCAL SHOWER WALL TILE

1/4" = 1'-0"

FINISH PLAN KEY

P-# — WALL FINISH
RB-# — FLOOR BASE
CPT-# — FLOOR FINISH

REFER TO MATERIAL SELECTION SCHEDULE FOR FINISH INFORMATION

PL-# — COUNTER FINISH
PL-# — CABINET FINISH (BASE AND UPPER)

P-# — INDICATES EXTENT OF ATYPICAL FINISH

VCT / CPT — INDICATES FLOOR MATERIAL TRANSITION
NOTE - REFER TO MATERIAL SELECTION SCHEDULE REMARKS FOR FLOOR TRANSITION TYPE

MULTI — INDICATES MULTIPLE MATERIAL TYPES ON A SURFACE. REFER TO DETAIL OR ELEVATIONS.

- P — INDICATES MATERIAL PATTERN. REFER TO DETAILS

GENERAL NOTES - INTERIORS

1. REFER TO ARCHITECTURAL FLOOR PLANS AND SPECIFICATION FOR ADDITIONAL INFORMATION ON CONSTRUCTION MATERIALS.
2. REFER TO ARCHITECTURAL FLOOR PLANS FOR LOCKER LOCATIONS, FINISHES AND QUANTITIES.
3. REFER TO REFLECTED CEILING PLANS FOR CEILING FINISH AND HEIGHTS.
4. REFER TO DOOR SCHEDULE FOR FINISH ON DOORS AND FRAMES.
5. REFER TO ENLARGED FINISH PLANS FOR TOILET ROOM FINISHES.
6. FINISH TAGS APPLY TO LIKE MATERIALS IN ENTIRE ROOM. I.E. CASEWORK TAG MAY ONLY CALLOUT ONE RUN OF CASEWORK, BUT ALL CASEWORK IN ROOM RECEIVE THE SAME FINISHES, UNLESS TAGGED DIFFERENTLY.
7. WALL MOUNTED DIFFUSERS, GRILLES, ACCESS PANELS, ELECTRICAL PANELS, ETC. ARE TO BE PAINTED WITH AN OIL-BASED PAINT TO MATCH THE ADJACENT WALL FINISH.
8. CEILING ACCESS PANELS ARE TO BE PAINTED TO MATCH ADJACENT CEILING FINISH.

PORCELAIN TILE FLOOR TILE KEY

PT-1: COLOR BLOX, ROASTED MASHMALLOW, 18" X 18"

PT-2: COLOR BLOX, SEA OTTER, 18" X 18"

PT-3: COLOR BLOX, TREE HOUSE, 18" X 18"

PORCELAIN TILE WALL TILE KEY

PT-4: COLOR BLOX, SANDBOX, 12" X 24"

PT-5: COLOR BLOX, TREE HOUSE, 12" X 24"

PT-6: COLOR BLOX, SANDBOX, 12" X 12"

PT-7: COLOR BLOX, SEA OTTER, 12" X 12"

PT-8: COLOR BLOX, TREE HOUSE, 12" X 12"

TowerPinkster
Architecture · Engineering · Interiors
4 East Fulton Street, Suite 200
Grand Rapids, Michigan 49503
616.456.9944 PHONE 616.456.5506 FAX
242 East Kalamazoo Avenue, Suite 100
Kalamazoo, Michigan 49007-5828
269.343.6633 FAX
269.343.6133 PHONE
TOWERPINKSTER.COM
© 2020 ALL RIGHTS RESERVED

ISSUED FOR	DATE
Addendum No. 1	DECEMBER 16, 2020

PROJECT TITLE
KALAMAZOO CENTRAL HIGH SCHOOL REMODELING & SITE IMPROVEMENTS

OWNER
KALAMAZOO PUBLIC SCHOOLS

Kalamazoo, Michigan

SHEET TITLE
ENLARGED TOILET ROOM FINISH PLANS

DATE
NOVEMBER 30, 2020

SHEET NUMBER
A 621
18-518.00

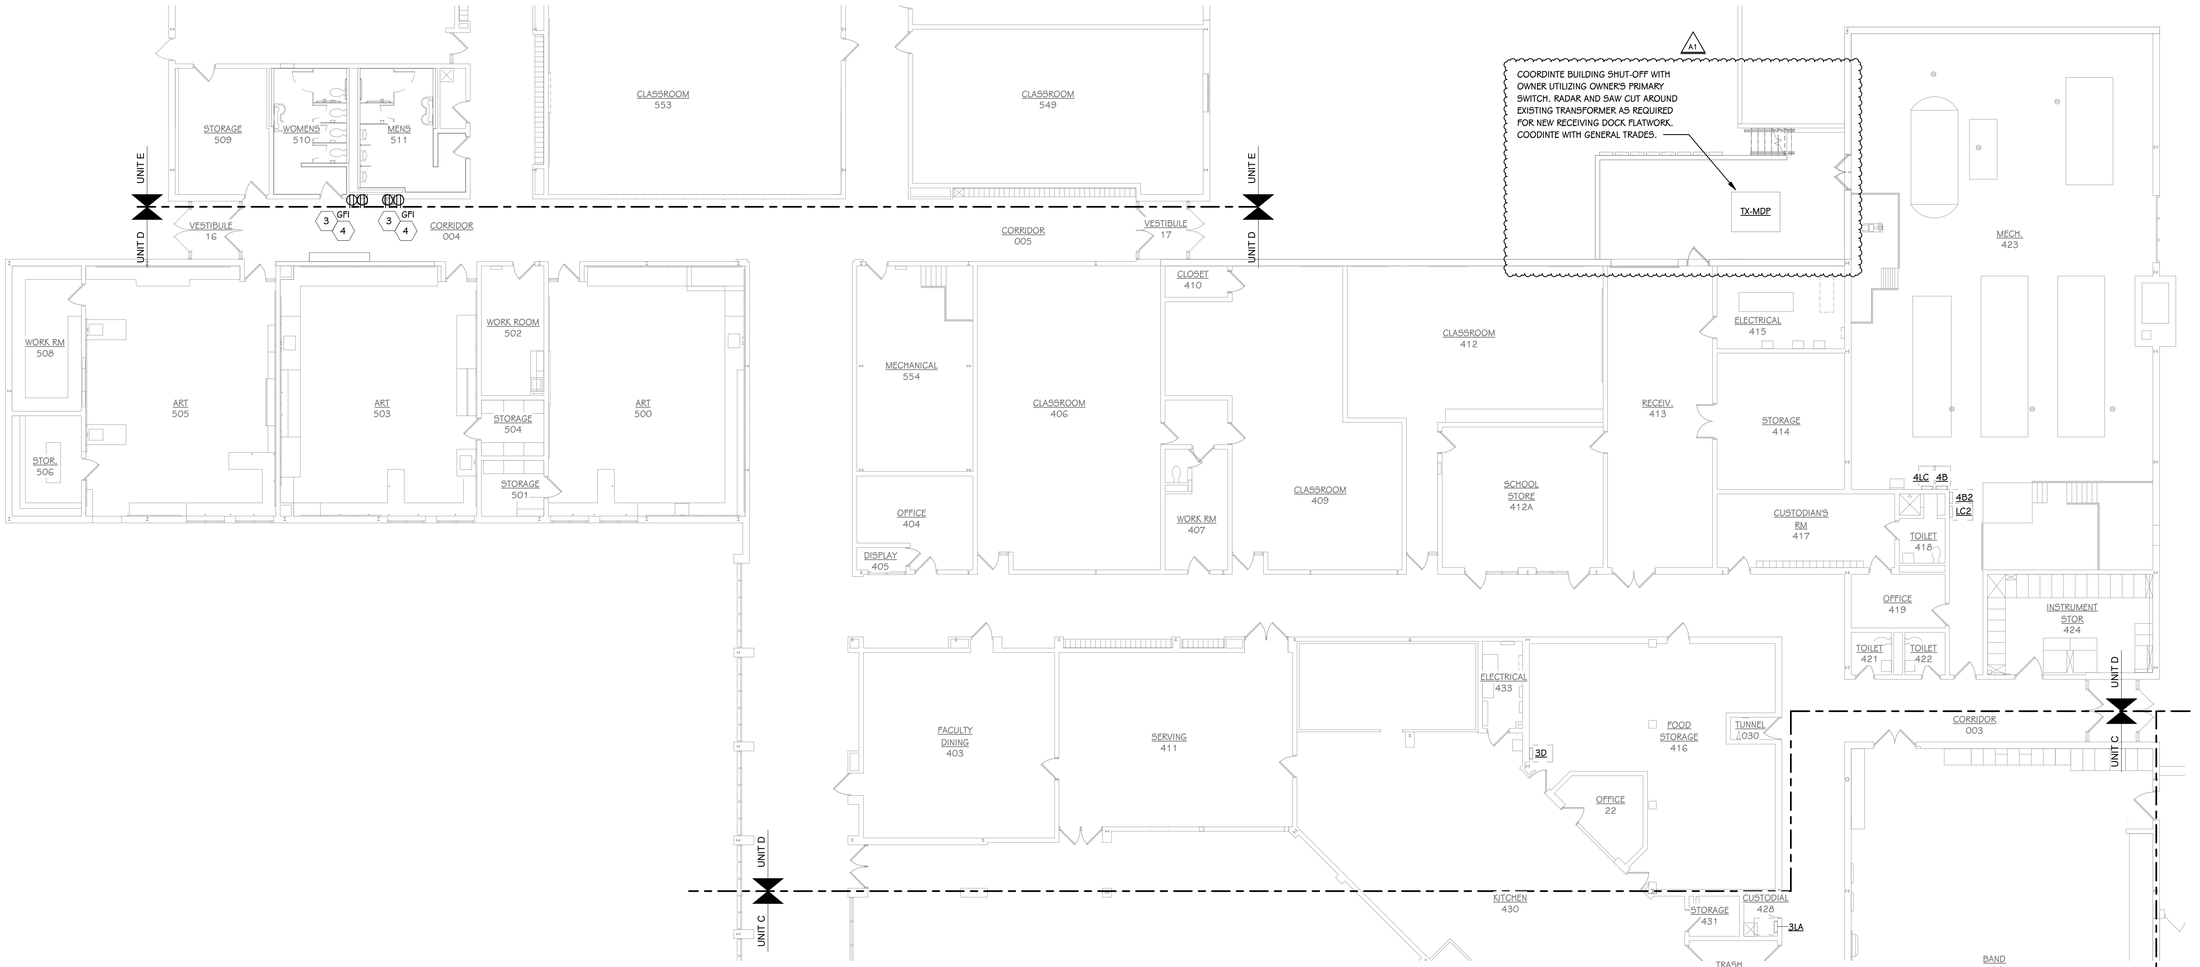

SECOND FLOOR ELECTRICAL PLAN - UNIT D

3/32" = 1'-0"

GENERAL ELECTRICAL NOTES	
1	ELECTRICAL CONTRACTOR SHALL BE RESPONSIBLE FOR ALL CUTTING AND PATCHING REQUIRED FOR NEW WORK OR WHERE DEVICES ARE REMOVED AND NOT REPLACED.
2	ELECTRICAL CONTRACTOR SHALL COORDINATE WITH G SERIES SHEETS DEVICE COORDINATION DETAIL. DEVICES ARE TO ALIGN VERTICALLY AND HORIZONTALLY AND FOLLOW THE RULES OF THIS DETAIL CONSISTENTLY. A PRE-INSTALL DEVICE COORDINATION MEETING FOR DEVICE FINISHES AND LAYOUT MAY BE REQUIRED IN THE SPECIFICATION FOR THIS PROJECT.
3	PATCH ALL PENETRATIONS AS REQUIRED TO MAINTAIN FIRE RATING.
4	REFER TO INTERIOR ELEVATIONS, SECTIONS, ARCHITECTURAL ELEVATIONS AND RELATED DRAWINGS FOR EXACT DEVICE LOCATIONS AND MOUNTING HEIGHTS. WHERE DEVICES ARE MOUNTED DOORS, WINDOWS, OR ANY PIECE OF EQUIPMENT, THE ELECTRICAL DEVICE SHALL BE CENTERED AS SHOWN.
5	ALL CONDUITS SHALL RUN AS NEAR TO DECK AS PERMITTED BY CODE.
6	WHEN CEILINGS ARE REMOVED ELECTRICAL CONTRACTOR SHALL PROPERLY SUPPORT ALL CONDUIT AND LOW VOLTAGE WIRING AS REQUIRED PER NEC.
7	REMOVE CEILINGS AND GRID AS REQUIRED. REPLACE ANY DAMAGED CEILINGS.
8	RECESS NEW DEVICES AND ASSOCIATED CONDUITS AND BACKBOX IN EXISTING WALLS WHERE POSSIBLE. CUT AND PATCH AS REQUIRED.
9	PROVIDE FINAL CONNECTION TO ALL OWNER/CONTRACTOR PROVIDED EQUIPMENT. COORDINATE RECEPTACLE SIZES AND TYPE WITH EQUIPMENT, ADJUST CIRCUIT SIZE AS REQUIRED.

ELECTRICAL KEYED NOTES	
1	PROVIDE NEW LIGHT SWITCH AND CONNECT LIGHT FIXTURES AS SHOWN. CONNECT TO EXISITNG LOCAL LIGHTING CIRCUIT.
2	PROVIDE NEW LIGHT FIXTURE IN NEW CEILING. CONNECT TO EXISTING LOCAL LIGHTING CIRCUIT AND CONTROLS.
3	ALTERNATE NO 2- REPLACE EXISTING WATER COOLER POWER RECEPTACLE. REUSE EXISTING CIRCUIT. REFER TO INTERIORS DRAWINGS.
4	ALTERNATE NO 2- CUT NEW RECETACLE INTO BLOCK WALL, CONCEAL NEW CONDUIT AND BOX BEHIND NEW WALL TILE. PROVIDE GFCI TYPE RECETACLE AND CONNECT EXISTING ADJACENT WATER COOLER RECEPTACLE TO LOAD SIDE OF GFCI RECEPTACLE. REUSE EXISTING WATER COOLER CIRCUIT. MOUNT NEW RECEPTACLE SO GFCI RESET BUTTON IS READILY ACCESSIBLE WITH NO OBSTRUCTION. REFER TO INTERIORS DRAWINGS.
5	PROVIDE NEW SURFACE MOUNT RECEPTACLE AND POWER OUTLET.
6	CONNECT NEW EXIT SIGN TO LOCAL EXIT SIGN CIRCUIT.
7	REMOVE POWER TO EXISTING EXHAUST FAN, RETAIN CIRCUIT FOR REUSE. CONNECT NEW EXHAUST FAN TO EXISTING CIRCUIT. EXTEND CIRCUIT REQUIRED.
8	REMOVE CONNECTION TO EXHAUST FAN INCLUDEING ALL ASSOCIATED CONDUIT AND WIRE BACK TO SOURCE. CONNECT NEW EXHAUST FAN TO EXISTING CIRCUIT. PROVIDE NEW BREAKER 25A/1P IN EXISTING PANEL AND ALL NEW #10 WIRING.

KALAMAZOO CENTRAL HIGH SCHOOL

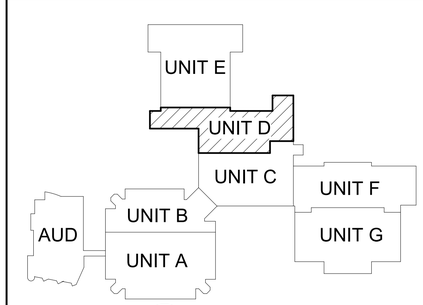

KEY PLAN
SCALE: NO SCALE

TowerPinkster
Architecture · Engineering · Interiors
4 East Fulton Street, Suite 200
Grand Rapids, Michigan 49503
616.456.9944 PHONE 616.456.5936 FAX
242 East Kalamazoo Avenue, Suite 100
Kalamazoo, Michigan 49007-5828
269.343.8633 FAX
269.343.6133 PHONE
TOWERPINKSTER.COM

© 2020 ALL RIGHTS RESERVED

ISSUED FOR	DATE
ADDENDUM 1	12/16/2020

PROJECT TITLE
KALAMAZOO CENTRAL HIGH SCHOOL REMODELING & SITE IMPROVEMENTS

OWNER
KALAMAZOO PUBLIC SCHOOLS

Kalamazoo, Michigan

SHEET TITLE
SECOND FLOOR ELECTRICAL PLAN - UNIT D

DATE
NOVEMBER 30, 2020

SHEET NUMBER
E 102D
18-518.00

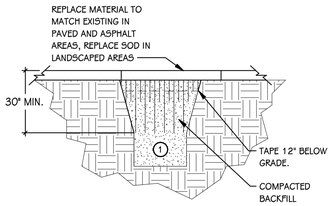

3 / ES 101 UNDERGROUND CONDUIT
SCALE: NONE

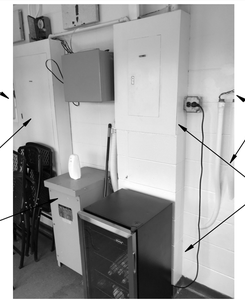

EXISTING FOOTBALL FIELD PRESS BOX

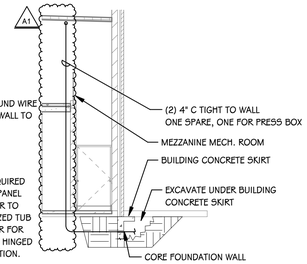

2 / ES 101 AUX GYM MECH RM ELEVATION
SCALE: NONE

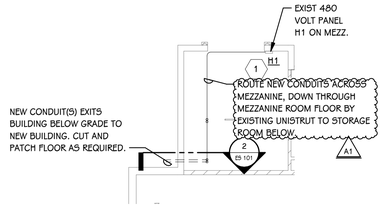

1 / ES 101 NEW 480 VOLT FEEDER FROM AUXILIARY GYM
SCALE: NONE

GENERAL ELECTRICAL NOTES

1. WIRE UPSIZING IS NOTED WHERE APPROPRIATE TO ACCOMMODATE FOR VOLTAGE DROP. WIRE SIZES SHALL BE #10 FOR 277V FEEDERS AND #8 FOR 120V FEEDERS UNLESS OTHERWISE NOTED.
2. WHERE VOLTAGE DROPS ARE NOT SHOW, CONTRACTOR SHALL PROPERLY SIZE FEEDER WIRE.
3. PROVIDE TRENCHING AND DIRECTIONAL BORING AS REQUIRED FOR ALL ELECTRICAL SITE WORK.
4. ALL CONDUITS SHALL ENTER/EXIT THE BUILDING BELOW GRADE. CUT AND PATCH AS REQUIRED. NO EXPOSED CONDUIT SHALL BE ALLOWED.

ELECTRICAL KEYED NOTES

1. REPLACE EXISTING 15/3 SPARE BREAKER WITH NEW 480 VOLT 250/3 BREAKER IN EXISTING CUTLER HAMMER PANEL TO FEED NEW PANEL L1.
2. PROVIDE NEW PANELS IN PLACE OF EXISTING ON SECOND FLOOR OF PRESS BOX. VERIFY EXISTING BREAKER SIZES PRIOR TO ORDERING NEW PANEL.
3. REMOVE EXISTING TRANSFORMER AND ASSOCIATED FEEDERS. PROVIDE NEW AS DETAILED ON ONE-LINE.

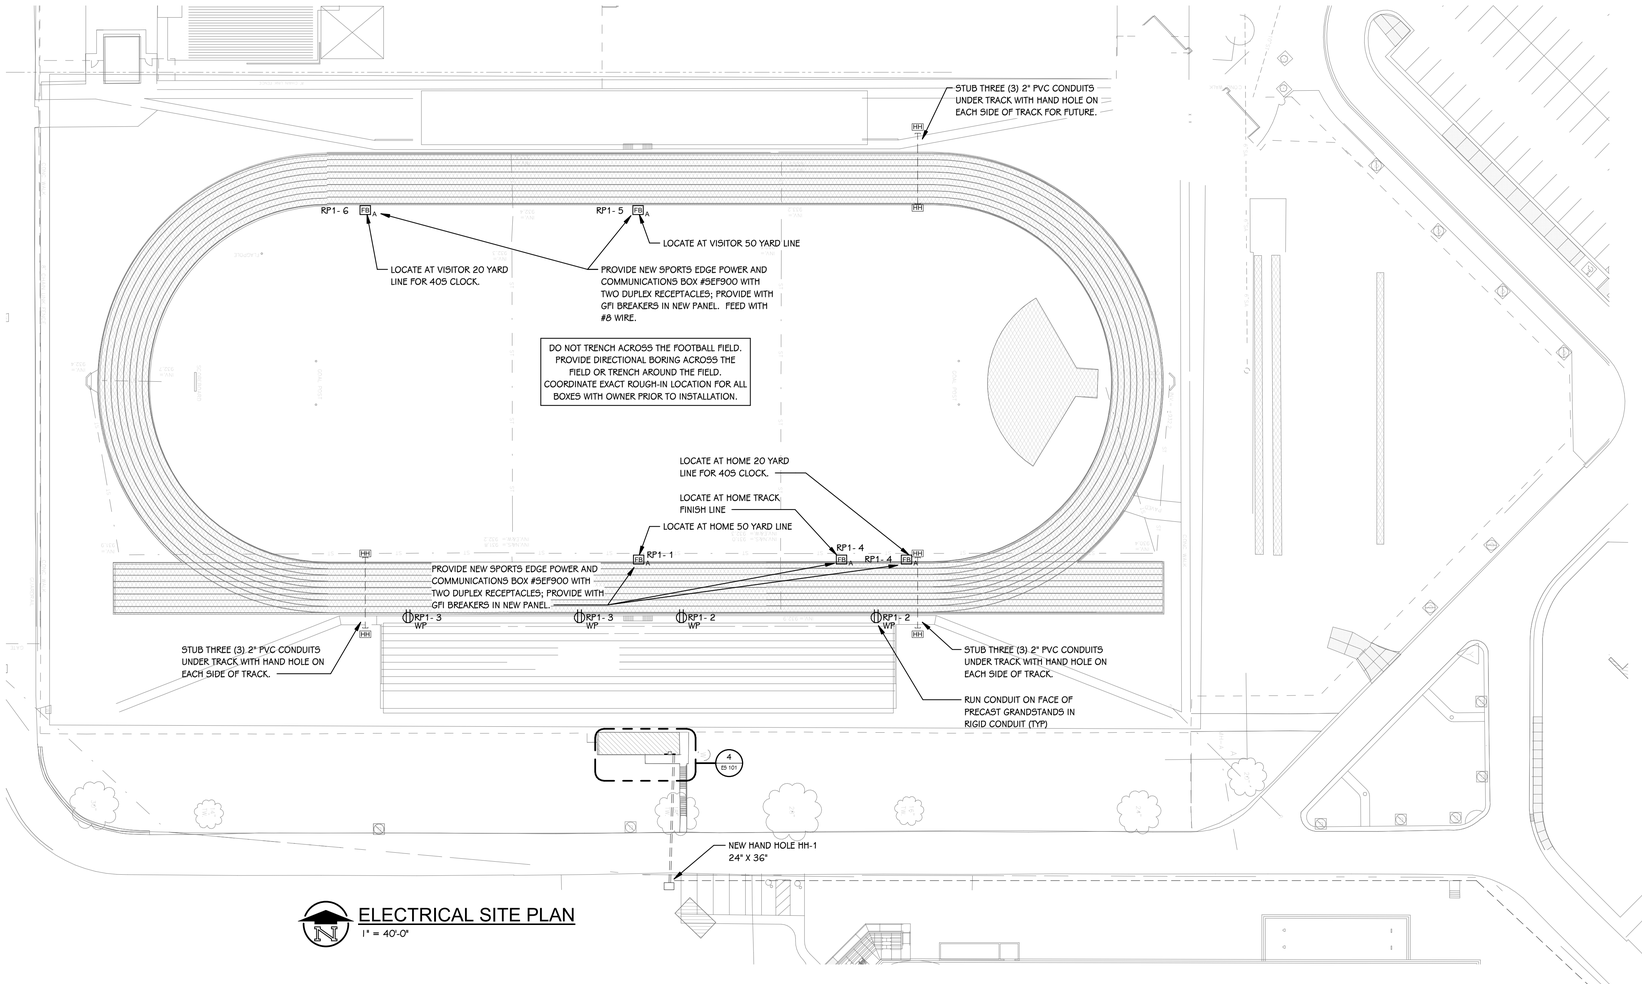

ELECTRICAL SITE PLAN
1" = 40'-0"

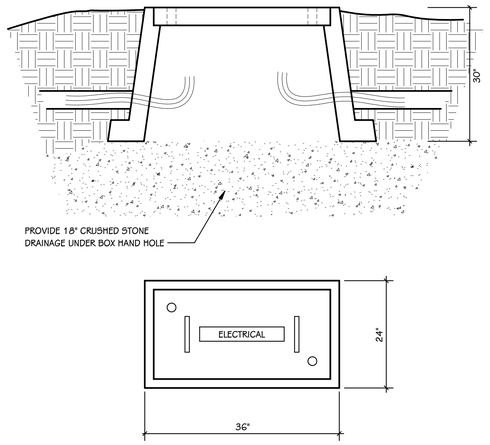

HAND HOLE DETAILS
SCALE: NONE

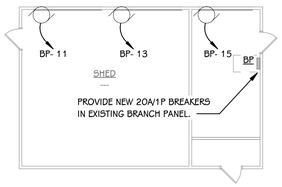

ELECTRICAL FLOOR PLAN - STORAGE SHED
3/32" = 1'-0"

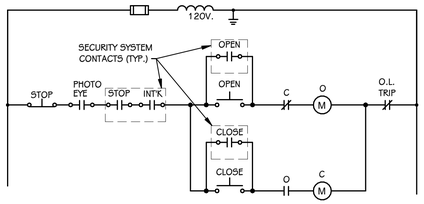

OVERHEAD DOOR CONTROL
SCALE: NONE

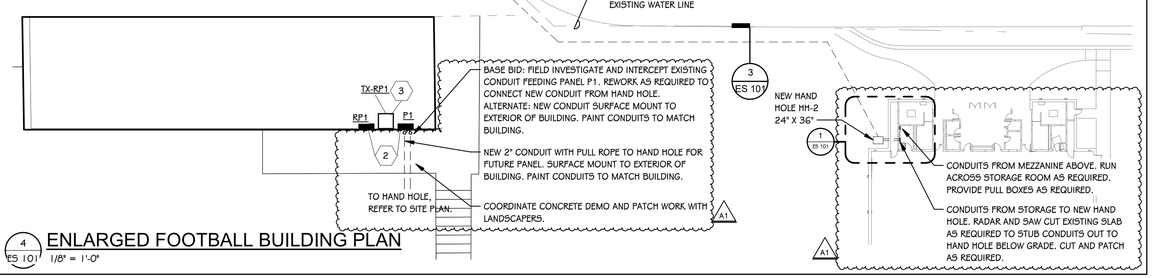

4 / ES 101 ENLARGED FOOTBALL BUILDING PLAN
1/8" = 1'-0"

TowerPinkster
Architecture · Engineering · Interiors
242 East Kalamazoo Avenue, Suite 100
Kalamazoo, Michigan 49007-5828
269.343.8633 FAX
TOWER PINKSTER ARCHITECTS
4 East Fulton Street, Suite 200
Grand Rapids, Michigan 49503
616.456.9944 PHONE 616.456.5506 FAX
269.343.6133 PHONE

© 2020 ALL RIGHTS RESERVED

ISSUED FOR	DATE
ADDENDUM 1	12/16/2020

PROJECT TITLE
KALAMAZOO CENTRAL HIGH SCHOOL REMODELING & SITE IMPROVEMENTS

OWNER
KALAMAZOO PUBLIC SCHOOLS
Kalamazoo, Michigan

SHEET TITLE
ELECTRICAL SITE PLAN

DATE
NOVEMBER 30, 2020

SHEET NUMBER
ES 101
18-518.00

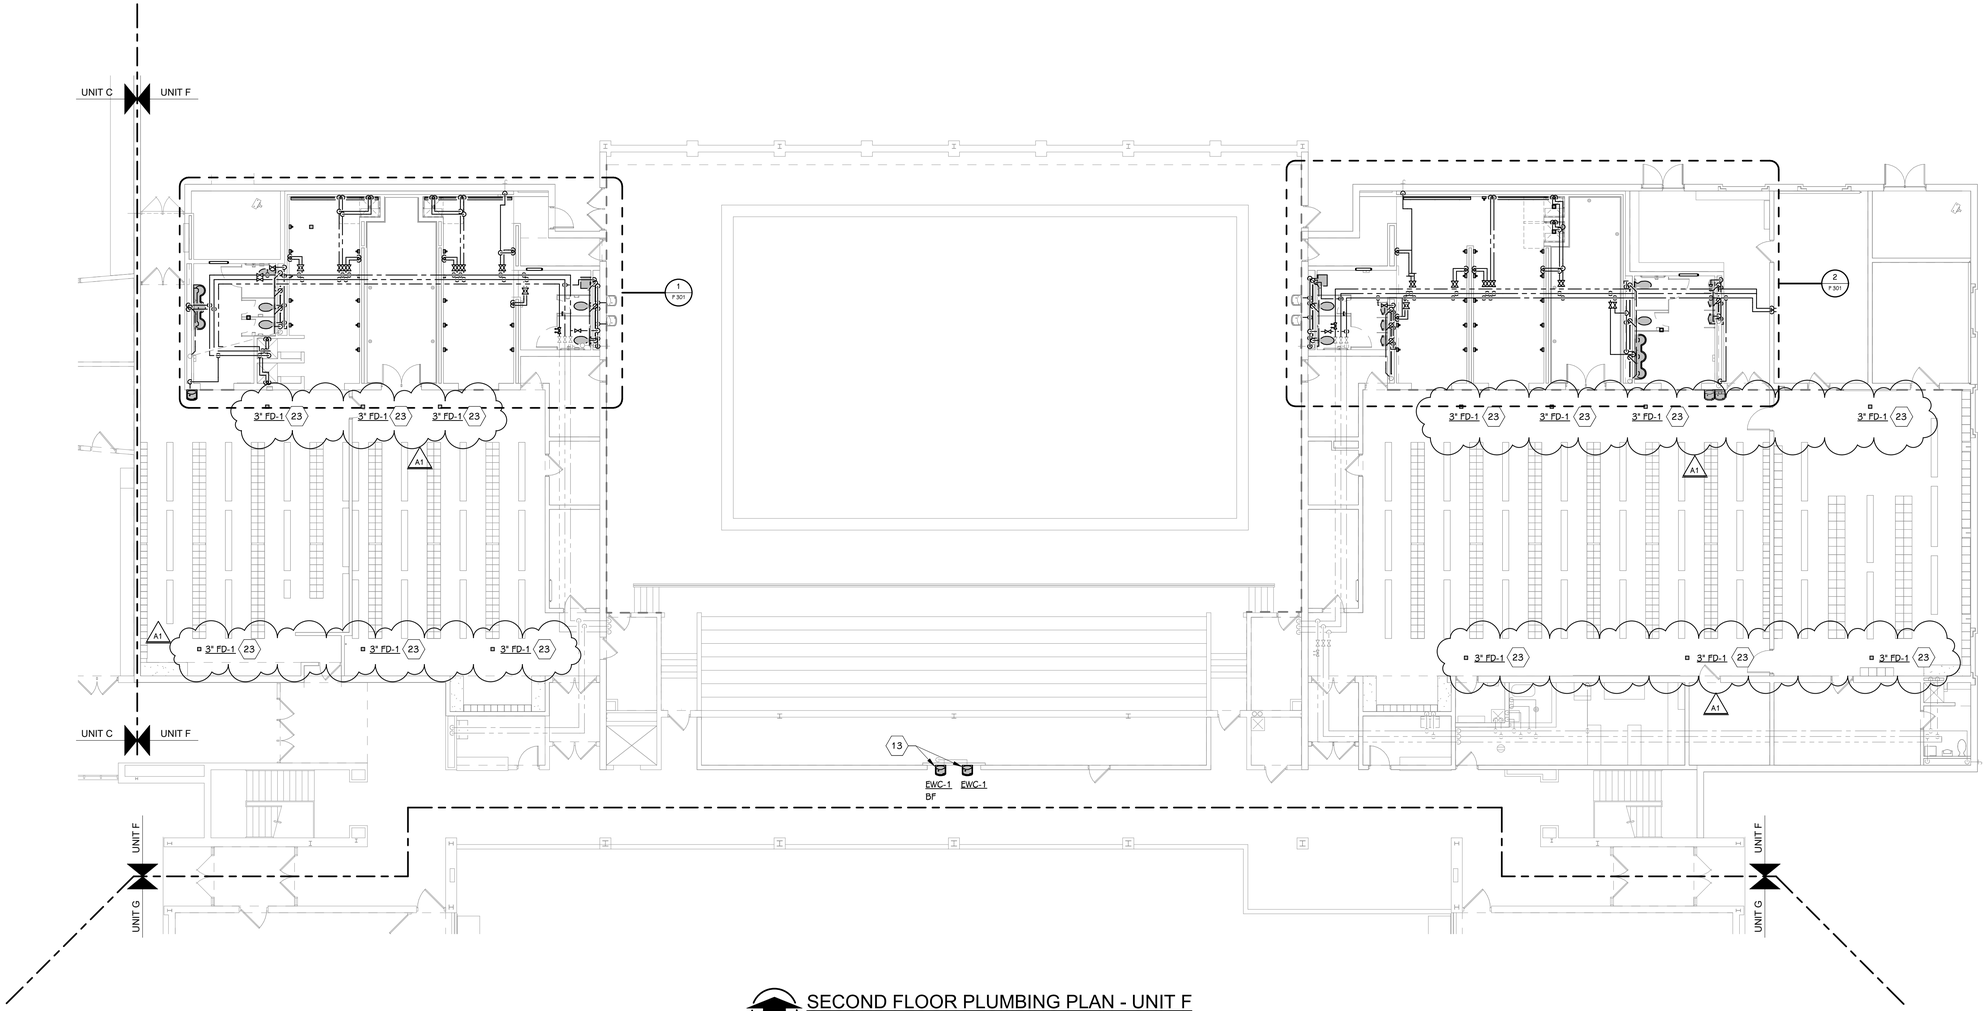

SECOND FLOOR PLUMBING PLAN - UNIT F

3/32" = 1'-0"

KEYED NOTES - PLUMBING

1. DROP 1" CW & 1" HW DN IN STAINLESS STEEL COVER TO NEW SURFACE MOUNTED SHOWER SYSTEM.
2. DROP 1¼" CW & 1¼" HW DN IN STAINLESS STEEL COVER TO SURFACE MOUNTED SHOWER SYSTEM.
3. DROP ¾" CW & ¾" HW DN TO SHOWER IN VERTICAL STAINLESS STEEL SURFACE MOUNTED COVER.
4. ROUTE CW & HW SUPPLIES IN NEW HORIZONTAL STAINLESS STEEL SURFACE MOUNTED SHOWER SYSTEM COVER AND DISTRIBUTE ¾" CW & HW TO EACH SHOWER HEAD.
5. ½" CW & ½" HW TO NEW LAV. INSTALL NEW SUPPLIES & STOPS. REWORK EXIST. SAN & VENT PIPING IN CHASE AS REQUIRED TO CONNECT.
6. ½" CW TO EXIST. DRINKING FOUNTAIN. INSTALL NEW SUPPLY AND STOP.
7. ¾" CW TO EXIST. WALL HYDRANT.
8. DROP 2½" CW DN IN CHASE & DISTRIBUTE TO PLUMBING FIXTURES.
9. DEMO AND PATCH WALL AS REQUIRED TO CONNECT NEW PIPING TO PLUMBING FIXTURE. MATCH EXIST. WALL TYPE & FINISH.

KEYED NOTES - PLUMBING CONT'D

10. CONNECT TO EXIST. CW, HW, & HWR VALVES INSTALLED AS PART OF THE PIPING REPLACEMENT PROJECT.
11. DROP 2" CW DN IN CHASE & DISTRIBUTE TO PLUMBING FIXTURES.
12. ROUTE 3" SAN FROM NEW SHOWER DRAIN AND CONNECT TO EXIST. SANITARY BELOW FLOOR. CUT & PATCH FLOOR AS REQUIRED TO CONNECT.
13. INSTALL NEW DRINKING FOUNTAIN OR WATER COOLER. MODIFY EXIST. UTILITIES AS REQUIRED TO RECONNECT. INSTALL NEW SUPPLY AND STOP.
14. INSTALL NEW TRENCH DRAIN SYSTEM. CONNECT TO EXIST. SANITARY BELOW FLOOR. CUT & PATCH FLOOR AS REQUIRED.
15. ½" CW TO NEW DRINKING FOUNTAIN. INSTALL NEW SUPPLY AND STOP. REWORK EXIST. SAN PIPING AS REQUIRED TO CONNECT.
16. REPLACE EXIST. FLOOR DRAIN. CUT & PATCH FLOOR AS REQUIRED.
17. CUT & PATCH EXIST. CEMENT PLASTER CEILING AS REQUIRED TO INSTALL NEW PIPING. REFER TO ARCHITECTURAL DEMOLITION SHEETS FOR CEILING CUT & PATCH SCOPE.
18. INSTALL EXIST. URINAL & FLUSH VALVE SALVAGED FROM DEMOLITION AND CONNECT TO ¾" CW, 2" SAN, 1½" VENT.

KEYED NOTES - PLUMBING CONT'D

19. SANITARY PIPING UP TO NEW SHOWER FLOOR DRAIN.
20. CONNECT NEW TRENCH DRAIN INTO EXIST. 3" SANITRY PIPING BELOW FLOOR. FIELD VERIFY EXIST. SANITARY LOCATION BELOW FLOOR AND COORDINATE WITH NEW TRENCH DRAIN SYSTEM.
21. IF ALTERNATE IS ACCEPTED, REMOVE AND REINSTALL EXIST. WATER COOLER TO ALLOW NEW TILE WORK TO BE PERFORMED. INSTALL NEW SUPPLY AND STOP AND RECONNECT ALL UTILITIES.
22. REFER TO STAINLESS STEEL LAVATORY SHIELD DETAIL ON SHEET M 501.
23. REPLACE EXIST. FLOOR DRAIN WITH NEW DRAIN WITH SQUARE NICKLE BROZE TOP. RAISE DRAIN TO MATCH NEW TILE FLOOR ELEVATION & MODIFY SANITARY AS REQUIRED TO CONNECT. CUT & PATCH FLOOR AS REQUIRED TO PERFORM WORK.
24. REPLACE EXIST. FLOOR CLEAN OUT WITH NEW FLOOR CLEAN OUT WITH SQUARE NICKLE BRONZE TOP. RAISE DRAIN TO MATCH NEW TILE FLOOR ELEVATION & MODIFY SANITARY AS REQUIRED TO CONNECT. CUT & PATCH FLOOR AS REQUIRED TO PERFORM WORK.

KALAMAZOO CENTRAL HIGH SCHOOL

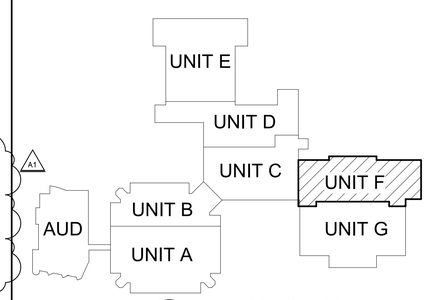

KEY PLAN
SCALE: NO SCALE

TowerPinkster
Architecture · Engineering · Interiors
4 East Fulton Street, Suite 200
Grand Rapids, Michigan 49503
616.456.9944 PHONE 616.456.5036 FAX
242 East Kalamazoo Avenue, Suite 100
Kalamazoo, Michigan 49007-5828
269.343.8633 FAX
269.343.6133 PHONE
TOWERPINKSTER.COM

© 2019 ALL RIGHTS RESERVED

ISSUED FOR	DATE
ADDENDUM #1	12-16-2020

PROJECT TITLE
KALAMAZOO CENTRAL HIGH SCHOOL REMODELING & SITE IMPROVEMENTS

OWNER
KALAMAZOO PUBLIC SCHOOLS
Kalamazoo, Michigan

SHEET TITLE
SECOND FLOOR PLUMBING PLAN - UNIT F

DATE
NOVEMBER 30, 2020

SHEET NUMBER
P 102F
18-518.00

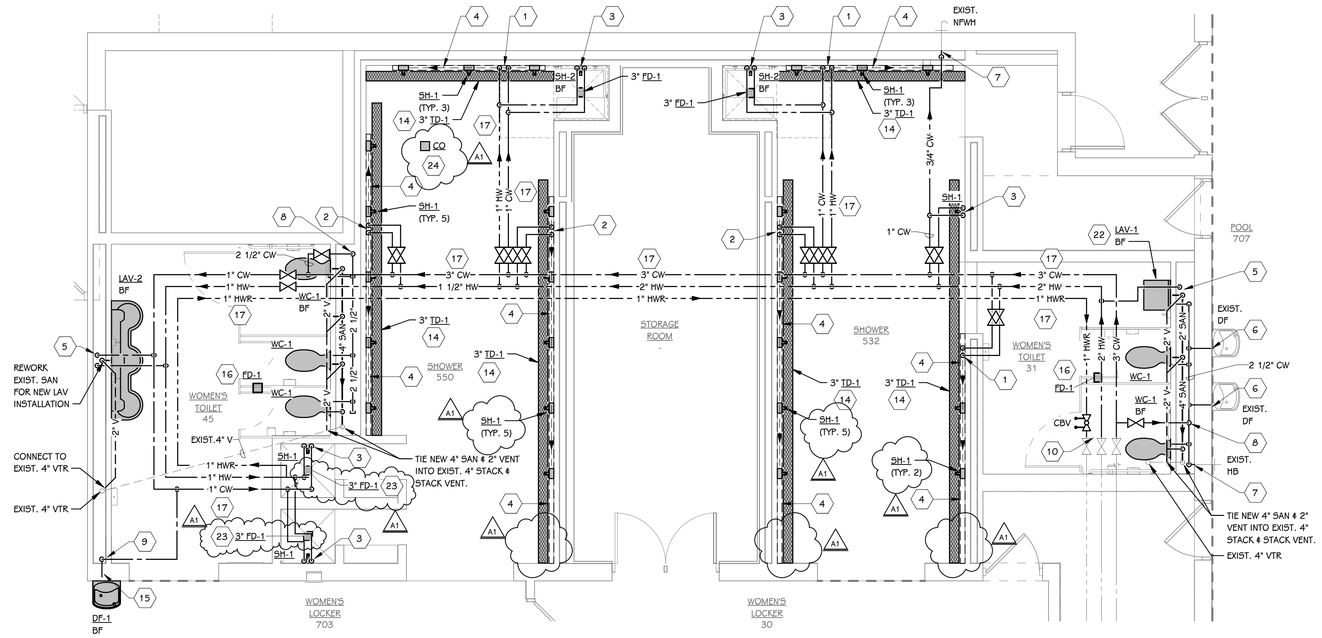

1 P 301 ENLARGED WOMENS SHOWER PLUMBING PLAN
1/4" = 1'-0"

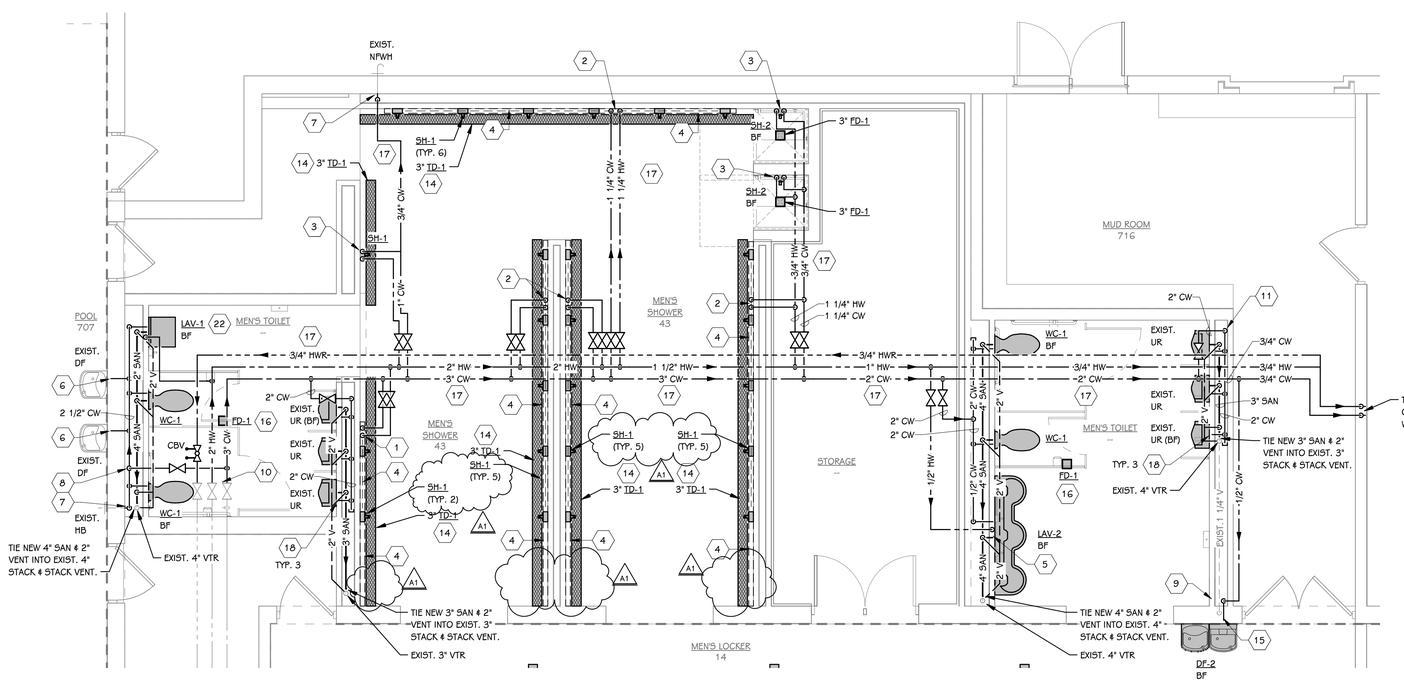

2 P 301 ENLARGED MENS SHOWER PLUMBING PLAN
1/4" = 1'-0"

KEYED NOTES - PLUMBING

1. DROP 1" CW & 1" HW DN IN STAINLESS STEEL COVER TO NEW SURFACE MOUNTED SHOWER SYSTEM.
2. DROP 1¼" CW & 1¼" HW DN IN STAINLESS STEEL COVER TO SURFACE MOUNTED SHOWER SYSTEM.
3. DROP ¾" CW & ¾" HW DN TO SHOWER IN VERTICAL STAINLESS STEEL SURFACE MOUNTED COVER.
4. ROUTE CW & HW SUPPLIES IN NEW HORIZONTAL STAINLESS STEEL SURFACE MOUNTED SHOWER SYSTEM COVER AND DISTRIBUTE ¾" CW & HW TO EACH SHOWER HEAD.
5. ½" CW & ½" HW TO NEW LAV. INSTALL NEW SUPPLIES & STOPS. REWORK EXIST. SAN & VENT PIPING IN CHASE AS REQUIRED TO CONNECT.
6. ½" CW TO EXIST. DRINKING FOUNTAIN. INSTALL NEW SUPPLY AND STOP.
7. ¾" CW TO EXIST. WALL HYDRANT.
8. DROP 2½" CW DN IN CHASE & DISTRIBUTE TO PLUMBING FIXTURES.
9. DEMO AND PATCH WALL AS REQUIRED TO CONNECT NEW PIPING TO PLUMBING FIXTURE. MATCH EXIST. WALL TYPE & FINISH.
10. CONNECT TO EXIST. CW, HW, & HWR VALVES INSTALLED AS PART OF THE PIPING REPLACEMENT PROJECT.
11. DROP 2" CW DN IN CHASE & DISTRIBUTE TO PLUMBING FIXTURES.
12. ROUTE 3" SAN FROM NEW SHOWER DRAIN AND CONNECT TO EXIST. SANITARY BELOW FLOOR. CUT & PATCH FLOOR AS REQUIRED TO CONNECT.
13. INSTALL NEW DRINKING FOUNTAIN OR WATER COOLER. MODIFY EXIST. UTILITIES AS REQUIRED TO RECONNECT. INSTALL NEW SUPPLY AND STOP.
14. INSTALL NEW TRENCH DRAIN SYSTEM. CONNECT TO EXIST. SANITARY BELOW FLOOR. CUT & PATCH FLOOR AS REQUIRED.
15. ½" CW TO NEW DRINKING FOUNTAIN. INSTALL NEW SUPPLY AND STOP. REWORK EXIST. SAN PIPING AS REQUIRED TO CONNECT.
16. REPLACE EXIST. FLOOR DRAIN. CUT & PATCH FLOOR AS REQUIRED.
17. CUT & PATCH EXIST. CEMENT PLASTER CEILING AS REQUIRED TO INSTALL NEW PIPING. REFER TO ARCHITECTURAL DEMOLITION SHEETS FOR CEILING CUT & PATCH SCOPE.
18. INSTALL EXIST. URINAL & FLUSH VALVE SALVAGED FROM DEMOLITION AND CONNECT TO ¾" CW, 2" SAN, 1½" VENT.
19. SANITARY PIPING UP TO NEW SHOWER FLOOR DRAIN.
20. CONNECT NEW TRENCH DRAIN INTO EXIST. 3" SANITRY PIPING BELOW FLOOR. FIELD VERIFY EXIST. SANITARY LOCATION BELOW FLOOR AND COORDINATE WITH NEW TRENCH DRAIN SYSTEM.
21. IF ALTERNATE 15 ACCEPTED, REMOVE AND REINSTALL EXIST. WATER COOLER TO ALLOW NEW TILE WORK TO BE PERFORMED. INSTALL NEW SUPPLY AND STOP AND RECONNECT ALL UTILITIES.
22. REFER TO STAINLESS STEEL LAVATORY SHIELD DETAIL ON SHEET M 501.
23. A1 REPLACE EXIST. FLOOR DRAIN WITH NEW DRAIN WITH SQUARE NICKLE BROZE TOP. RAISE DRAIN TO MATCH NEW TILE FLOOR ELEVATION & MODIFY SANITARY AS REQUIRED TO CONNECT. CUT & PATCH FLOOR AS REQUIRED TO PERFORM WORK.
24. REPLACE EXIST. FLOOR CLEAN OUT WITH NEW FLOOR CLEAN OUT WITH SQUARE NICKLE BRONZE TOP. RAISE DRAIN TO MATCH NEW TILE FLOOR ELEVATION & MODIFY SANITARY AS REQUIRED TO CONNECT. CUT & PATCH FLOOR AS REQUIRED TO PERFORM WORK.

TowerPinkster
Architecture · Engineering · Interiors
4 East Fulton Street, Suite 200 Grand Rapids, Michigan 49503 616.456.9944 PHONE 616.456.5506 FAX
242 East Kalamazoo Avenue, Suite 100 Kalamazoo, Michigan 49007-5828 269.343.8633 FAX 269.343.6133 PHONE
TOWERPINKSTER.COM

© 2019 ALL RIGHTS RESERVED

ISSUED FOR	DATE
ADDENDUM #1	12-16-2020

PROJECT TITLE
KALAMAZOO CENTRAL HIGH SCHOOL REMODELING & SITE IMPROVEMENTS

OWNER
KALAMAZOO PUBLIC SCHOOLS
Kalamazoo, Michigan

SHEET TITLE
ENLARGED PLUMBING PLANS

DATE
NOVEMBER 30, 2020

SHEET NUMBER
P 301
18-518.00