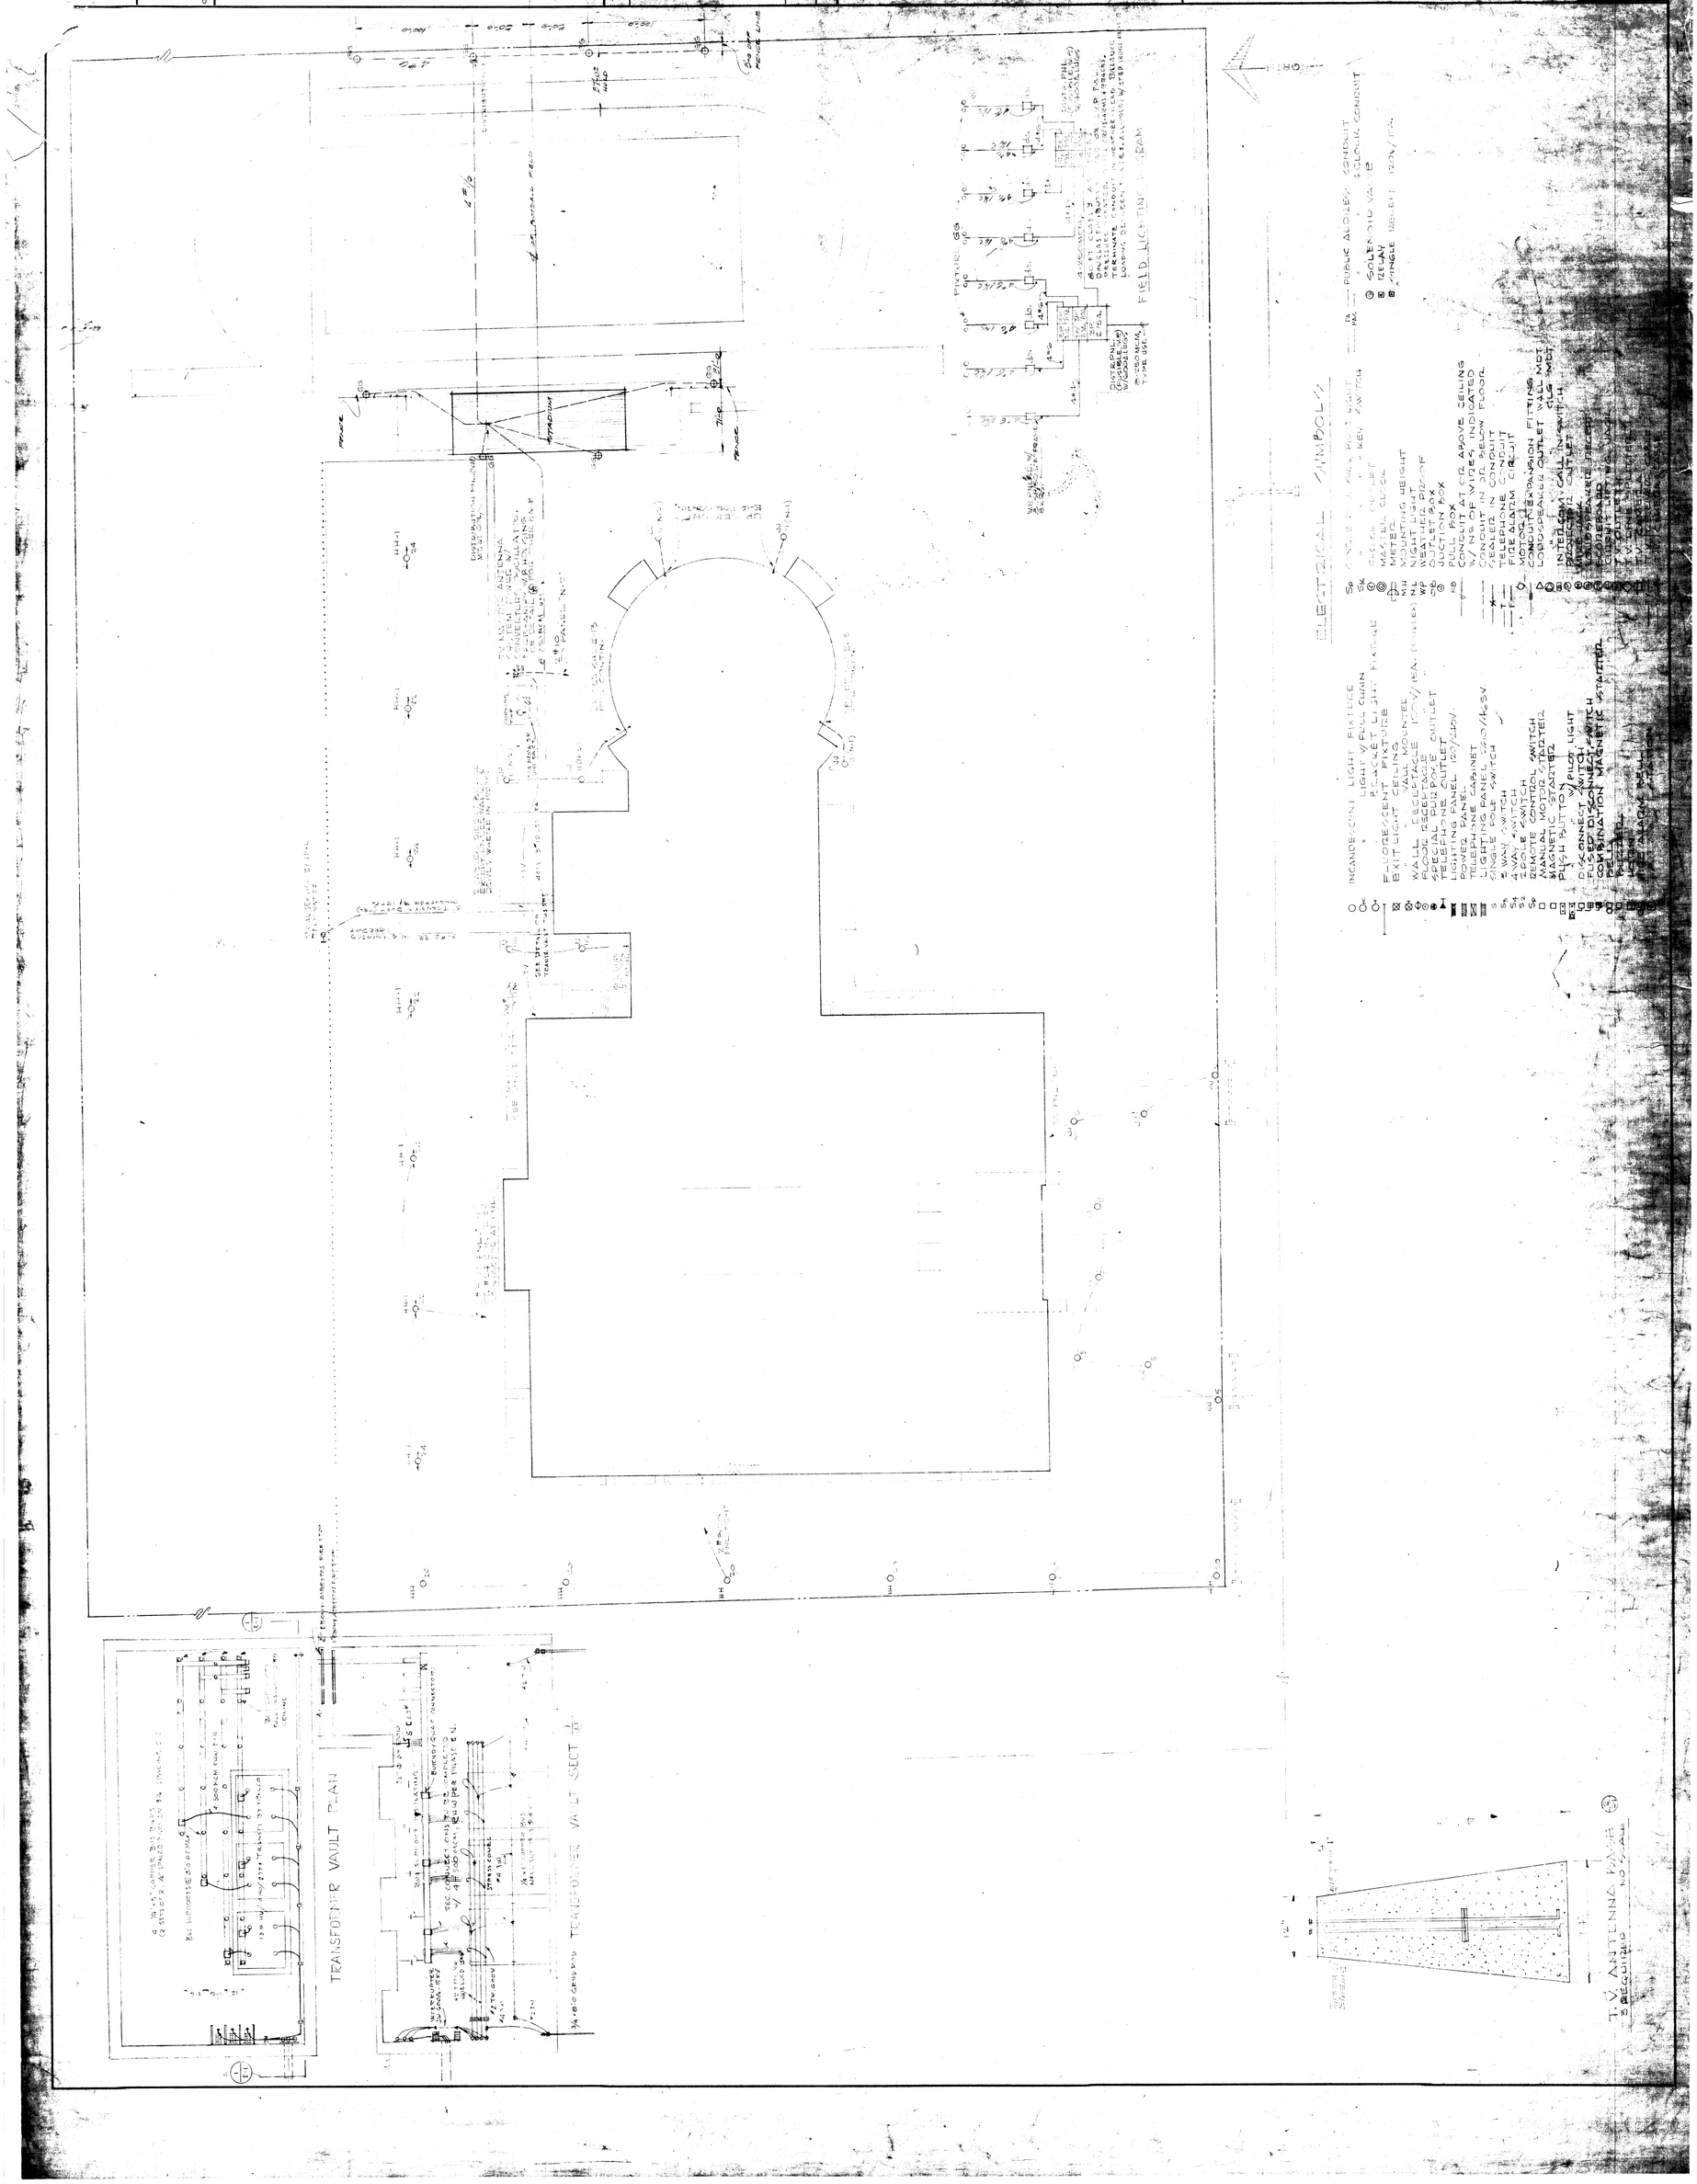
PLOT PLAN & TRANSFORMER VAULT DETAILS
LAWRENCE CENTRAL SENIOR HIGH SCHOOL
MARION COUNTY, INDIANA
3949 MEADOWS DRIVE INDIANAPOLIS 5, INDIANA
SHEET NUMBER E-1
FILE NO. 943
DRAWN BY
DATE
REV
ELECTRICAL SYMBOLS
FIELD LIGHTING DIAGRAM
TRANSFORMER VAULT PLAN
TRANSFORMER VAULT SECT
T.V. ANTENNA POLE